




South East Elevation


North West Elevation

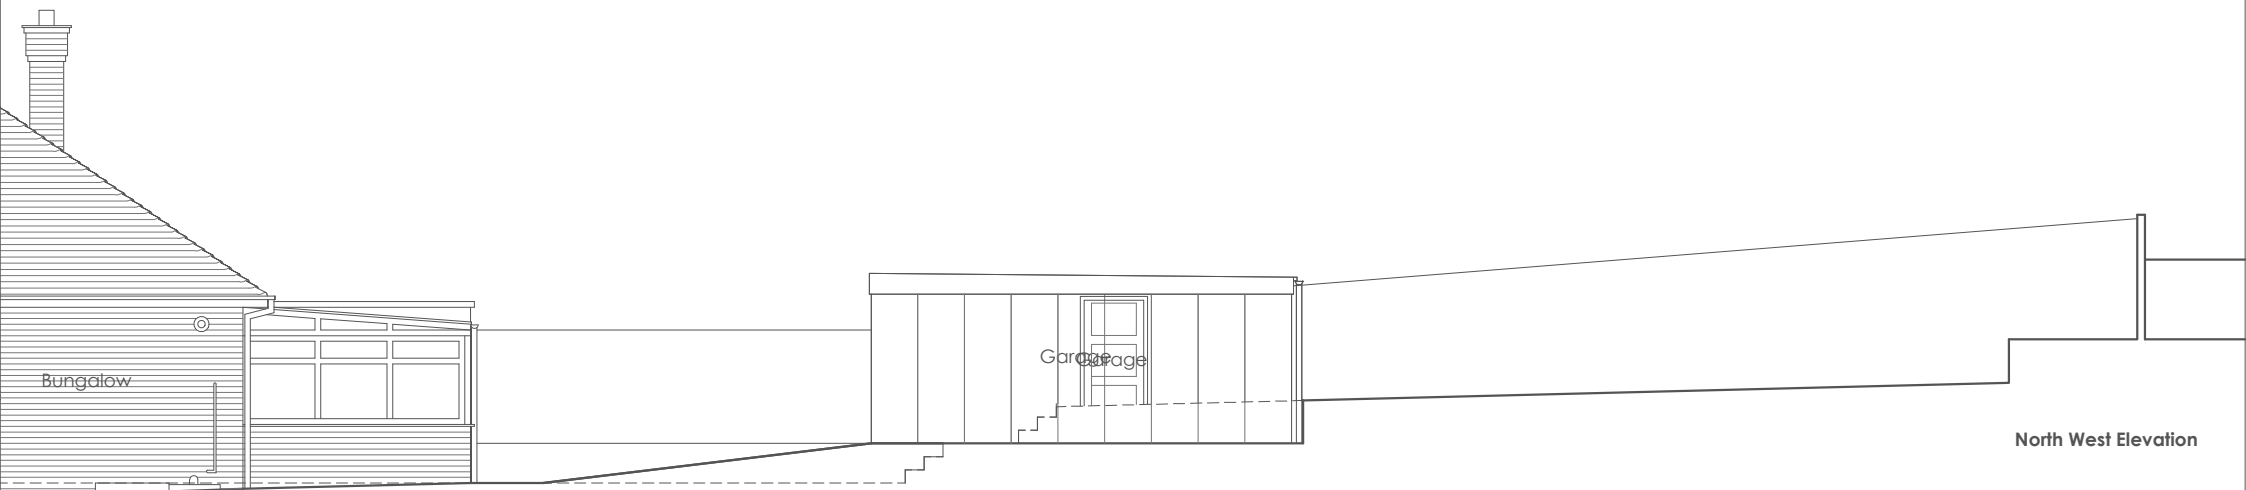

North East Elevation



South West Elevation

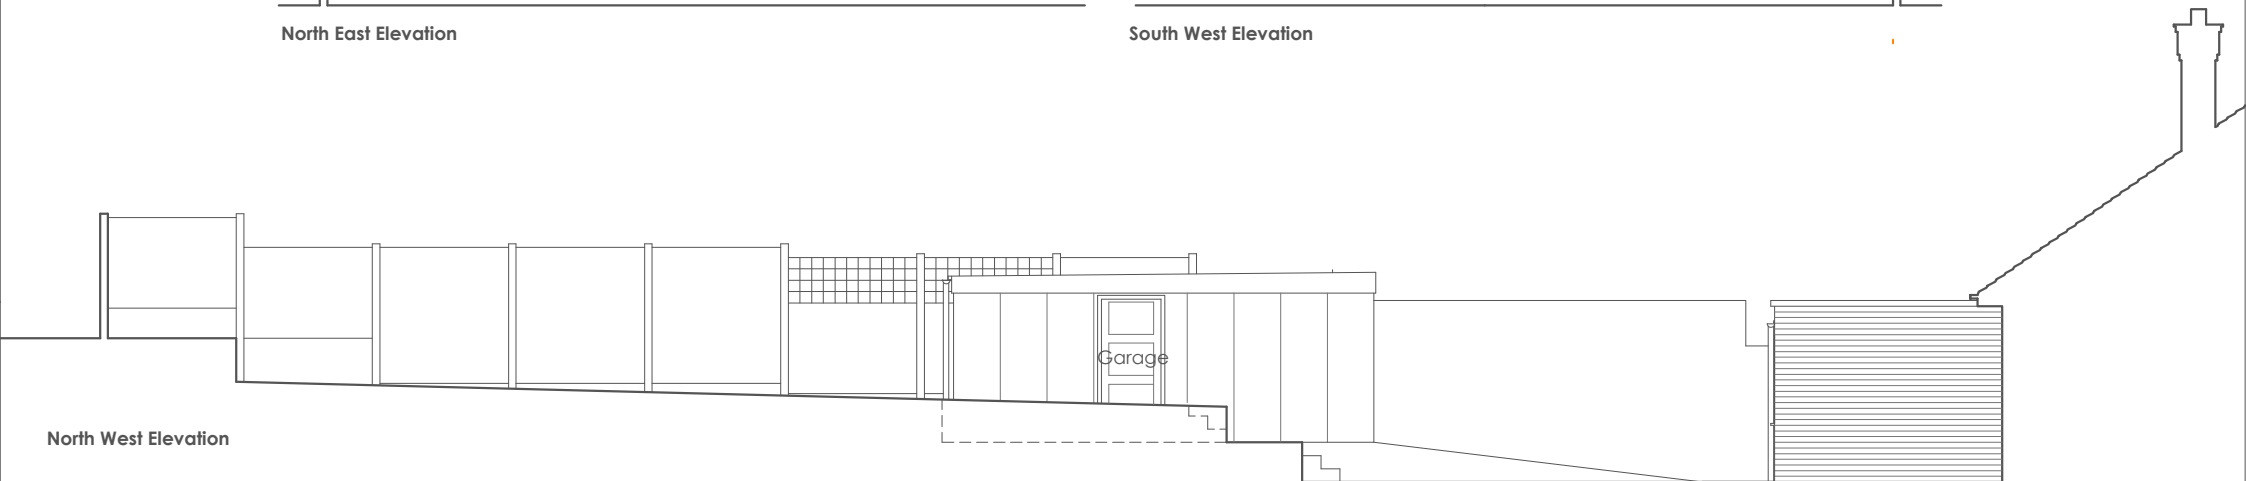

North West Elevation



Project: 18 Dobson Road, Gravesend, Kent, DA12 5TE
Drawing Name: **Outbuilding - Elevations** - Existing
Drawing Number: **2.6** Revision **B**
Scale **1:100@A4**
Date: **14.09.23**