


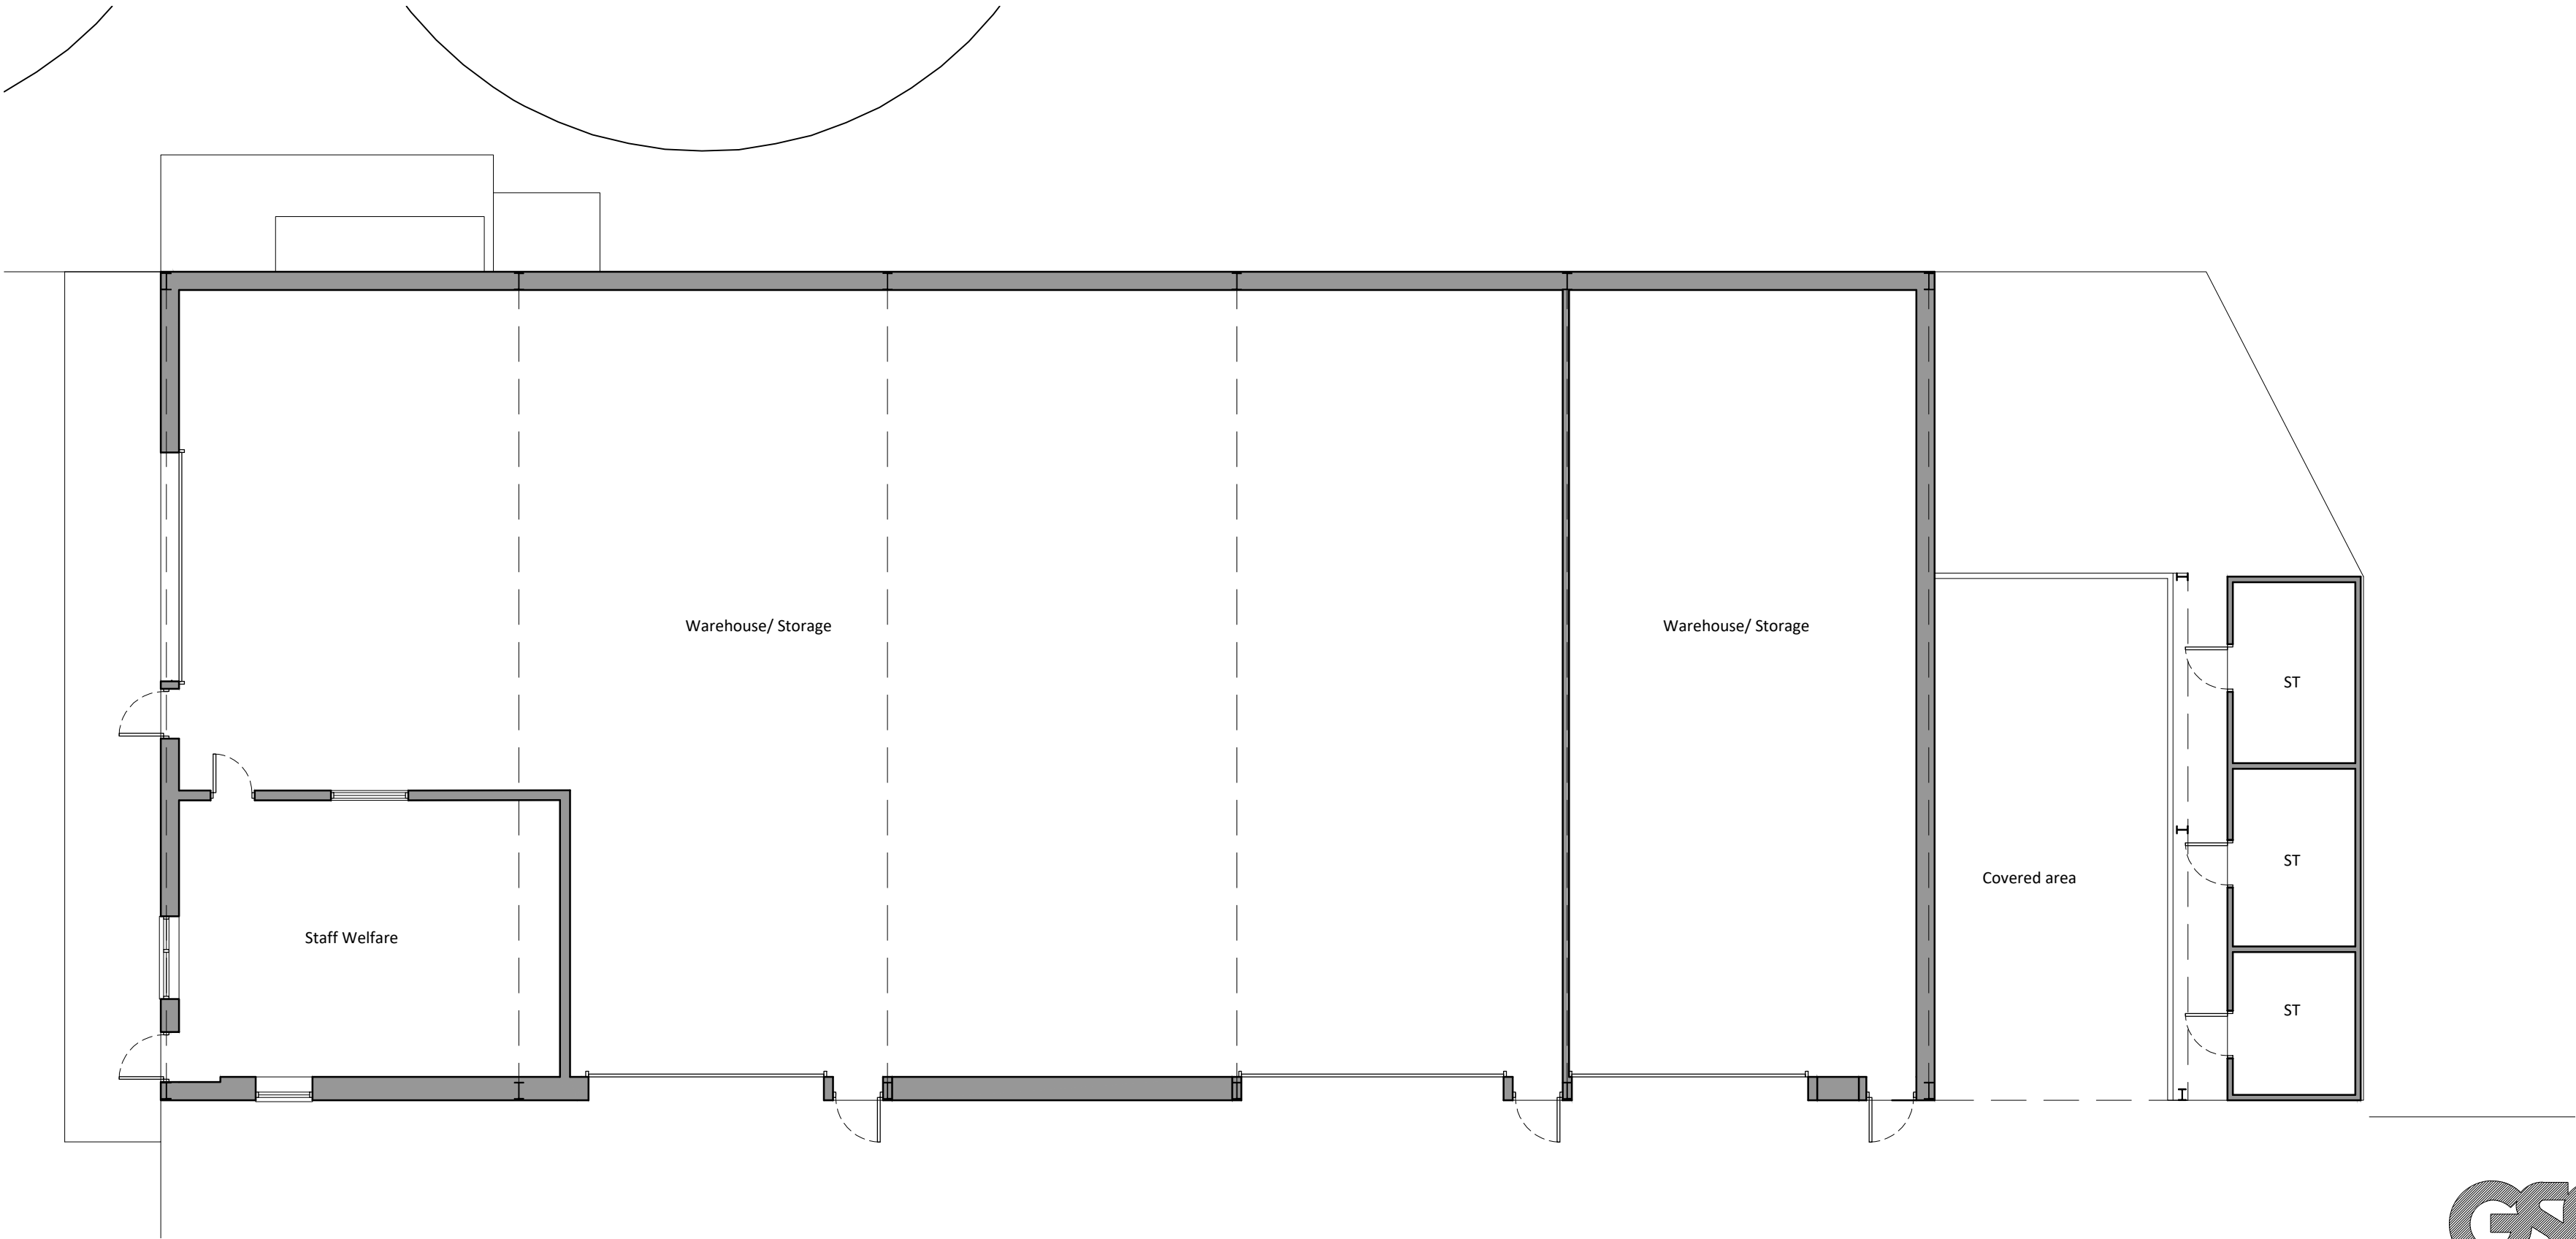

Existing Ground Floor Plan
1:100



2 The Parade, Ash Road, Hartley
Longfield, Kent DA3 8BG
Tel: 01474 703705
www.gsplanning.uk
Email: office@gsplanning.uk

Project Title Chambers Farm (Little Mockbeggar Farm), Town Road, Higham, Kent ME3 8ER		Job No 4537
Drawing Title Existing Floor Plan	Drawing No 03	Revision -
Date 24.11.2025	Drawn by DA	Checked by SC
Scale 1:100 @ A2	Note Warehouse GEA: 482m ² GIFA: 448m ²	Storage Outbuilding GEA: 22.9m ² GIFA: 20.6m ²

