



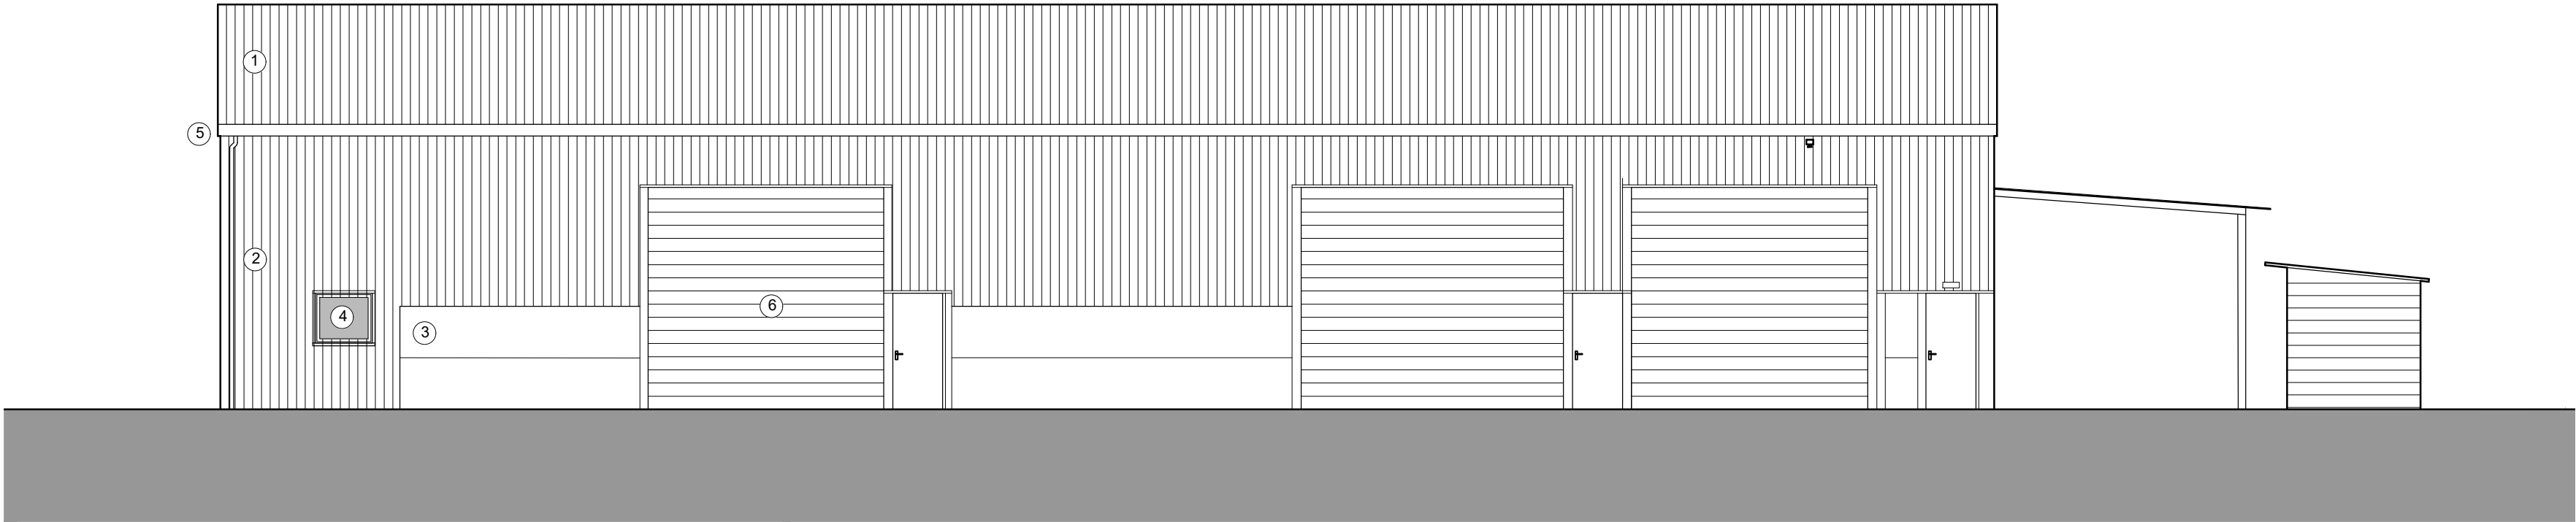


Existing West Elevation
1:100

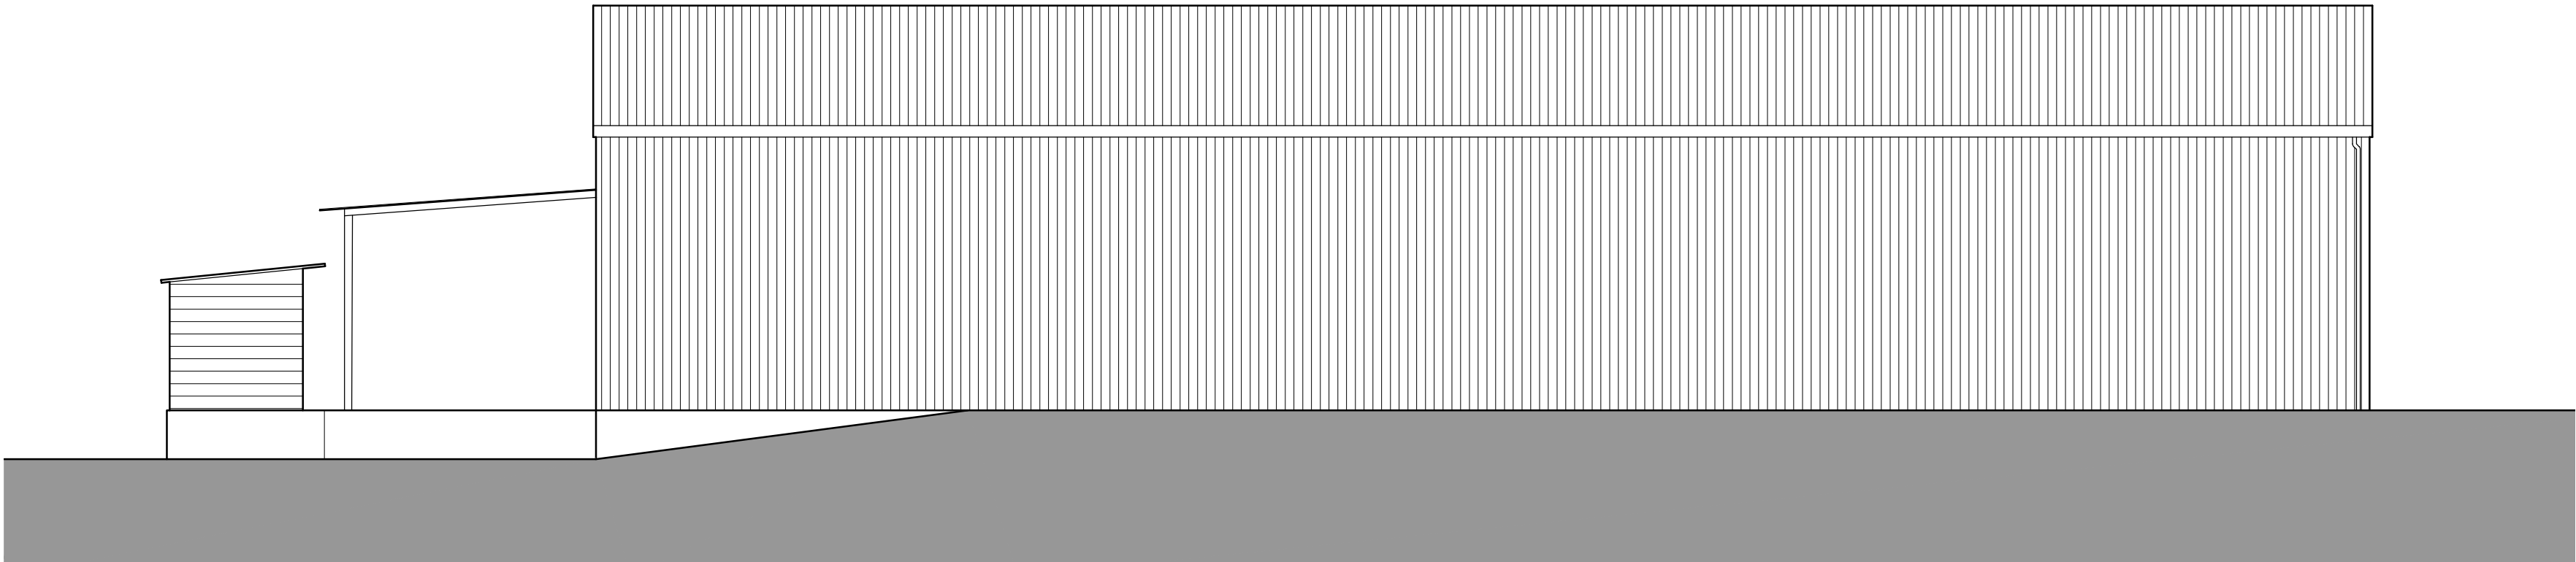


Existing East Elevation
1:100

Materials

- ① Roof: Profiled metal sheeting (Green)
- ② Walls: Profiled metal sheeting (Green)
- ③ Walls: Concrete Panels
- ④ Windows - Black Powder Coated Aluminium
- ⑤ Gutters and downpipes - Green metal gutters with black plastic downpipes
- ⑥ Metal roller shutters

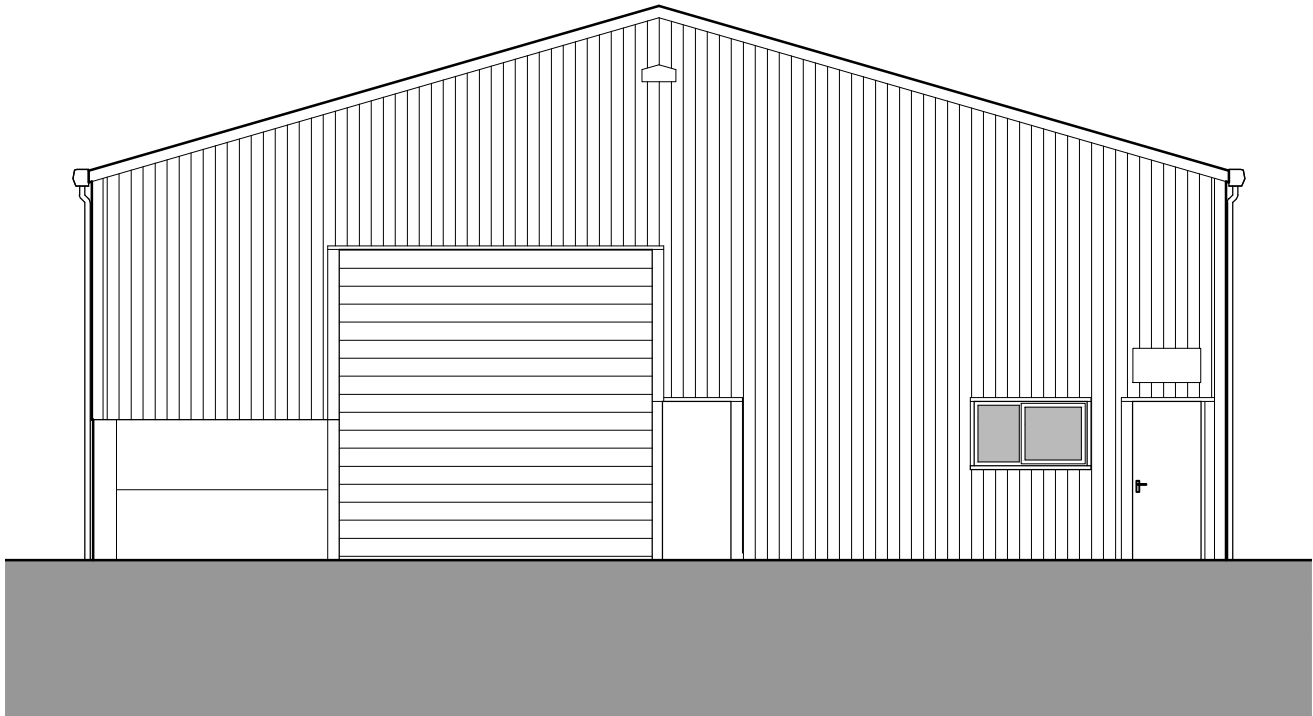

Existing South Elevation
1:100

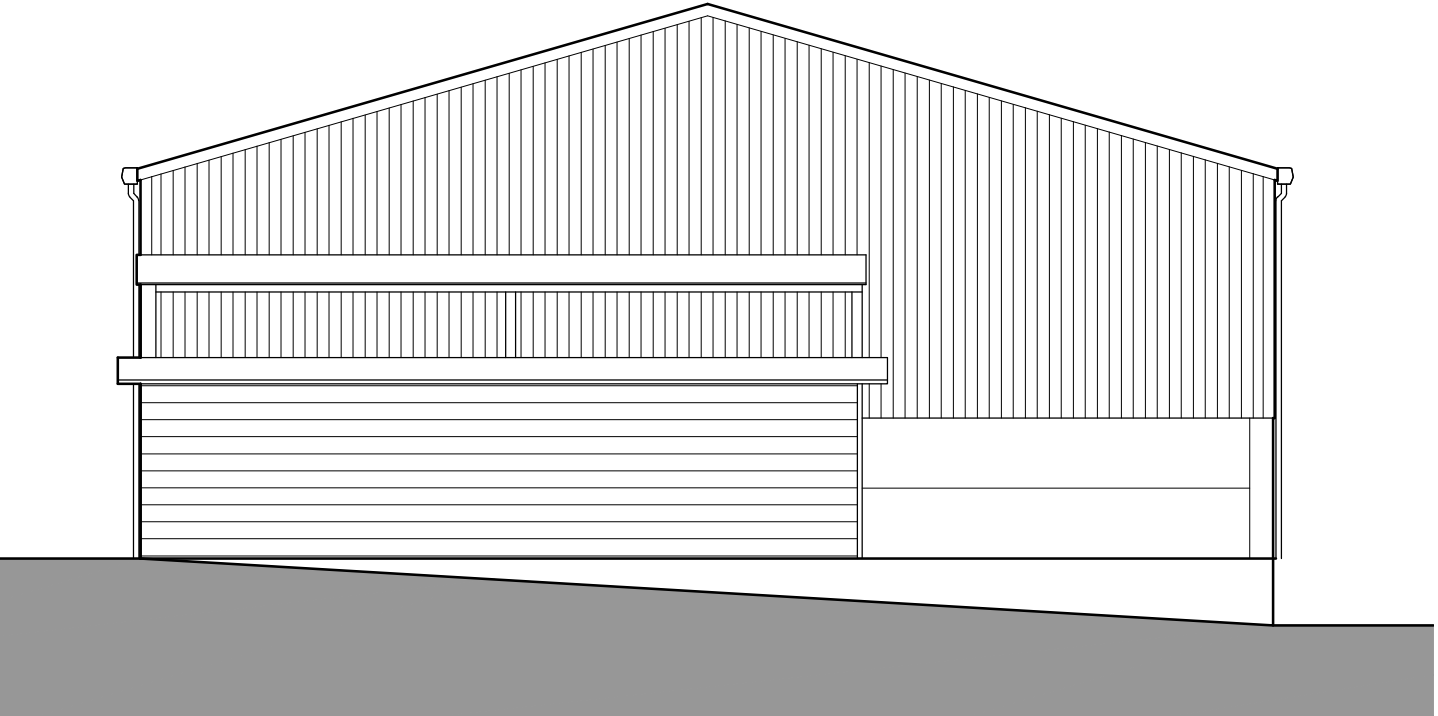

Existing North Elevation
1:100



2 The Parade, Ash Road, Hartley
Longfield, Kent DA3 8BG
Tel: 01474 703705
www.gsplanning.uk
Email: office@gsplanning.uk

Project Title Chambers Farm (Little Mockbeggar Farm), Town Road, Higham, Kent ME3 8ER		Job No 4537
Drawing Title Existing Elevations	Drawing No 04	Revision -
Date 24.11.2025	Drawn by DA	Checked by SC
Scale 1:100 @ A2	Note	

