




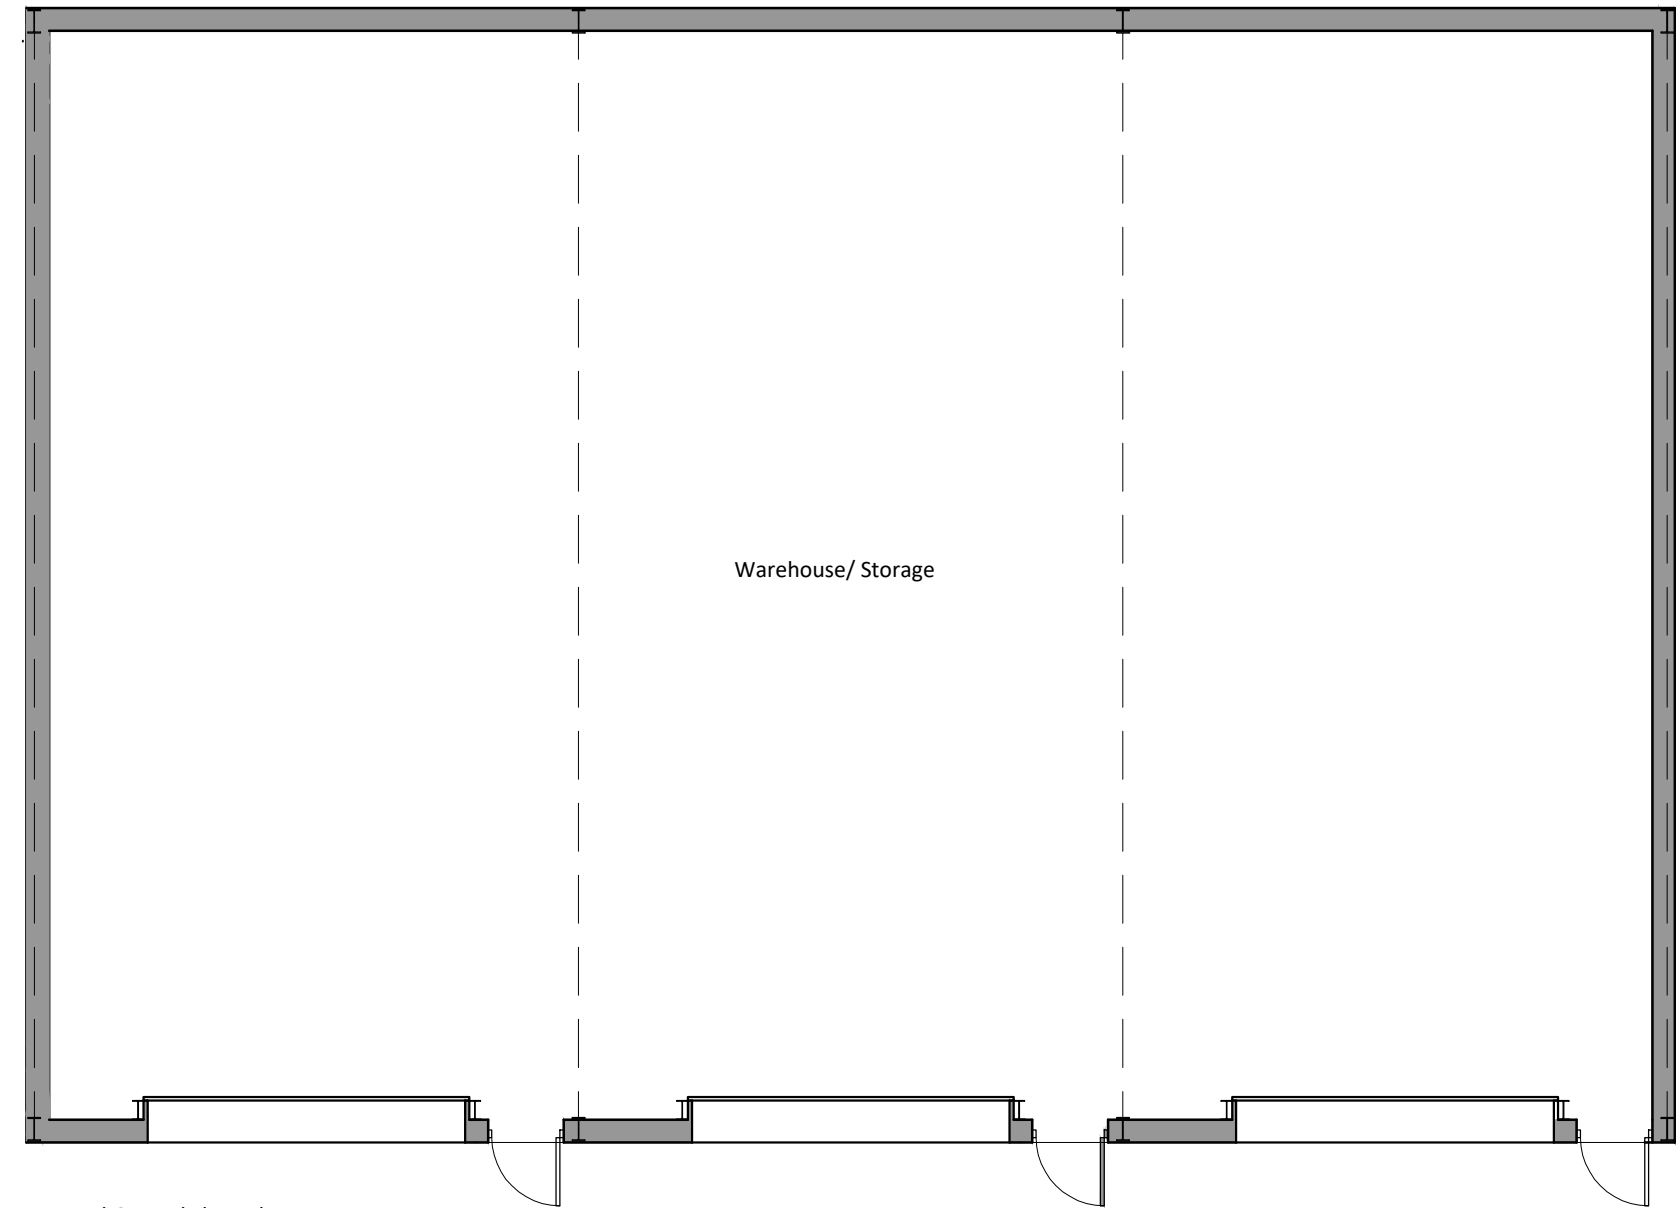


Proposed Ground Floor Plan
1:100

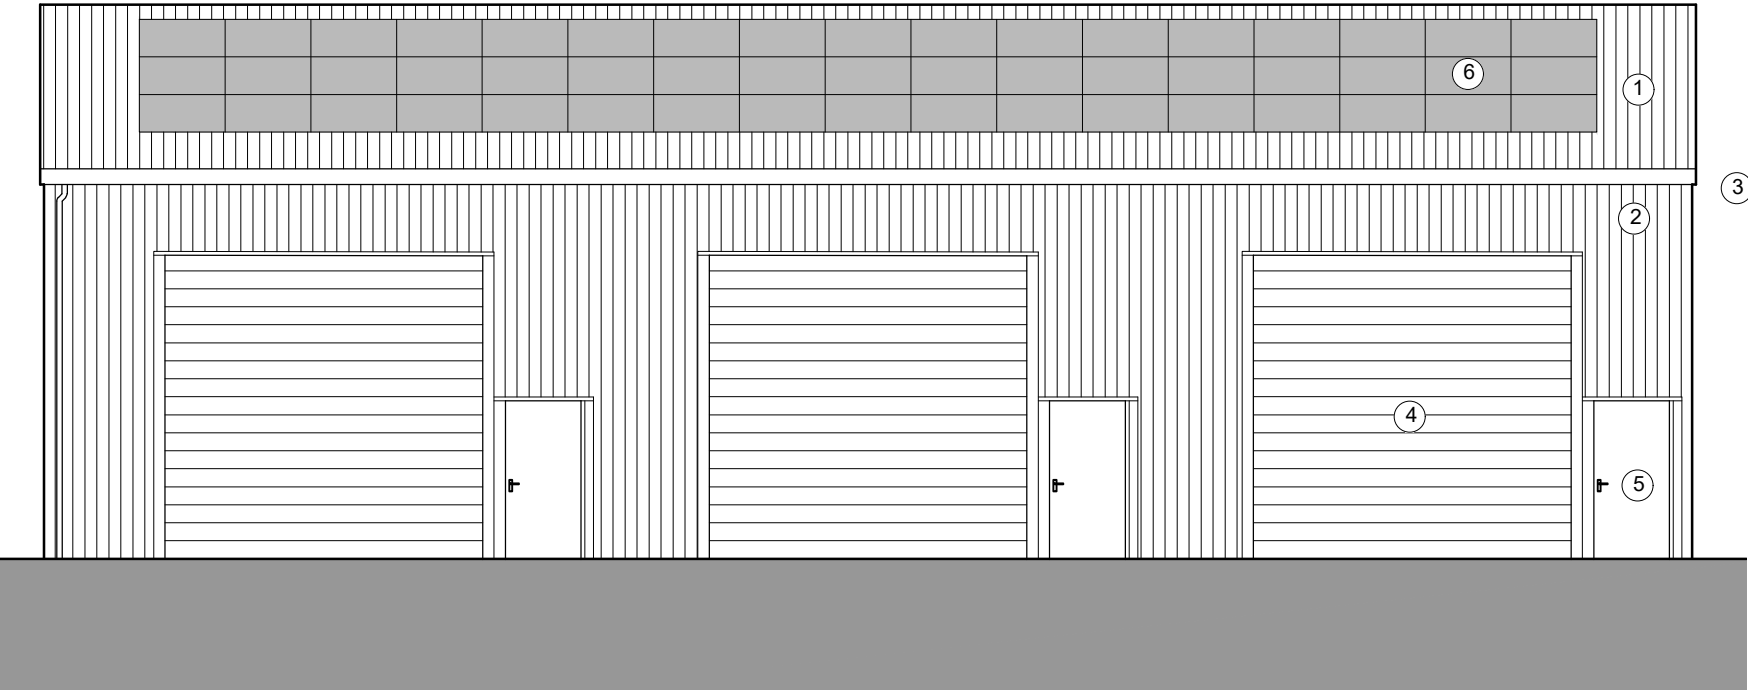


Proposed West Elevation
1:100

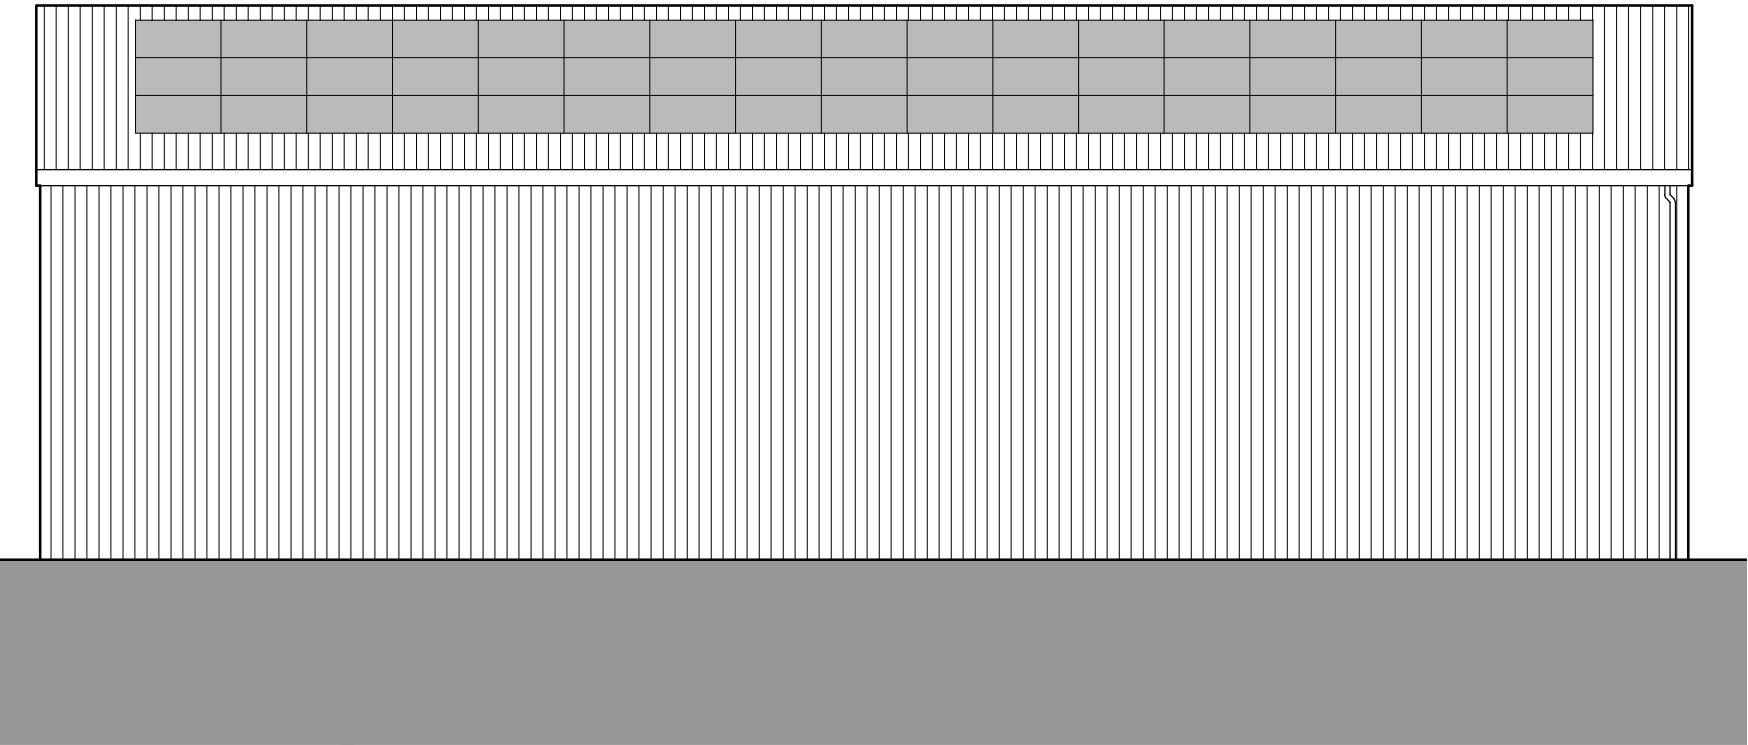

Proposed East Elevation
1:100

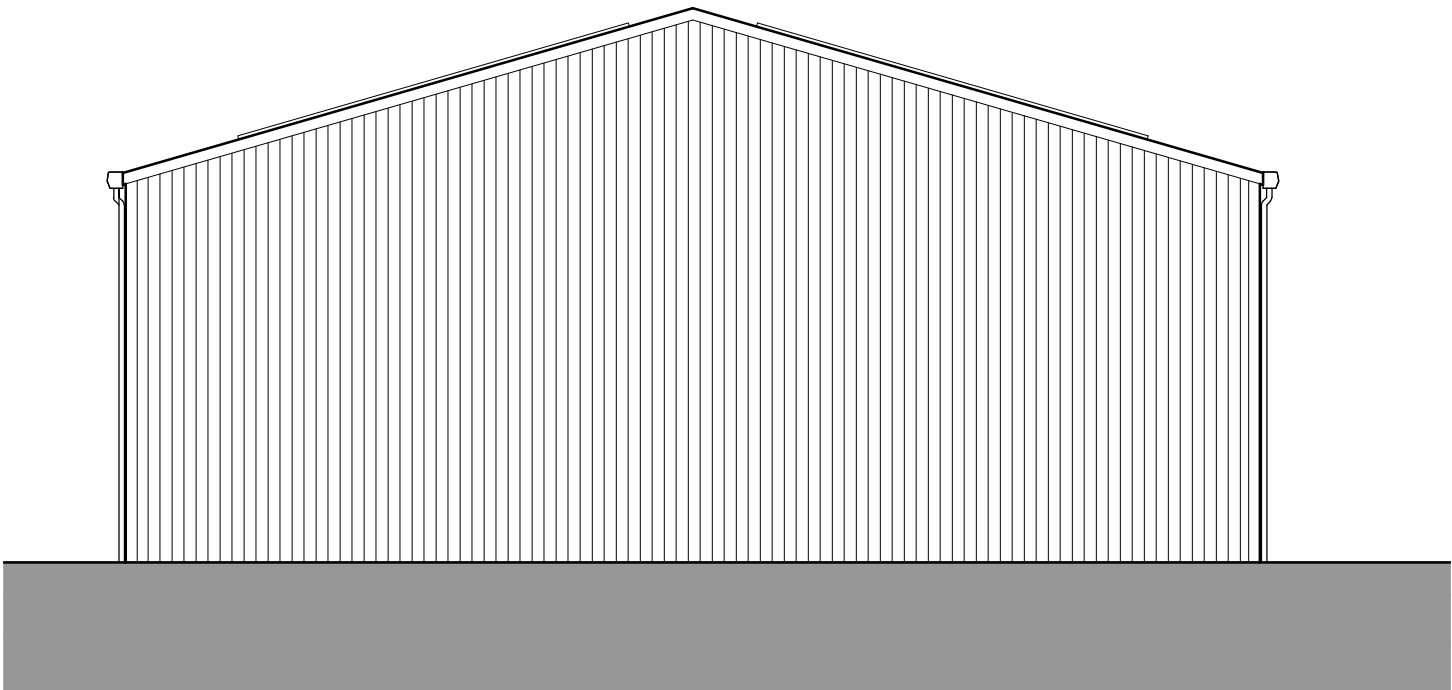

Proposed South Elevation
1:100

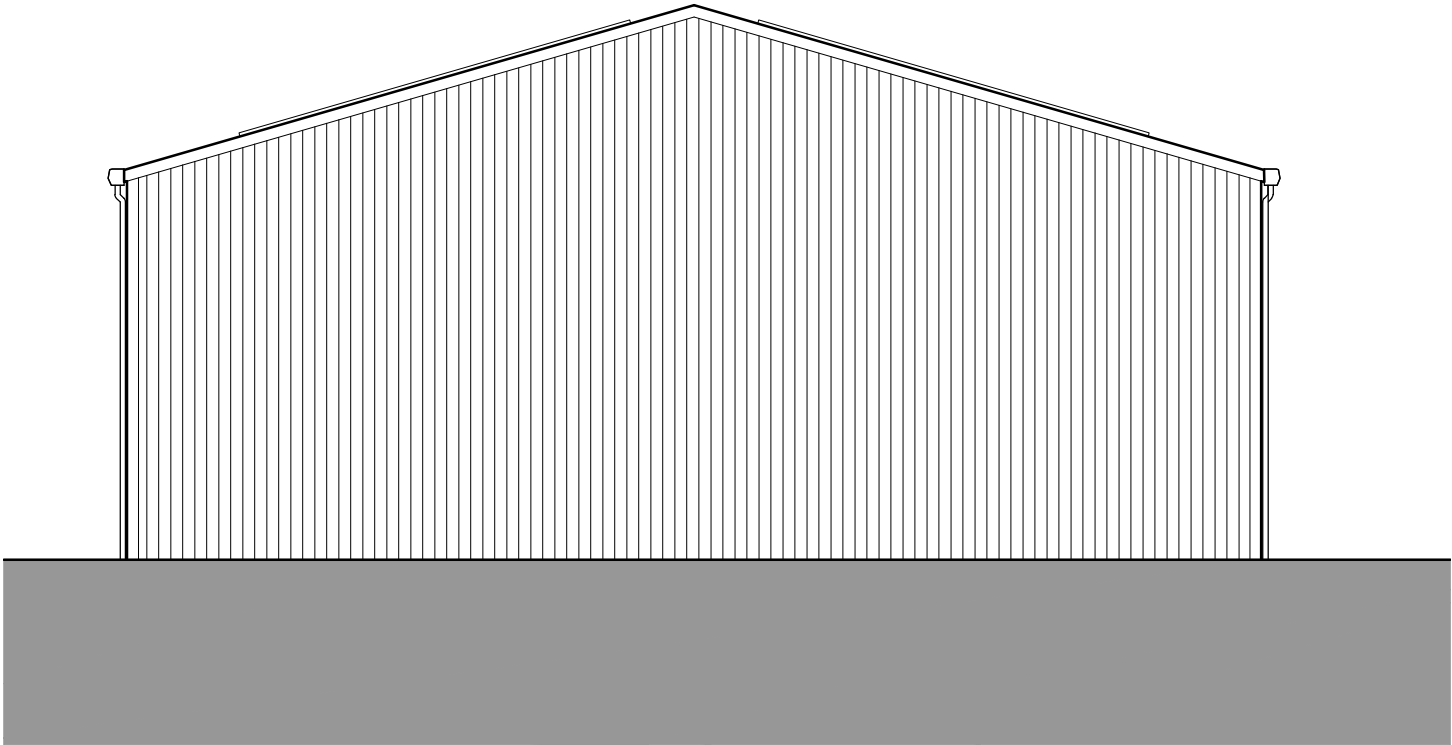

Proposed North Elevation
1:100

Materials

- ① Roof: Profiled metal sheeting (Green)
- ② Walls: Profiled metal sheeting (Green)
- ③ Gutters and downpipes - Green metal gutters with black plastic downpipes
- ④ Metal roller shutters
- ⑤ Green metal doors
- ⑥ Solar Panels



2 The Parade, Ash Road, Hartley
Longfield, Kent DA3 8BG

Tel: 01474 703705
www.gsplanning.uk
Email: office@gsplanning.uk

Project Title Chambers Farm (Little Mockbeggar Farm), Town Road, Higham, Kent ME3 8ER		Job No 4537
Drawing Title Proposed Floor Plan and Elevations	Drawing No 06	Revision -
Date 24.11.2025	Drawn by DA	Checked by SC
Scale 1:100 @ A2	Note GEA: 327m ² GIFA: 305m ²	

