



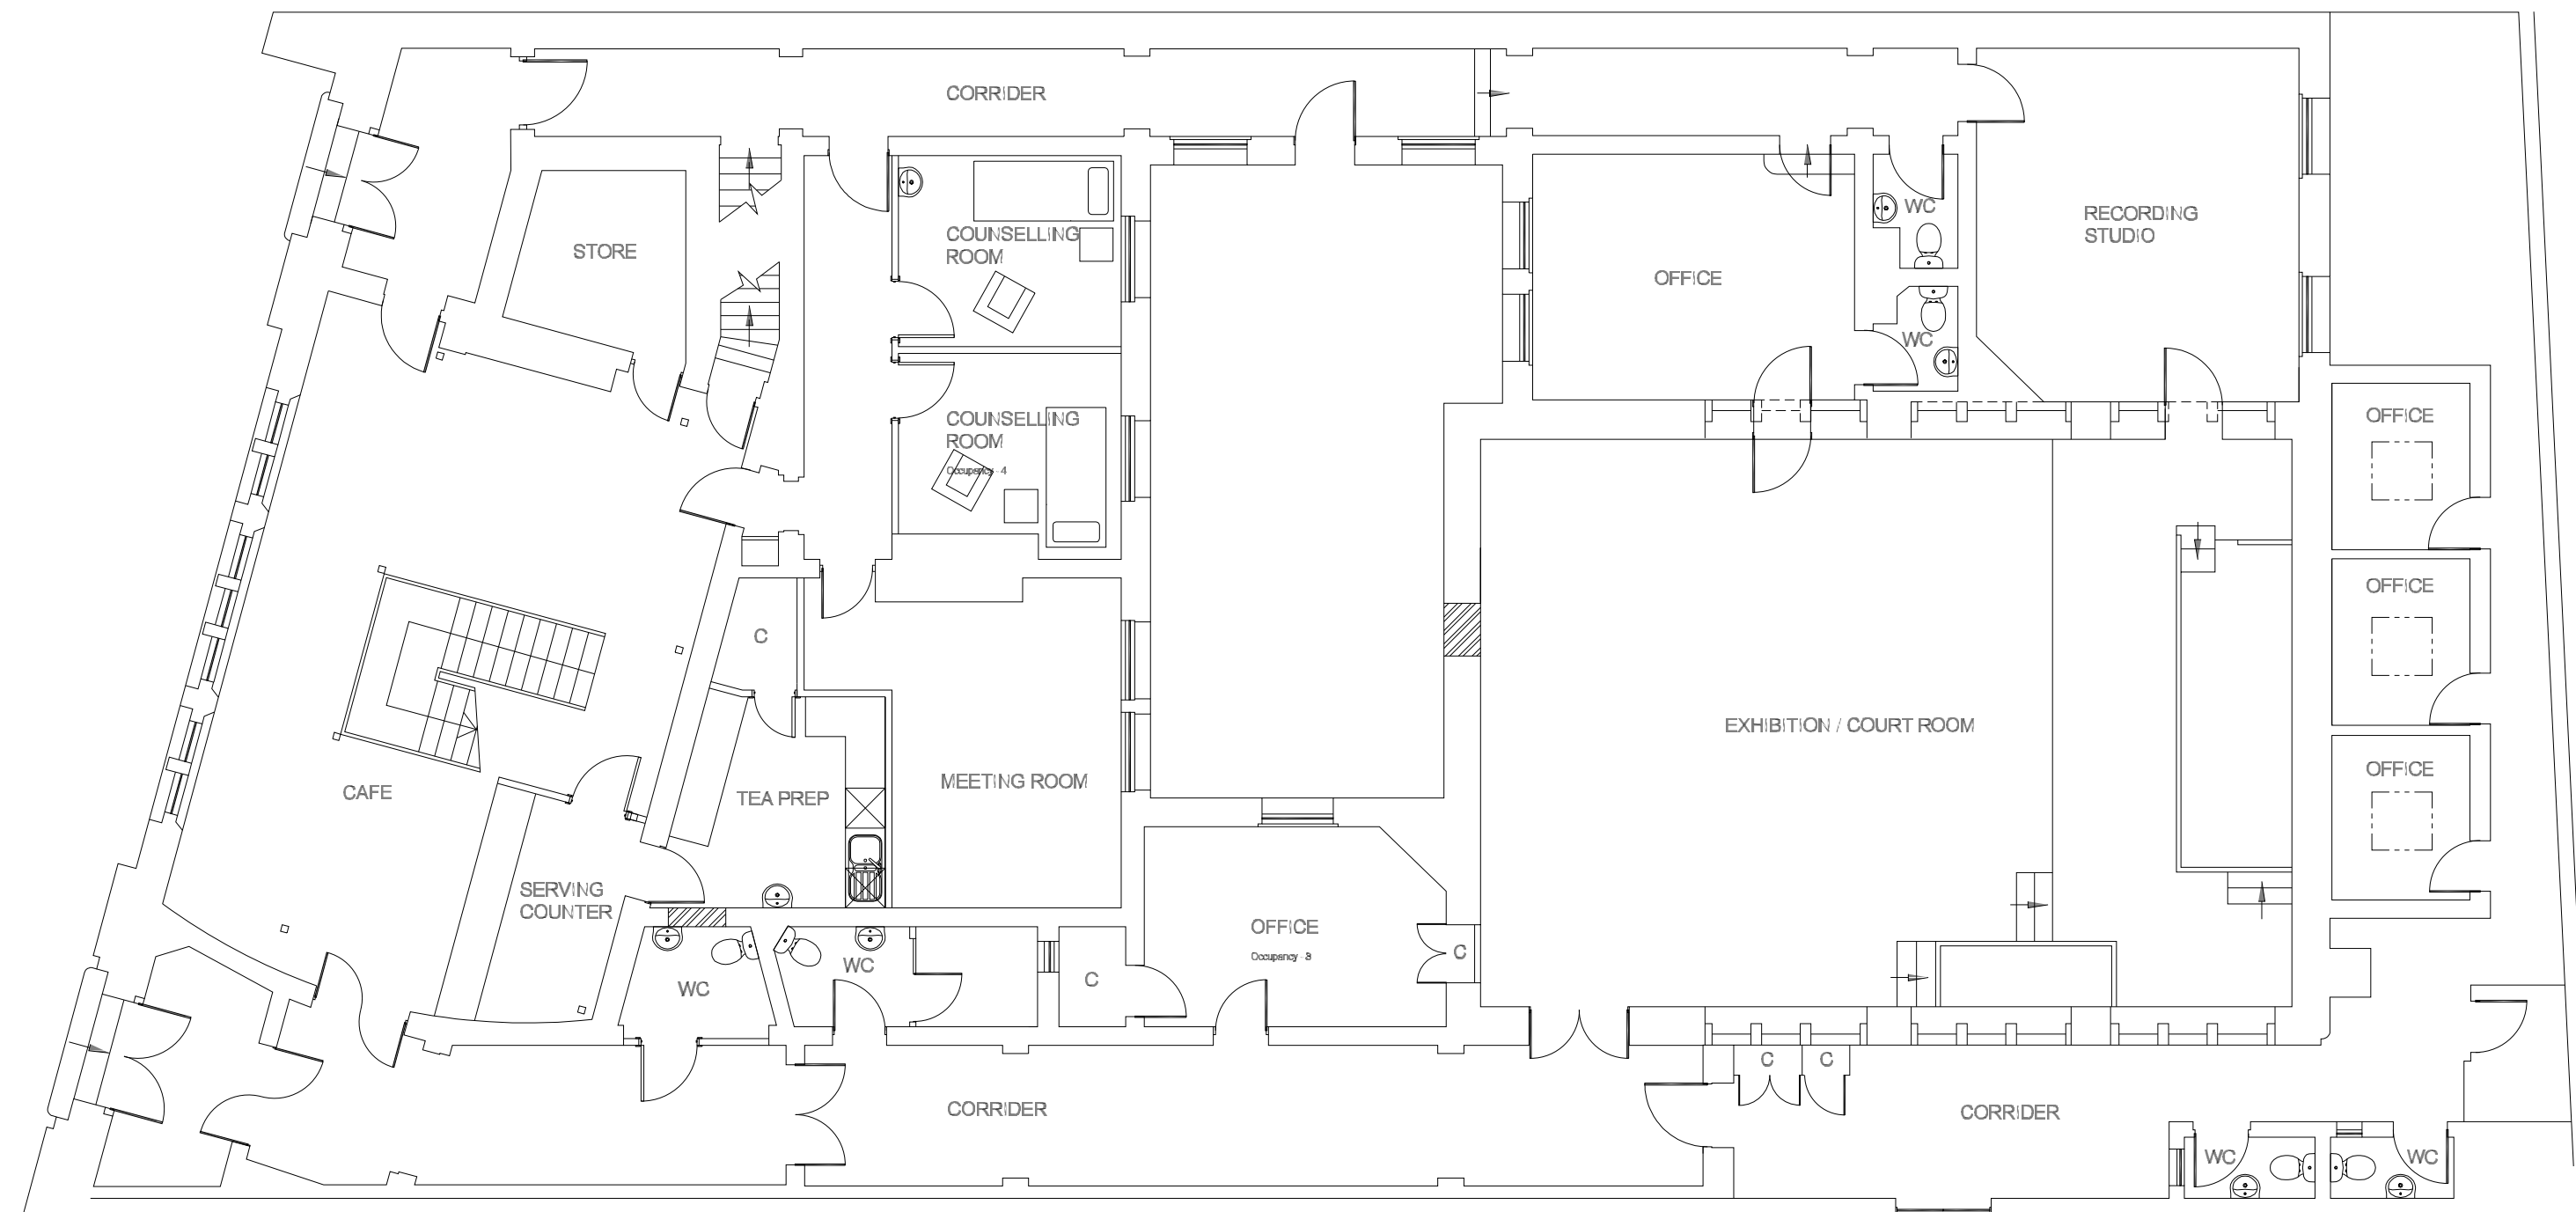

Ground Floor Plan As Existing

 

 e - info@dreamdesigndevelop.co.uk m - 07500444330	Site: 26 King Street Gravesend DA12 2DU	Title: Existing Ground Floor Plan	Scale at A3: 1:50	Date: 09/01/2026
			Drawing no.: 002	Revision: A