



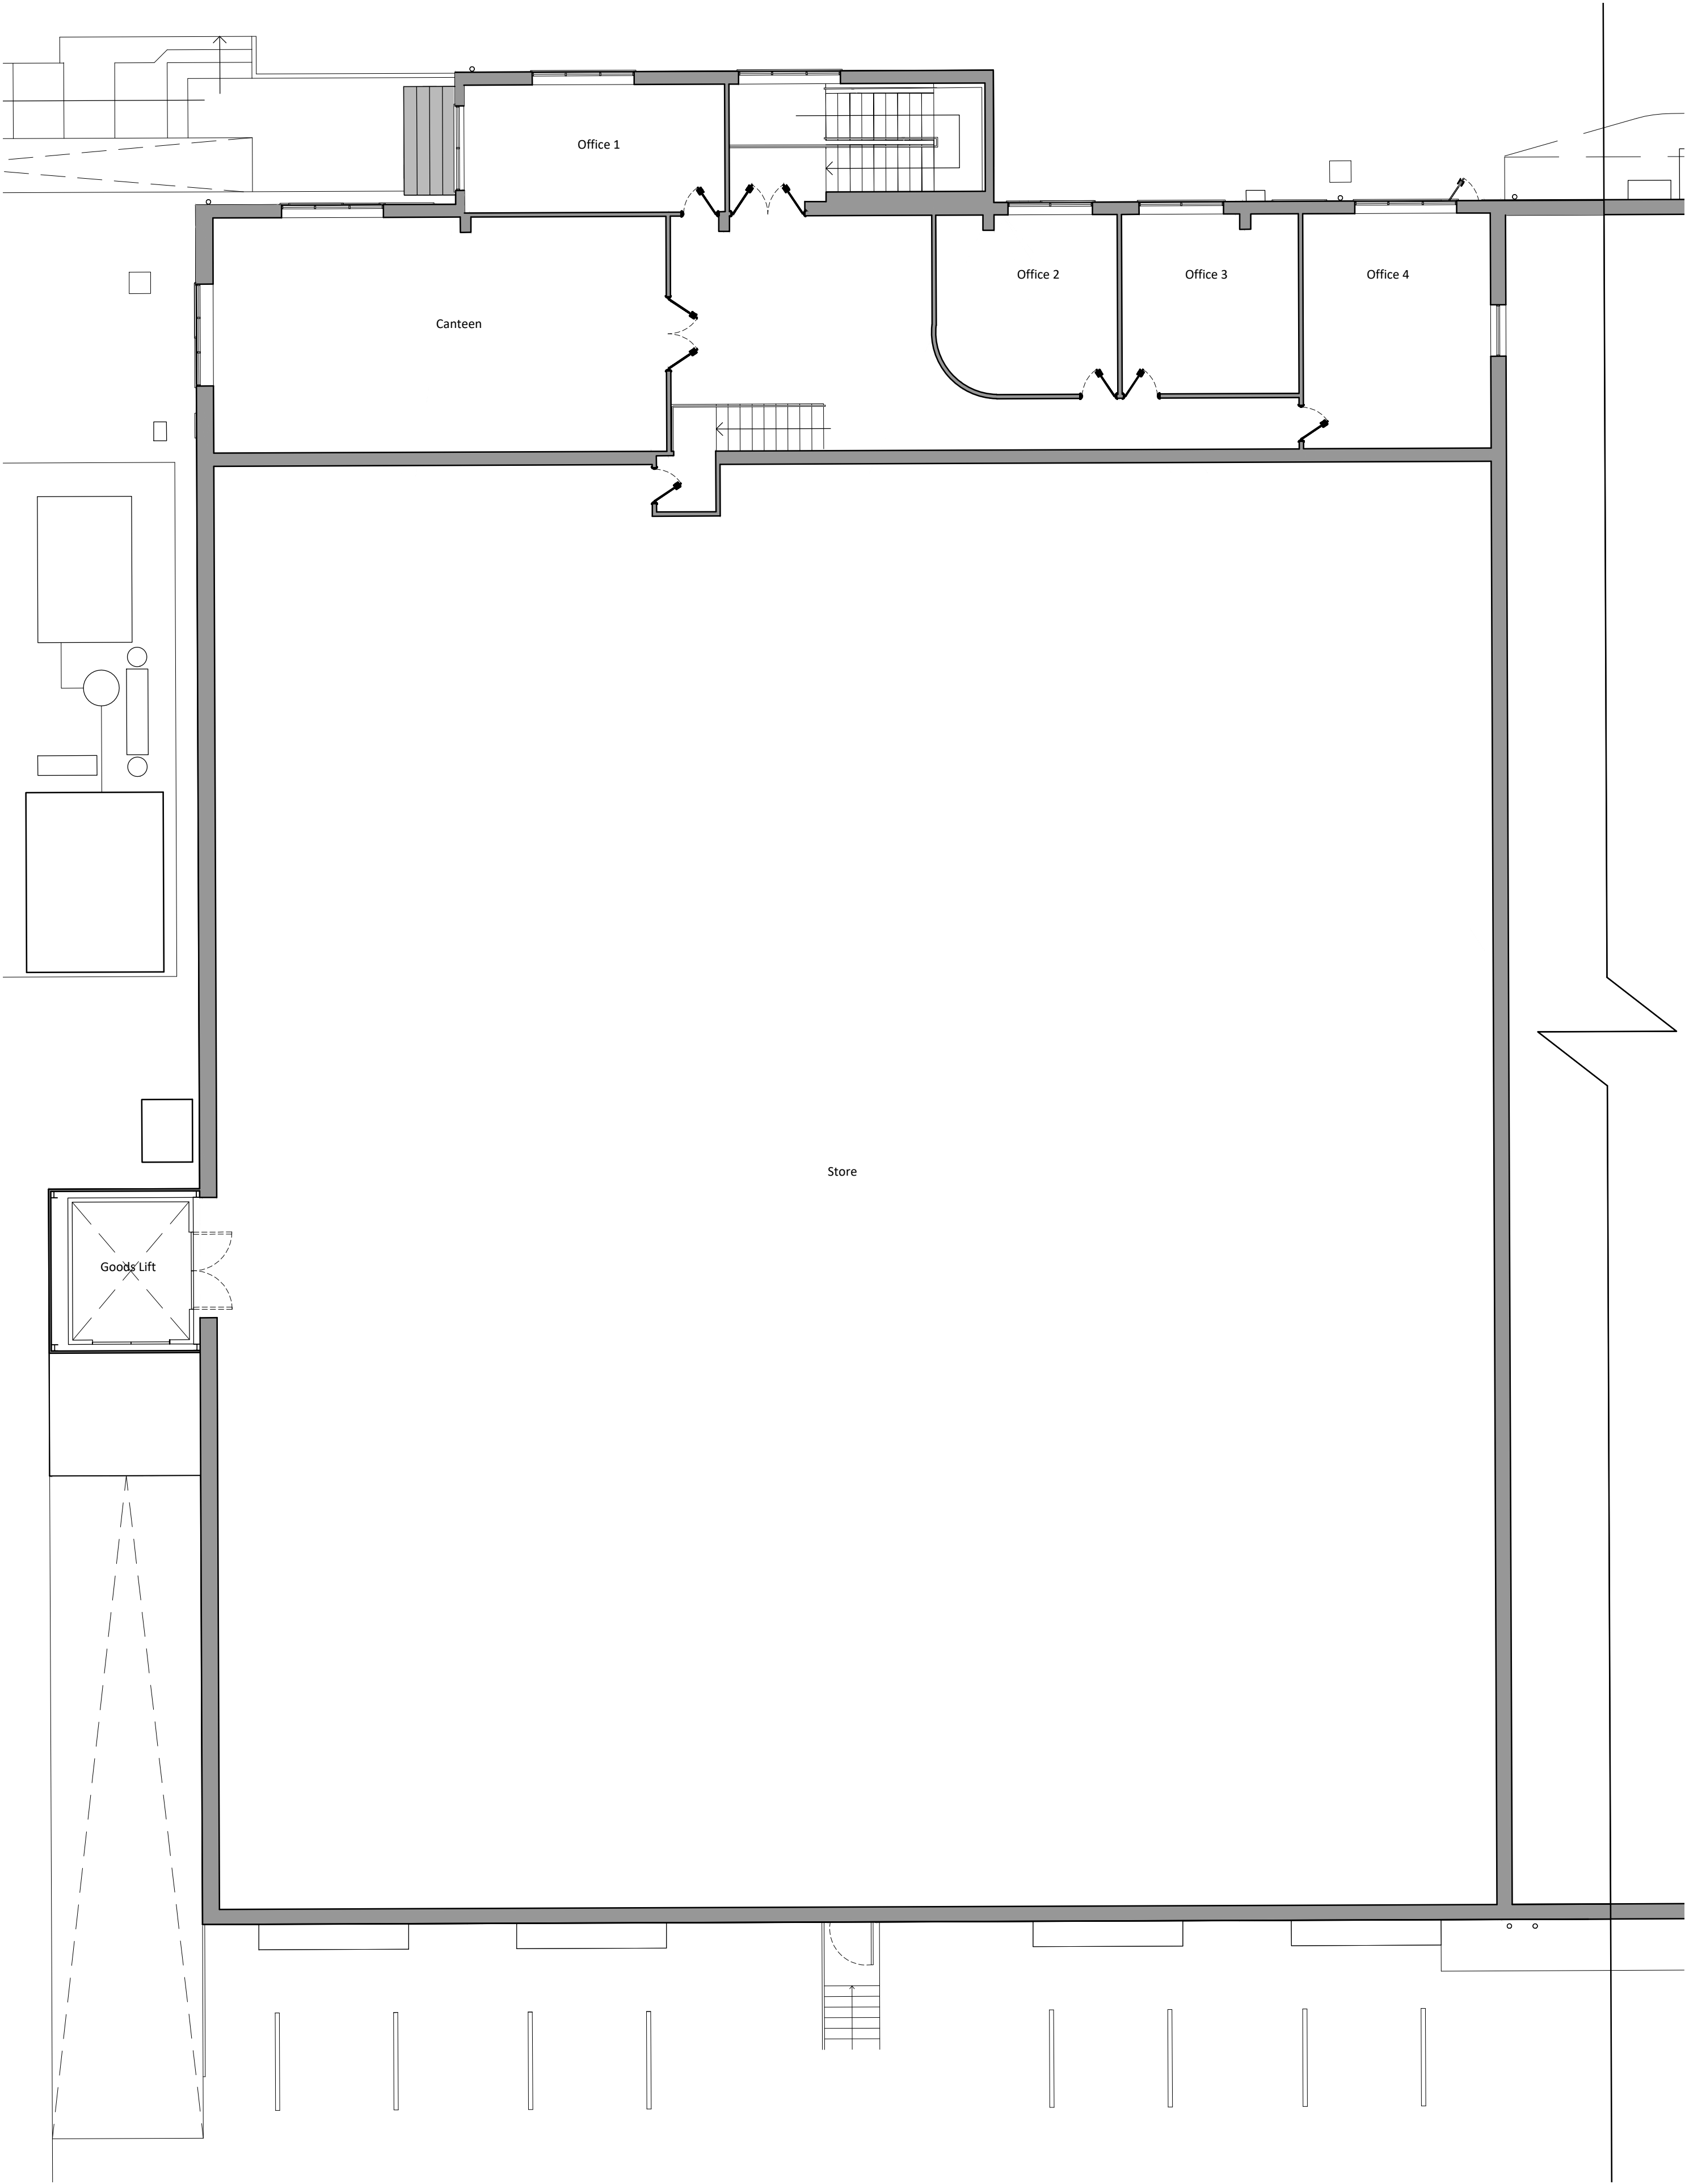


Existing First Floor Plan
1:100

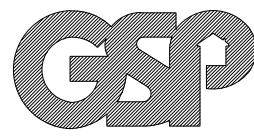


GSP
Graham Simpkin Planning

2 The Parade, Ash Road, Hartley
Longfield, Kent DA3 9BE
Tel: 01474 703705
www.grahamsimpkinplanning.co.uk
Email: webmail@grahamsimpkinplanning.co.uk

Project Title Chambers Farm (Little Mockbeggar Farm), Town Road, Higham, Kent ME3 8ER		Job No 4544
Drawing Title Existing First Floor Plan	Drawing No 04	Revision -
Date 27.11.2025	Drawn by DA	Checked by SC
Scale 1:100 @ A1	Note	

 

0 1 2 3 4 5 5.99 m
metres

 

N