




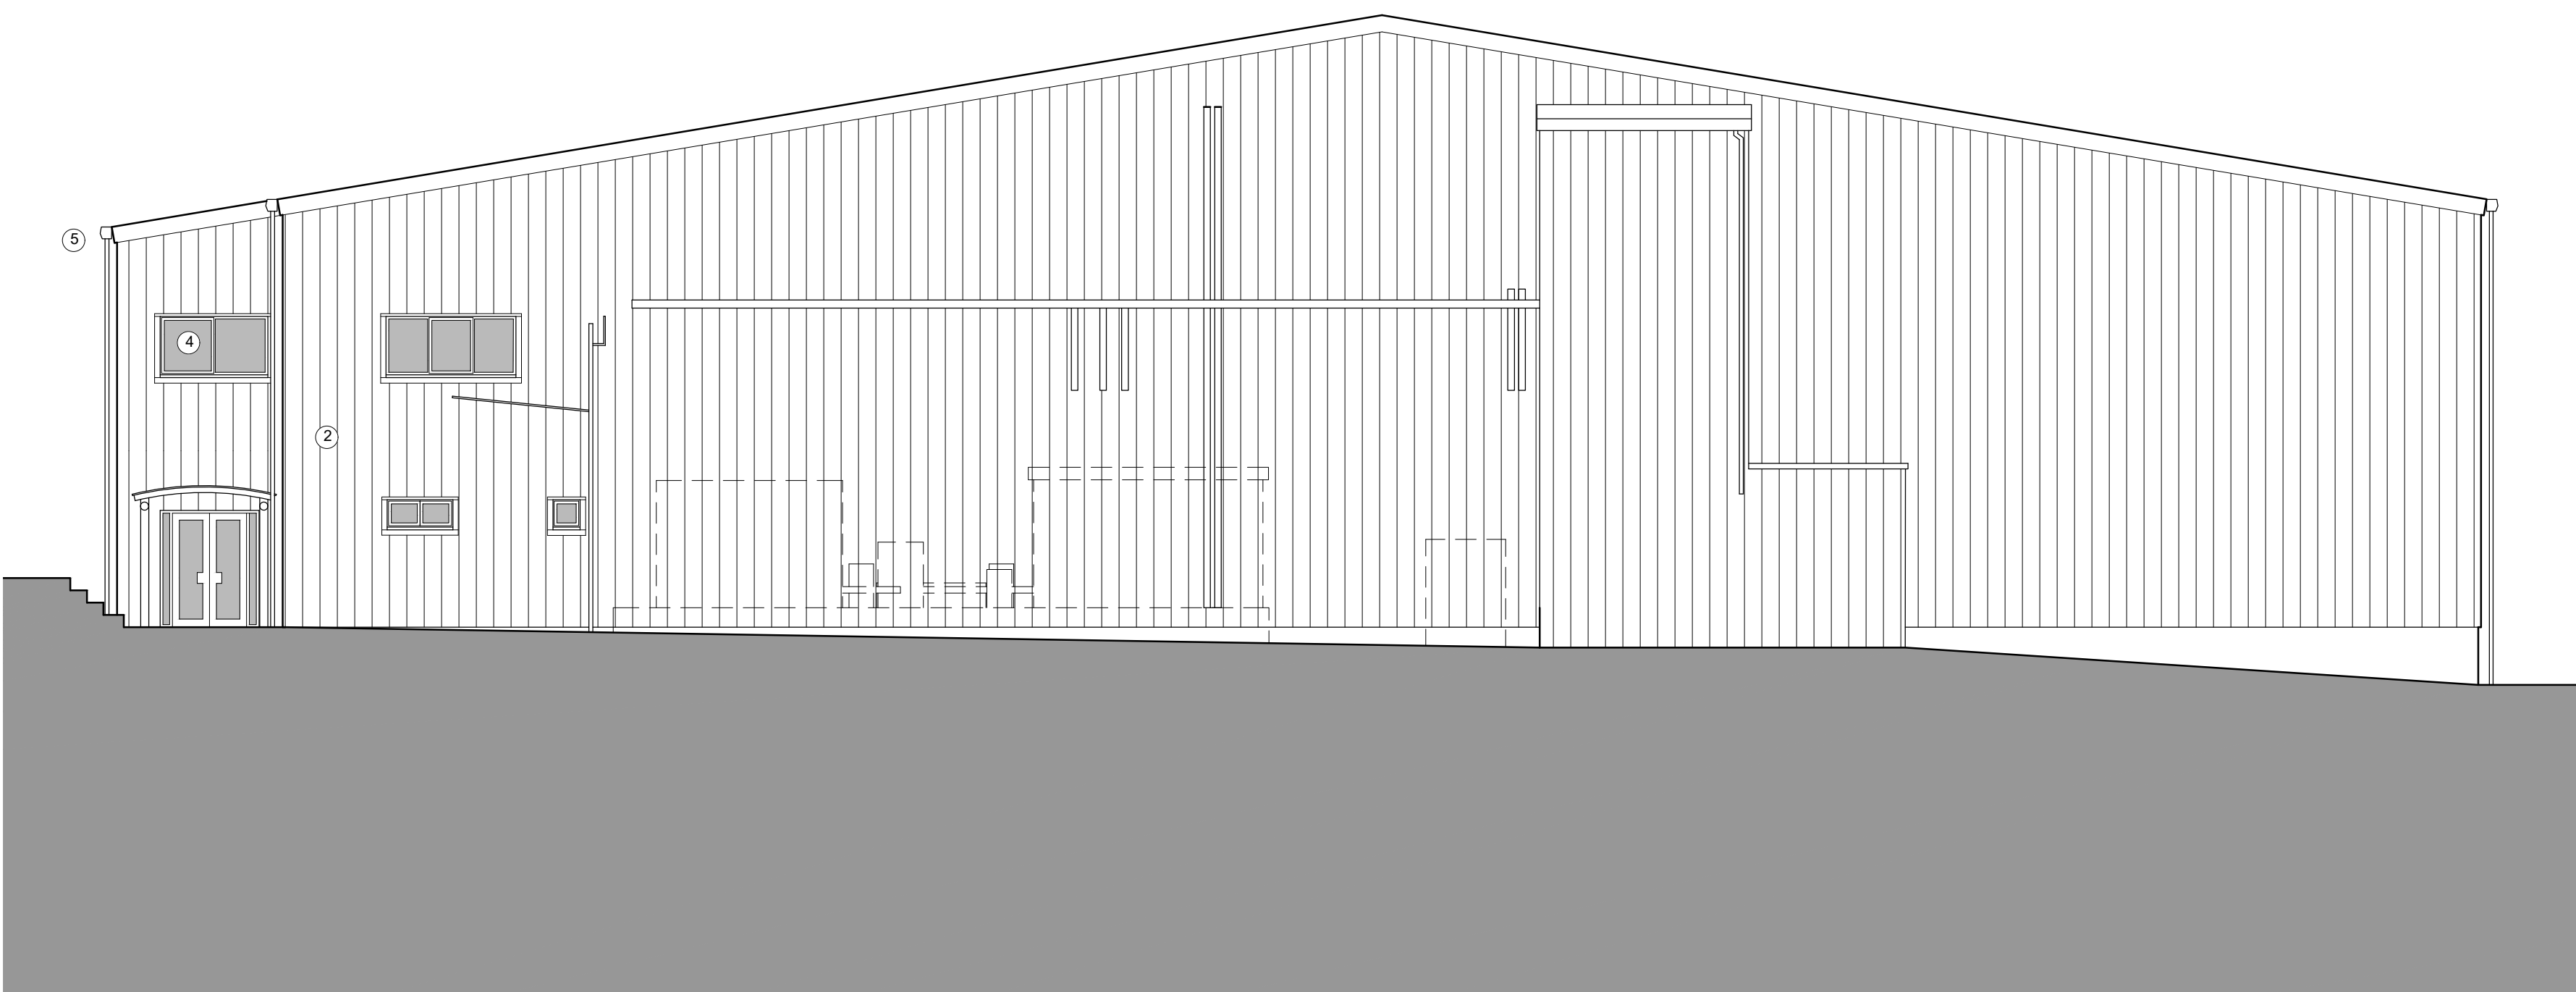


Existing South Elevation
1:100

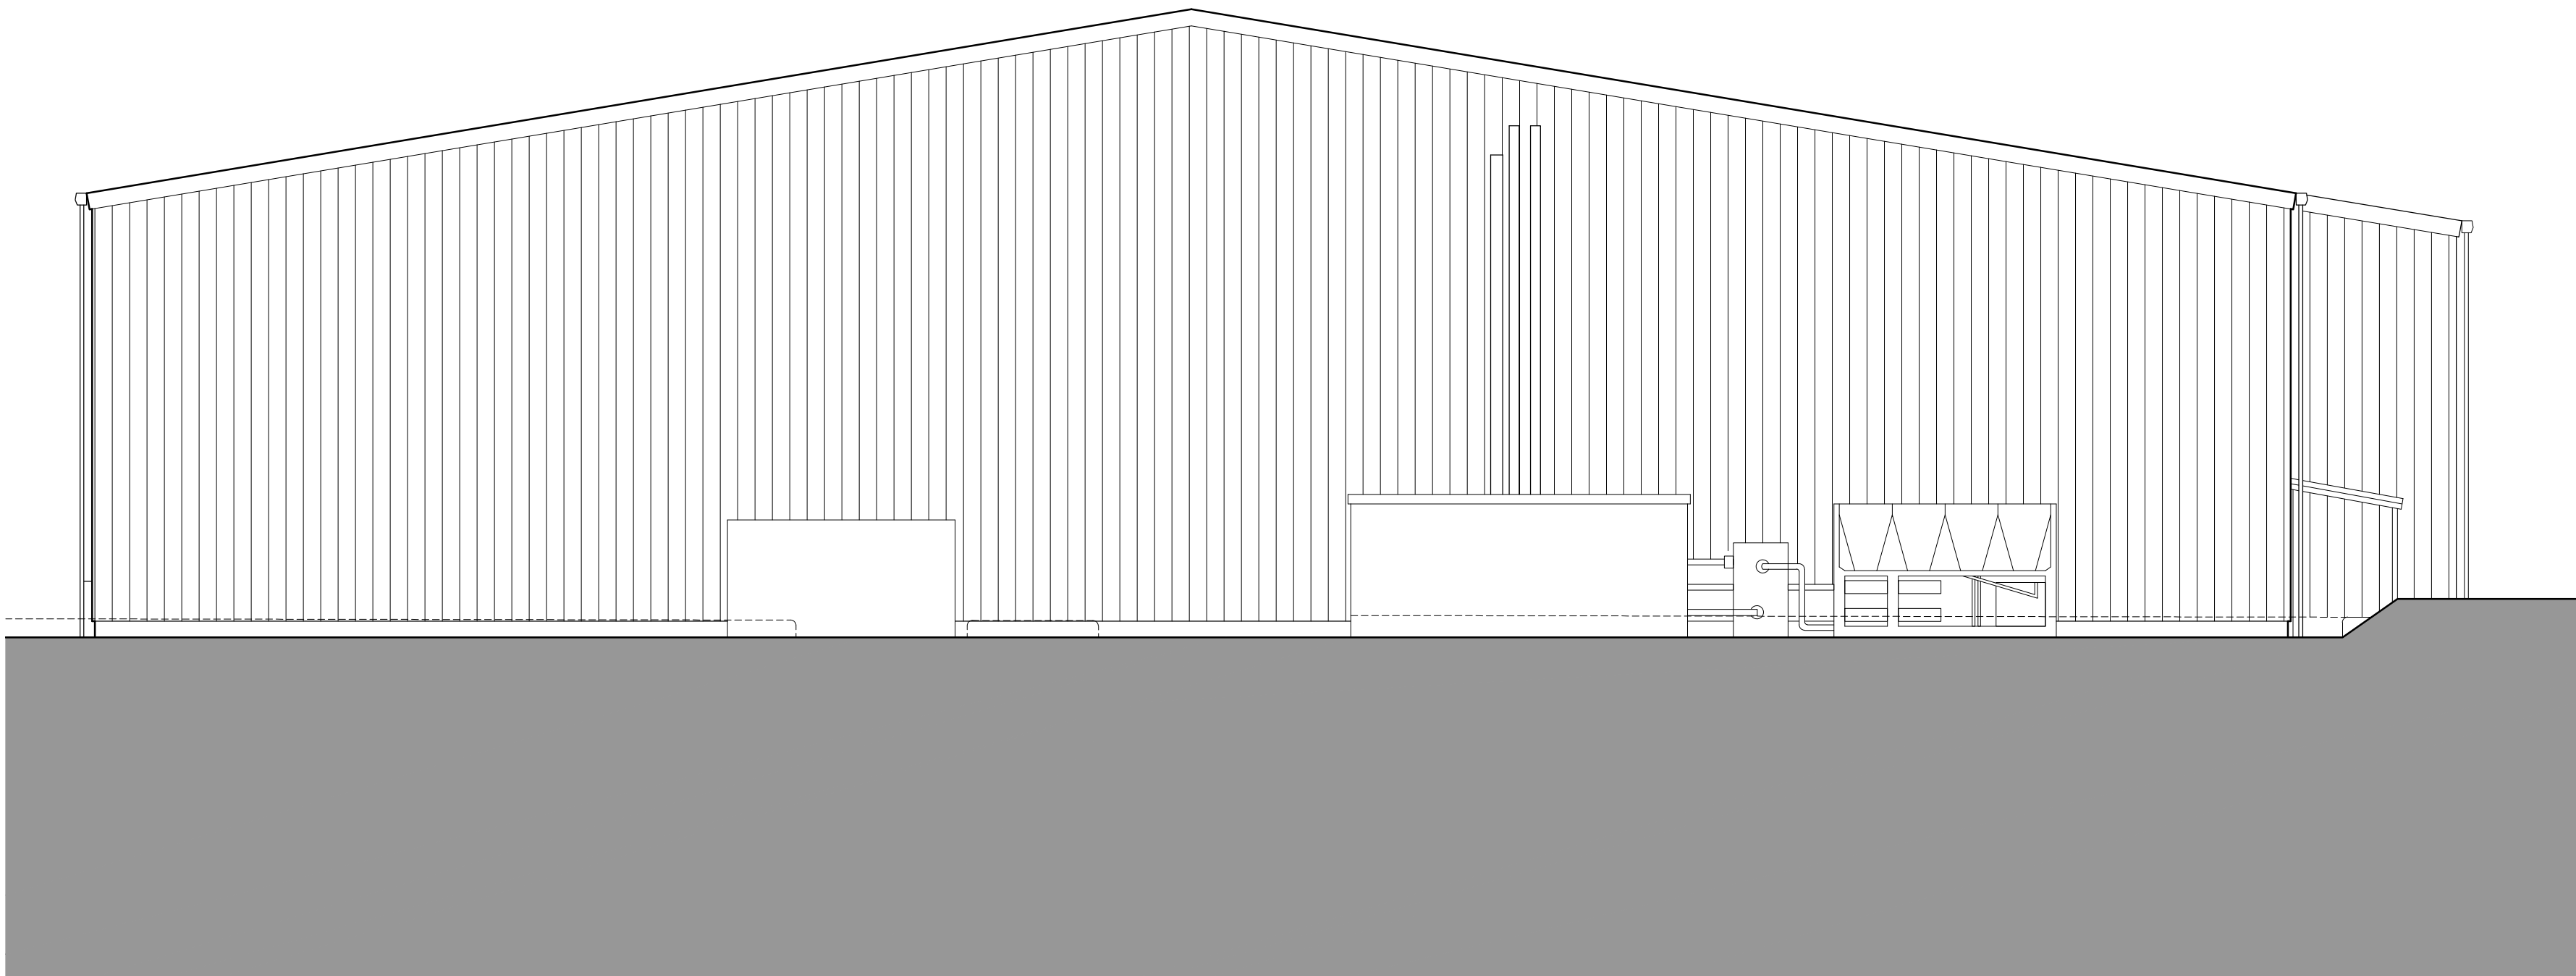

Existing North Elevation
1:100

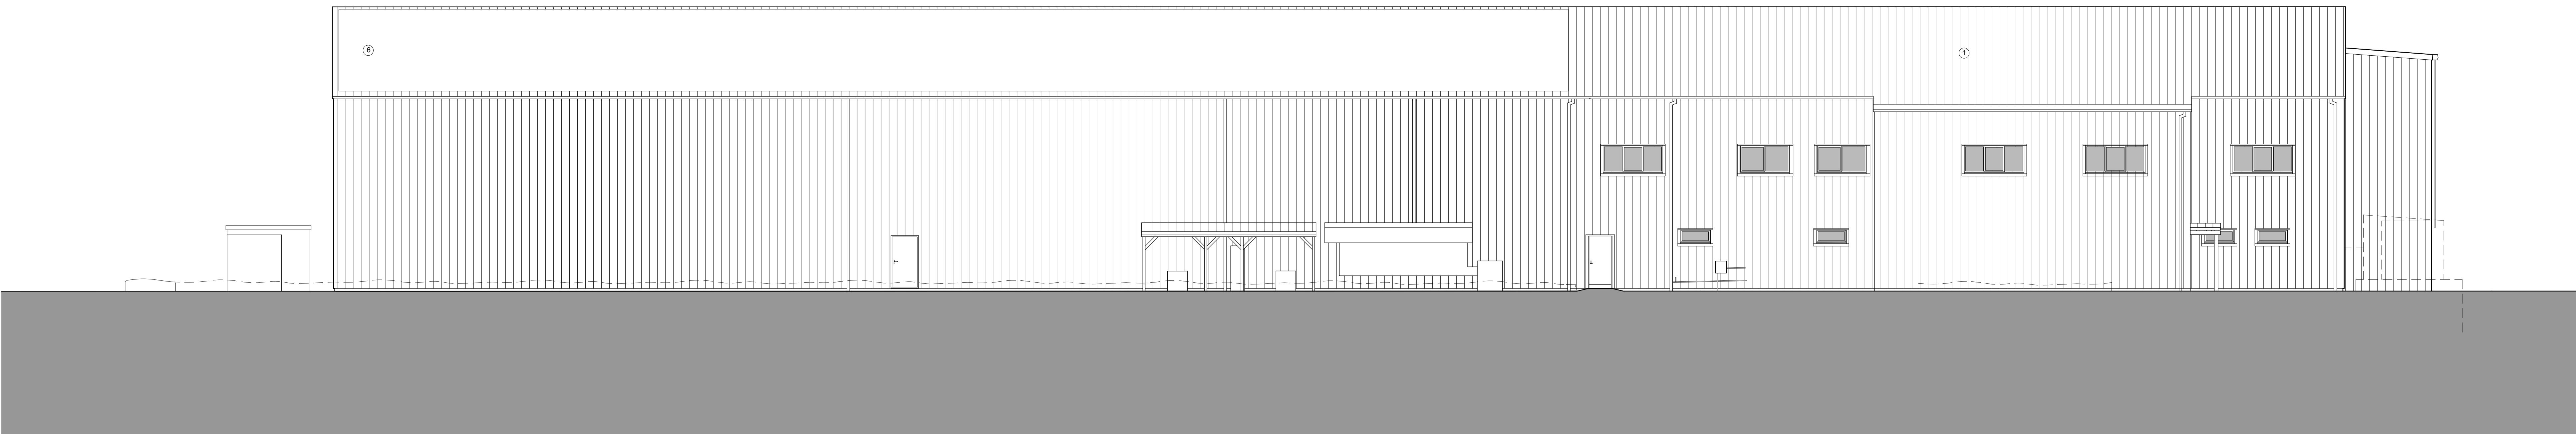

Existing East Elevation
1:100

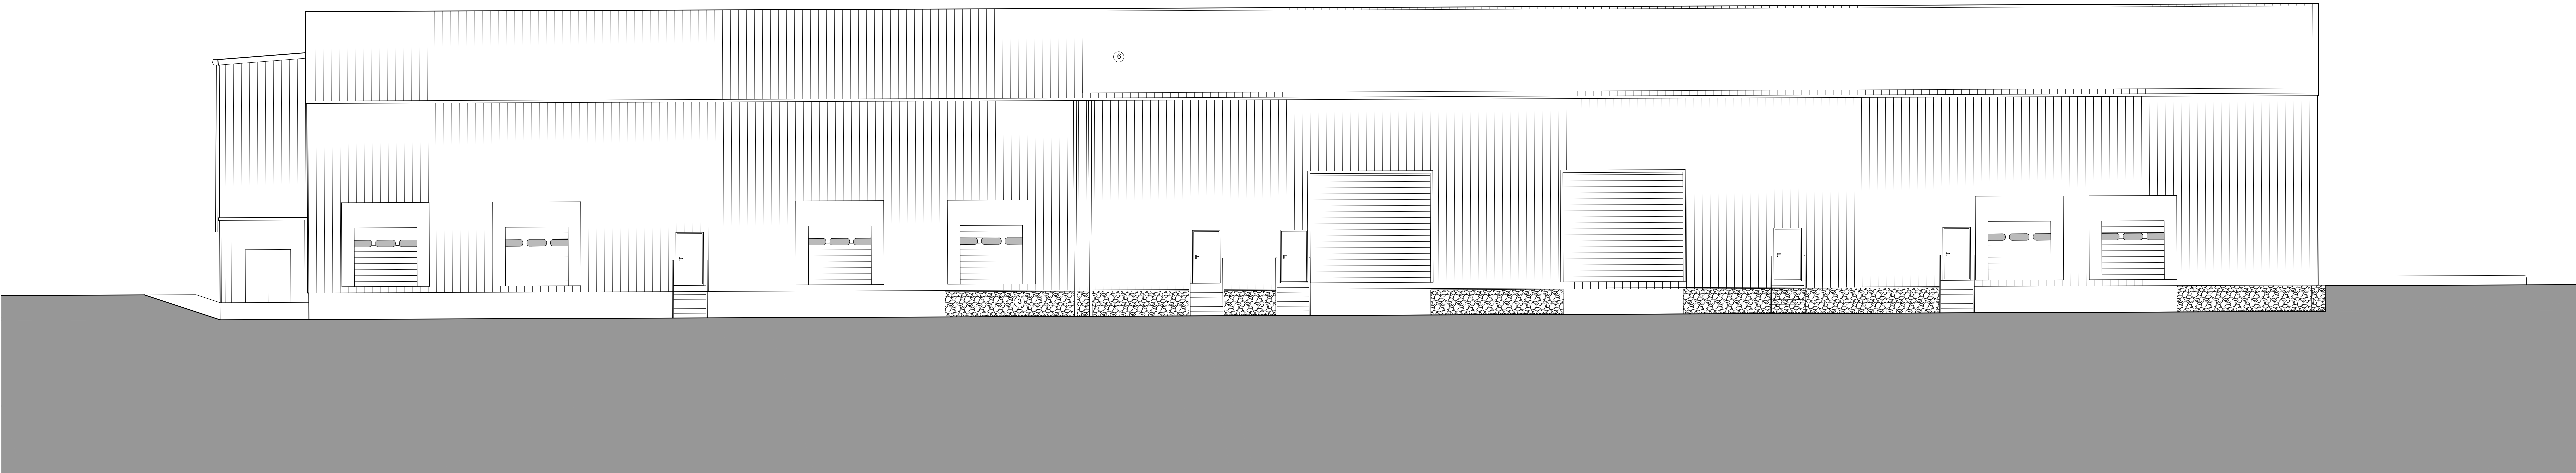

Existing West Elevation
1:100

Materials

- ① Roof: Profiled metal sheeting (Green)
- ② Walls: Profiled metal sheeting (Green)
- ③ Gutters
- ④ External Windows and Doors - Black Powder Coated Aluminium
- ⑤ Gutters and downpipes - Green metal gutters with black plastic downpipes
- ⑥ Solar Panels



2 The Pyrods, Ash Road, Hartley,
Longhedge, Kent DA2 8BQ.
Tel: 01474 701705
www.grahamsimpkinplanning.co.uk
Email: info@grahamsimpkinplanning.co.uk

Project Title: Chambers Farm (Little Mockbeggar Farm), Town Road, Higham, Kent ME3 8ER Job No: 4544

Drawing Title: Existing Elevations	Drawing No: 05	Revision: -
---------------------------------------	-------------------	----------------

Date: 27.11.2025	Drawn by: DA	Checked by: SC
---------------------	-----------------	-------------------

Scale: 1:100 @ A0

