



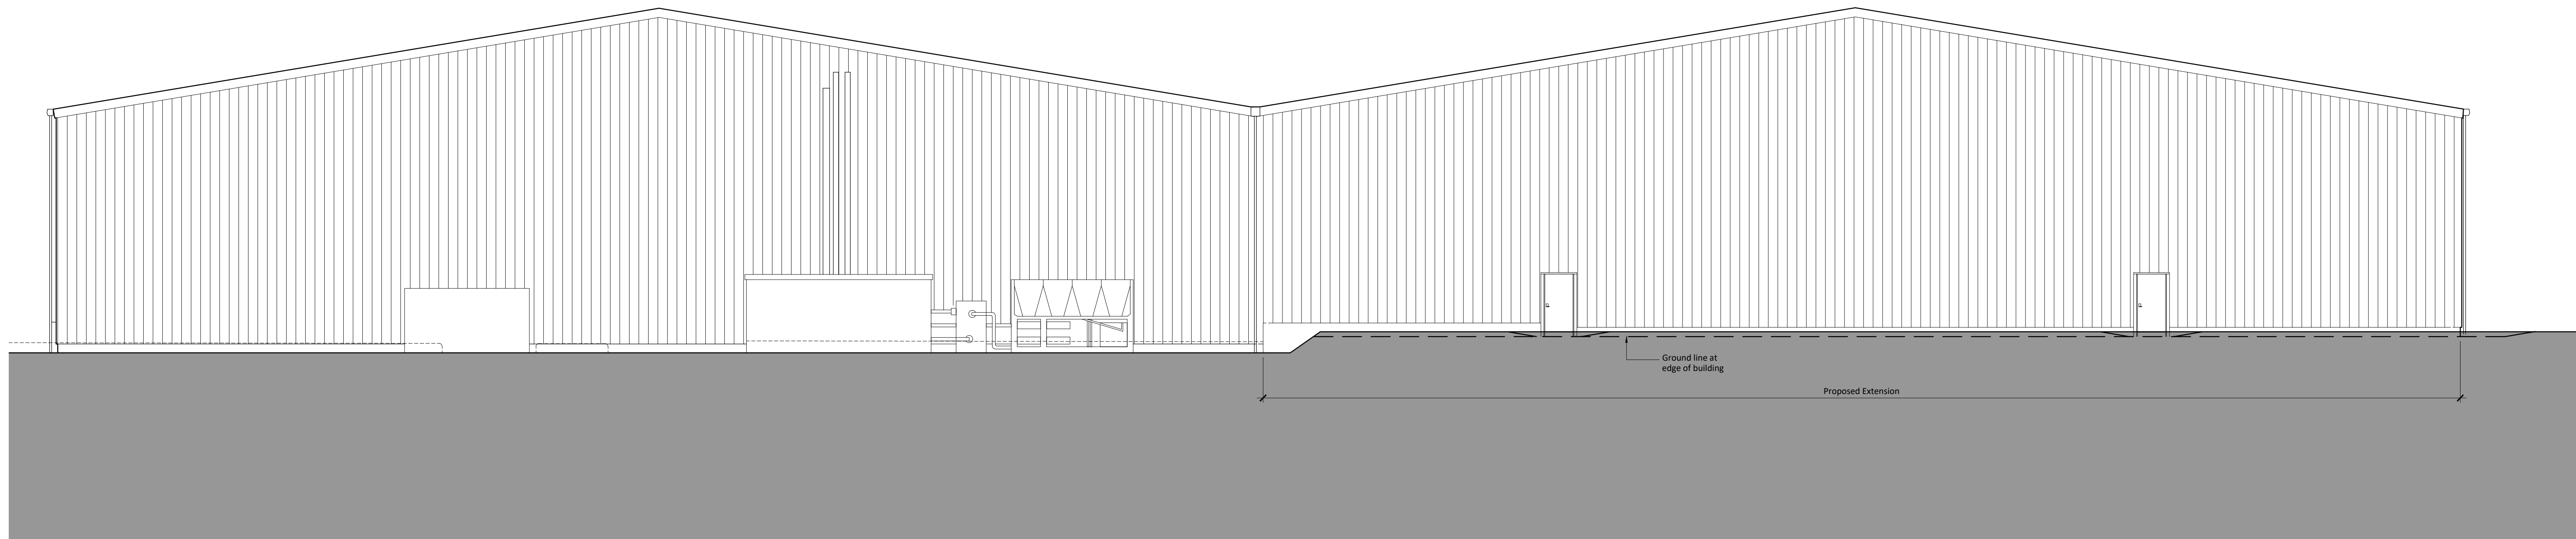

Proposed North Elevation
1:100

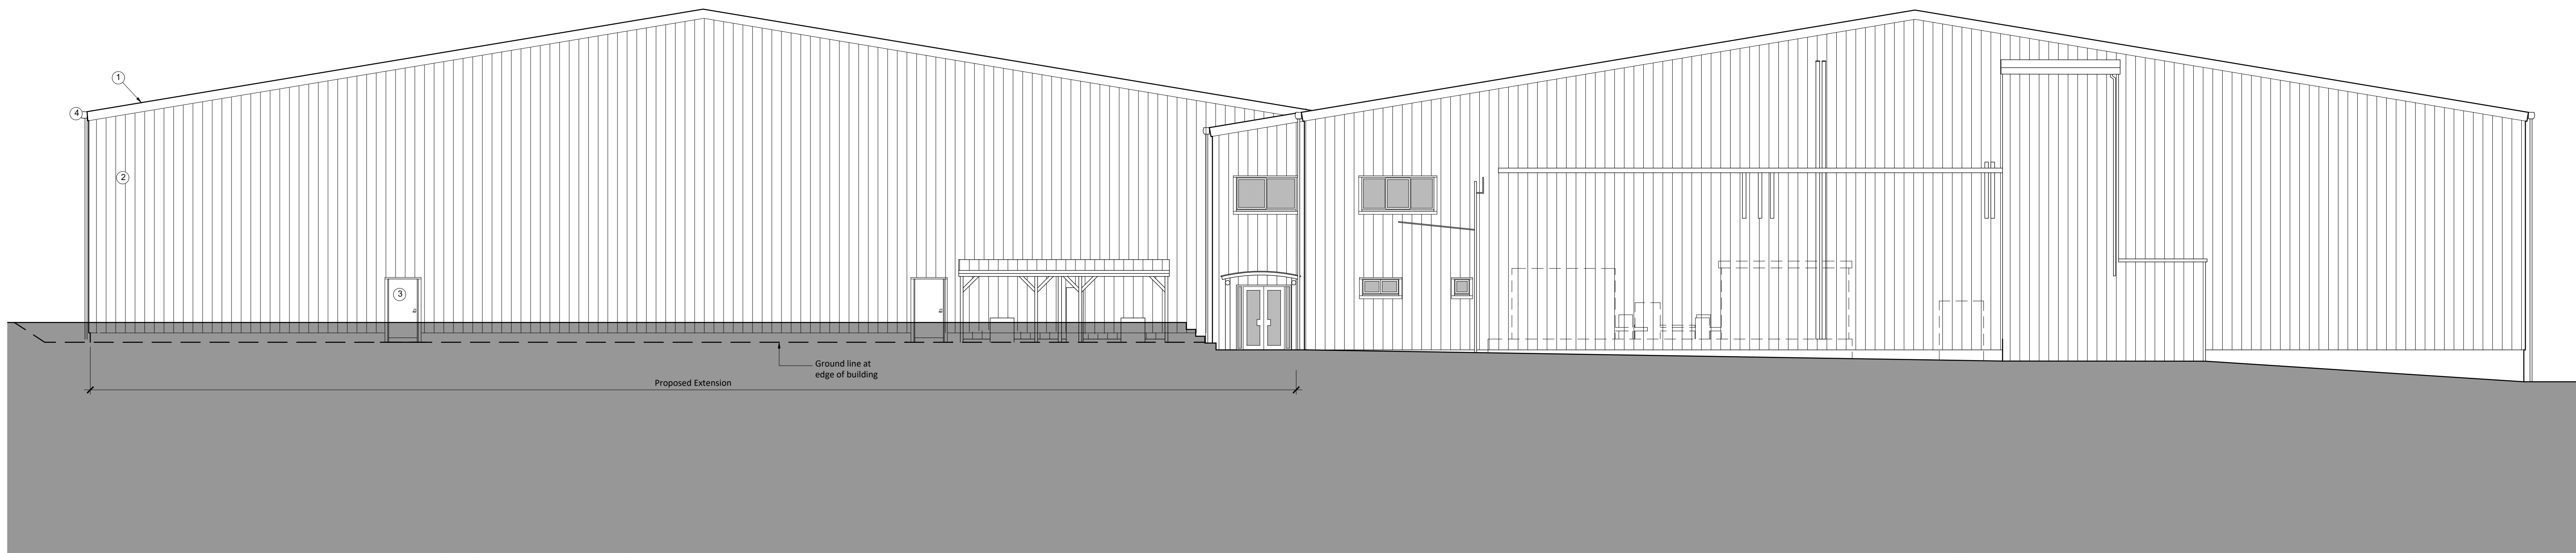

Proposed South Elevation
1:100

Materials

- 1 Roof Profiled metal sheeting (Green) to match existing
- 2 Walls Profiled metal sheeting (Green) to match existing
- 3 External Doors - Green metal
- 4 Outlets and downpipes - Green metal gutters with black plastic downpipes to match existing
- 5 Solar Panels

GSP
Graham Simpkin Planning

2 The Pyrods, Ash Road, Hartley
Longhale, Kent DA2 8BQ
Tel: 01474 707705
www.grahamsimpkinplanning.co.uk
Email: info@grahamsimpkinplanning.co.uk

Project Title
Chambers Farm (Little Mockbeggar Farm), Town
Road, Higham, Kent ME3 8ER

Job No
4544

Drawing Title
Proposed Elevations (2 of 2)

Drawing No
09

Revision
-

Date
28.11.2025

Drawn by
DA

Checked by
SC

Scale
1:100 @ A0

Note

