

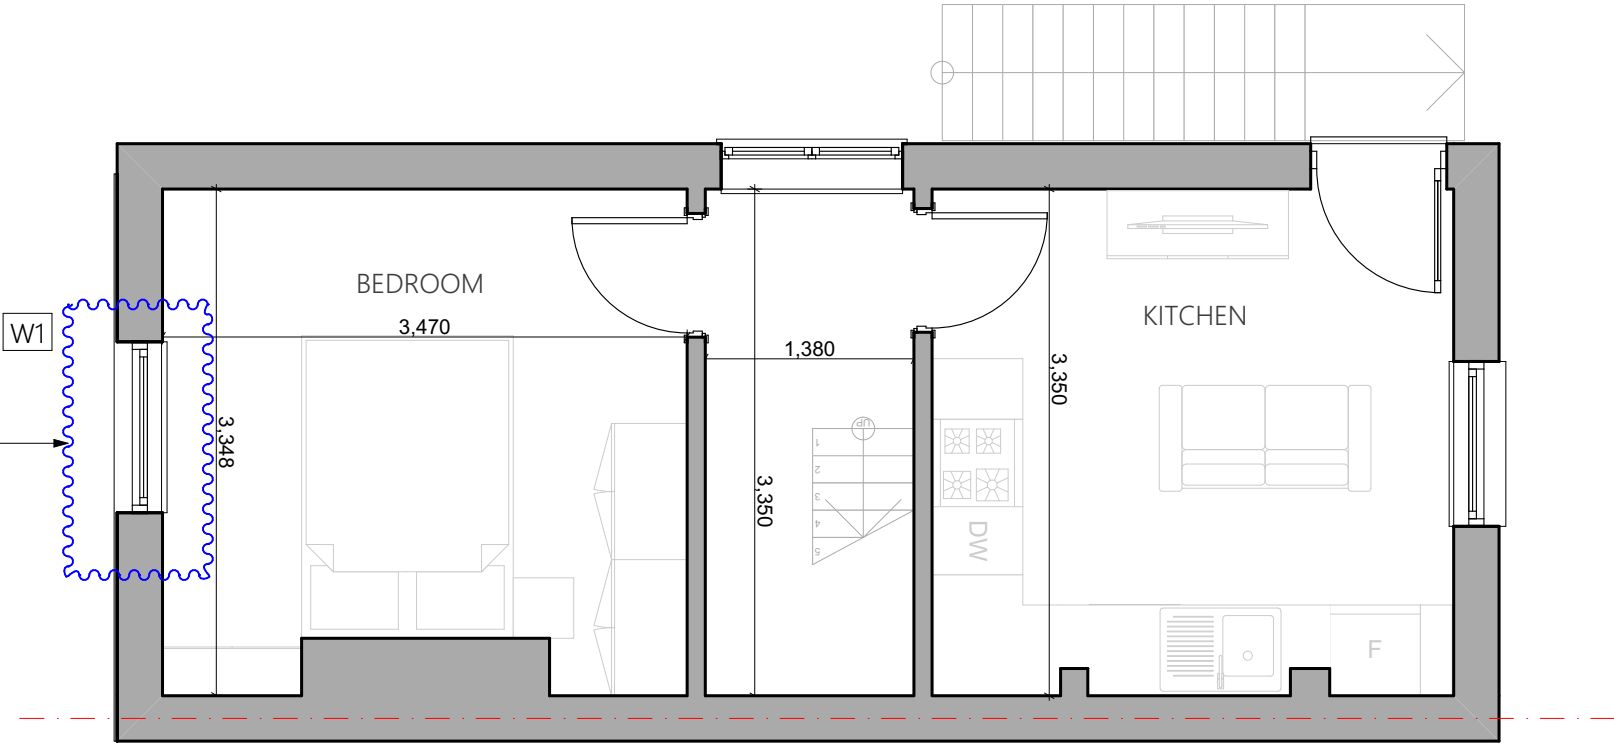


Existing uPVC sash window to be replaced with timber sash window to comply with Article 4 Direction

 


Proposed First Floor Plan
Scale: 1:50


 


Status S0	Scale @ A3 1:50 Project No: 171-EN8	Purpose of Issue Planning Date 31 January 2024	Originator Express Planning Checked by MA	Project Address 27A South Hill Road Gravesend Kent DA12 1LA	Project Description Replacement of existing front uPVC double-glazed windows with timber double-glazed windows	Layout Title Plans Proposed 1. 01-Proposed First Floor Plan	Drawing Number project originator zone level type role number rev 171-EN8 - GA - ZZ - 00 - DR - N/A - 200101 Rev-003
---------------------	--	---	--	---	--	---	---

Existing uPVC sash window to be replaced with timber sash window to comply with Article 4 Direction

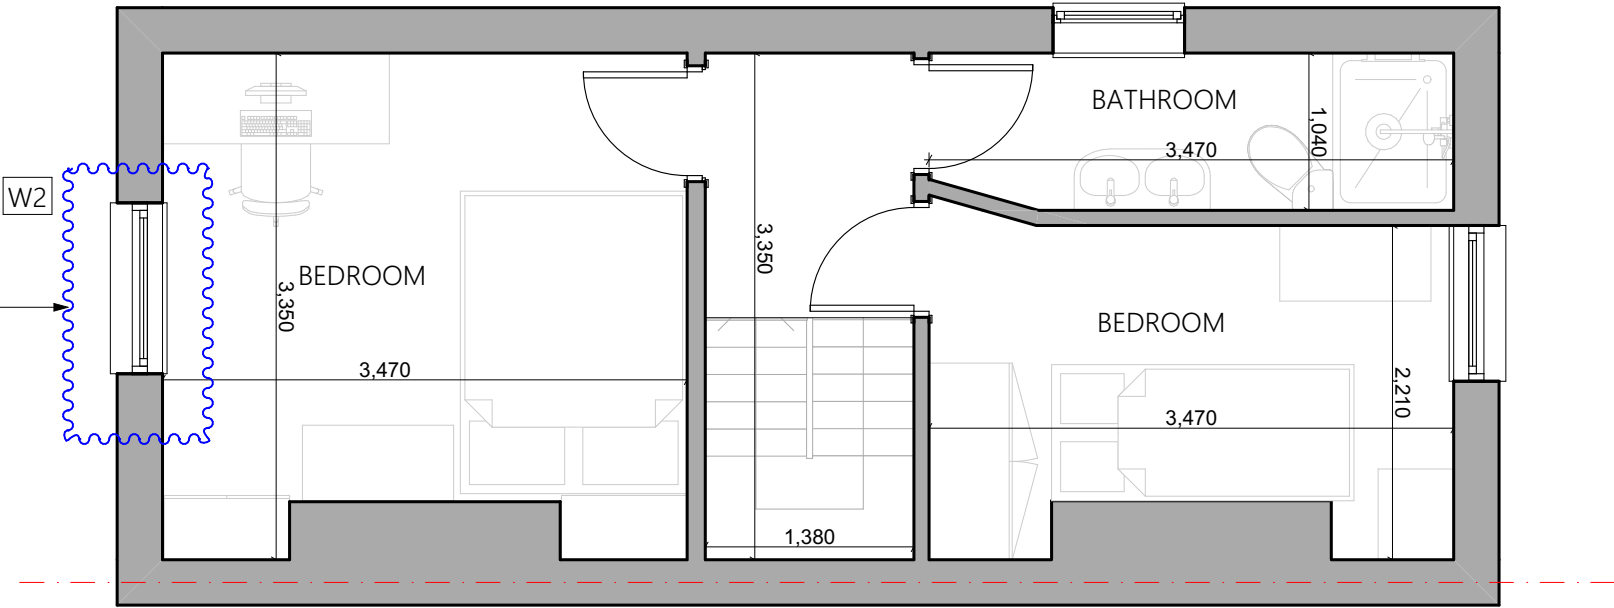

Proposed Second Floor Plan
Scale: 1:50

  

Status
S0

Scale @ A3
1:50

Project No:
171-EN8

Purpose of Issue
Planning

Date
31 January 2024

Originator
Express Planning


Checked by
MA

Project Address
**27A South Hill Road Gravesend
Kent DA12 1LA**


Project Description
**Replacement of existing front uPVC
double-glazed windows with timber
double-glazed windows**

Layout Title
**Plans Proposed
2. 02-Proposed Second Floor
Plan**


Drawing Number							
project	originator	zone	level	type	role	number	rev
171-EN8	- GA	- ZZ	- 00	- DR	- N/A -	200102	Rev-003

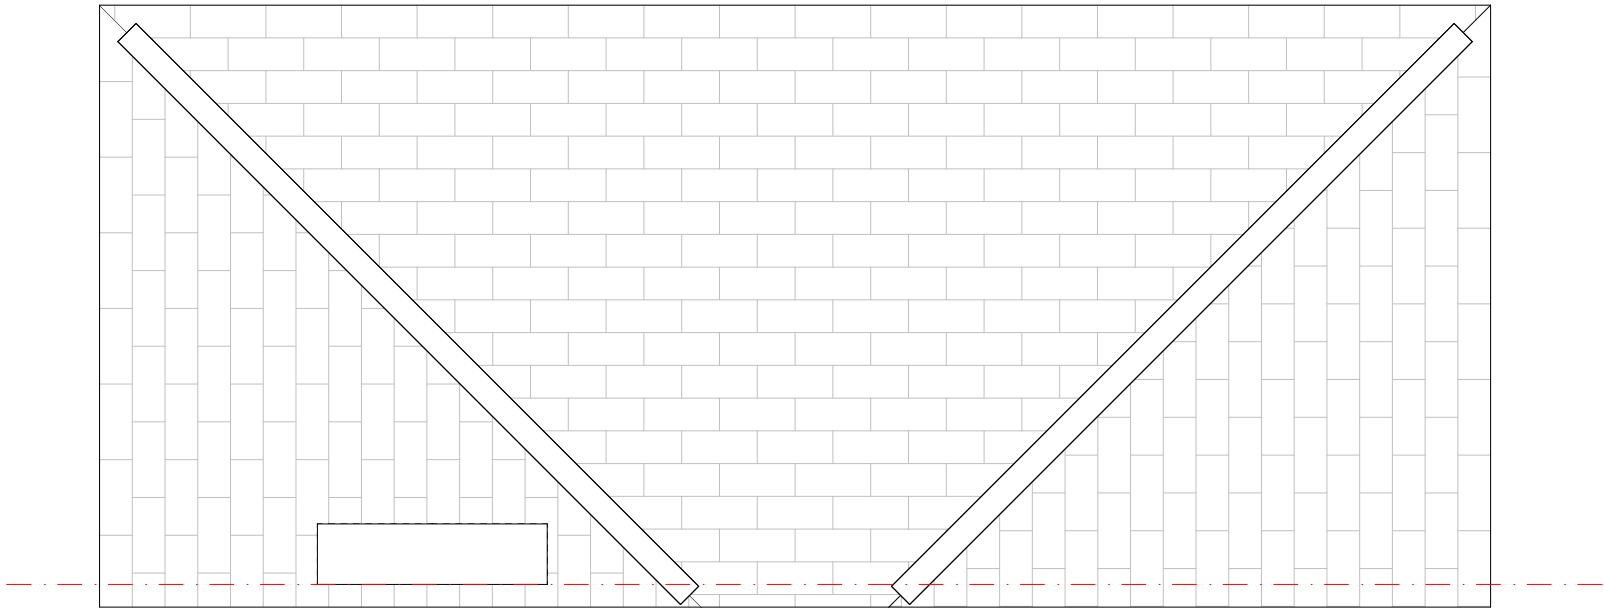


Proposed Roof Plan
Scale: 1:50

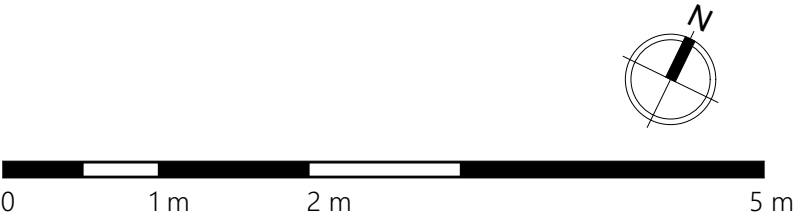


	Status	Scale @ A3	Purpose of Issue	Originator	Project Address	Project Description	Layout Title	Drawing Number							
	S0	1:50	Planning	Express Planning	27A South Hill Road Gravesend Kent DA12 1LA	Replacement of existing front uPVC double-glazed windows with timber double-glazed windows	Plans Proposed RF. 03-Proposed Roof Plan	project	originator	zone	level	type	role	number	rev
	Project No: 171-EN8	Date 31 January 2024	Checked by MA					171-EN8	- GA	- ZZ	- 00	- DR	- N/A	- 200103	Rev-003

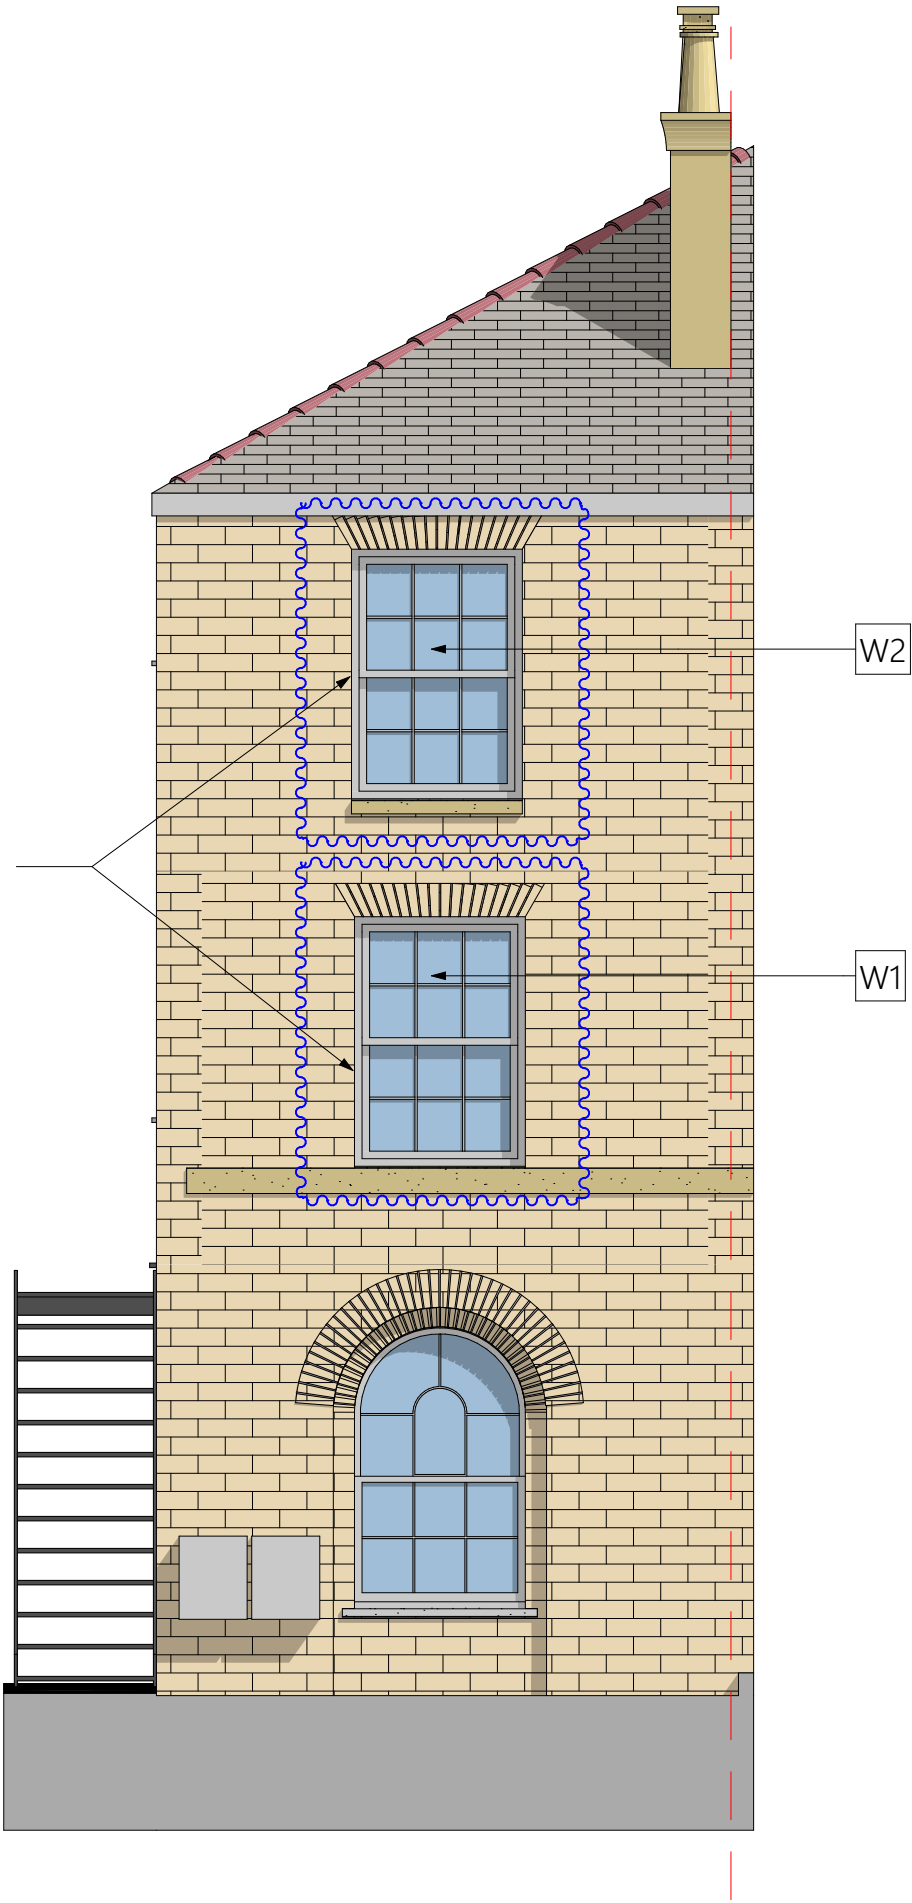


Proposed Front Elevation
Scale: 1:50

 


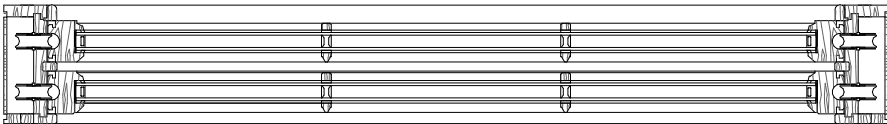


Timber Sash Window Plan
1:10 @ A3

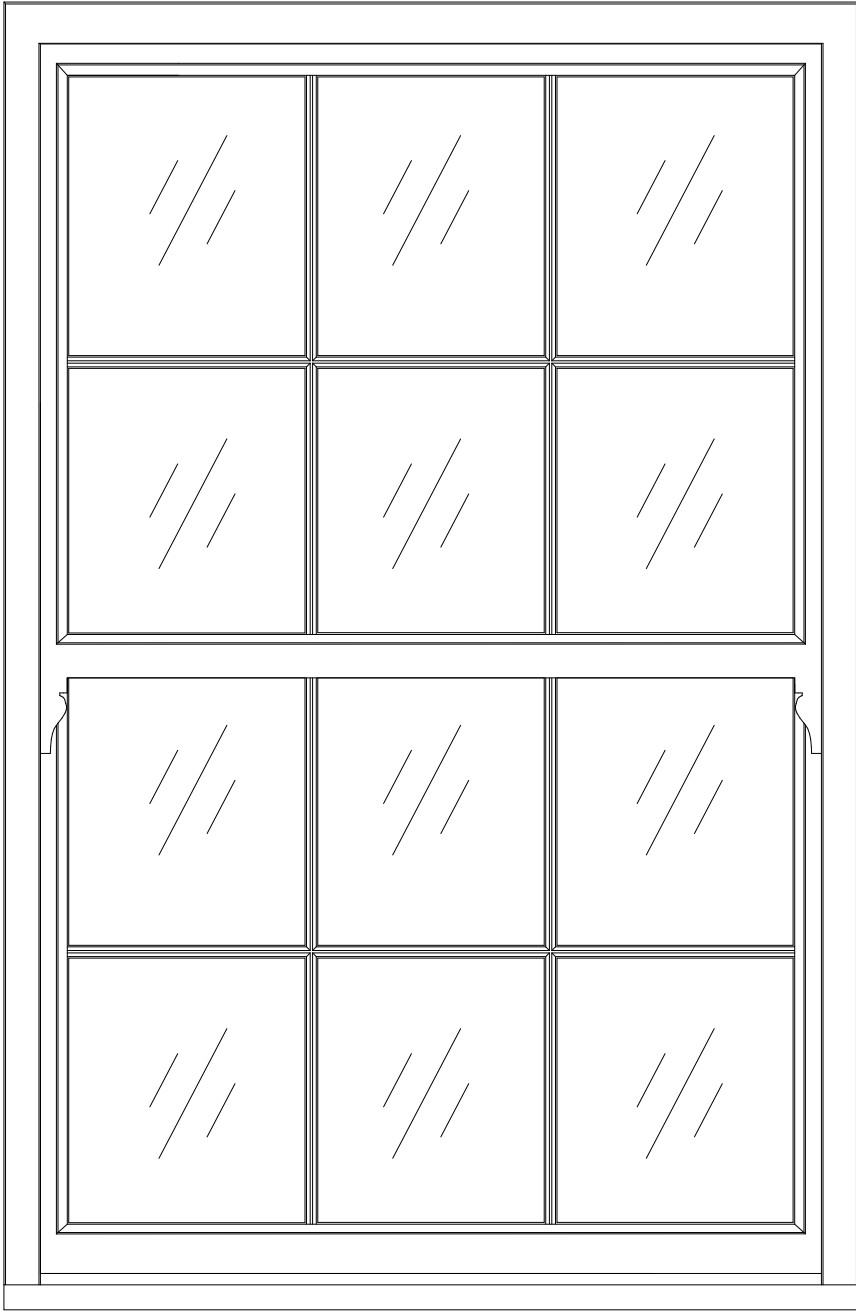


Timber Sash Window Elevation
1:10 @ A3

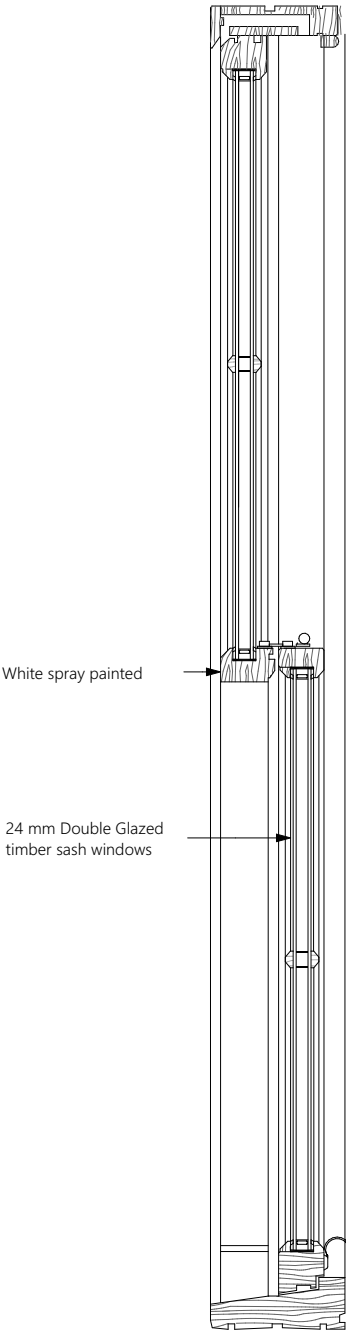

Timber Sash Window Section
1:10 @ A3

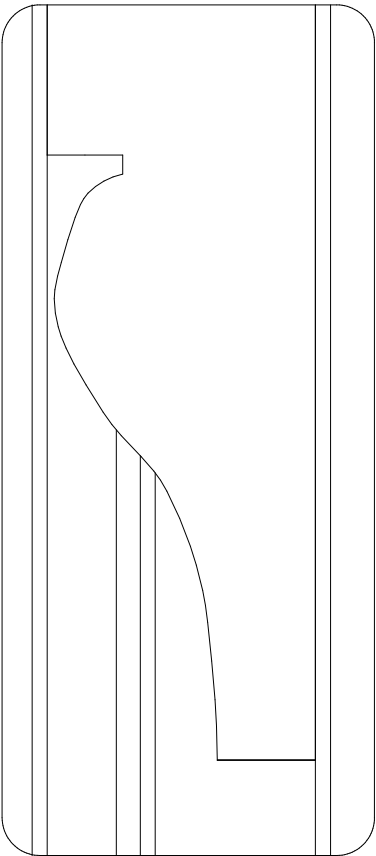

Sash Window Horn Detail
1:1 @ A3

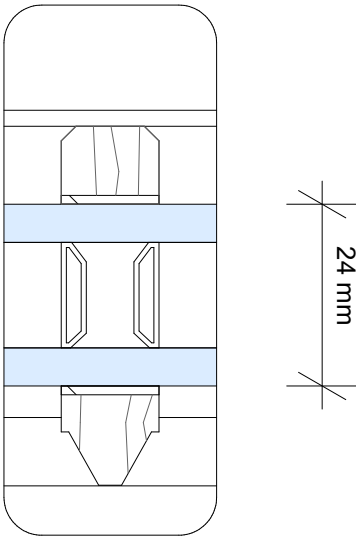

Astragal Bar Detail
1:1 @ A3

