



Existing uPVC sash window to be replaced with timber sash window to comply with Article 4 Direction

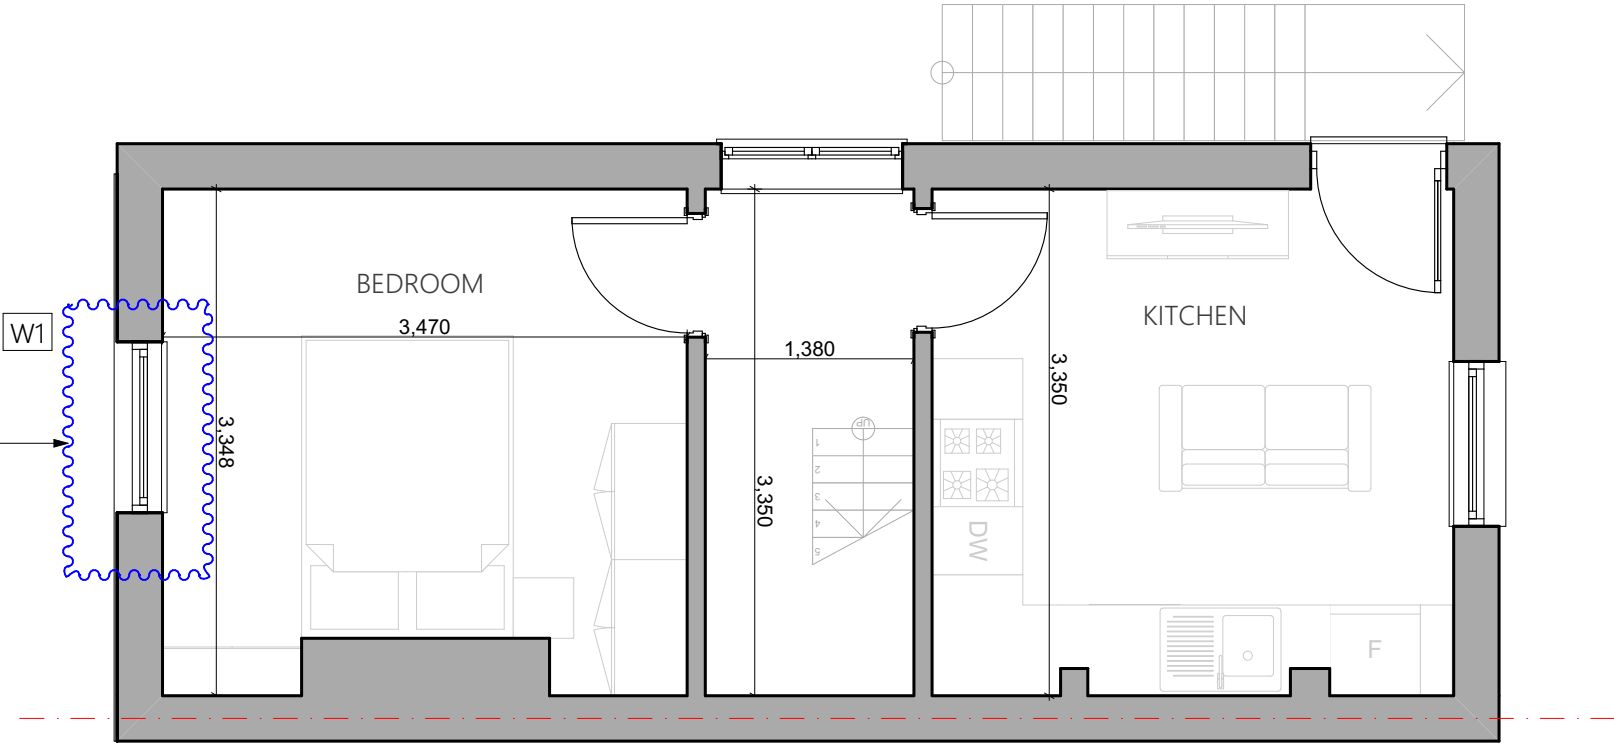


Proposed First Floor Plan
Scale: 1:50


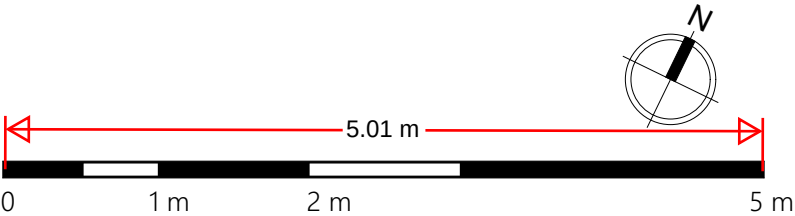


	Status	Scale @ A3	Purpose of Issue	Originator	Project Address	Project Description	Layout Title	Drawing Number							
	S0	1:50	Planning	Express Planning	27A South Hill Road Gravesend Kent DA12 1LA	Replacement of existing front uPVC double-glazed windows with timber double-glazed windows	Plans Proposed 1. 01-Proposed First Floor Plan	project	originator	zone	level	type	role	number	rev
	Project No: 171-EN8	Date 01 February 2024	Checked by MA					171-EN8	- GA	- ZZ	- 00	- DR	-N/A-	200101	Rev-004

Existing uPVC sash window to be replaced with timber sash window to comply with Article 4 Direction

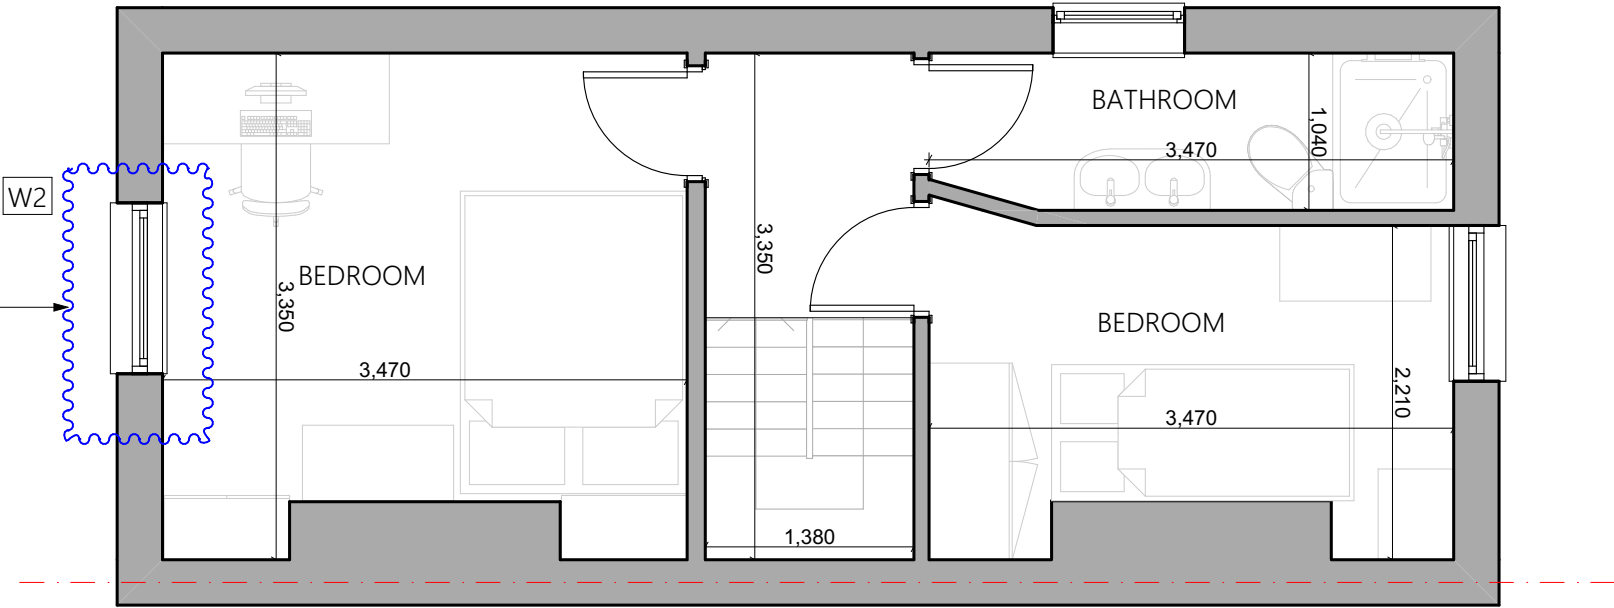

Proposed Second Floor Plan
Scale: 1:50

  

Status
S0

Scale @ A3
1:50

Project No:
171-EN8

Purpose of Issue
Planning

Date
01 February 2024

Originator
Express Planning


Checked by
MA

Project Address
**27A South Hill Road Gravesend
Kent DA12 1LA**



Project Description
**Replacement of existing front uPVC
double-glazed windows with timber
double-glazed windows**

Layout Title
**Plans Proposed
2. 02-Proposed Second Floor
Plan**


Drawing Number							number	rev
project	originator	zone	level	type	role			
171-EN8	- GA	- ZZ	- 00	- DR	- N/A	-	200102	Rev-004

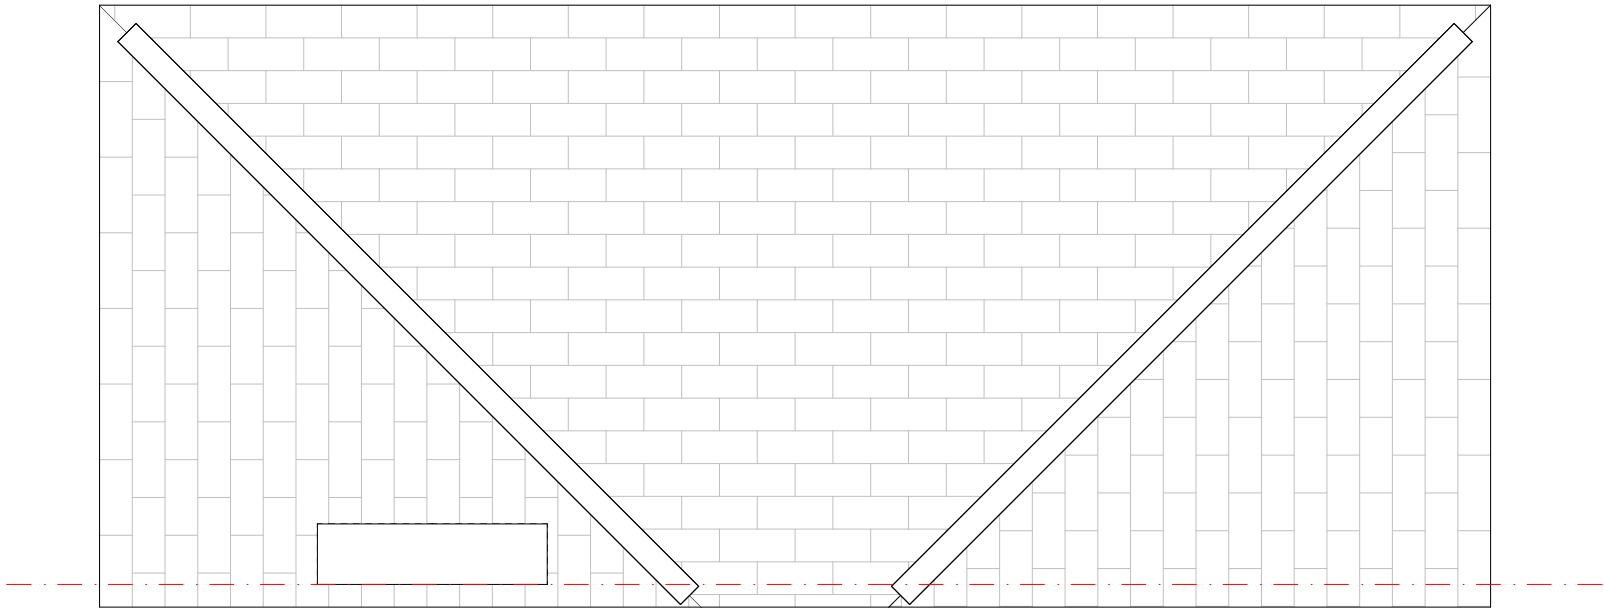

Proposed Roof Plan
Scale: 1:50

  


status S0	Scale @ A3 1:50	Purpose of Issue Planning	Originator Express Planning	Project Address 27A South Hill Road Gravesend Kent DA12 1LA	Project Description Replacement of existing front uPVC double-glazed windows with timber double-glazed windows	Layout Title Plans Proposed RF. 03-Proposed Roof Plan	Drawing Number							
	Project No: 171-EN8	Date 01 February 2024	Checked by MA				project	originator	zone	level	type	role	number	rev
							171-EN8	- GA	- ZZ	- 00	- DR	-N/A-	200103	Rev-004

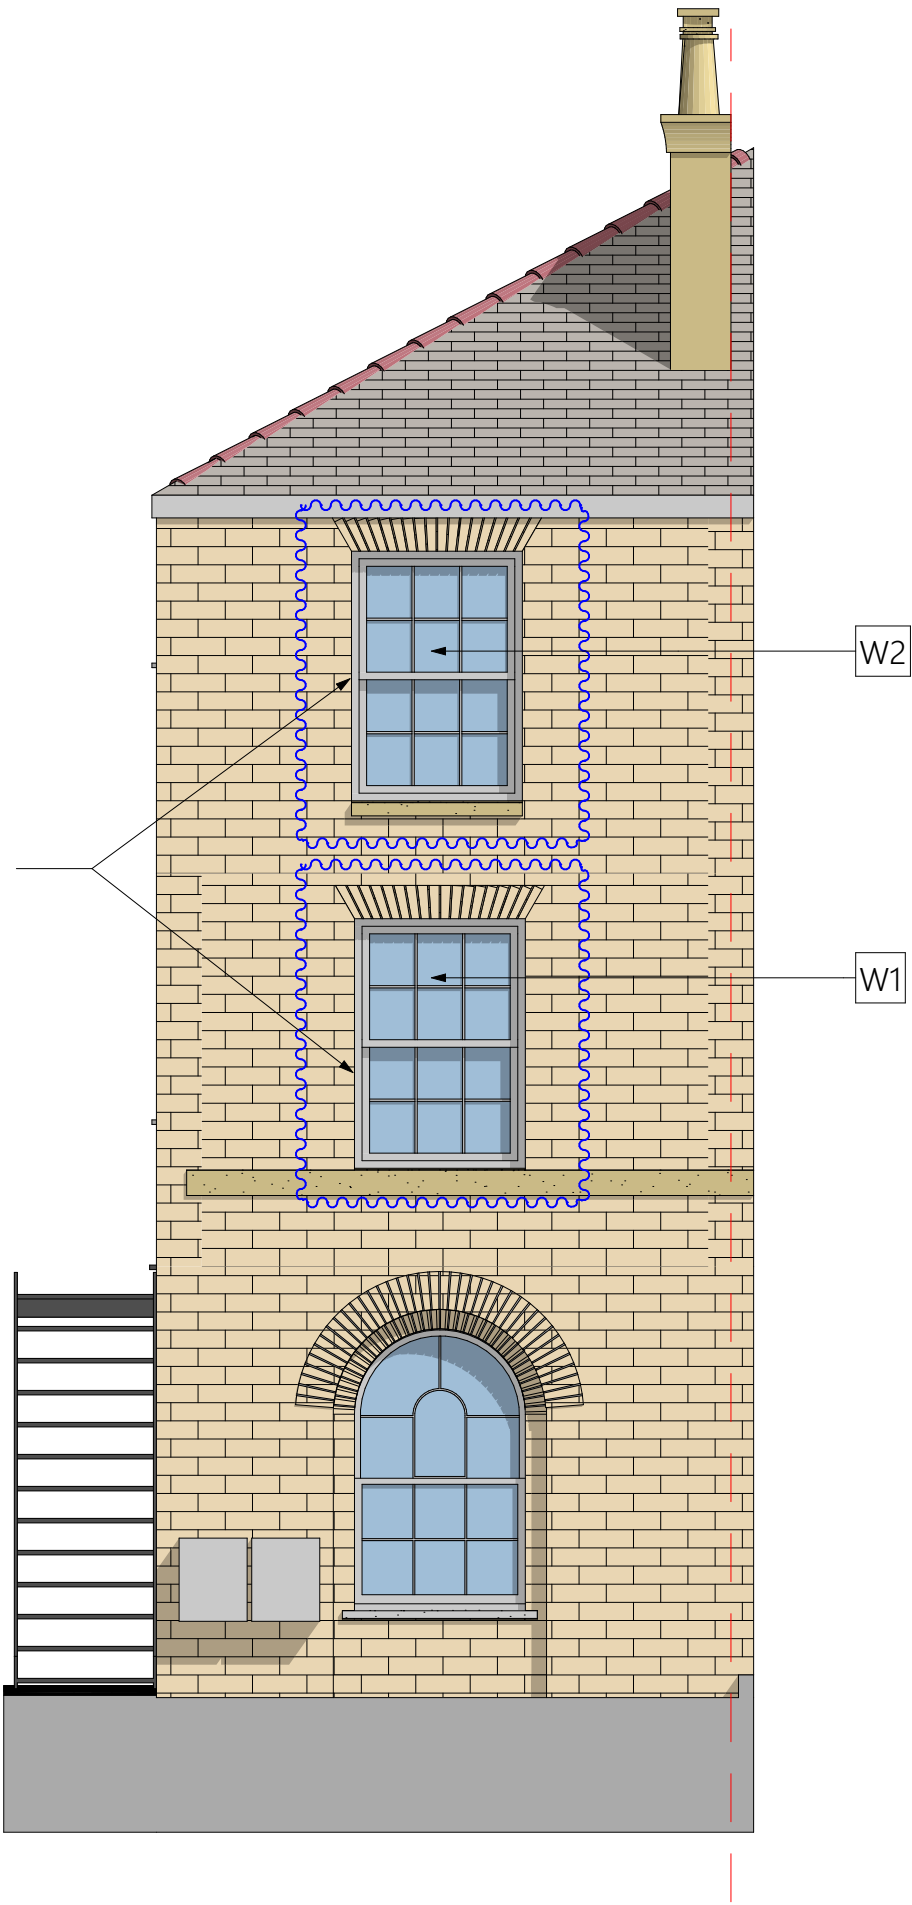

Existing uPVC sash windows to be replaced with timber sash window to comply with Article 4 Direction


Proposed Front Elevation
Scale: 1:50

 


	Status	Scale @ A3	Purpose of Issue	Originator	Project Address	Project Description	Layout Title	Drawing Number			
	S0	1:50	Planning	Express Planning	27A South Hill Road Gravesend Kent DA12 1LA	Replacement of existing front uPVC double-glazed windows with timber double-glazed windows	Elevations Proposed Proposed Front Elevation	project	originator	zone	level
		Project No: 171-EN8	Date 01 February 2024	Checked by MA				type	role	number	rev
								171-EN8	- GA	- ZZ	- XX
								DR	- N/A	- 200201	Rev-004




Timber Sash Window Plan
1:10 @ A3

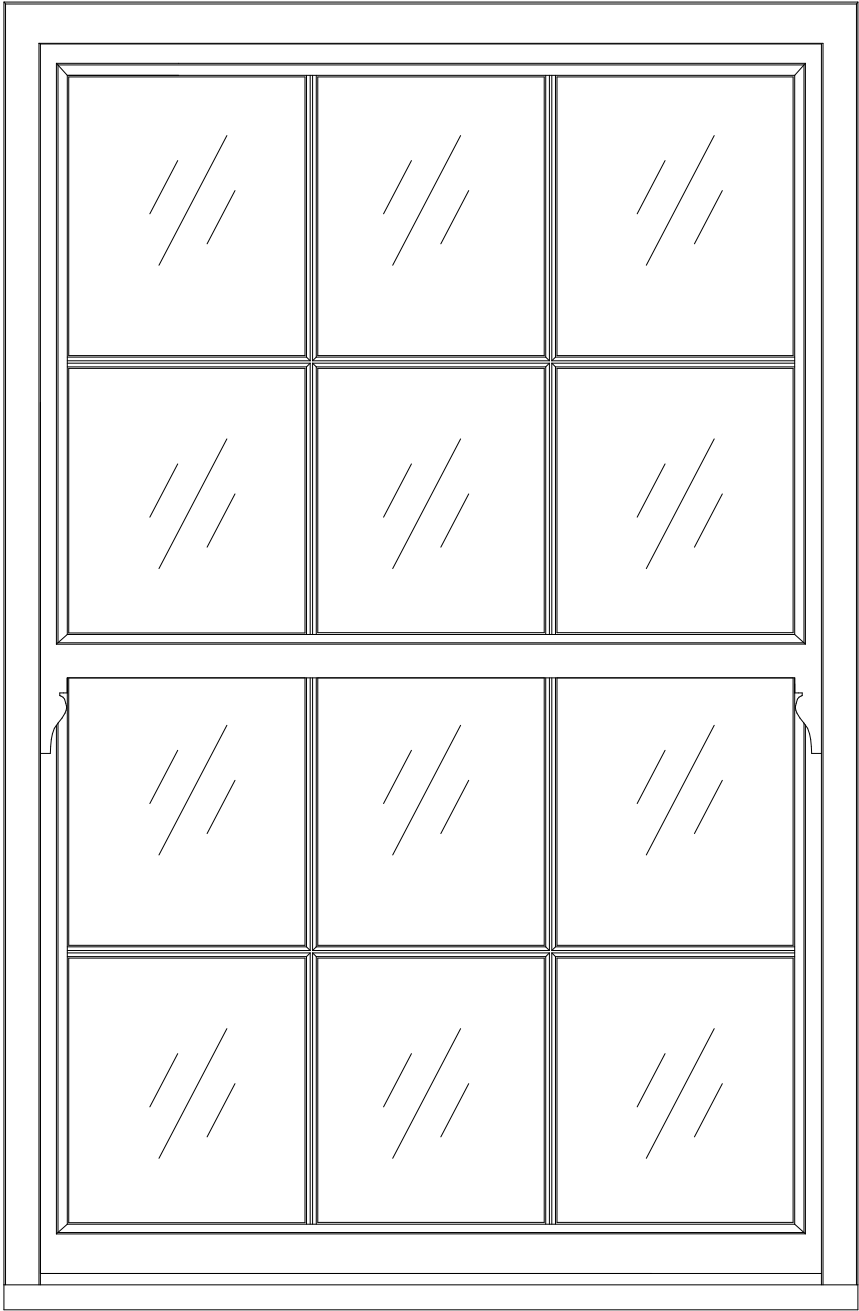


Timber Sash Window Elevation
1:10 @ A3

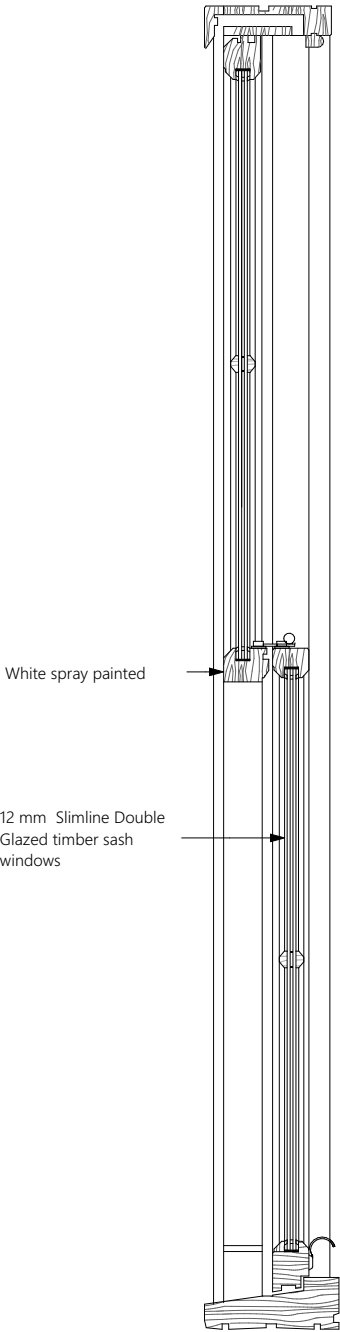

Timber Sash Window Section
1:10 @ A3

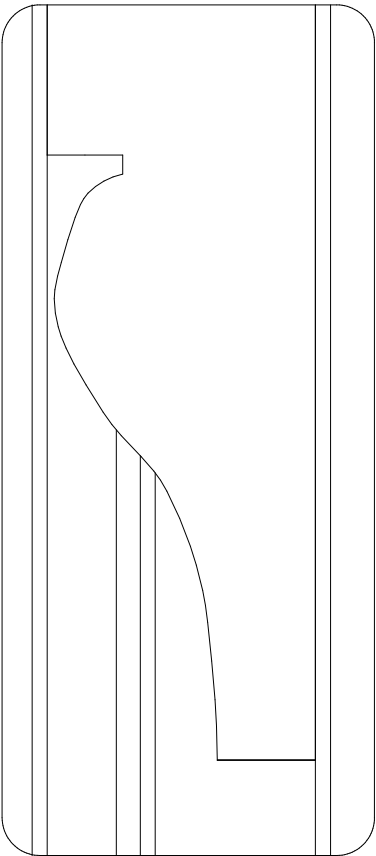

Sash Window Horn Detail
1:1 @ A3

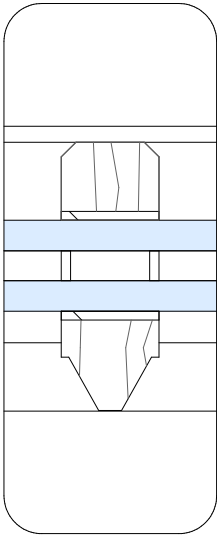

12 mm

Astragal Bar Detail
1:1 @ A3

