


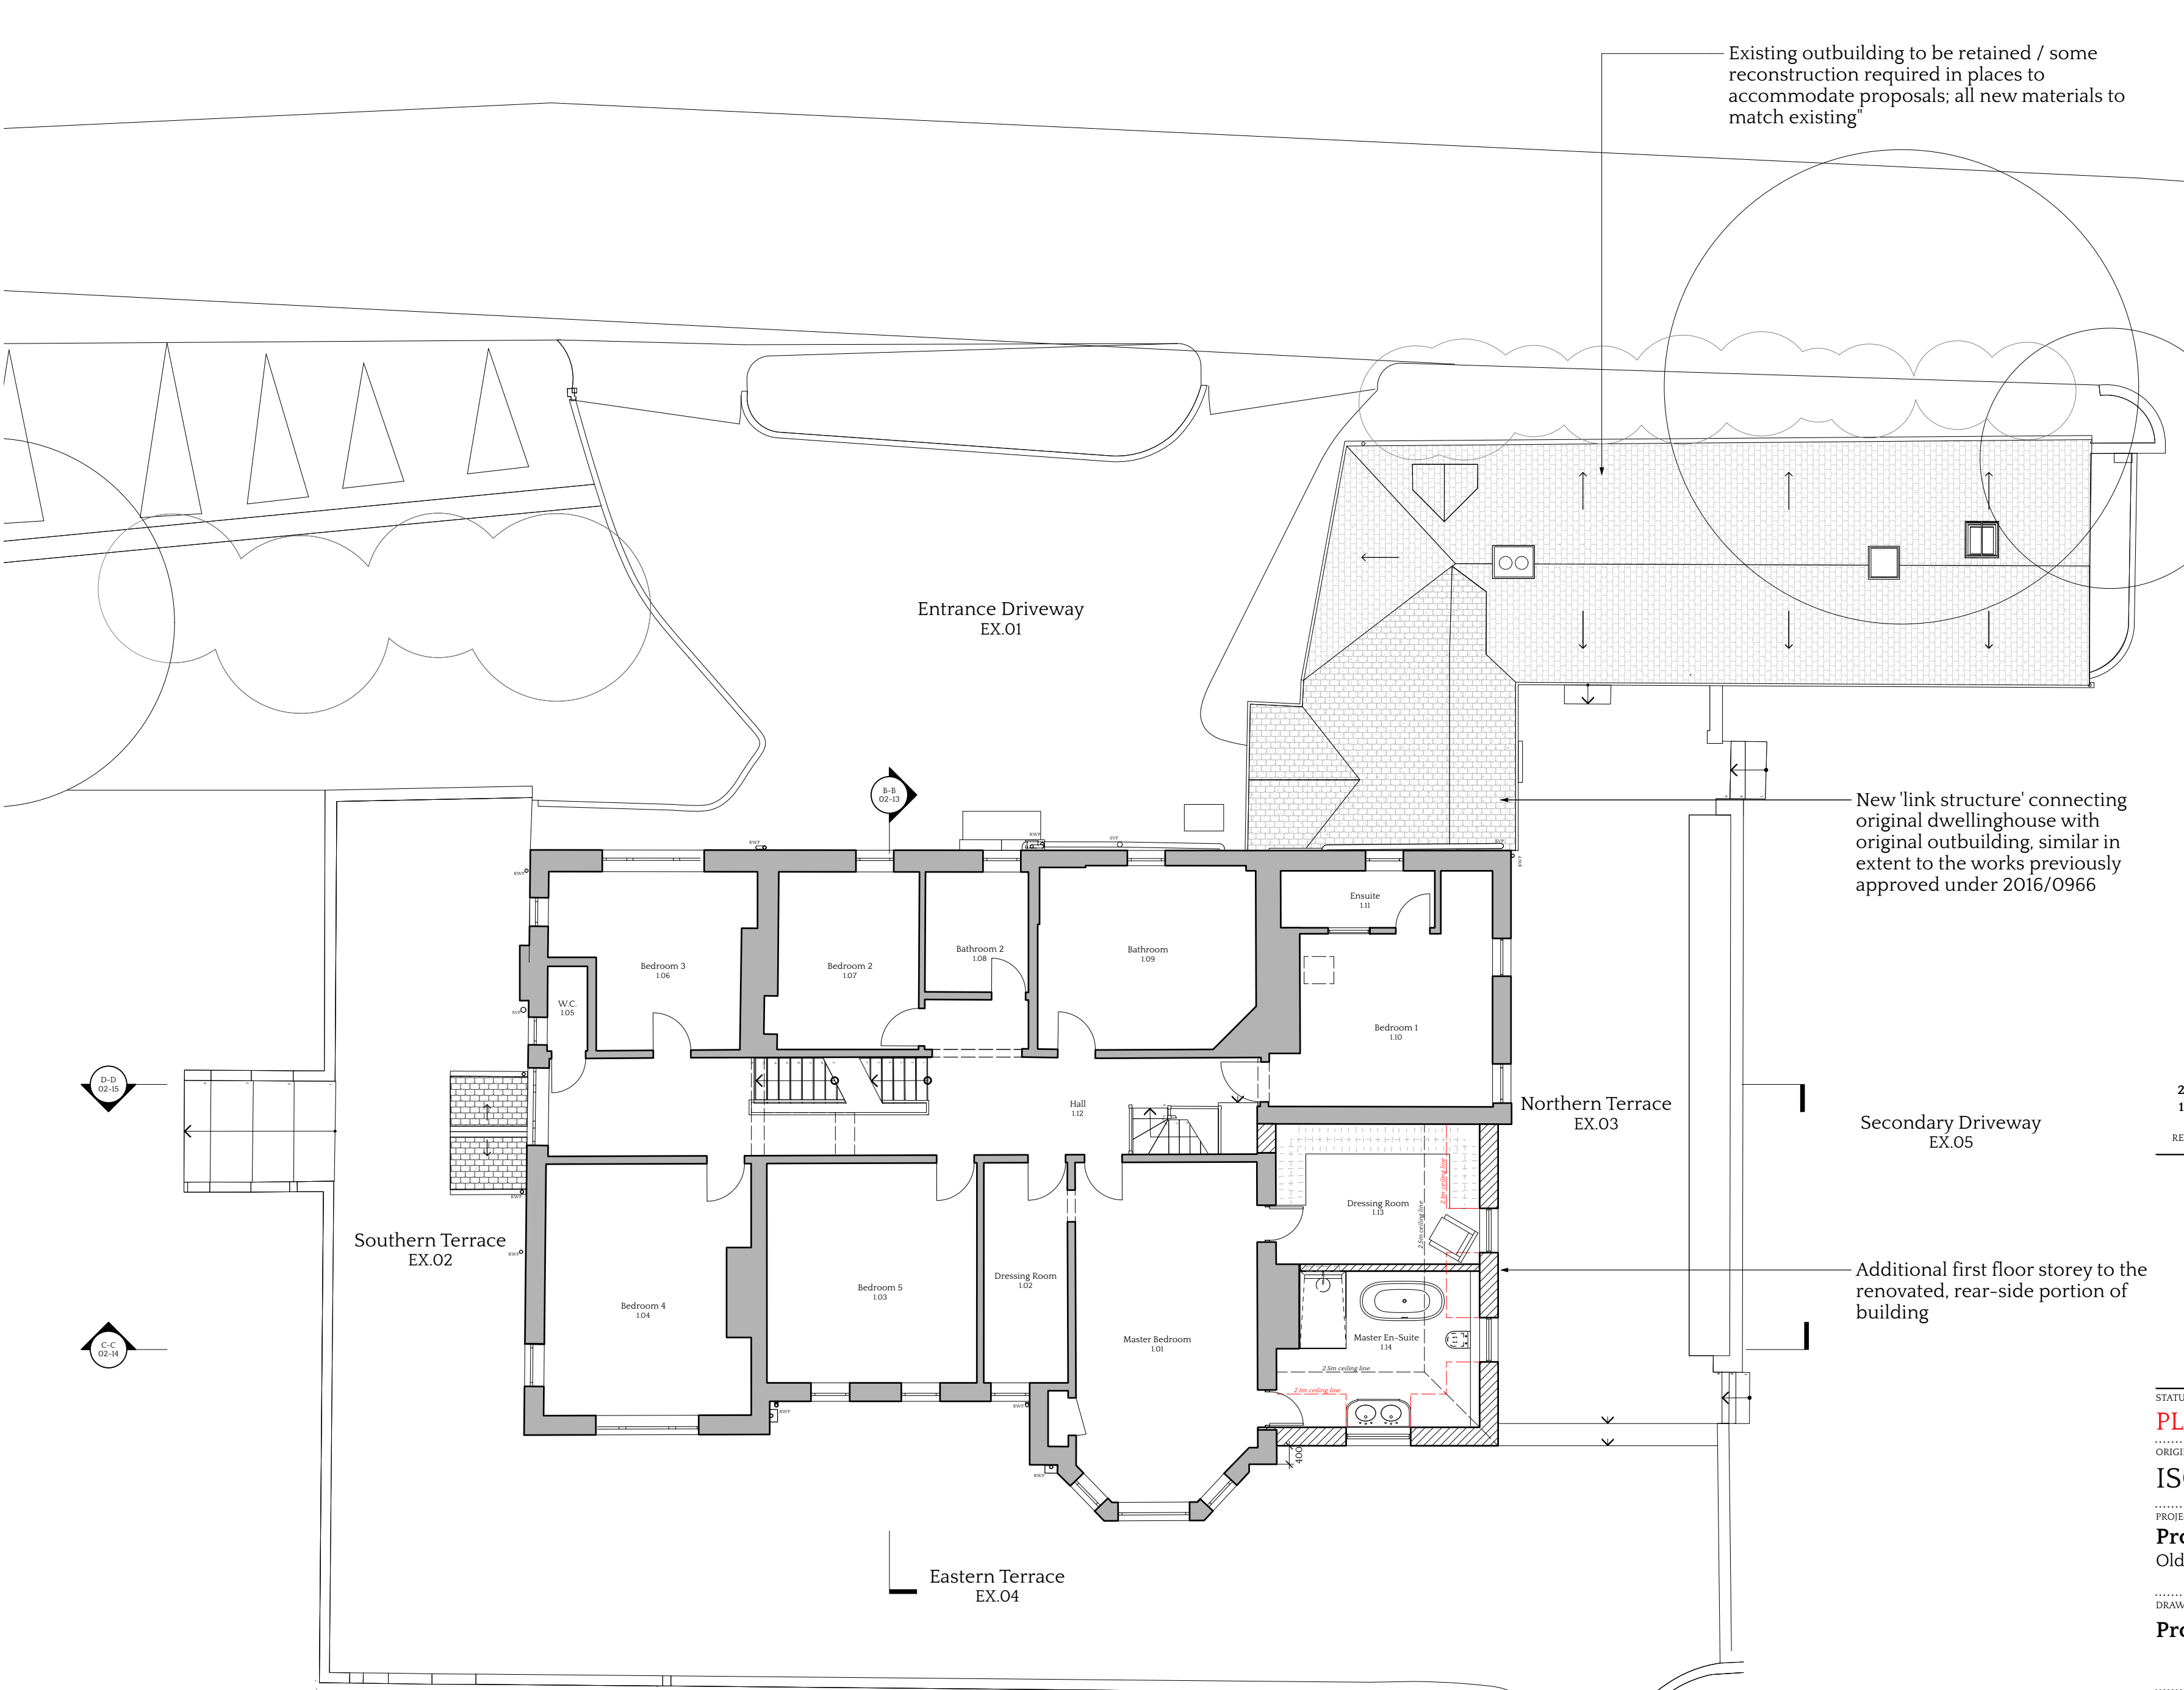

013m5m

Scale 1:100

5 m

5m

Key - Planning

Property Boundary

Existing

Proposed

Existing neighbour section hatch

Existing glazing

Existing obscure glazing

Proposed glazing

Proposed obscure glazing

Existing cornice

Proposed cornice

These drawings are for planning purposes only. Drawings not to be used for construction. All dimensions are to be checked on site. These are subject to changes based on building control feedback and other consultants.

1

First Floor Plan

Scale: 1:100

2	30/01/2024	Issued for planning	AD
1	11/12/2023	Issued for planning	AD
REV	DATE	REVISION NOTE	BY

PROJECT LONDON

W WWW.PROJECTLONDON.CO.UK

E INFO@PROJECTLONDON.CO.UK P 020 3488 6982

STATUS

PLANNING

ORIGINAL SHEET SIZE

ISO A2

PROJECT ADDRESS

Project Old Rectory

Old Rectory, Luddesdown Kent, DA13 OXE

DRAWING TITLE

Proposed First Floor Plan

SCALE	DATE CREATED	DRAWN	CHKD
1:100	31/03/2023	WT	KM
PROJECT NUMBER	DRAWING NUMBER	REVISION	
2301-01	02-04	2	