
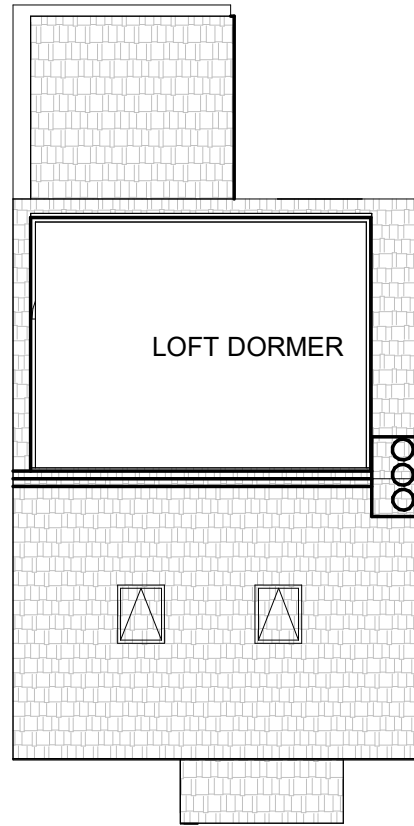
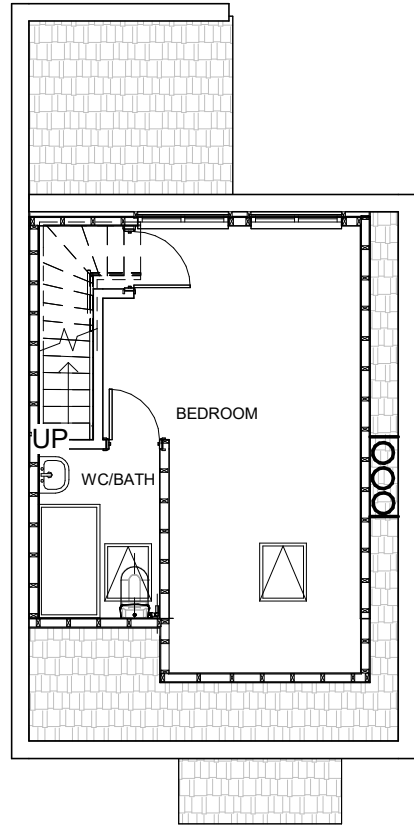
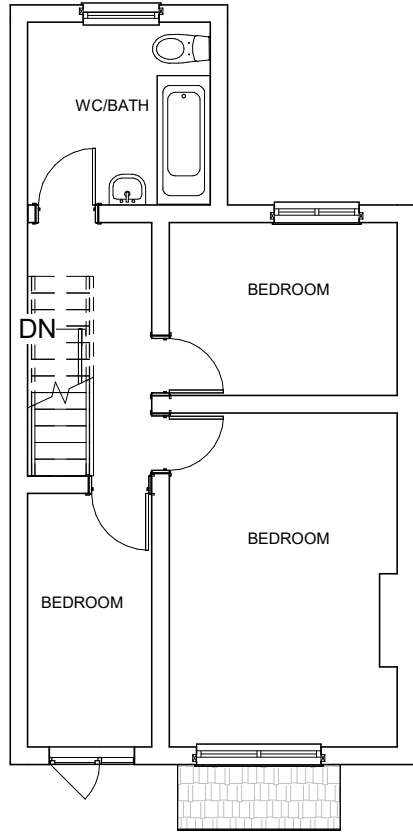


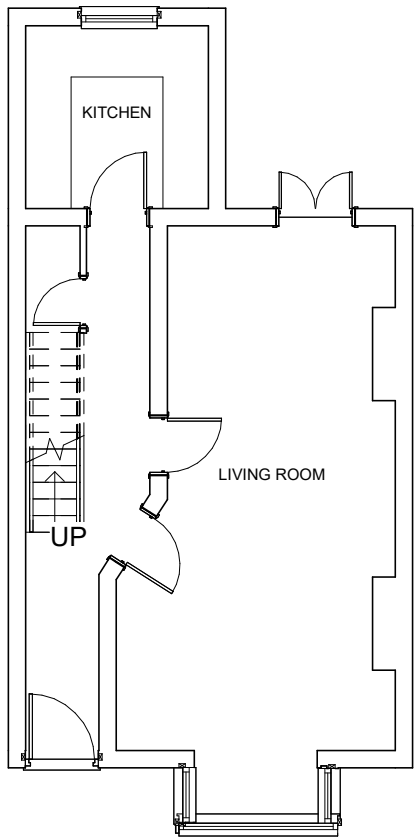


1 Ground Floor - Proposed
1 : 100

2 First Floor - Proposed
1 : 100

3 Loft Bedroom Proposed
1 : 100

4 Roof Plan Proposed
1 : 100

 

VISUAL SCALE 1:100 @ A3

DWG SPECIFICATION

GENERAL NOTES:
© Copyright of Prime Projects Design and Management Ltd. Do not reproduce without our permission

FOR PLANNING

Title
PROPOSED LOFT CONVERSION AT
ROSE VILLA, NELSON ROAD, DA11 7ED,
FOR MR AYORINDE AND MRS ABIGAELE EGUNJOBI

Client
MR AYORINDE AND MRS
ABIGAELE EGUNJOBI

Drg. Title
Floor Plan - Proposed

Date
10/2025

Drg. No.
1004

Scale
1 : 100

PRIME PROJECT DESIGN & MANAGEMENT LTD.
ARCHITECTURE AND CONSTRUCTION MANAGEMENT
THE ENGINE HOUSE, 2 VERIDION WAY, ERITH, KENT, DA18 4AL
TEL: 01322 220066, 02083201445

Rev No.

CIAT
CHARTERED PRACTICE