



DWG SPECIFICATION


GENERAL NOTES:
© Copyright of Prime Projects Design and Management Ltd. Do not reproduce without our permission

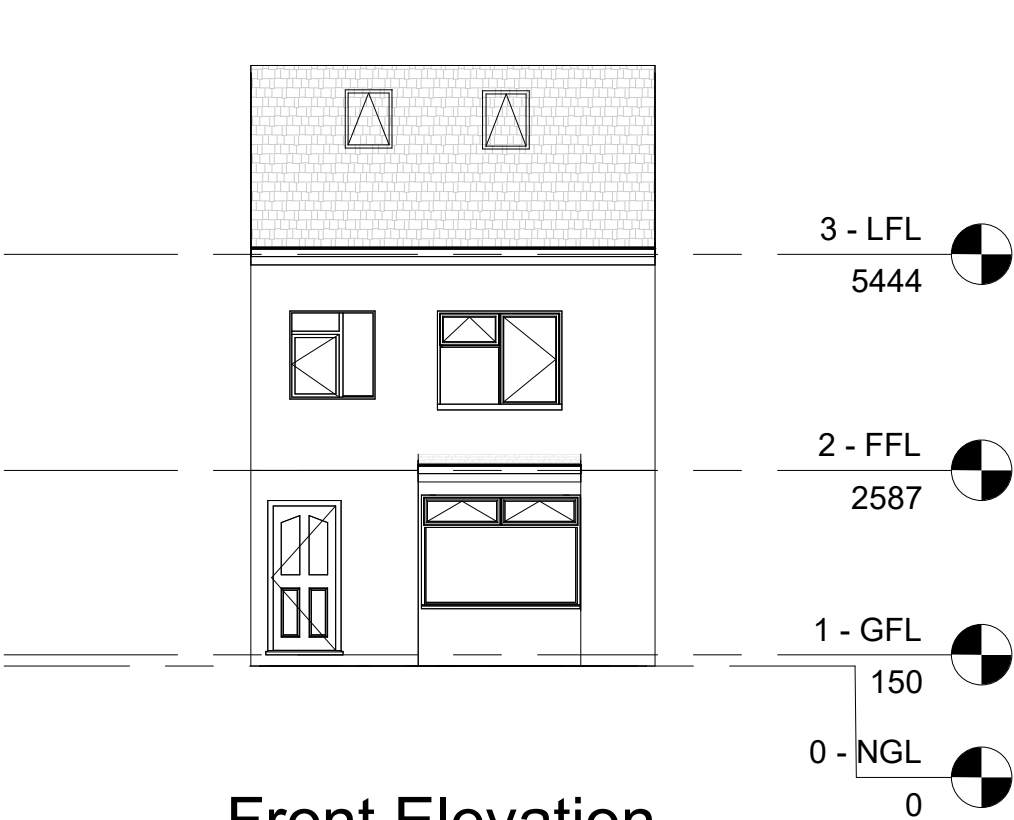


1 Front Elevation - Proposed
1 : 100

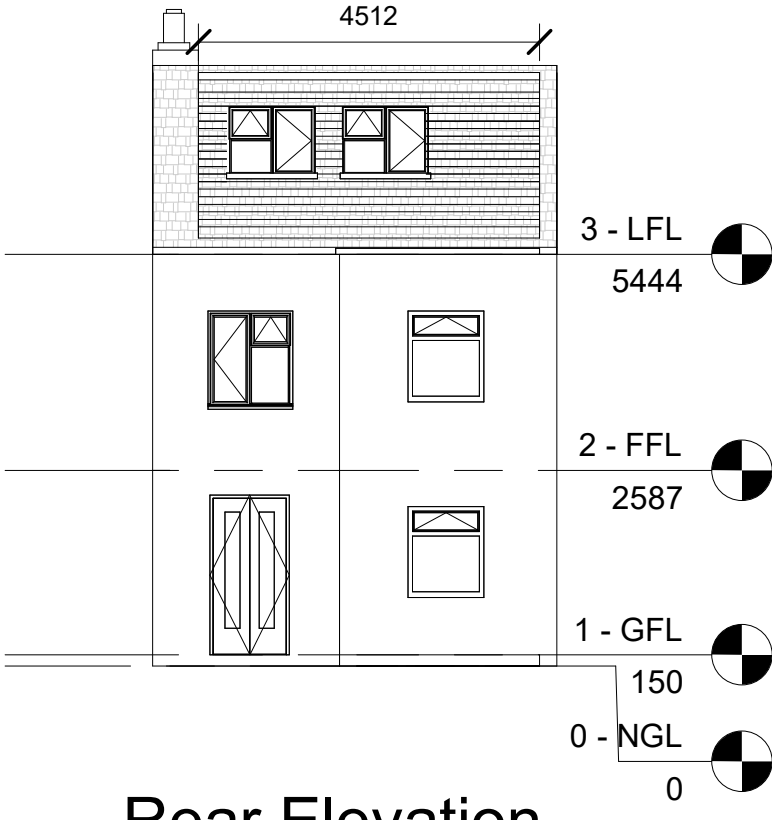


2 Rear Elevation - Proposed
1 : 100

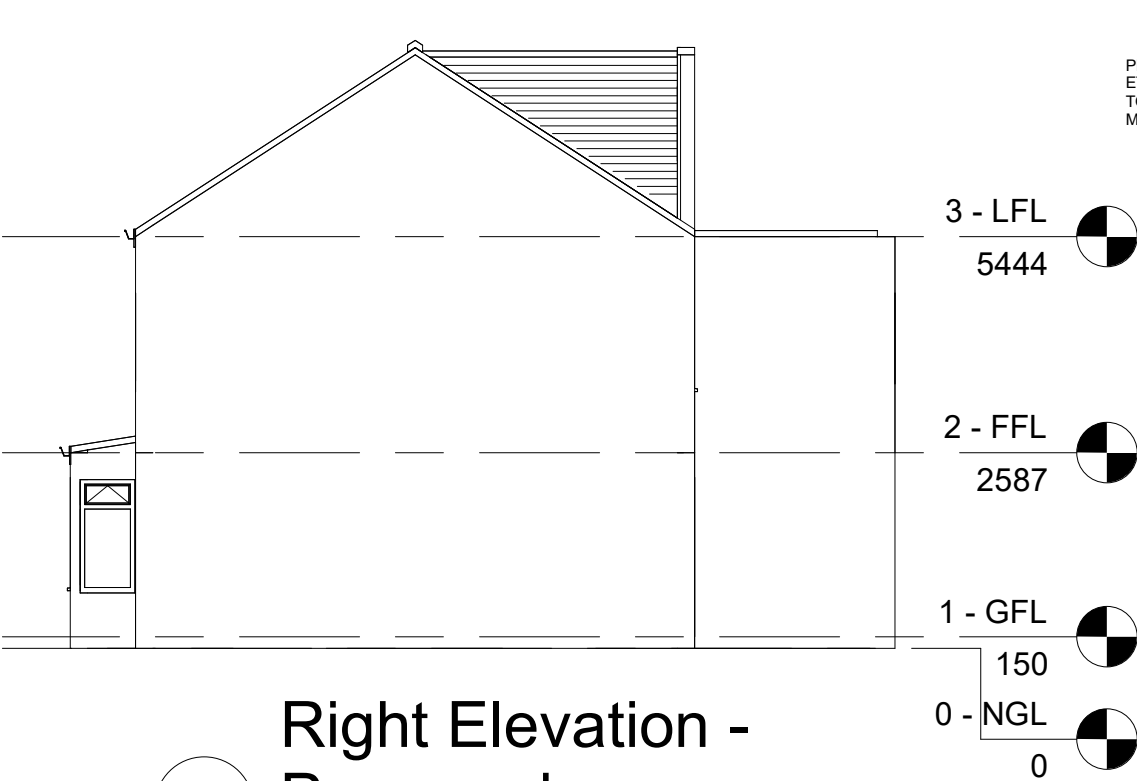

3 Right Elevation - Proposed
1 : 100

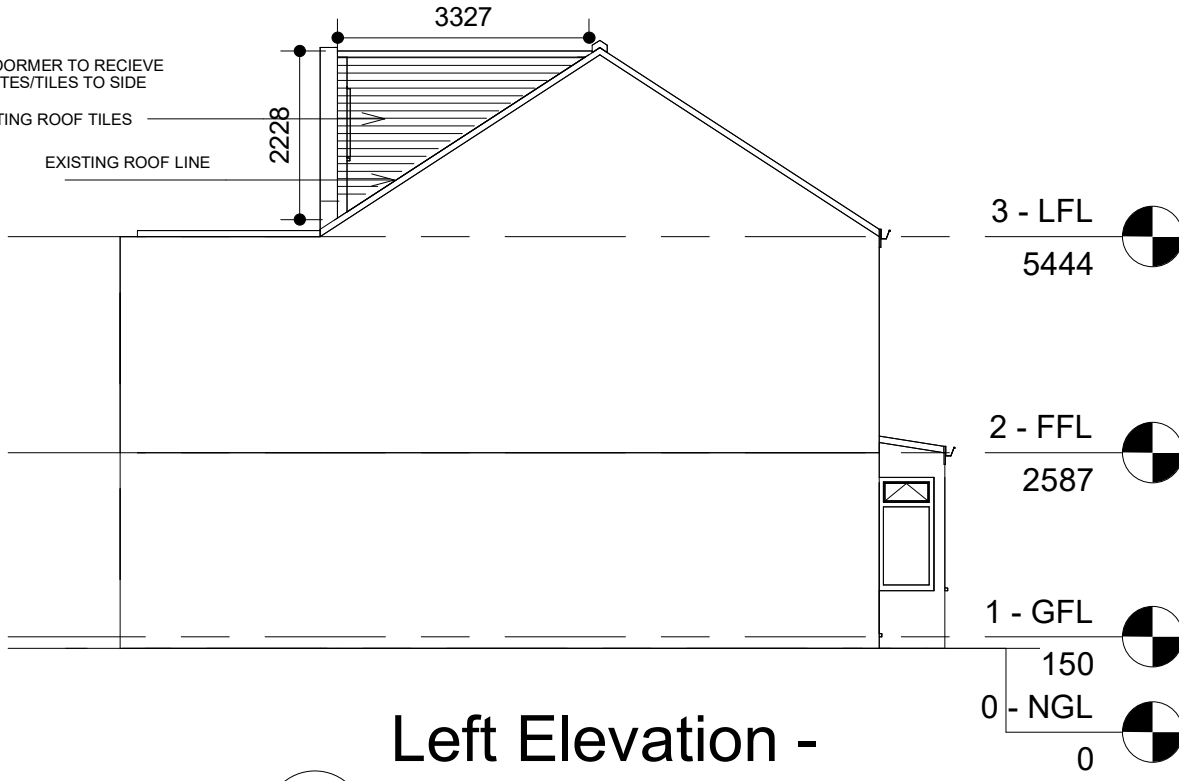

4 Left Elevation - Proposed
1 : 100

 

VISUAL SCALE 1:100 @ A3

FOR PLANNING

Title
PROPOSED LOFT CONVERSION AT
ROSE VILLA, NELSON ROAD, DA11 7ED,
FOR MR AYORINDE AND MRS ABIGAE
EGUNJOBI

Client
MR AYORINDE AND MRS
ABIGAE EGUNJOBI

Drg. Title
Elevations - Proposed

Date
10/2025

Drg. No.
1005

Scale
1 : 100

PRIME PROJECT DESEIGN &
MANAGEMENT LTD.
ARCHITECTURE AND CONSTRUCTION MANAGEMENT
THE ENGINE HOUSE, 2 VERIDION WAY, ERITH, KENT, DA18 4AL
TEL: 01322 220066, 02083201445

Rev No.

