




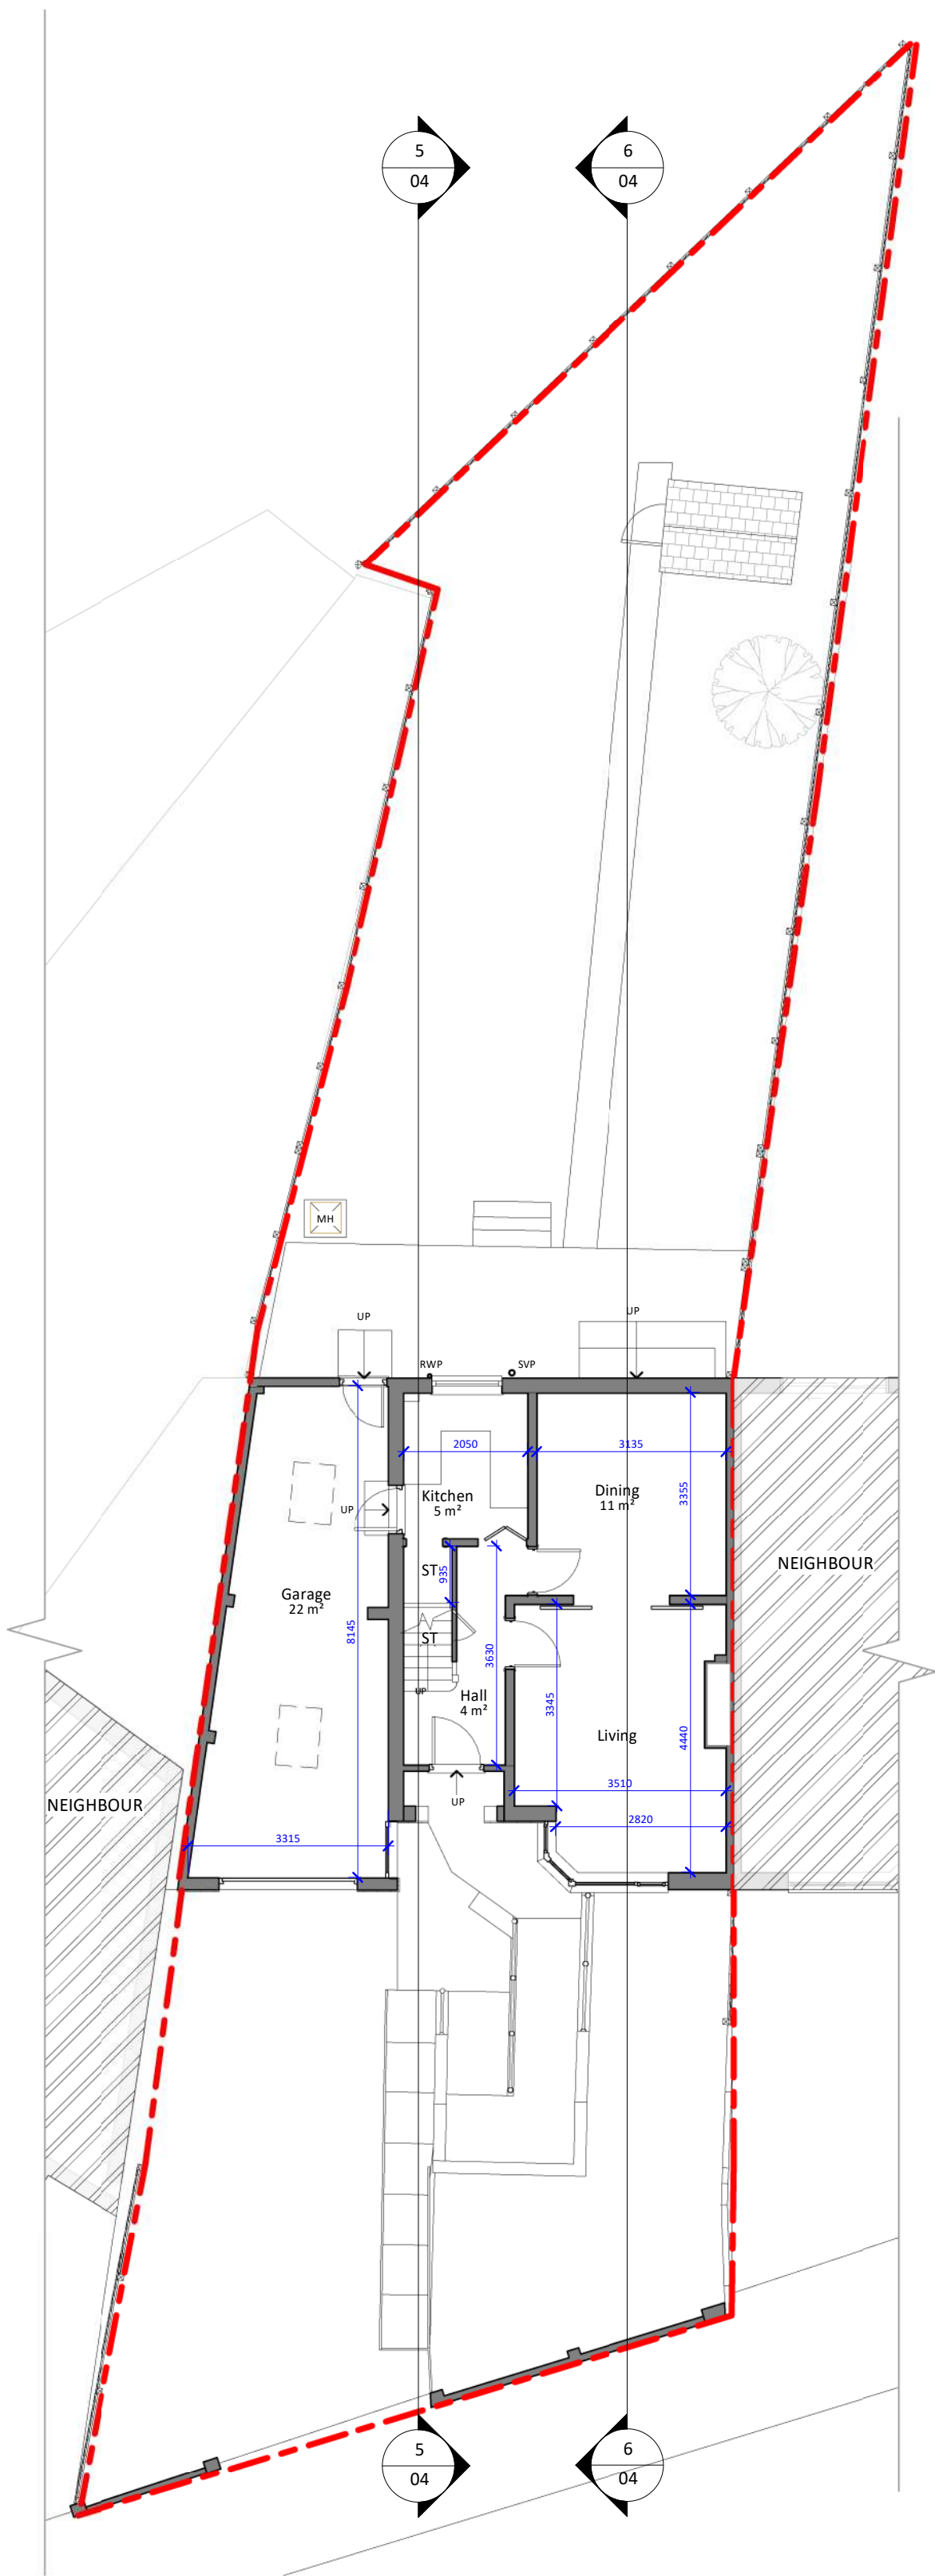

1 Existing Ground Floor
1 : 100

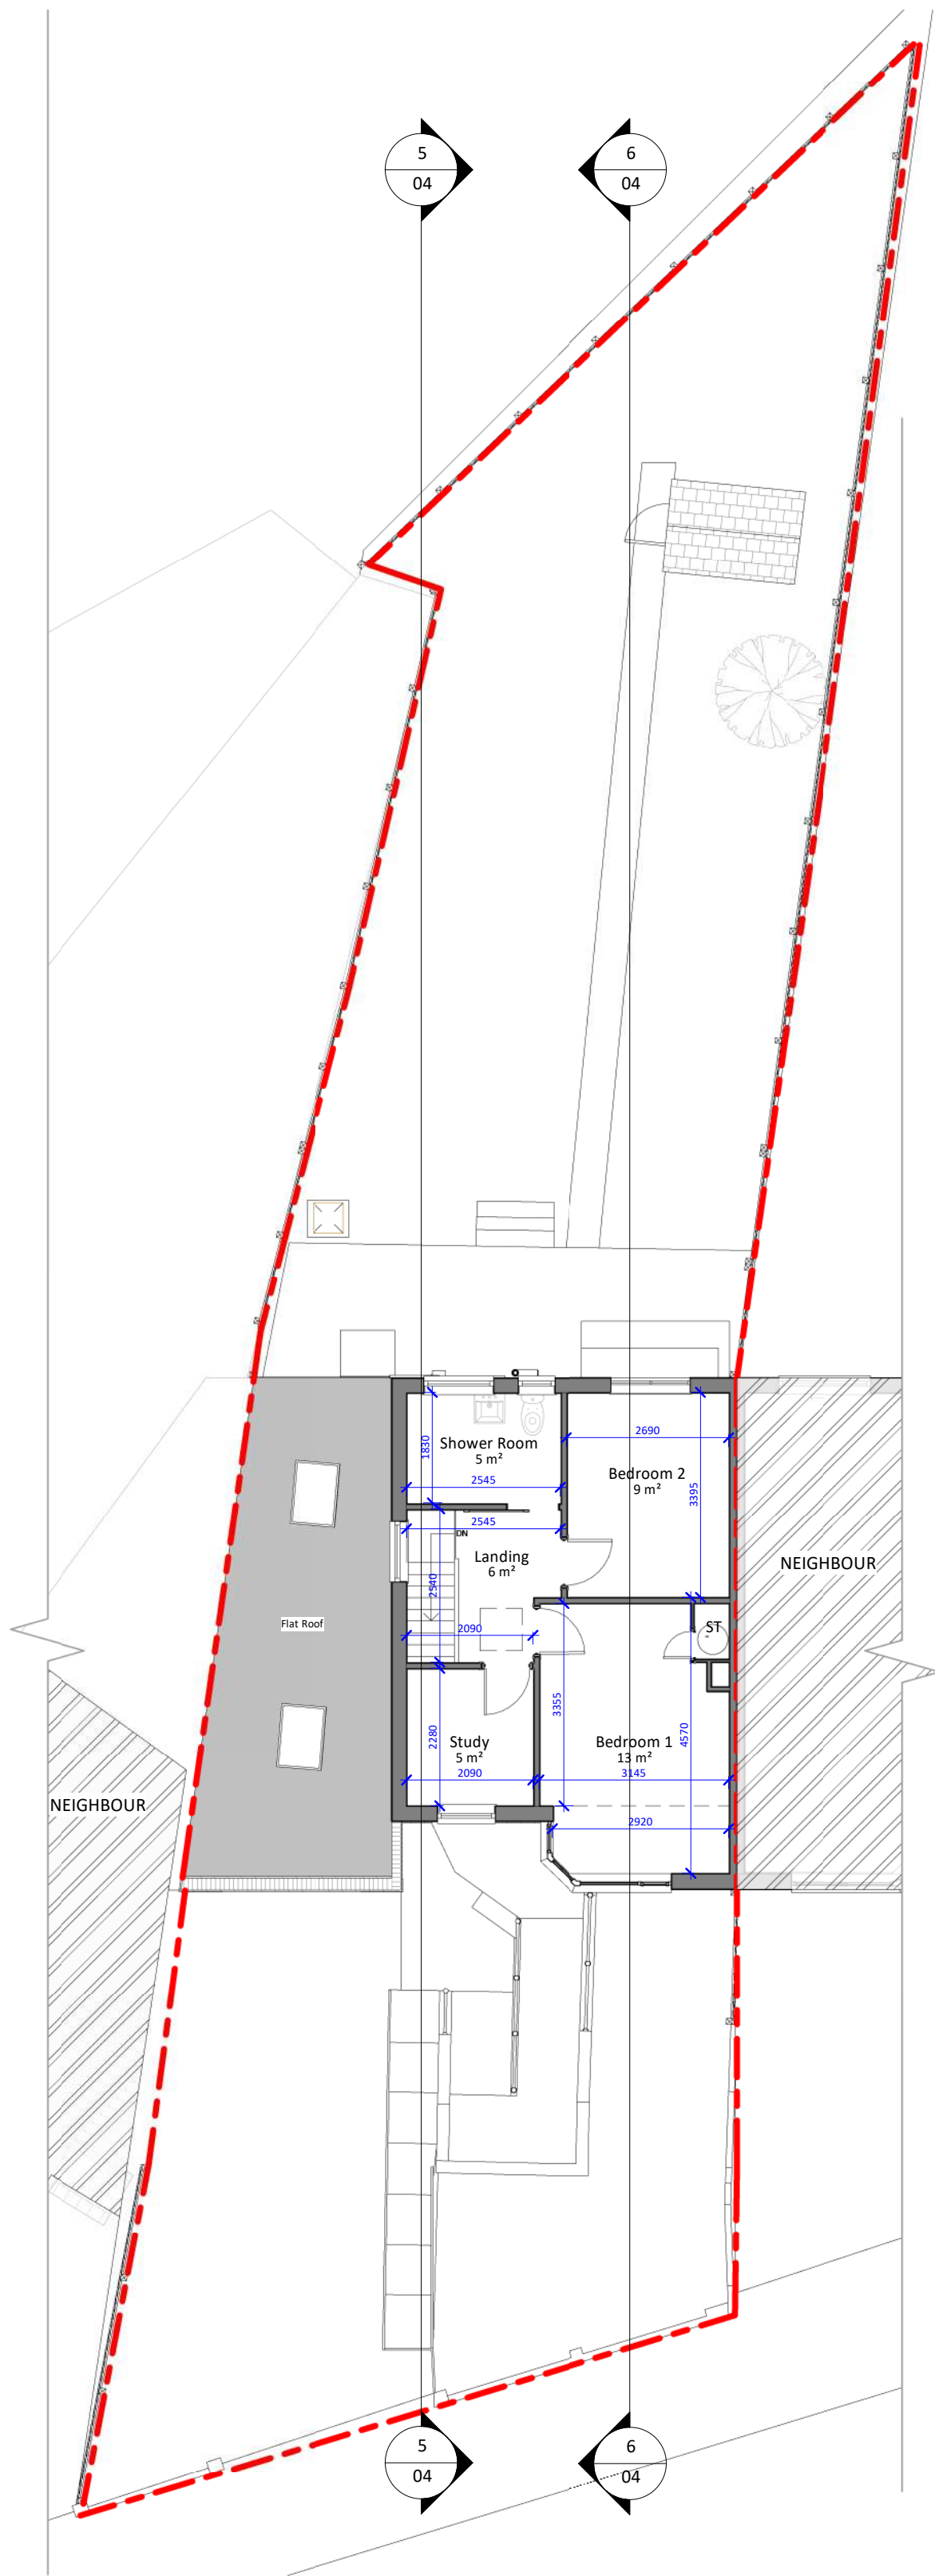


2 Existing First Floor
1 : 100

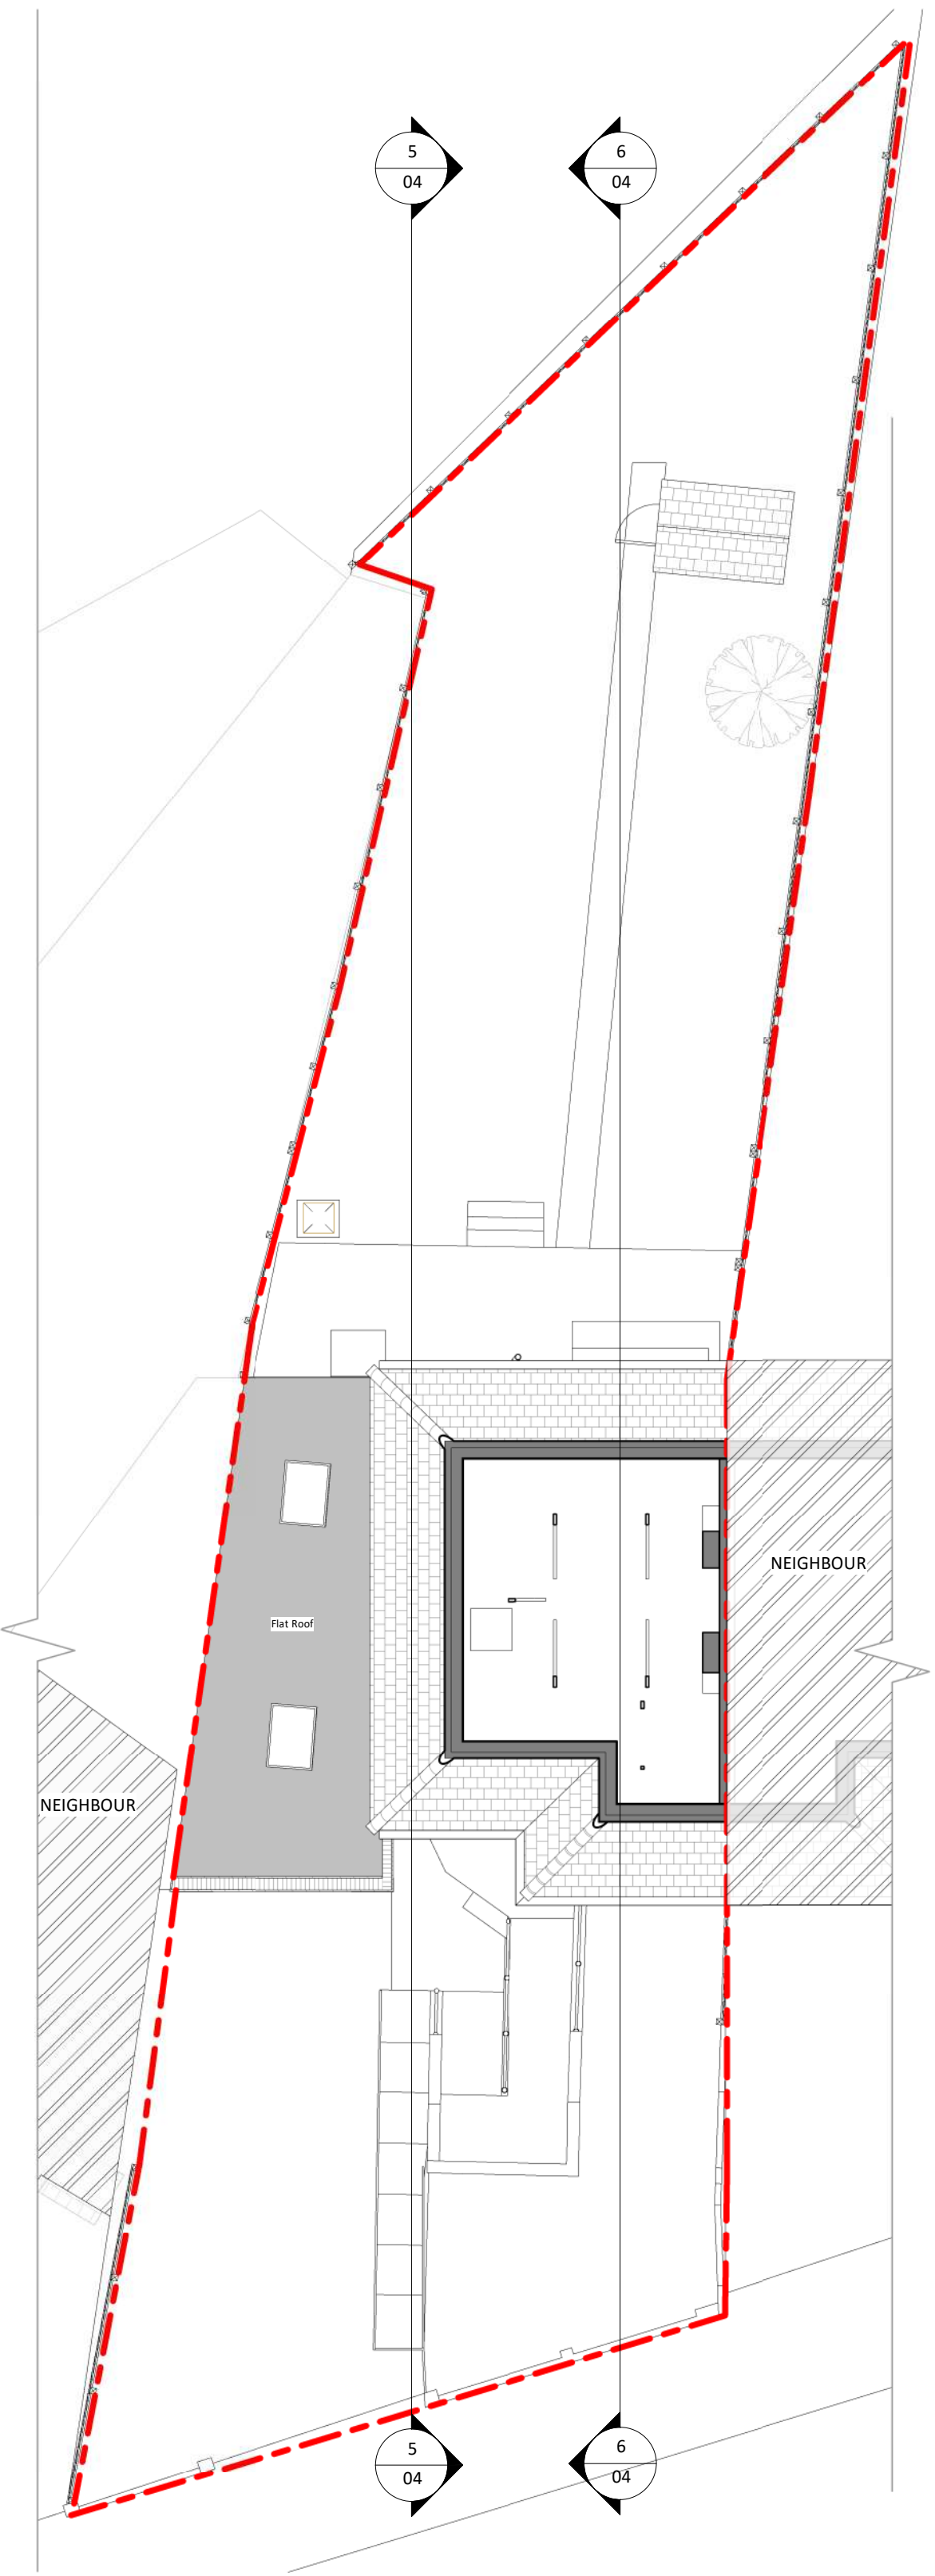

3 Existing Loft
1 : 100



4 Existing Roof
1 : 100

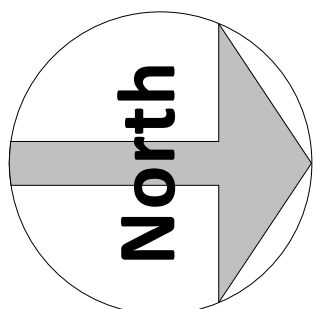

Amendments :

Rev	Iss	Date	Description

Project :

4 Evesham Road,
Gravesend,
England,
DA12 5PP

Title :

Planning Drawings
Existing Floor Plans & Elevations

The Architects Of London
(0203 903 9093)

Bluetime Architecture
(01322 521026)

THE ARCHITECTS
OF LONDON

blue lime®

Proposed hip to gable dormer loft conversion

Drawn by : M.J.G. Scale : 1 : 100 @ A1 Date : 14/04/2026

Drawing number : BL/DRG/4078.1/ 03 Rev :

[INDICATIVE PLANNING APPLICATION DRAWINGS ONLY - NOT FOR CONSTRUCTION]