




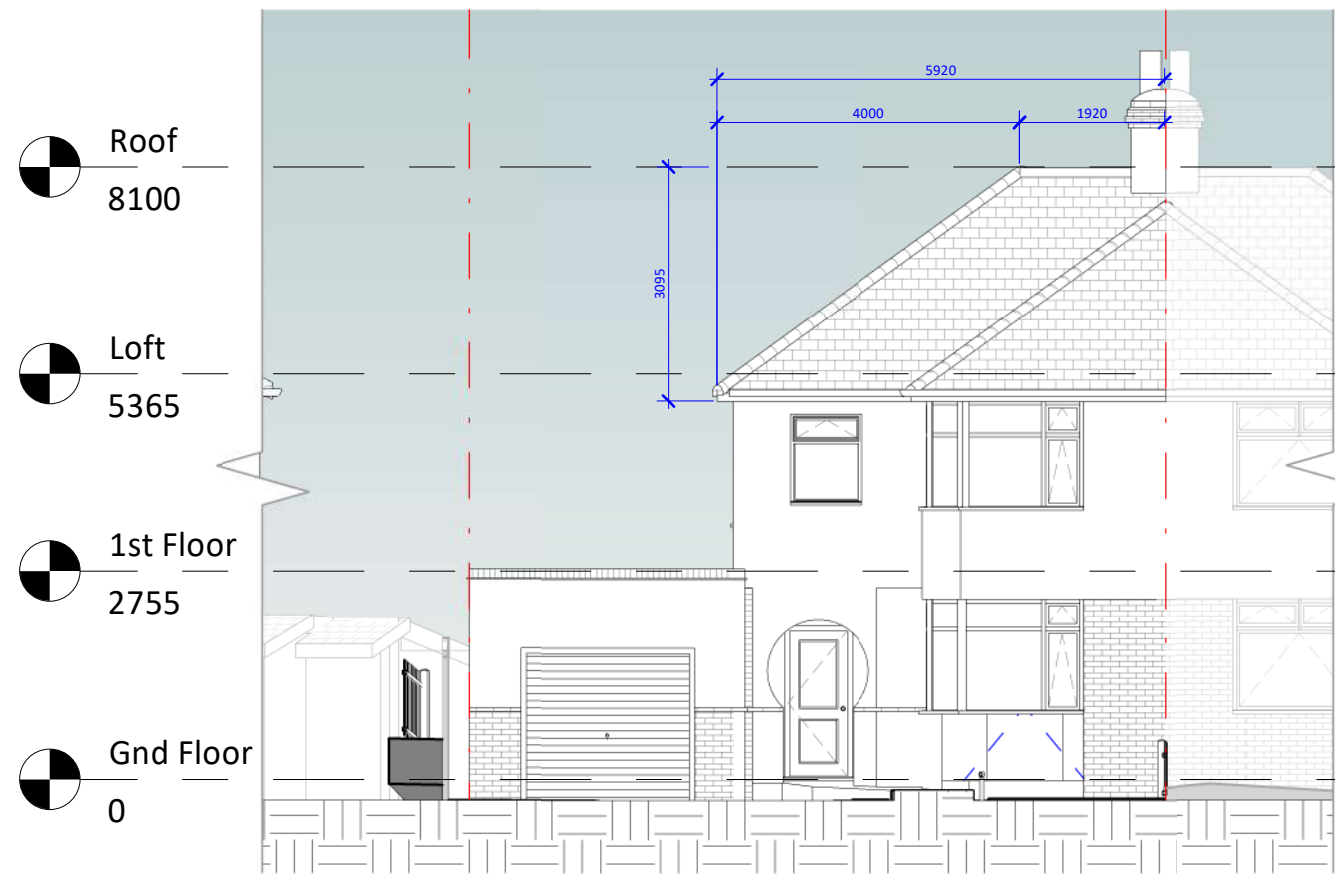

1 Existing Front Elevation
1 : 100

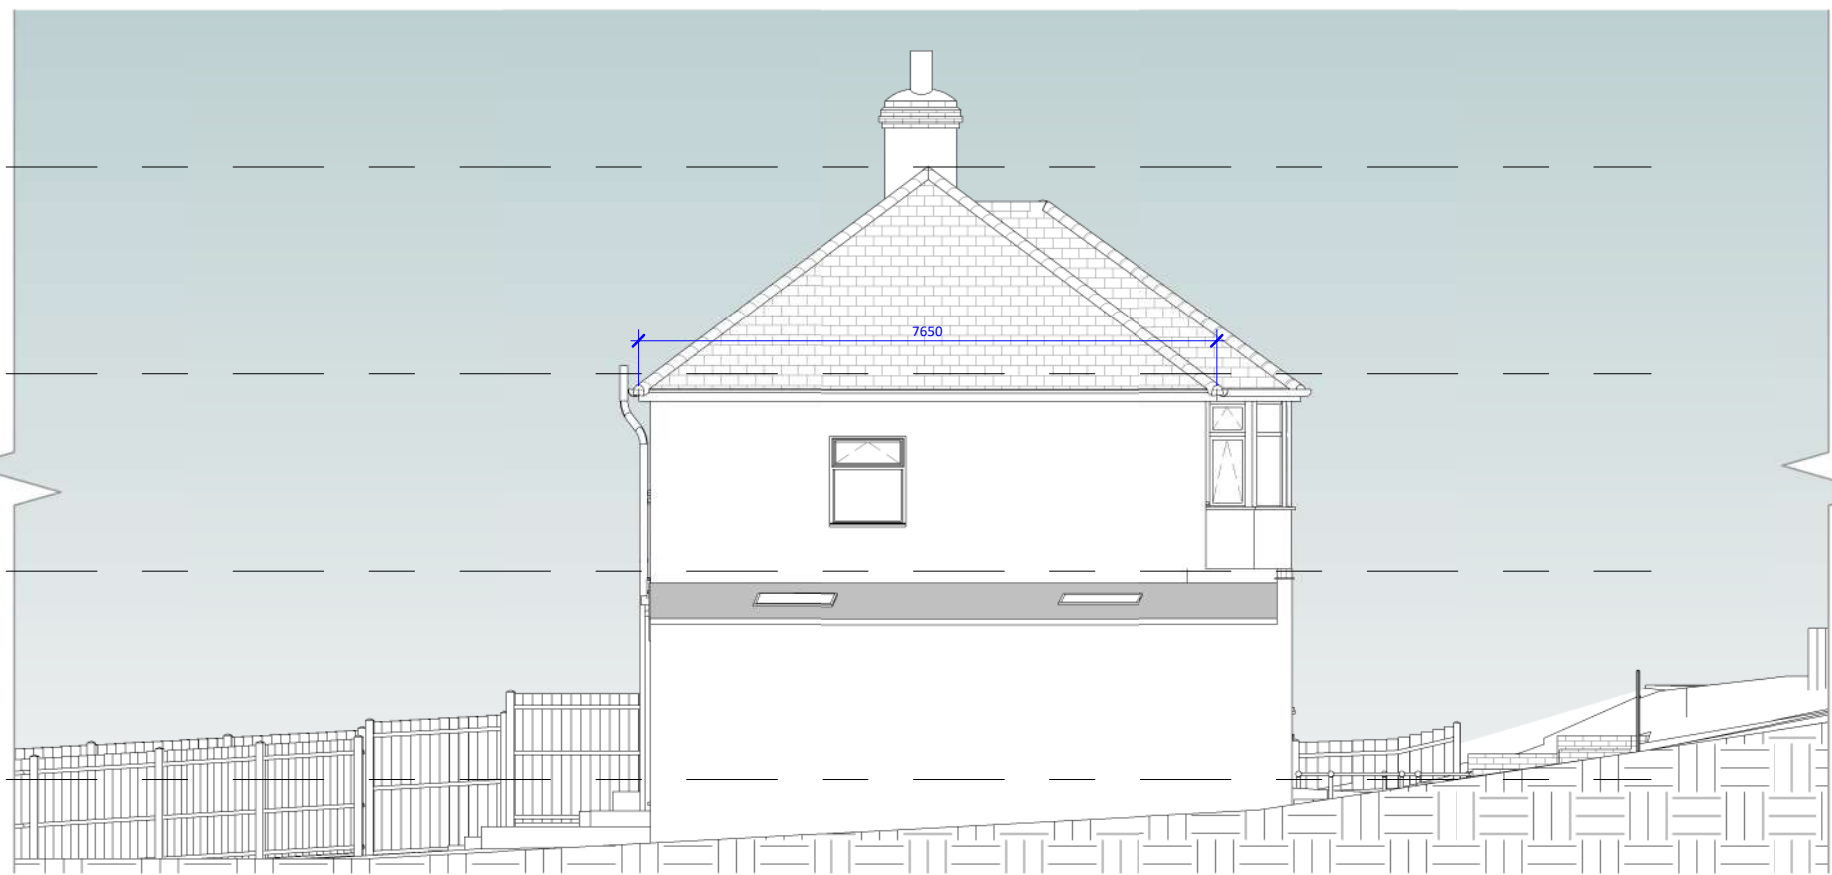

2 Existing Left Elevation
1 : 100

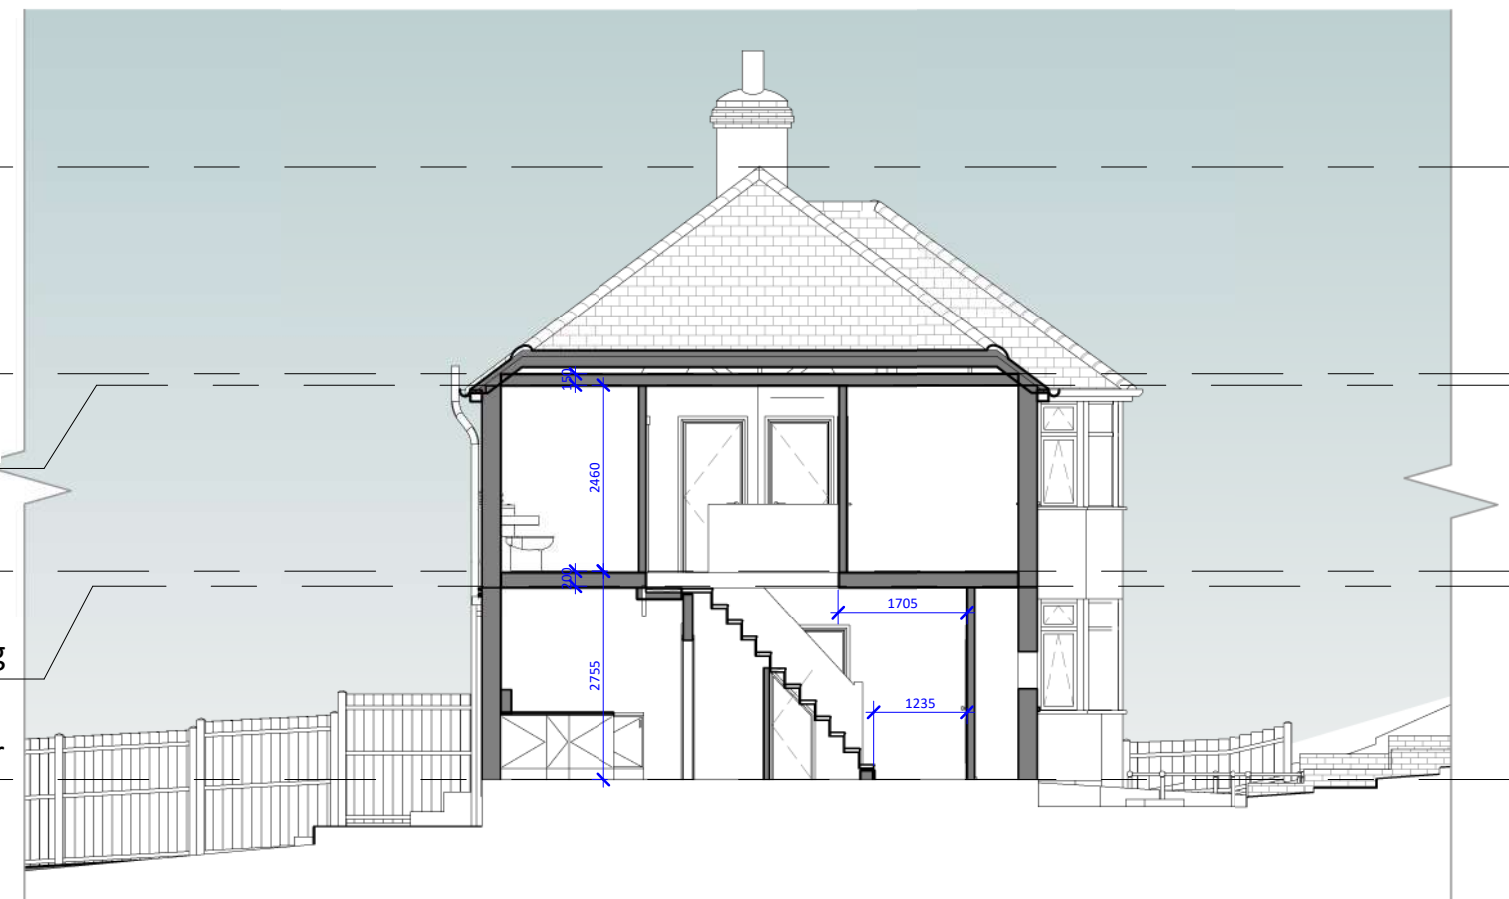

5 Existing Section 1
1 : 100




3 Existing Rear Elevation
1 : 100




4 Existing Right Elevation
1 : 100



6 Existing Section 2
1 : 100

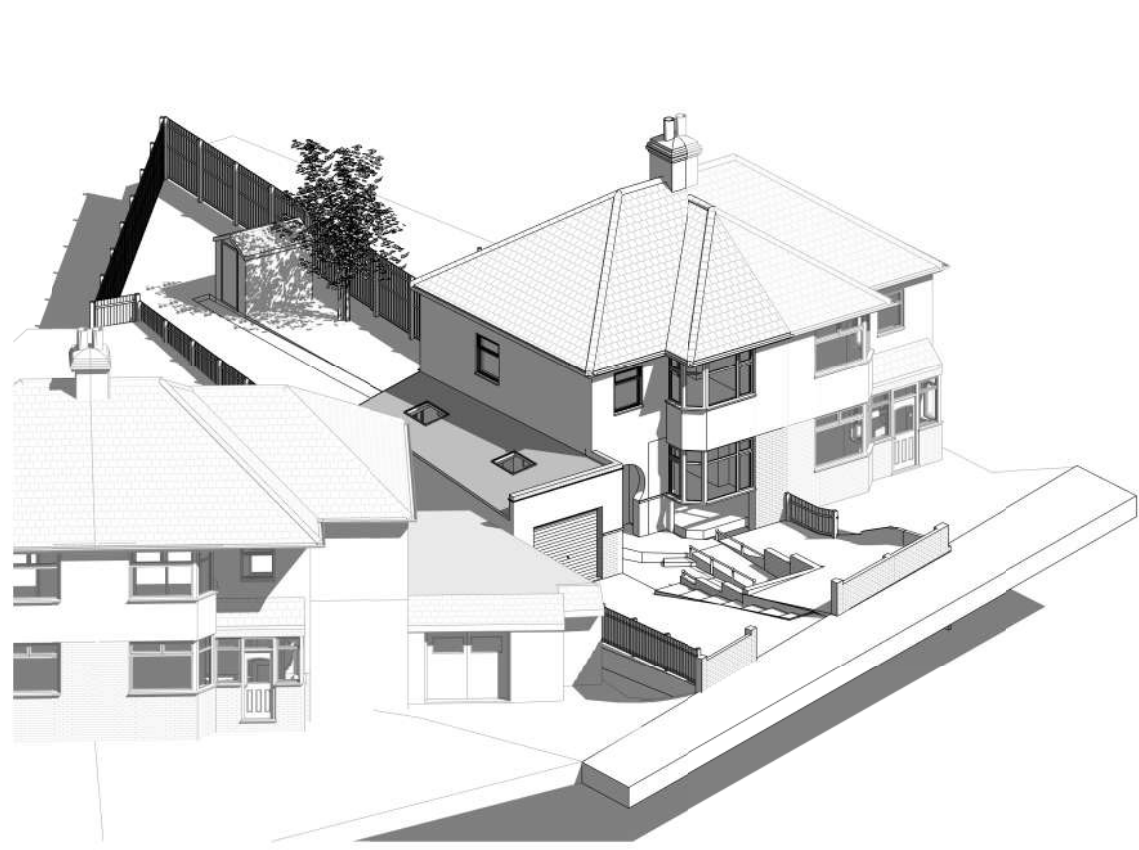

8 Existing 3D Front

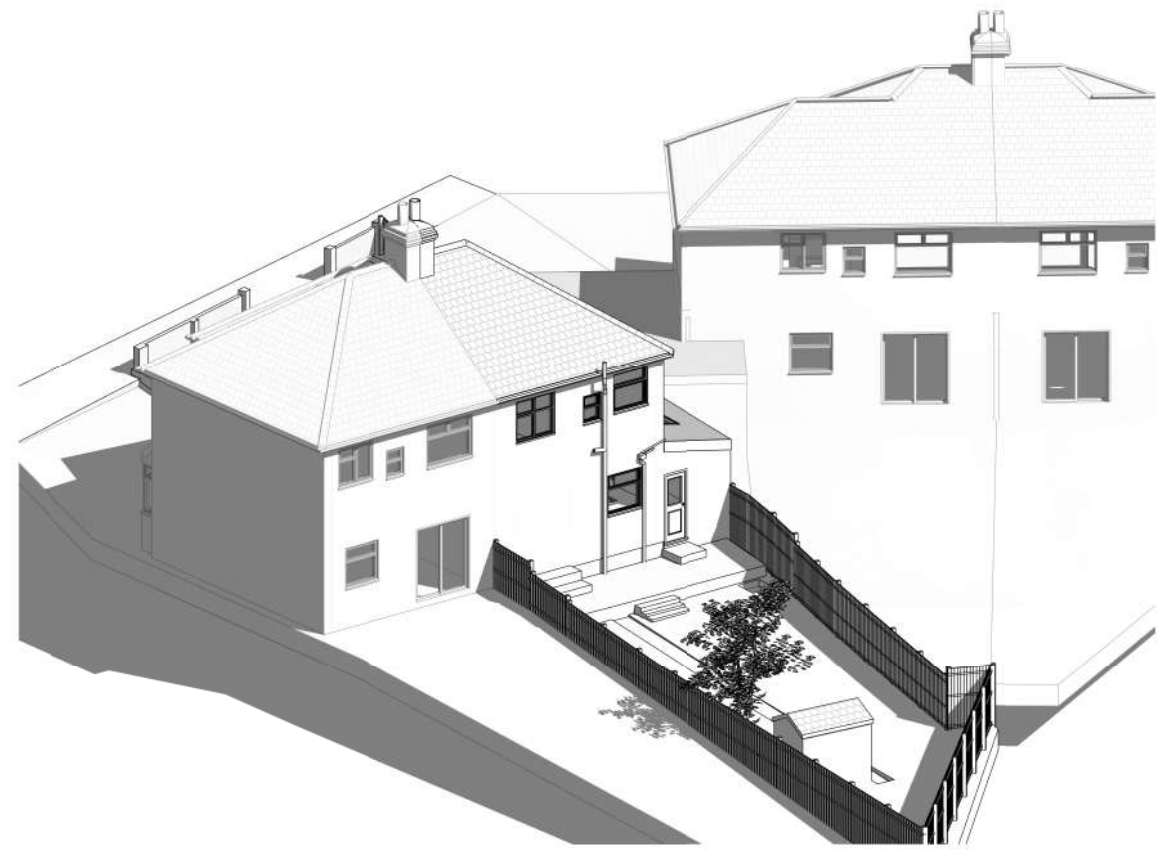

9 Existing 3D Rear



10 Existing 3D Front View




11 Existing 3D Rear View

1 0 1 2 3 4 5
SCALE 1:100 m

© This drawing is the property of Bluelime Retail Ltd who retain the sole copyright of its contents & it may not be reproduced in part or in whole without written permission

--- DRAINAGE STORM NEW
--- DRAINAGE STORM EXISTING
--- DRAINAGE STORM EXISTING REMOVED
--- DRAINAGE FOUL NEW
--- DRAINAGE FOUL EXISTING
--- DRAINAGE FOUL EXISTING REMOVED
--- DRAINAGE COMBINED NEW
--- DRAINAGE COMBINED EXISTING
--- DRAINAGE COMBINED EXISTING REMOVED

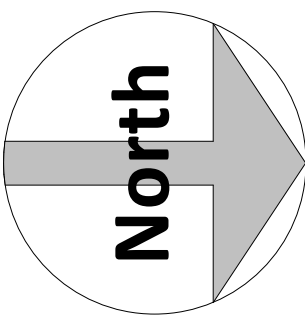

Amendments :

Rev	Desc	Date	Description

Project :

4 Evesham Road,
Gravesend,
England,
DA12 5PP

Title :

Planning Drawings
Existing Elevations Sections 3D Views

Bluelime
(01322 521026)
office@bluelimeprojects.com
www.bluelimearchitecture.co.uk

Proposed hip to gable dormer loft conversion

Drawn by :	Scale :	@ A1	Date :
M.J.G	1 : 100		14/04/2026

Drawing number :	Rev :
BL/DRG/4078.1/ 04	

[INDICATIVE PLANNING APPLICATION DRAWINGS ONLY - NOT FOR CONSTRUCTION]

14/04/2026 08:40:26