






Eaves bathroom examples

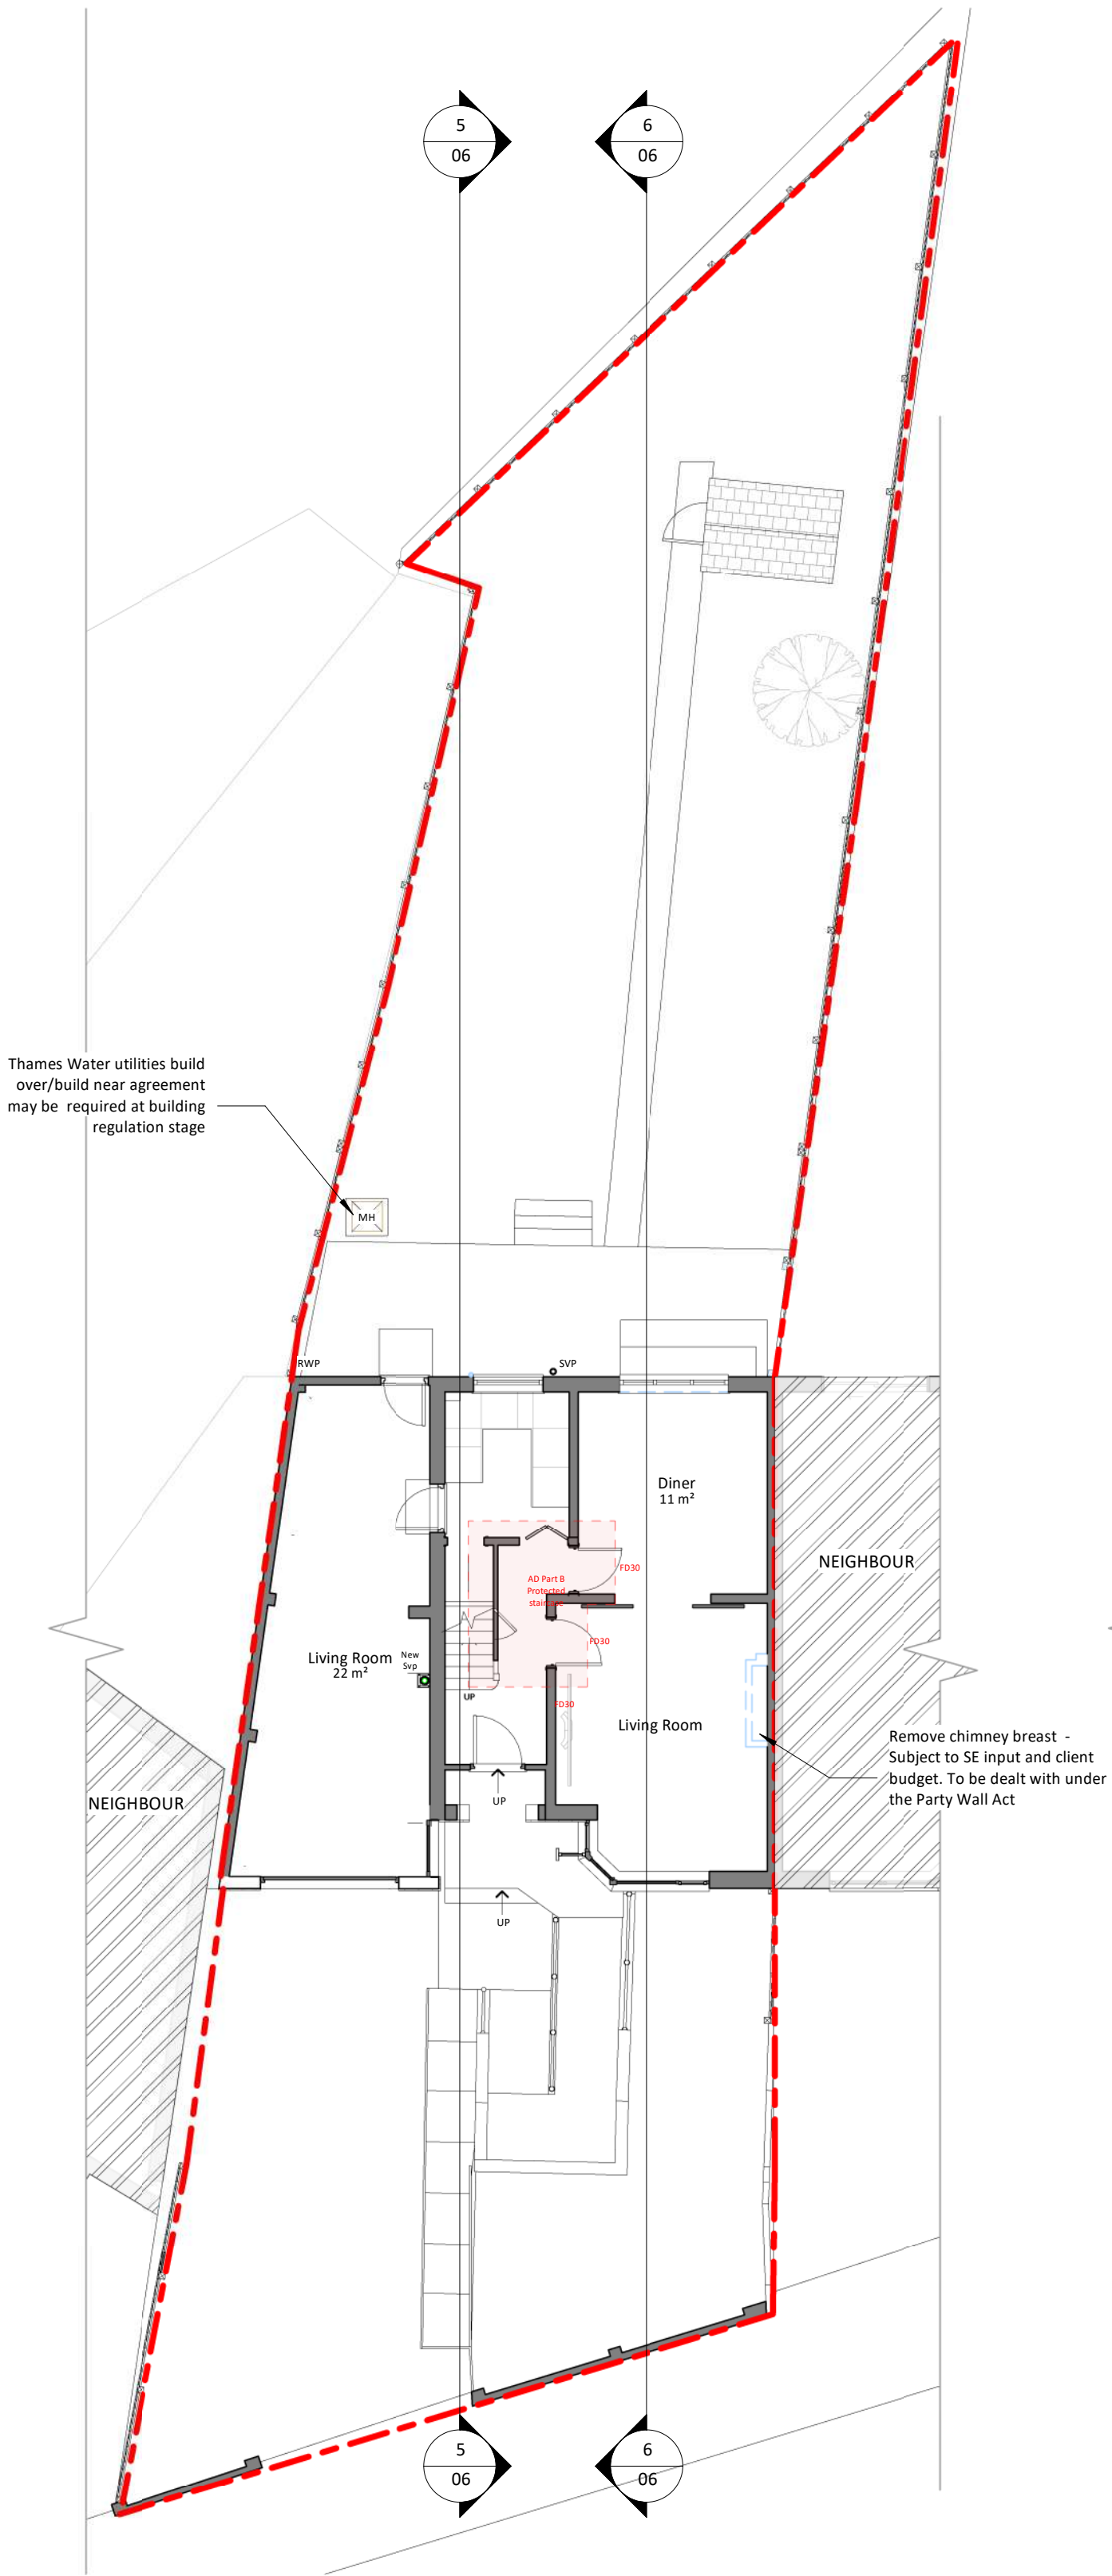

1 Proposed Ground Floor  
1 : 100

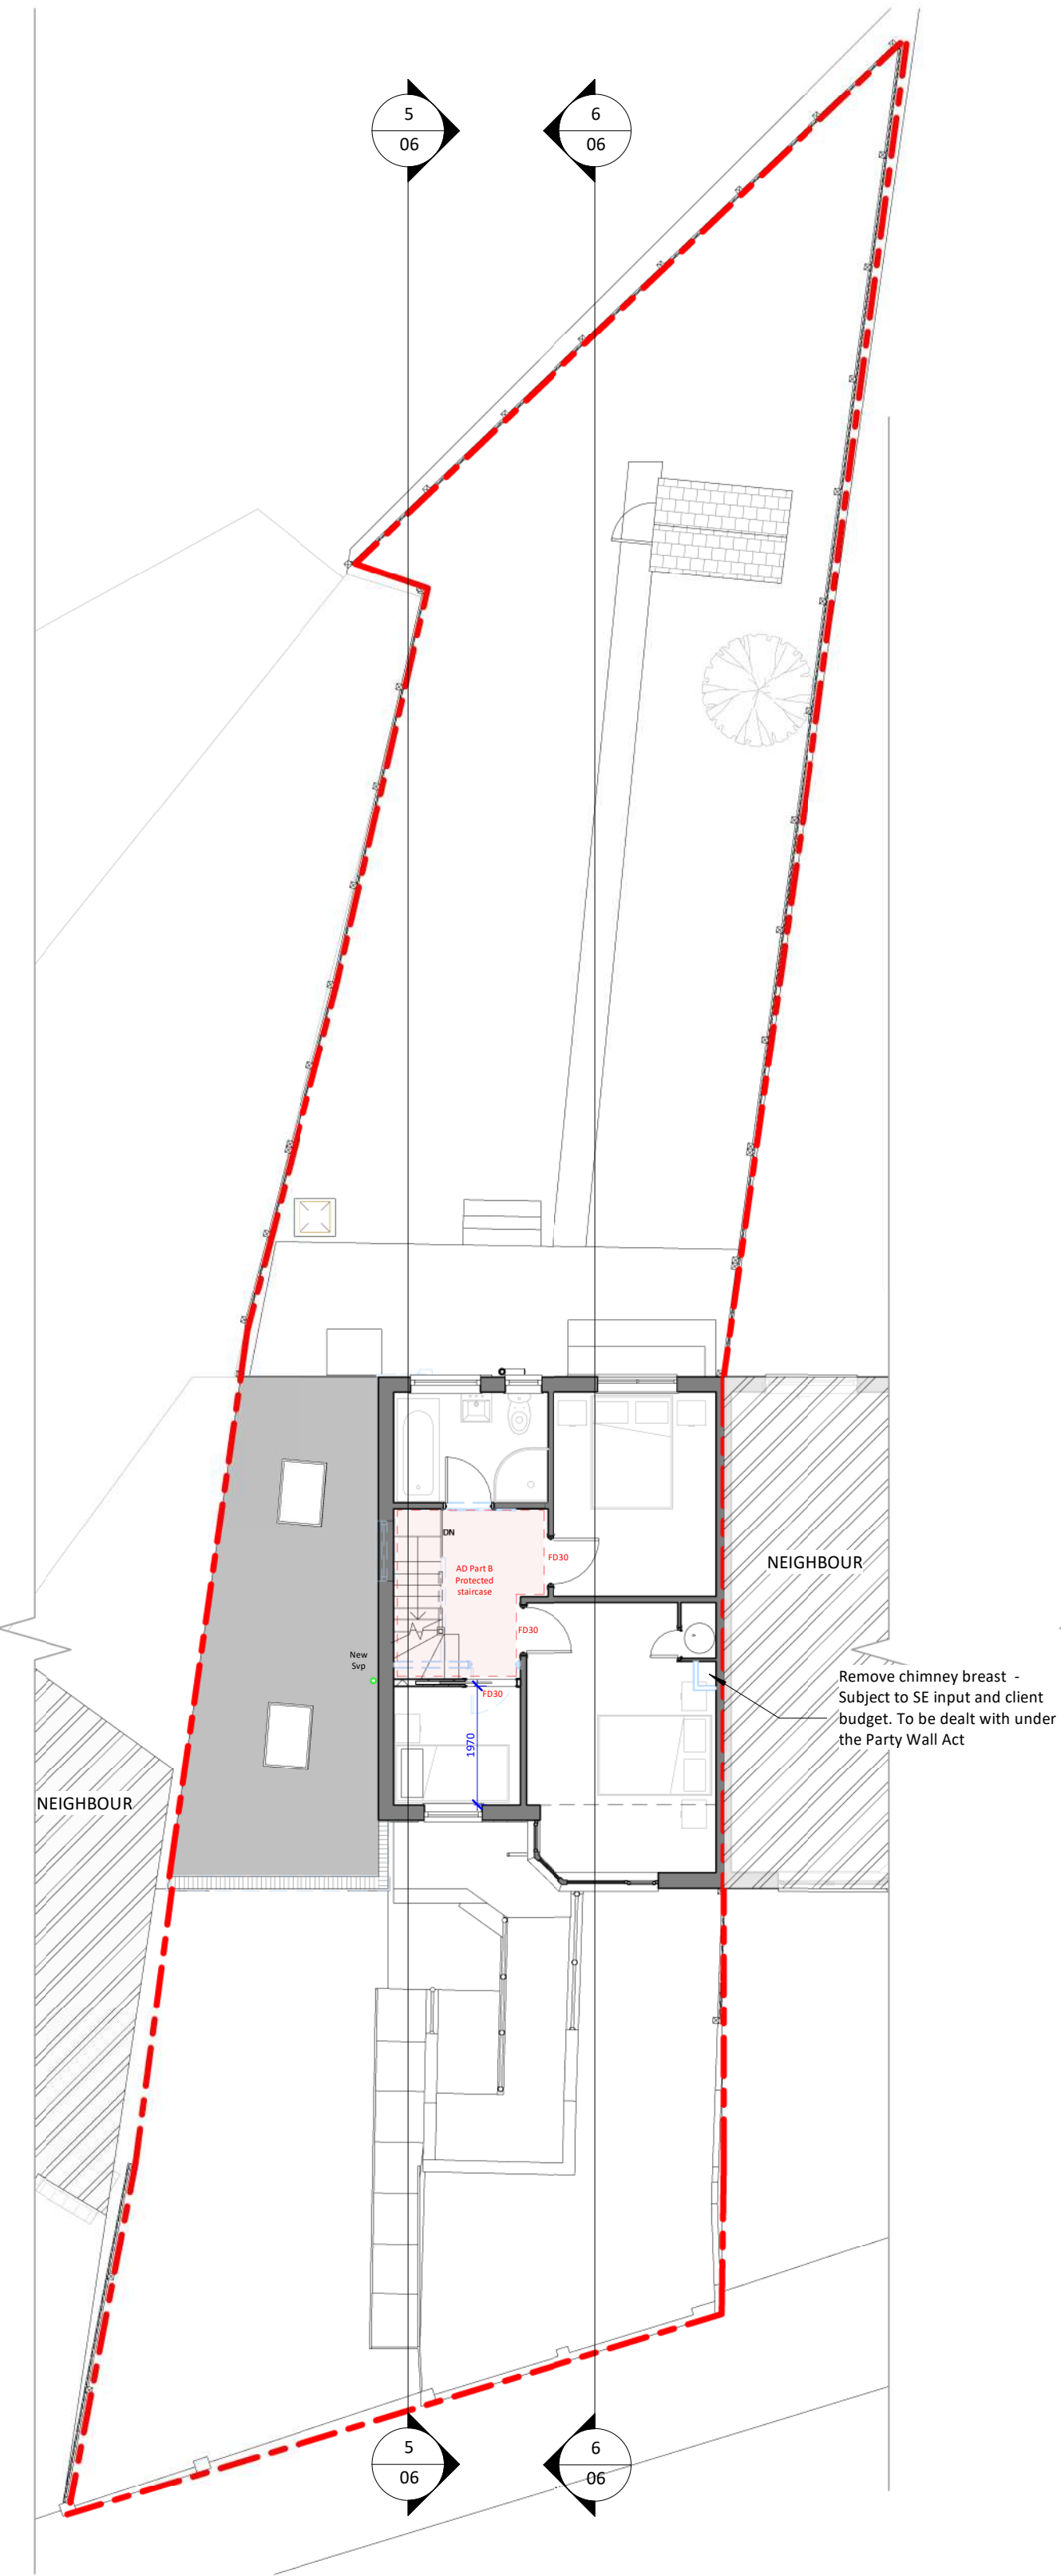


2 Proposed First Floor  
1 : 100

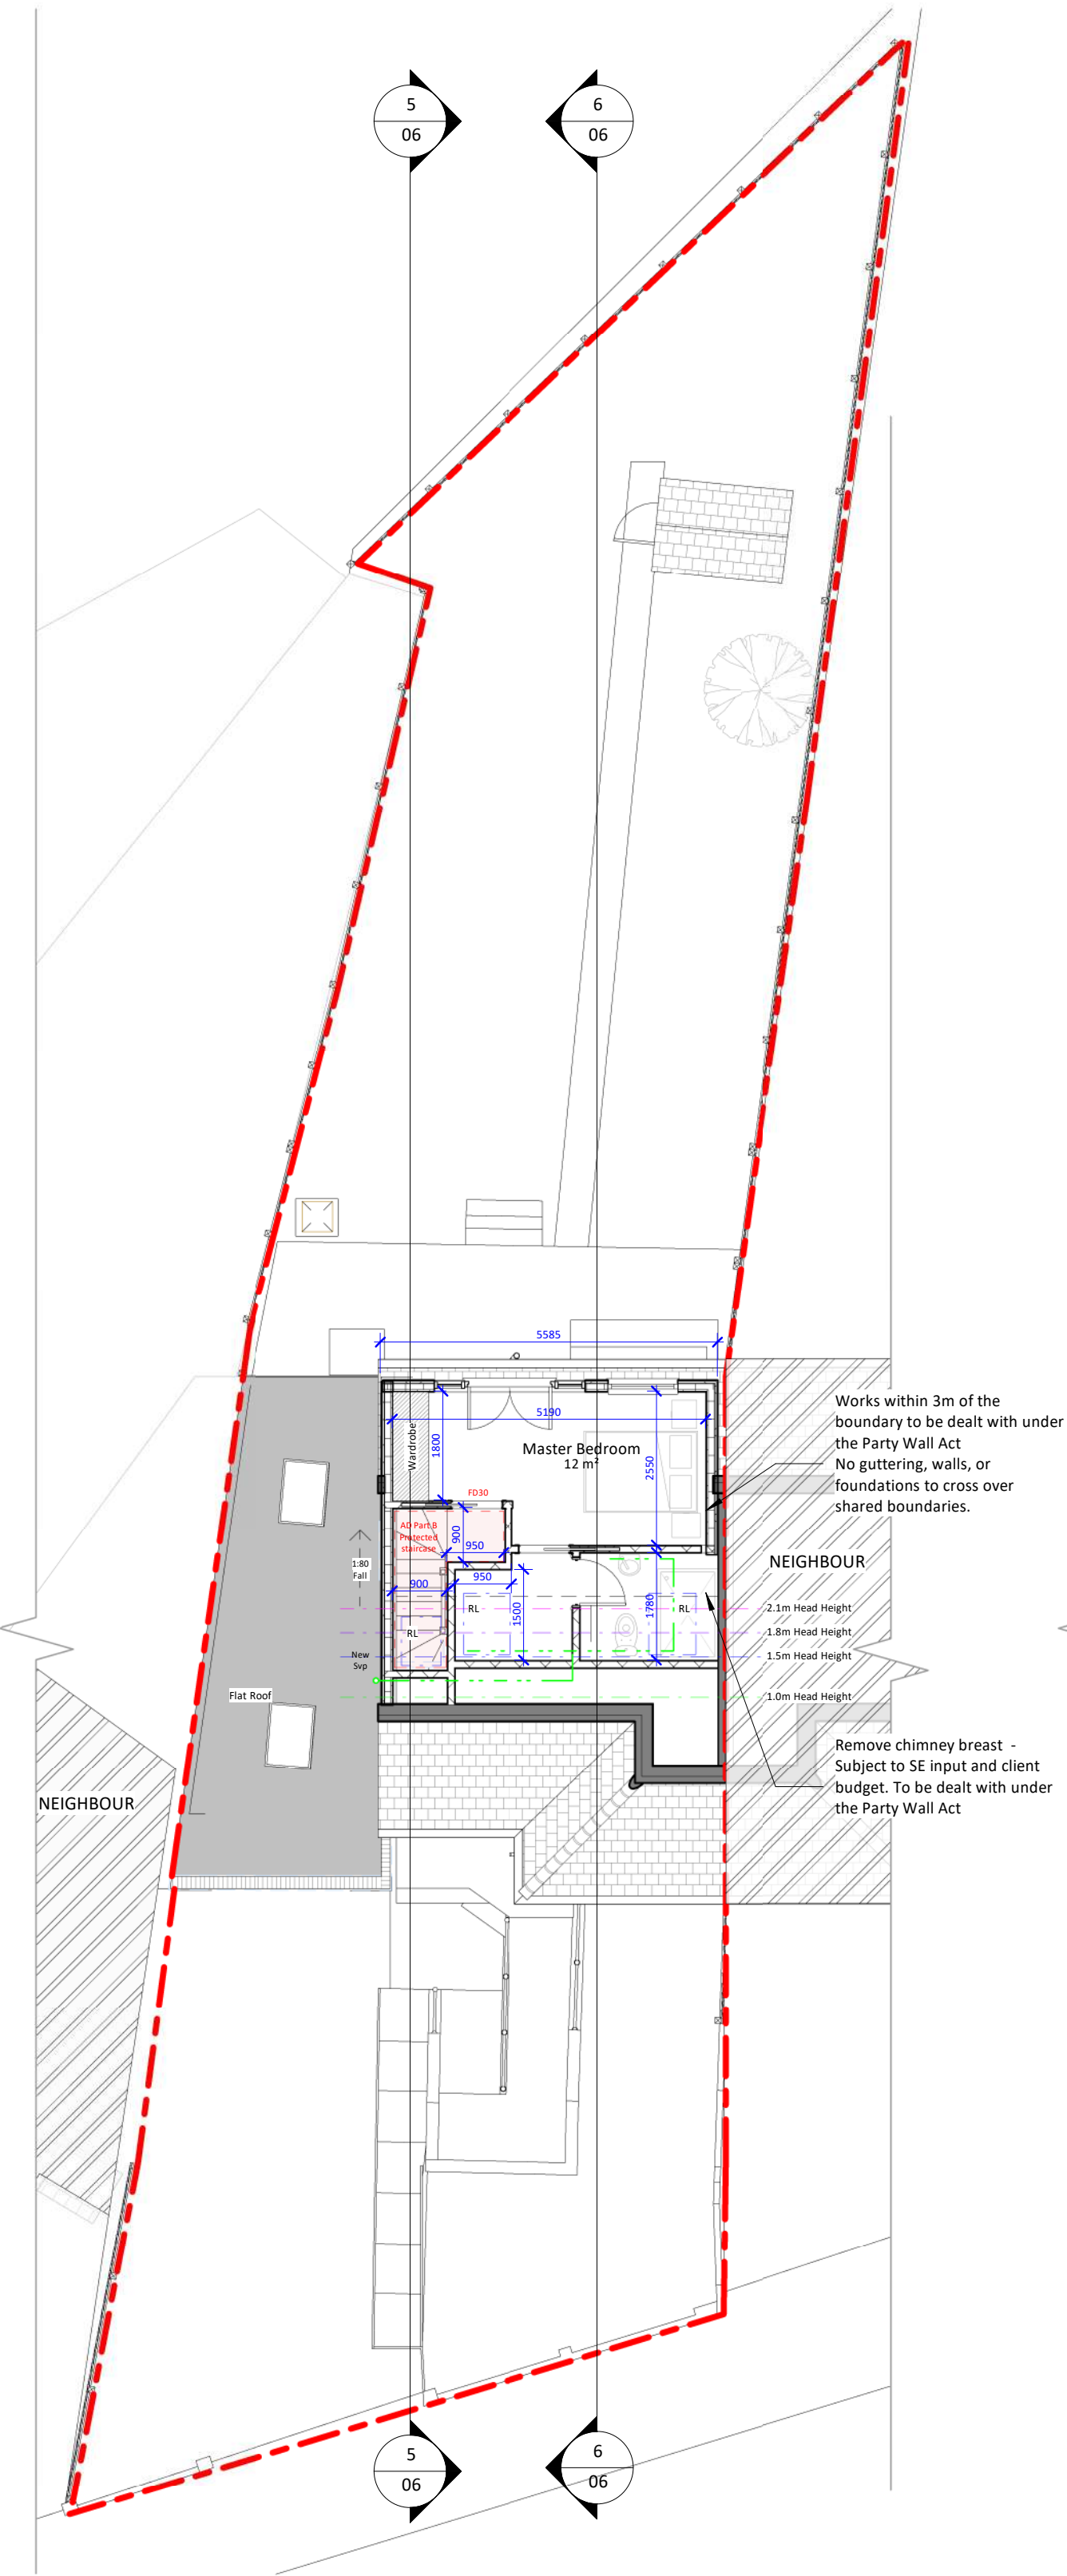

3 Proposed Loft  
1 : 100




4 Proposed Roof  
1 : 100

 

© This drawing is the property of Bluelime Retail Ltd who retain the sole copyright of its contents & it may not be reproduced in part or in whole without written permission

- DRAINAGE STORM NEW
- DRAINAGE STORM EXISTING
- DRAINAGE STORM EXISTING REMOVED
- DRAINAGE FOUL NEW
- DRAINAGE FOUL EXISTING
- DRAINAGE FOUL EXISTING REMOVED
- DRAINAGE COMBINED NEW
- DRAINAGE COMBINED EXISTING
- DRAINAGE COMBINED EXISTING REMOVED

| EXTERNAL FINISHES SCHEDULE |                                                                       |
|----------------------------|-----------------------------------------------------------------------|
| 1                          | Pitched Roof – Tiles to match existing house                          |
| 2                          | Flat Roof – GRP/epdm/Felt                                             |
| 3                          | Dormer Walls – Hanging tiles to match existing                        |
| 4                          | Windows – White/Grey uPVC/Aluminium/Timber                            |
| 5                          | Doors – White/Grey uPVC/Aluminium/Timber                              |
| 6                          | RWP/Gutters/Fascia – Black uPVC downpipes, guttering and white fascia |
| 7                          |                                                                       |
| 8                          |                                                                       |
| 9                          |                                                                       |
| 10                         |                                                                       |
| 11                         |                                                                       |
| 12                         |                                                                       |
| 13                         |                                                                       |
| 14                         |                                                                       |
| 15                         |                                                                       |

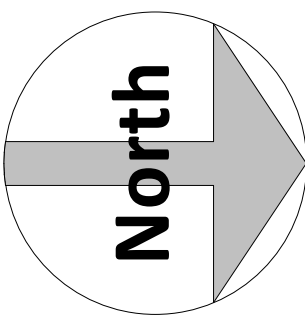

| Amendments : |      |      |             |
|--------------|------|------|-------------|
| Rev          | Desc | Date | Description |
|              |      |      |             |

Project :  
**4 Evesham Road,  
Gravesend,  
England,  
DA12 5PP**

Title :  
**Planning Drawings  
Proposed Floor Plans & Elevations**

Bluelime  
(01322 521026)  
office@bluelimeprojects.com  
www.bluelimearchitecture.co.uk

Proposed hip to gable dormer loft conversion

|            |         |      |            |
|------------|---------|------|------------|
| Drawn by : | Scale : | @ A1 | Date :     |
| M.J.G      | 1 : 100 |      | 14/04/2026 |

|                   |       |
|-------------------|-------|
| Drawing number :  | Rev : |
| BL/DRG/4078.1/ 05 |       |

[INDICATIVE PLANNING APPLICATION DRAWINGS ONLY - NOT FOR CONSTRUCTION]

14/04/2026 08:40:30