



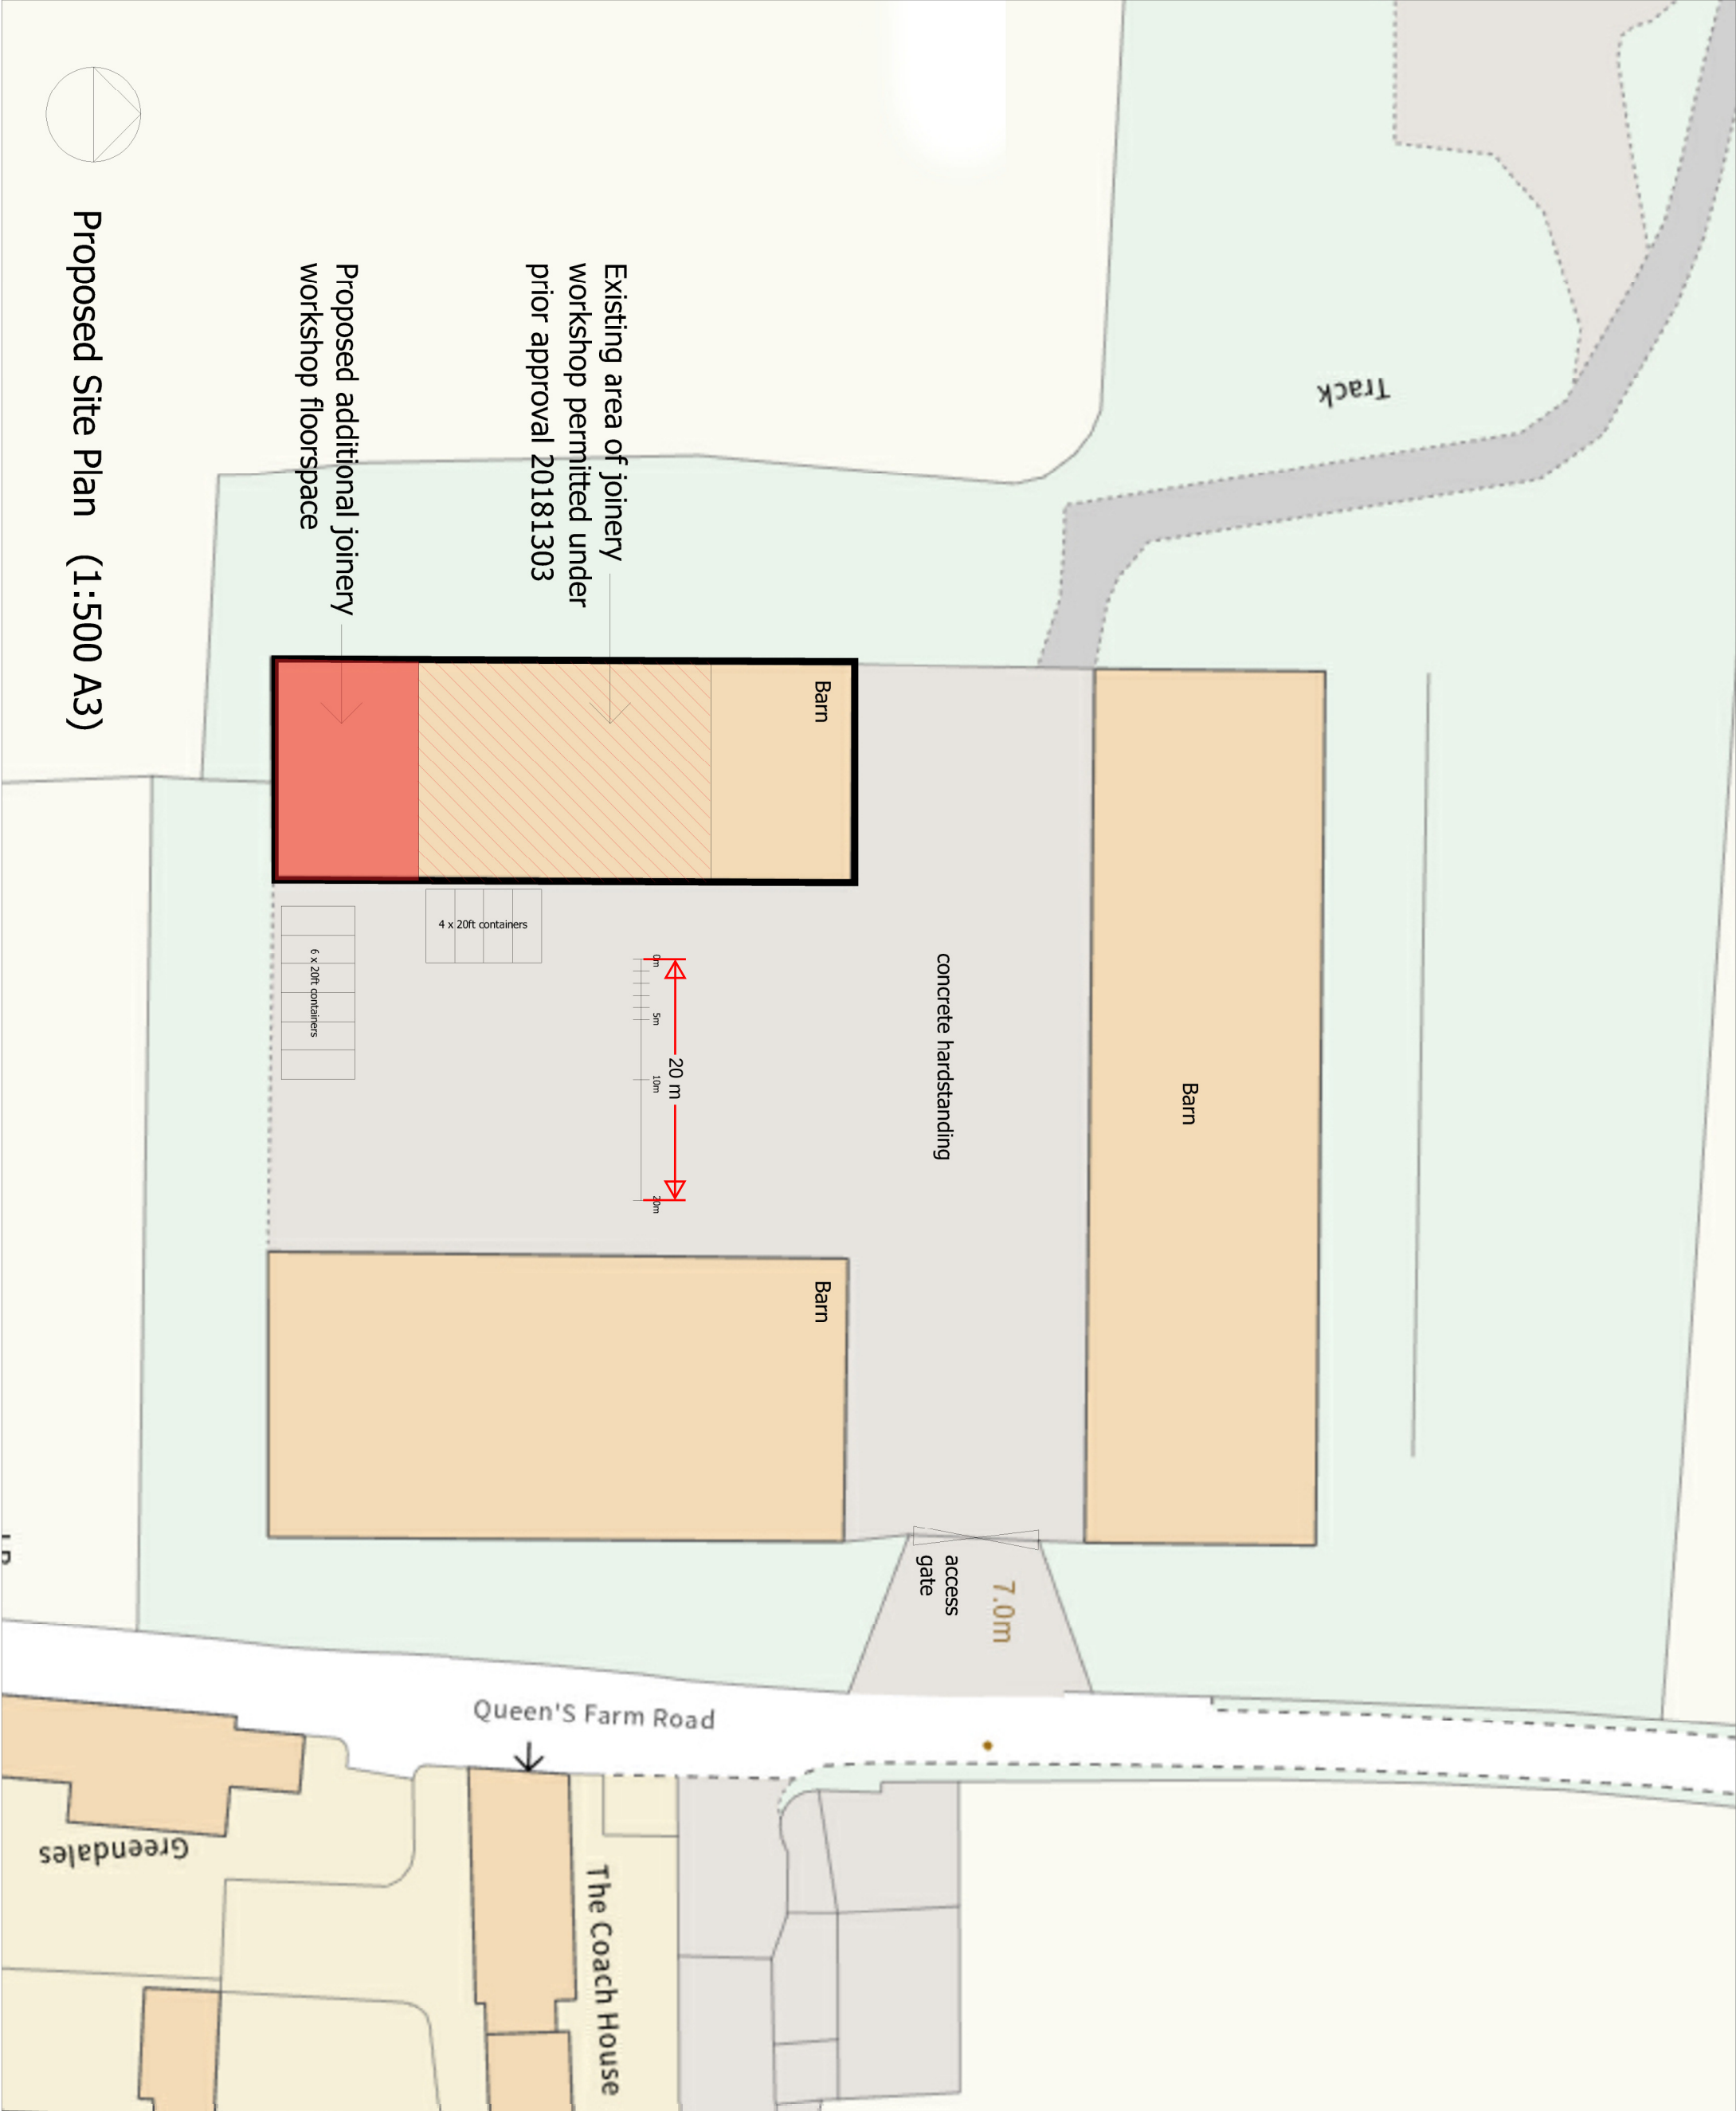

CLIENT
Kings Farm and Queens Farm
Queens Farm Road
Shorne
Kent

PROJECT
Survey of Barn

DRAWING			
Proposed Site Plan			
SCALE	DRAWN BY		DATE
1:500@A3	MW		12.04.24
DRAWING No.		REV	
240412-SP-001			

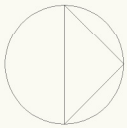

Proposed Site Plan (1:500 A3)