



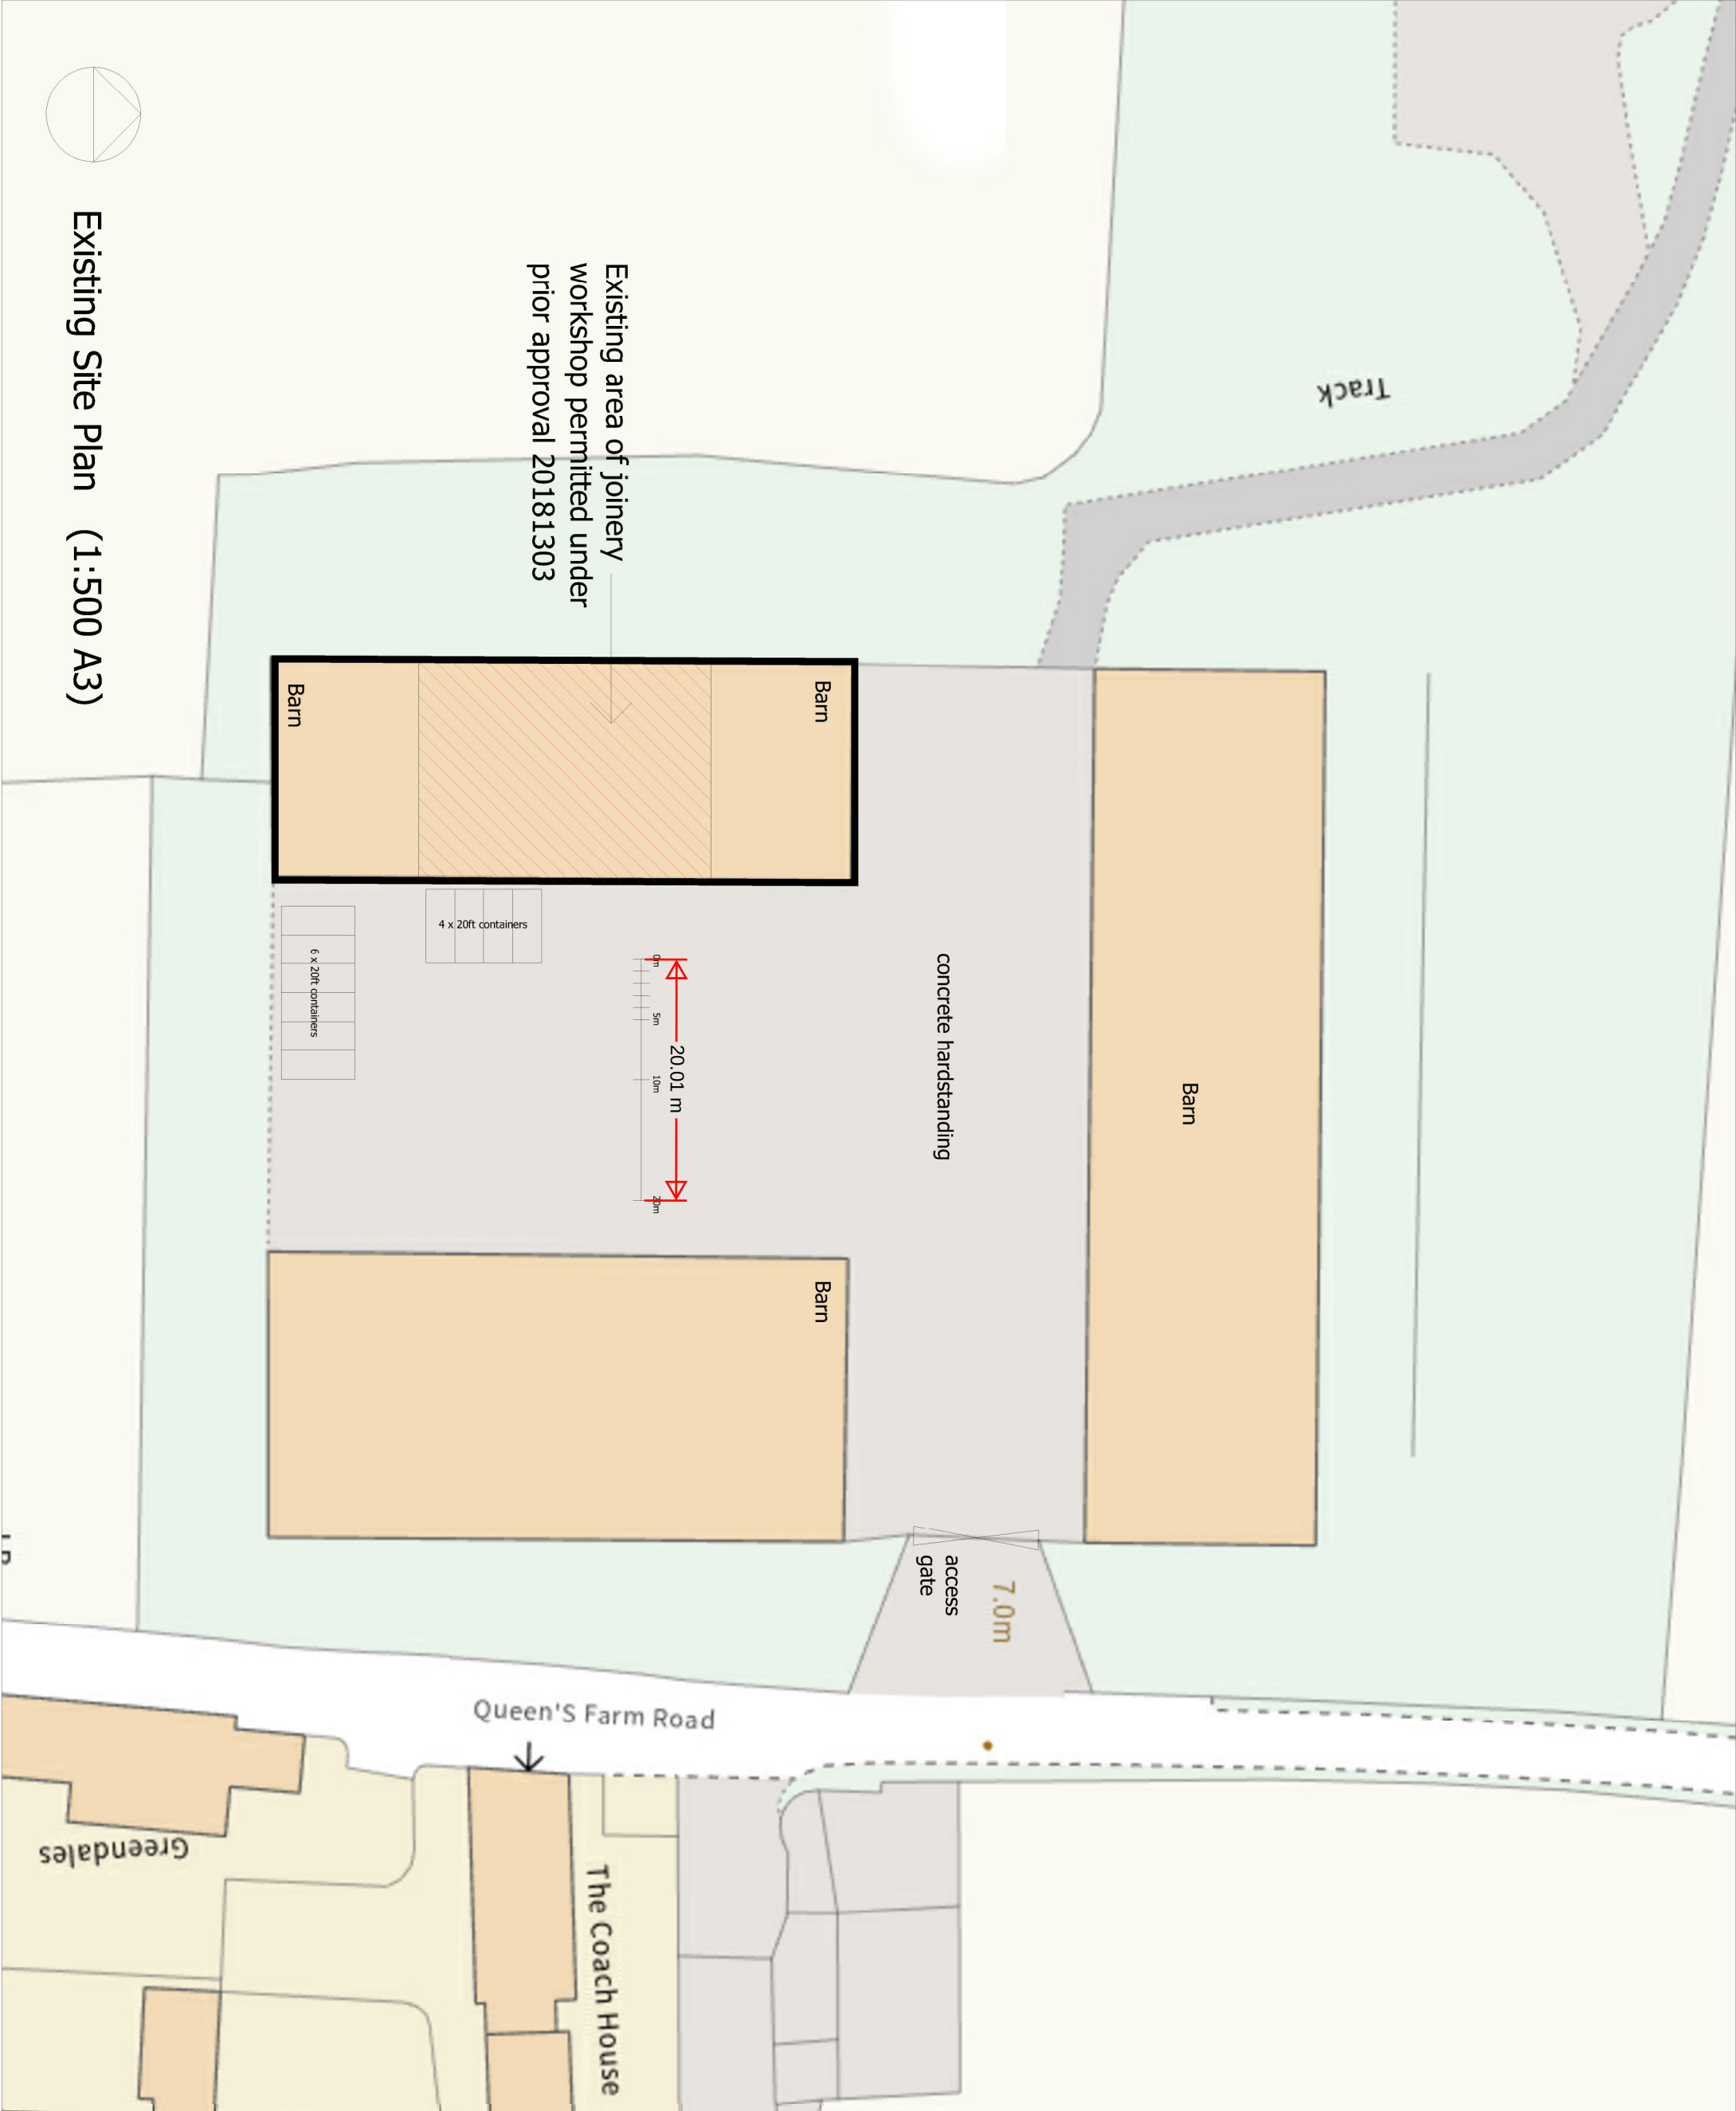

CLIENT
 Kings Farm and Queens Farm
 Queens Farm Road
 Shore
 Kent

PROJECT
 Survey of Barn

DRAWING Existing Site Plan			
SCALE 1:500@A3	DRAWN BY MW	DATE 12.04.24	
DRAWING No.	REV		240412-SE-001

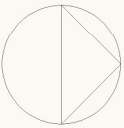

Existing Site Plan (1:500 A3)