





PROPOSED REAR ELEVATION

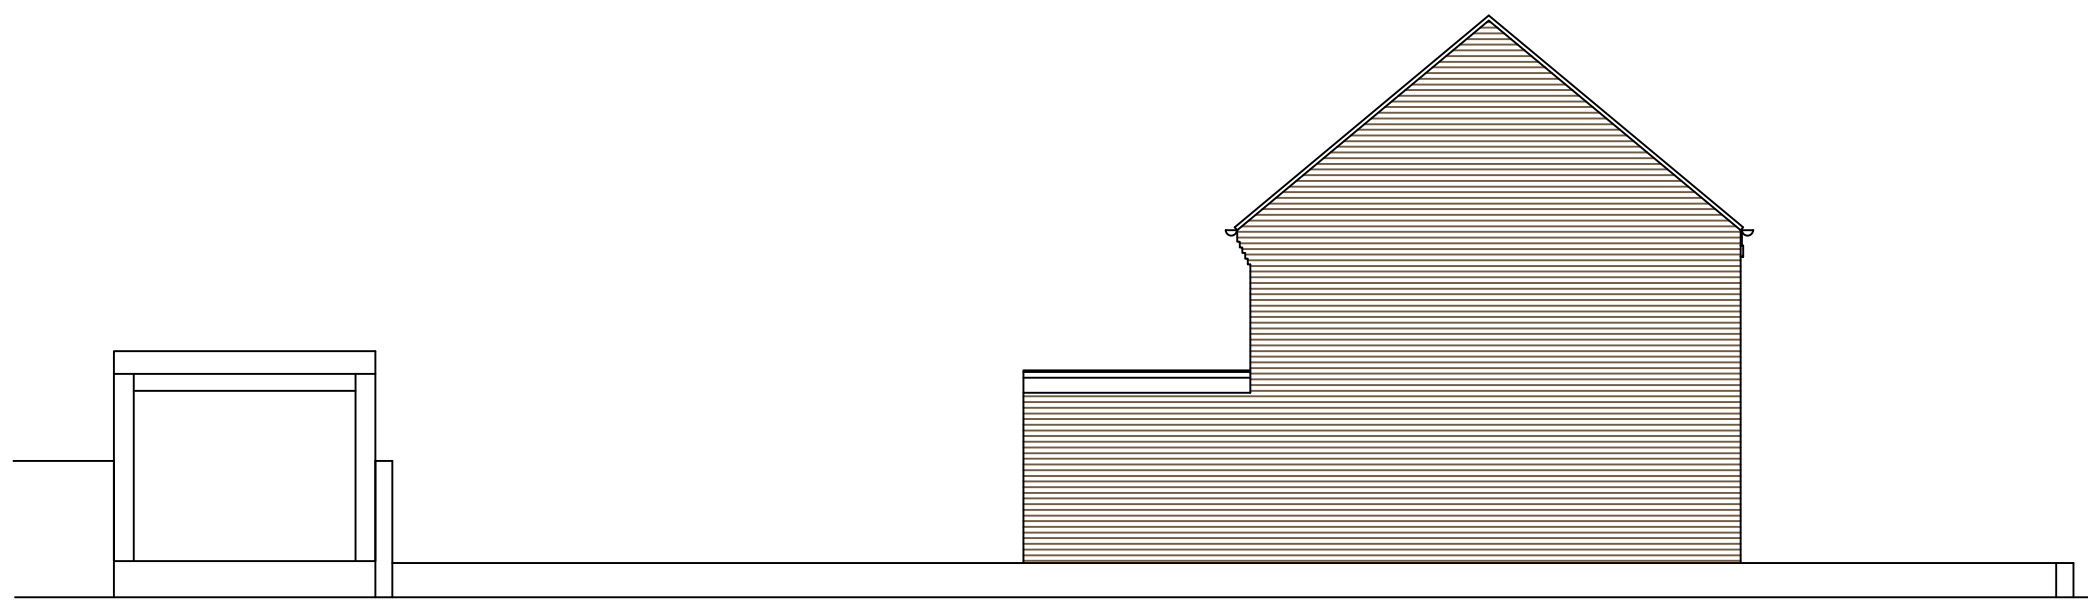

PROPOSED SIDE ELEVATION




PROPOSED STREET SCENE

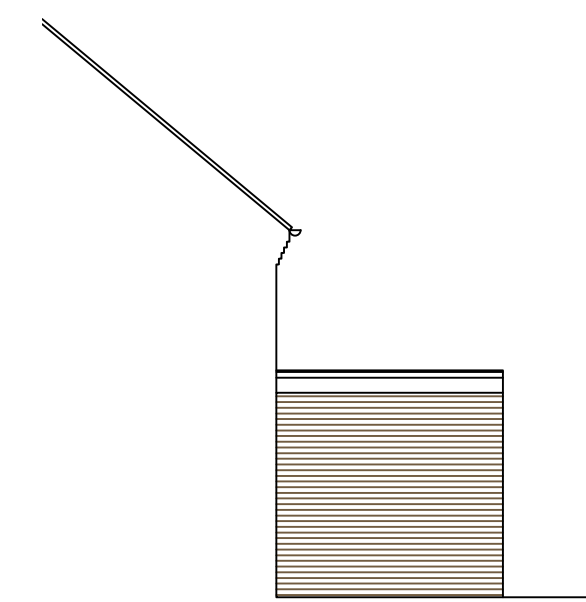


PROPOSED SIDE ELEVATION



EXISTING REAR ELEVATION

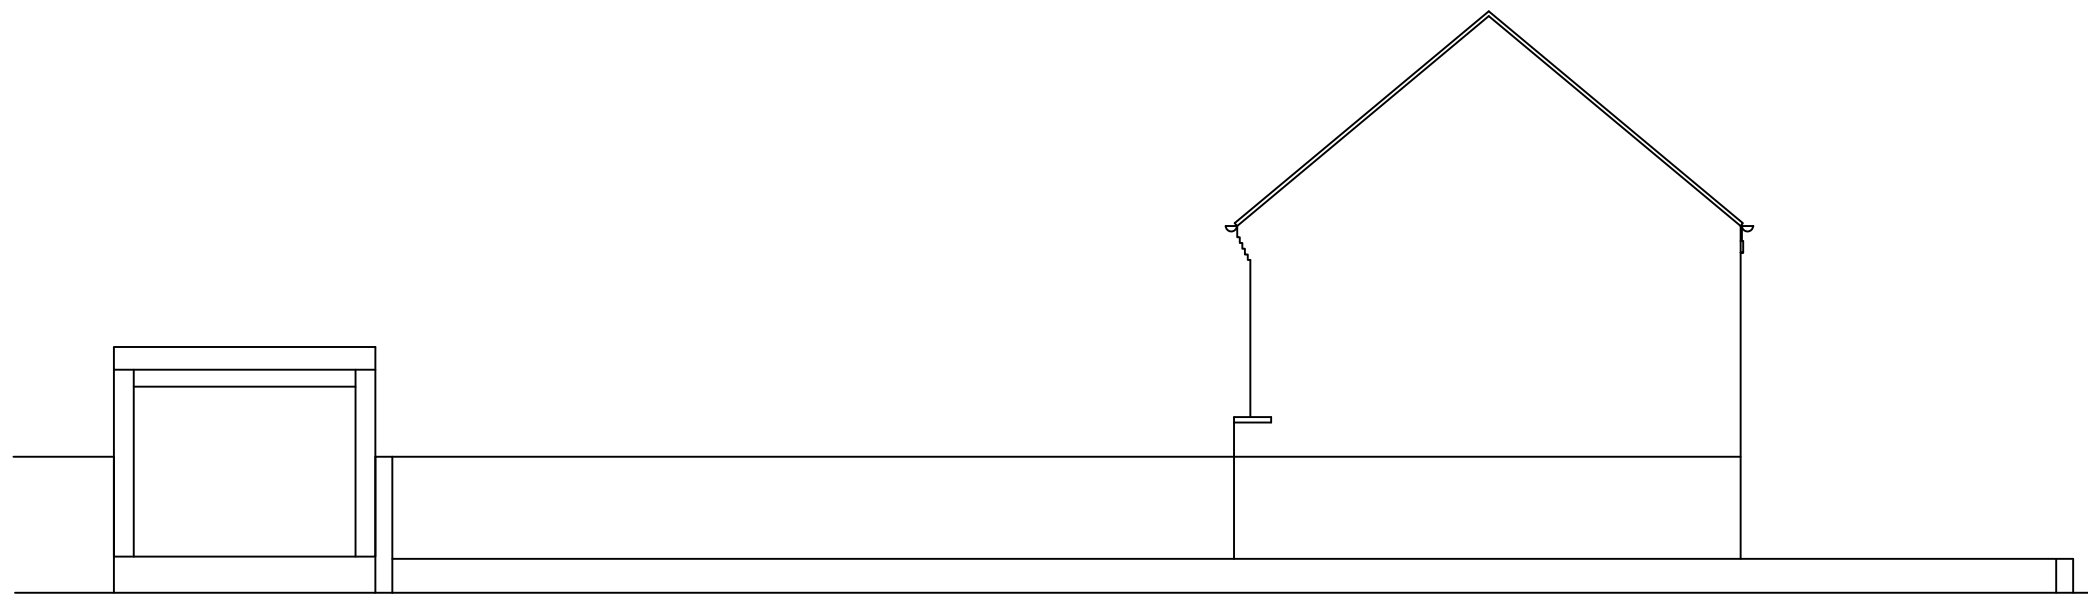



EXISTING SIDE ELEVATION

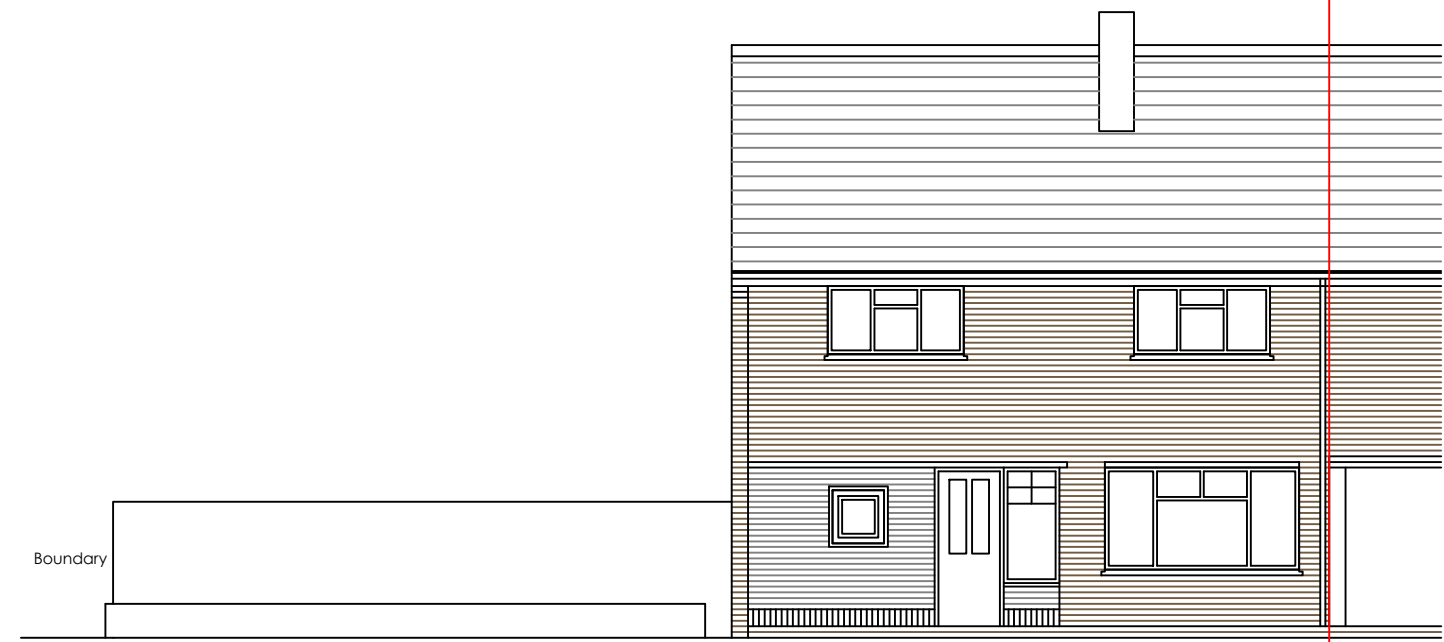


EXISTING STREET SCENE




LOCATION PLAN 1-1250
Scale Bar at 1:1250

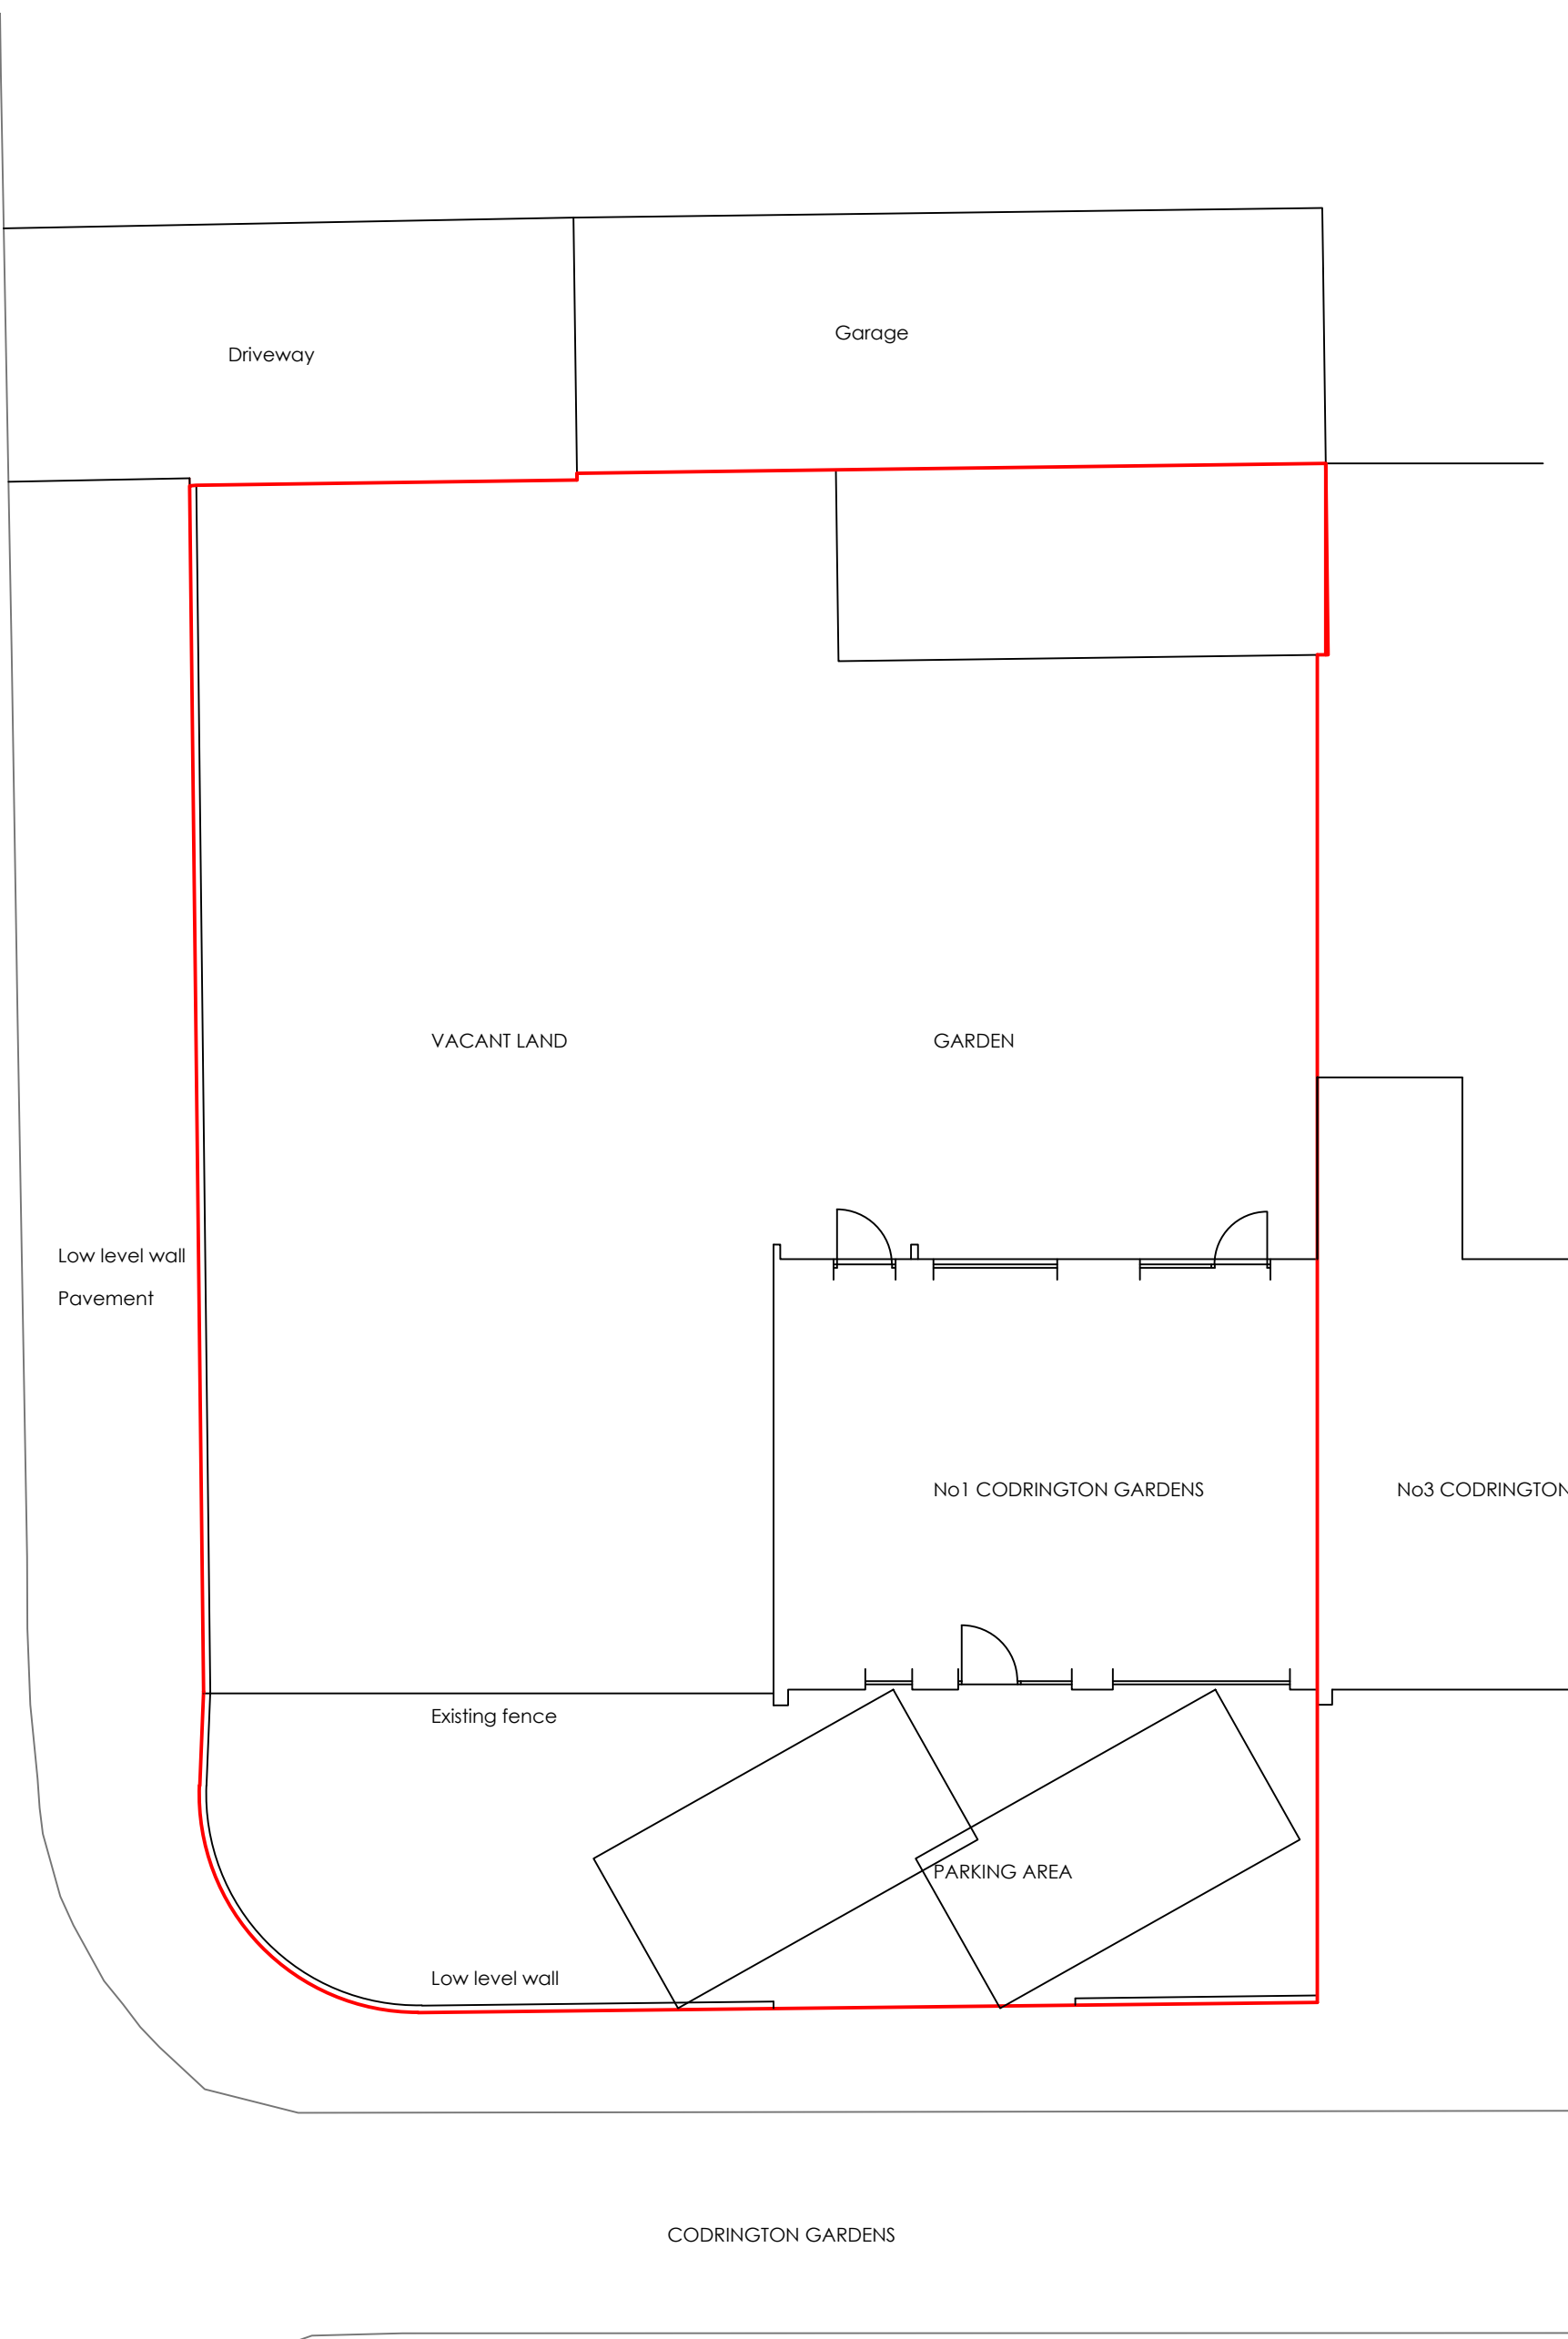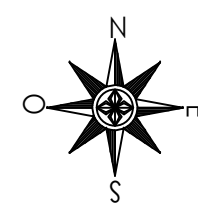


EXISTING ROOF PLAN

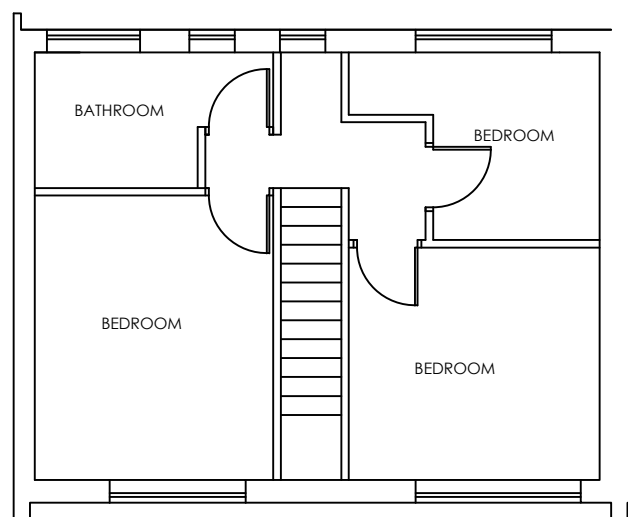


EXISTING FIRST FLOOR PLAN

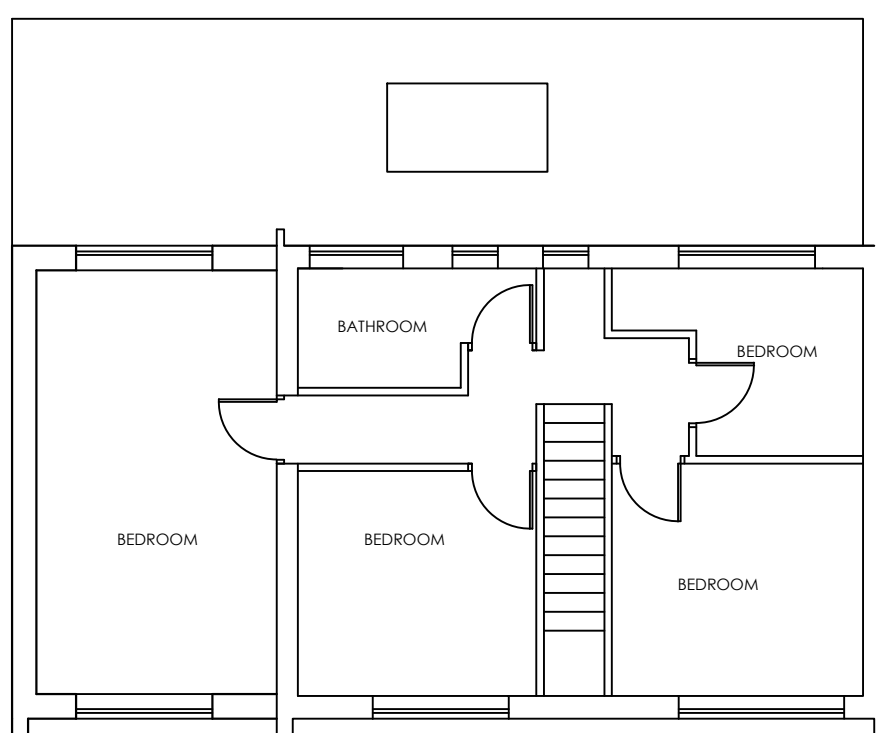

PROPOSED FIRST FLOOR PLAN

 

PROPOSED ROOF PLAN

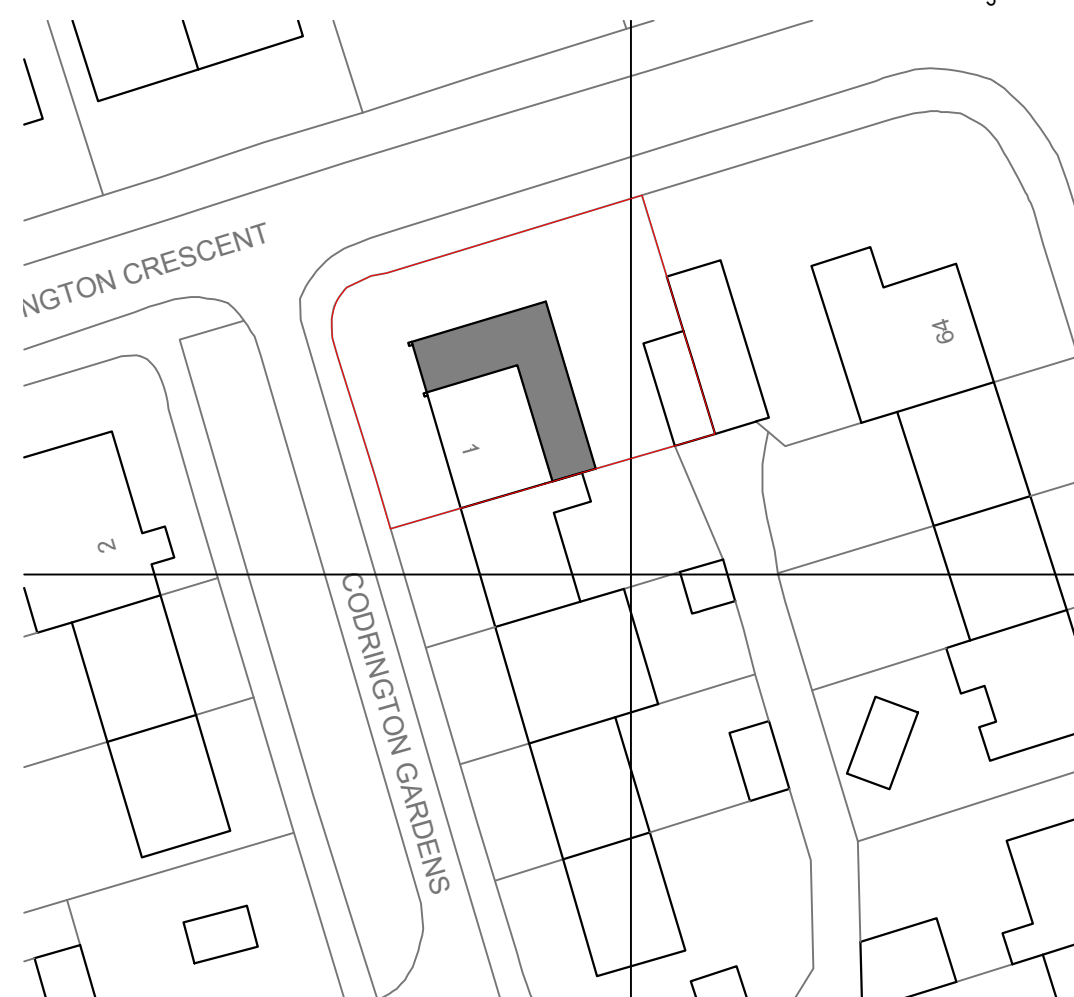

PROPOSED BLOCK PLAN 1-500
Scale Bar at 1:500

Revision	Date	Description
----------	------	-------------

Status	PLANNING
--------	----------



design studio
priestfield stadium gillingham kent ME7 4DD
tel 01634 304700 fax 01634 850986
e mail: markcarter.design@virgin.net

Client
MR HARDEEP SINGH

Drawing Title
SIDE AND REAR EXTENSION

Project Title
PROPOSED EXTENSION
No1 CODRINGTON ROAD


Scale
1:100

Date
JUNE 24


Drawn
MC

Drawing No
3480 - 002


Rev
C

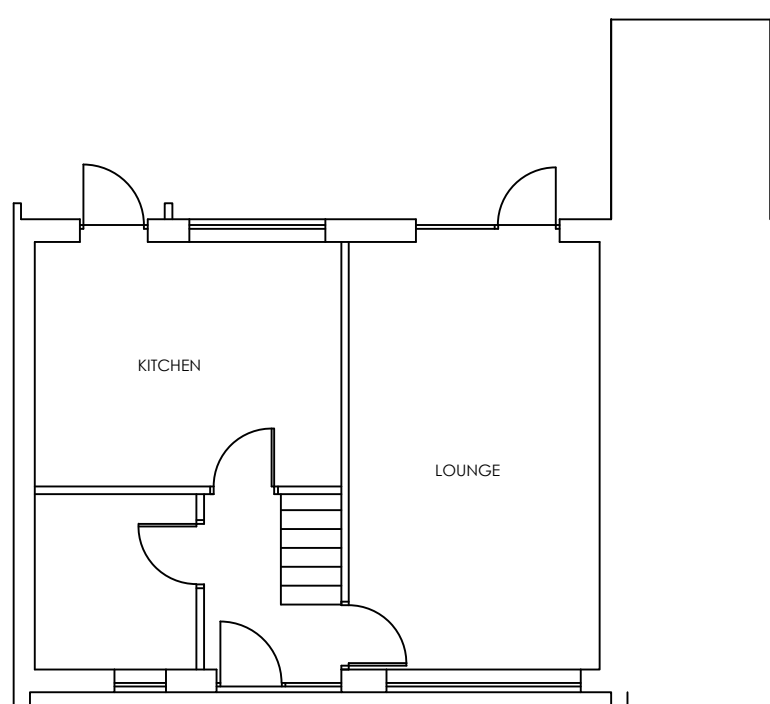

EXISTING GROUND FLOOR PLAN

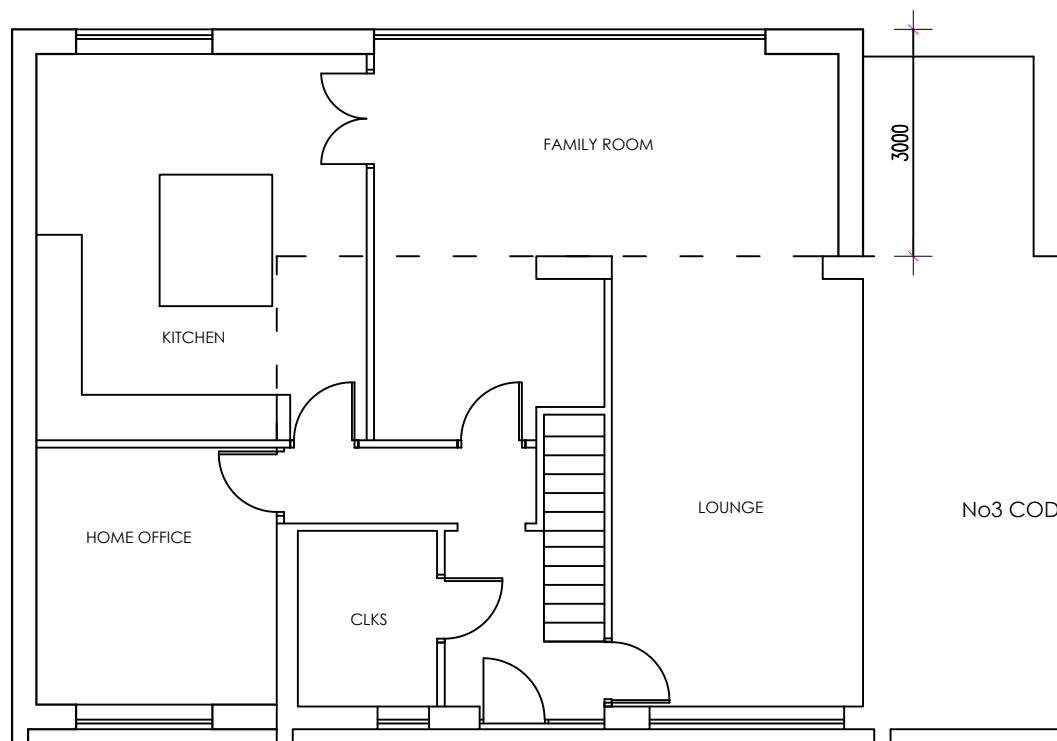

PROPOSED GROUND FLOOR PLAN

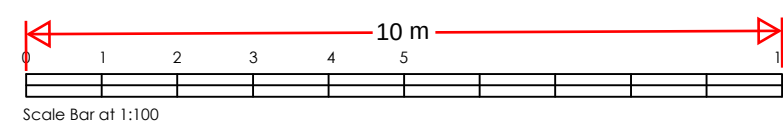

Scale Bar at 1:100