



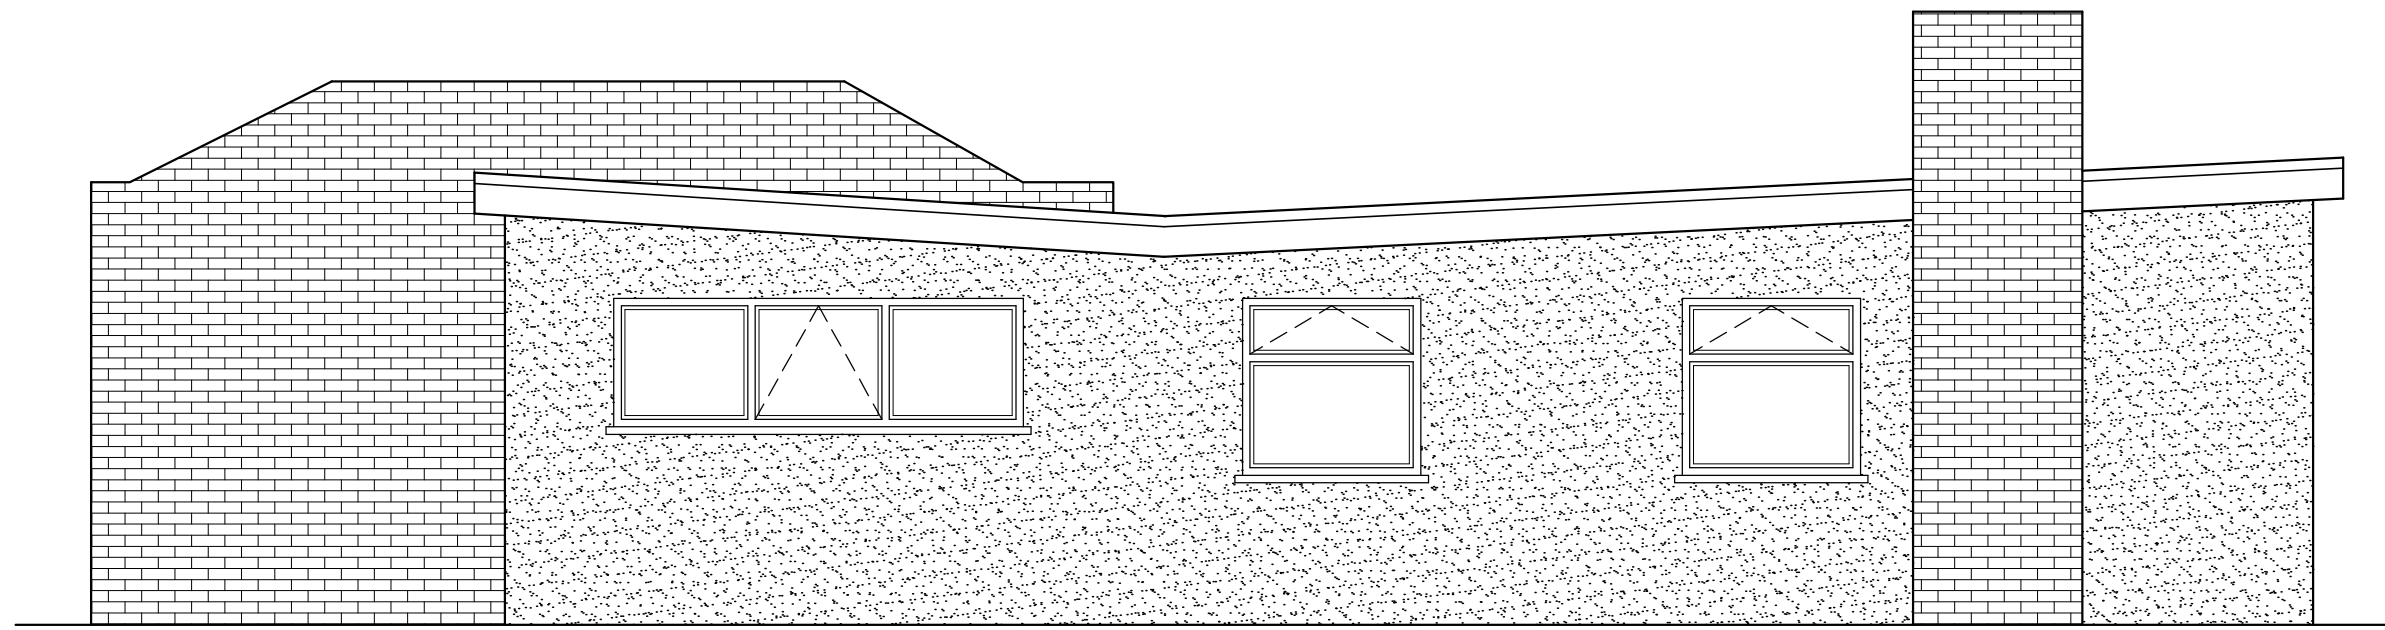


EXISTING SIDE ELEVATION A
SCALE 1:50

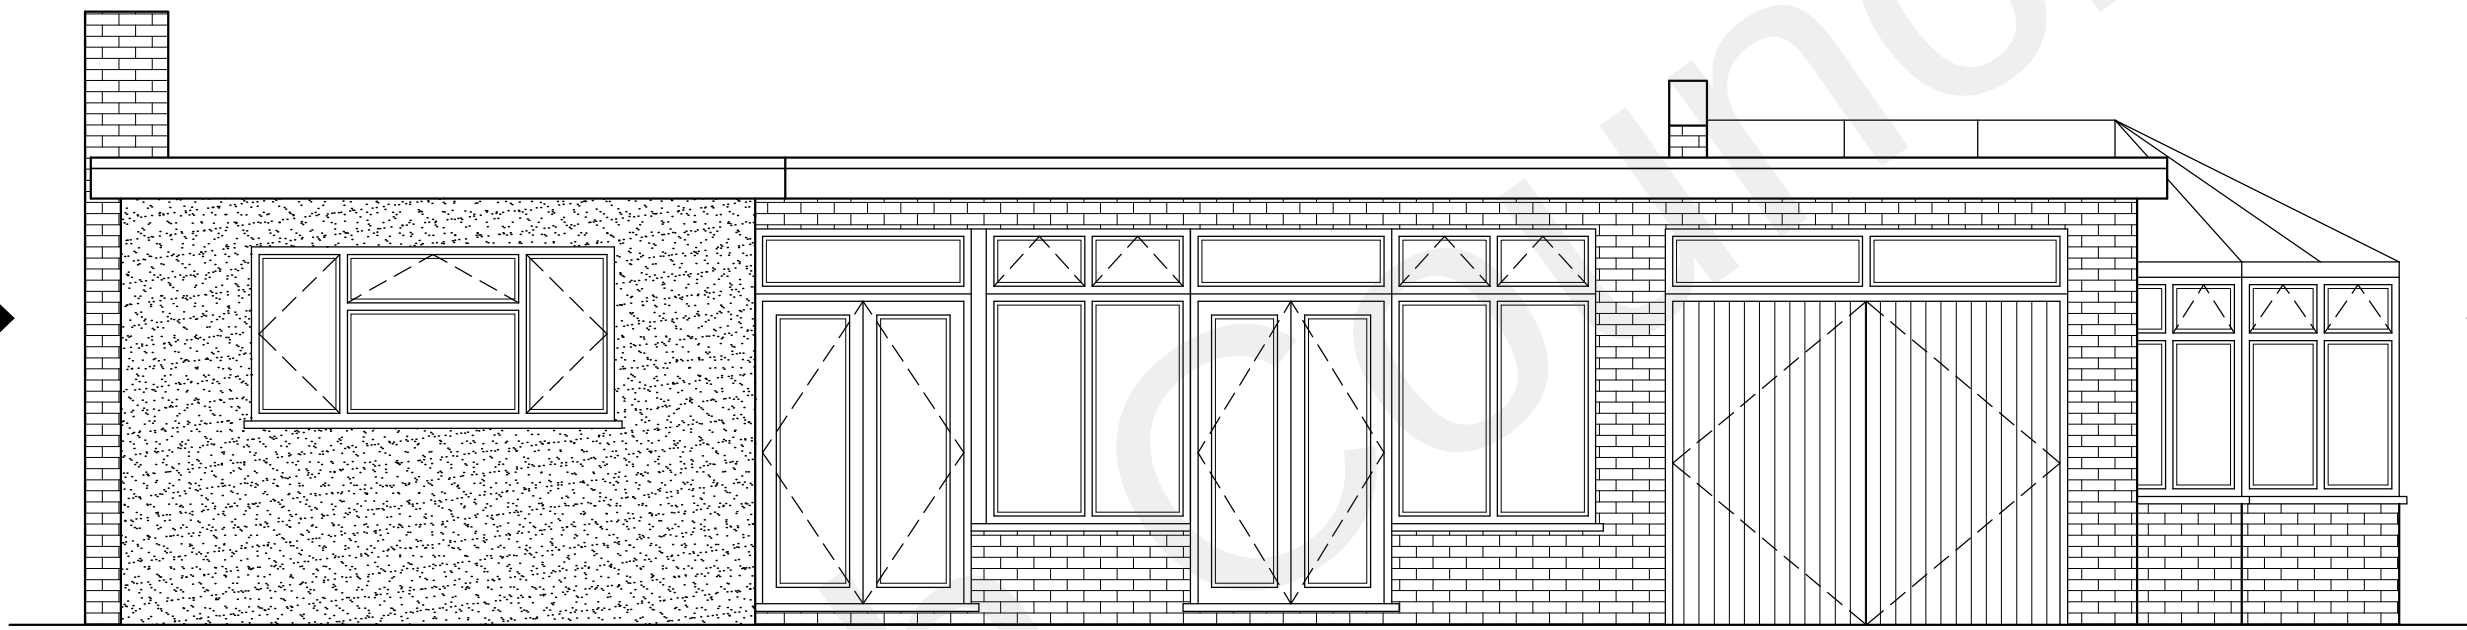


EXISTING FRONT ELEVATION
SCALE 1:50



EXISTING SIDE ELEVATION B
SCALE 1:50

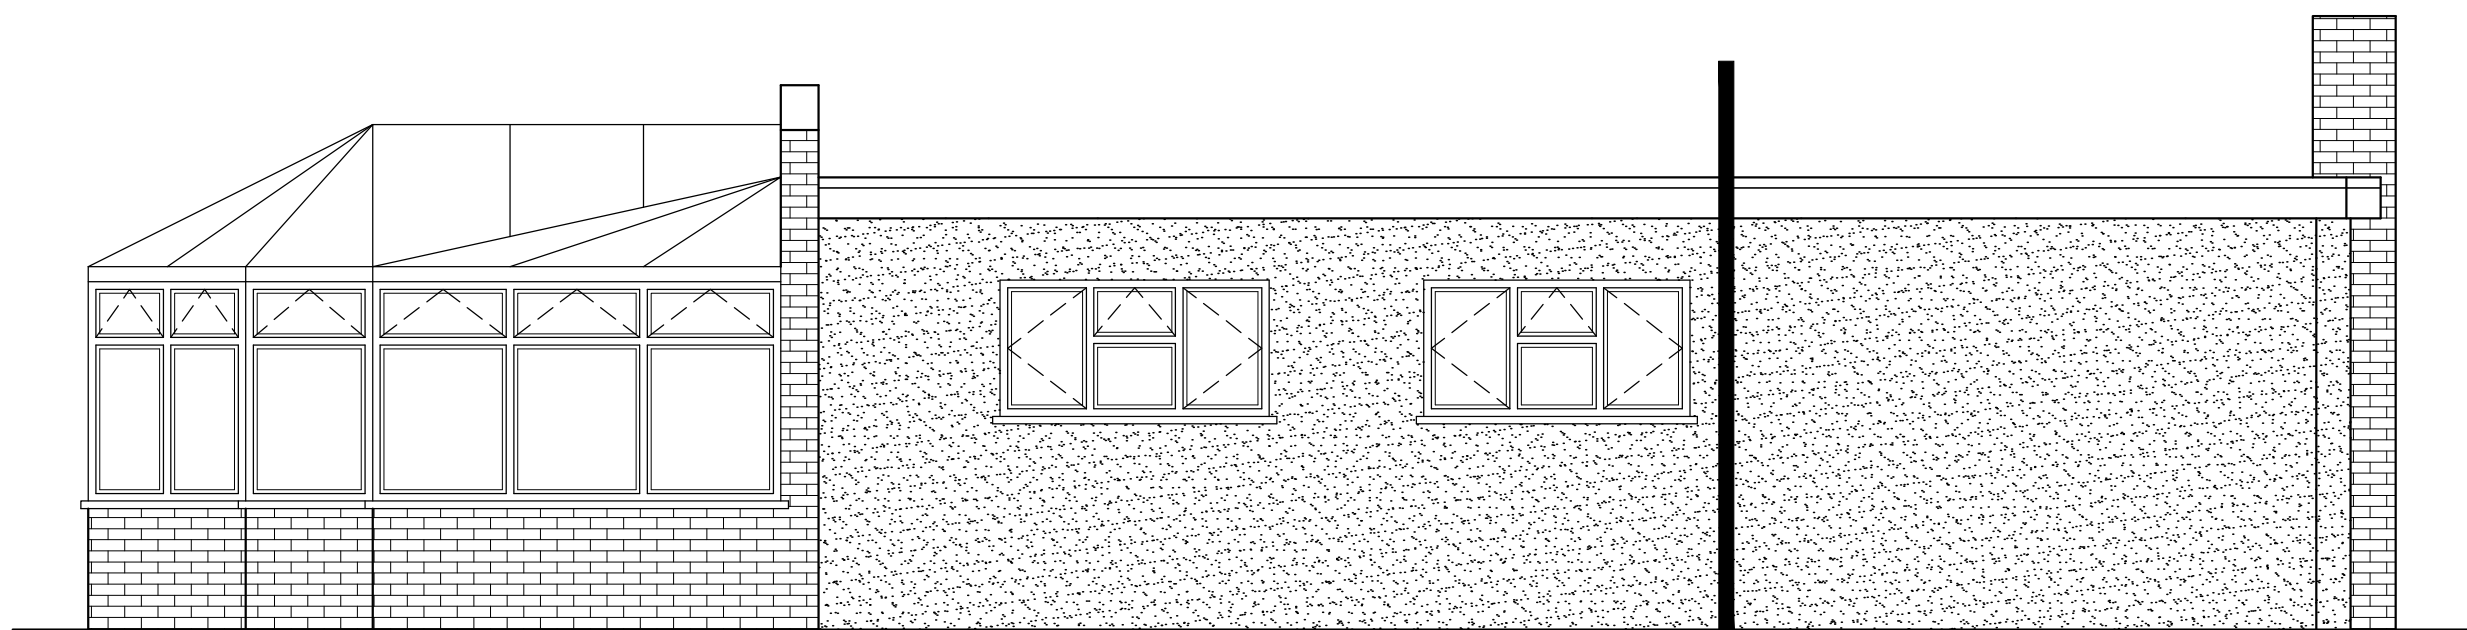

EXISTING REAR ELEVATION
SCALE 1:50

 

Rev	Date	By	Chkd	Revisions

Client
MR ROBERT KINDRED

Job Title
SINGLE STOREY SIDE EXTENSION, SINGLE
SINGLE STOREY REAR EXTENSION
& INTERNAL ALTERATIONS
ATLANTIS
CHALK ROAD
HIGHAM ROCHESTER KENT ME3 7JX

**ARCHITECTURAL
CONSULTANTS**

**ANDERSON
NORTH**

ANDERSON NORTH LIMITED
Glen Lodge
Priory Close, East Farleigh
Kent ME15 0EY
Tel: 01732 522 455
Mob: 07957 627 440

Scale	Date
AS SHOWN @ A1	01/12/21

Drawing Title
EXISTING ELEVATIONS

Drawing No.	Rev.
ATLANTIS-02	A