


Existing Site Section




Scale 1:200

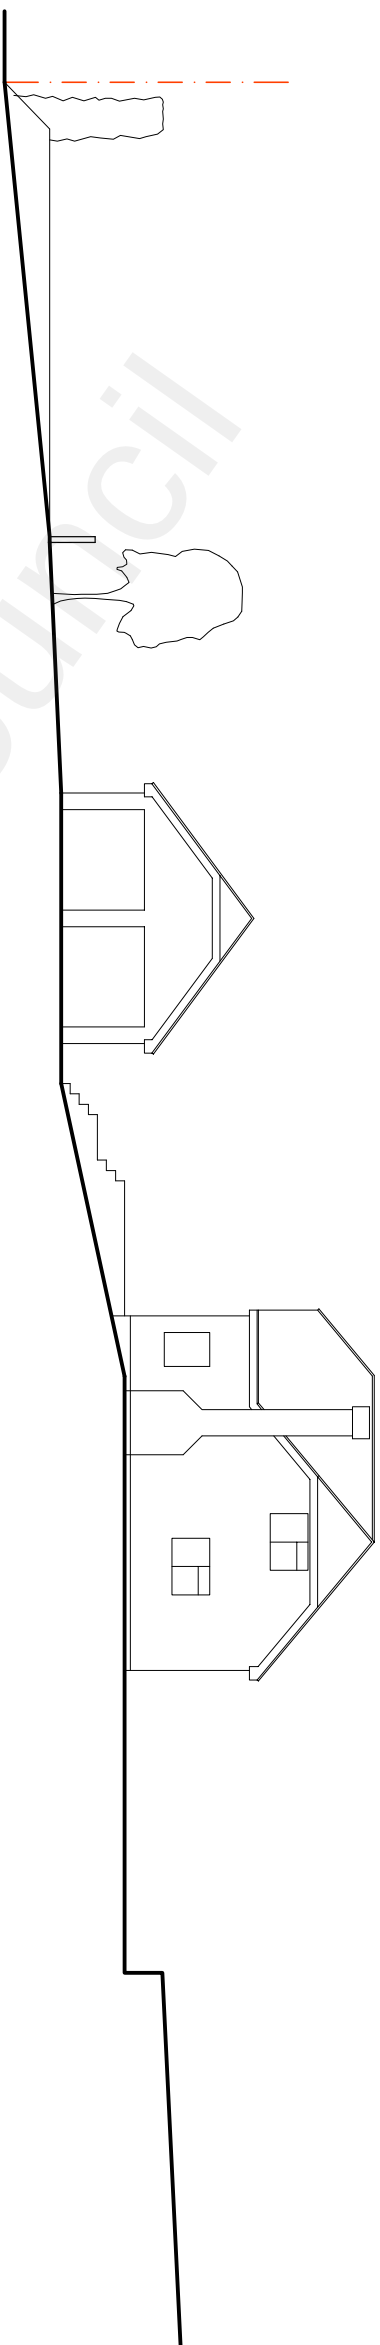

RHODODENDRON AVENUE

Existing Site Plan

Scale 1:200

 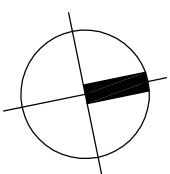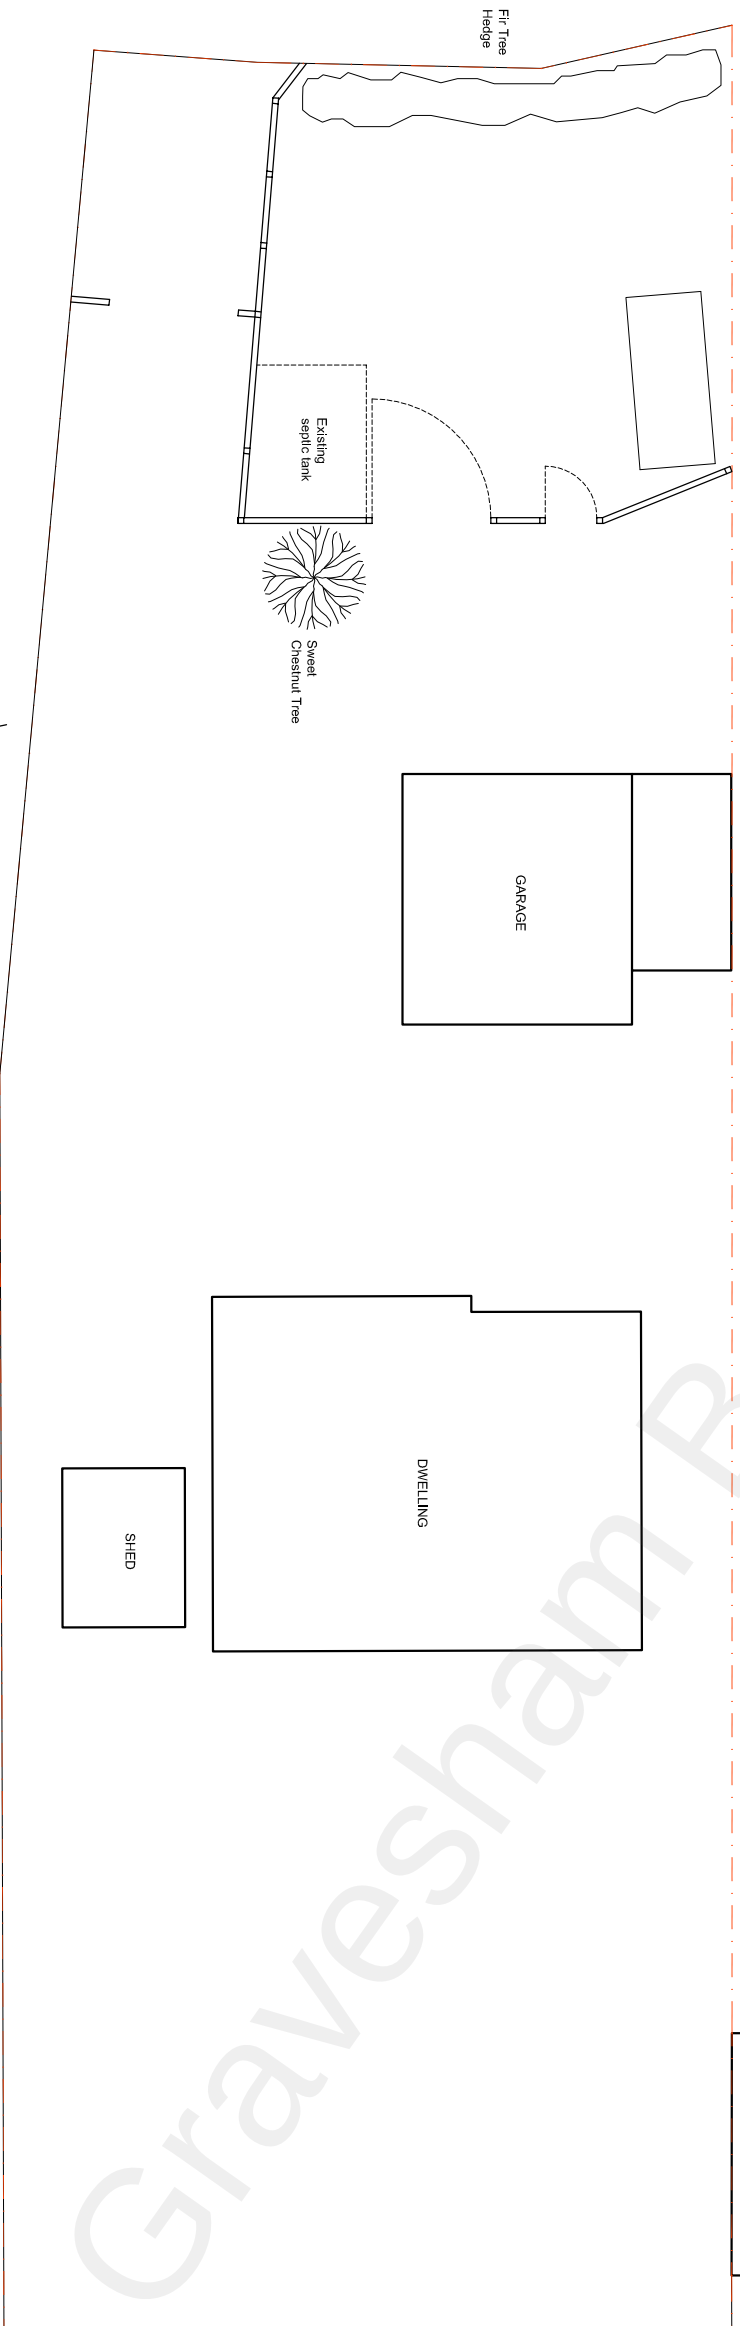

A	16/12/2021	Training title awarded.

Planning Application

niksa
archi
tettura

UKSA Architecture Limited
57 William Mundy Way
Dartford,
DA1 5XQ
t. 07966 101 697
e. info@uksa-architecture.com

Single storey detached building to provide a one bedroom annexe ancillary to the main dwelling.
Lonicera, Rhododendron Avenue, Meopham,
Kent DA13 0QW

Drawing Title

Existing Site Plan & Site Section

Date	08/11/2021	Scale	1:2000 (A3)
Project		Drawing number	
	2		1
	1		0
	6		1
	1		0
	1		1
			A