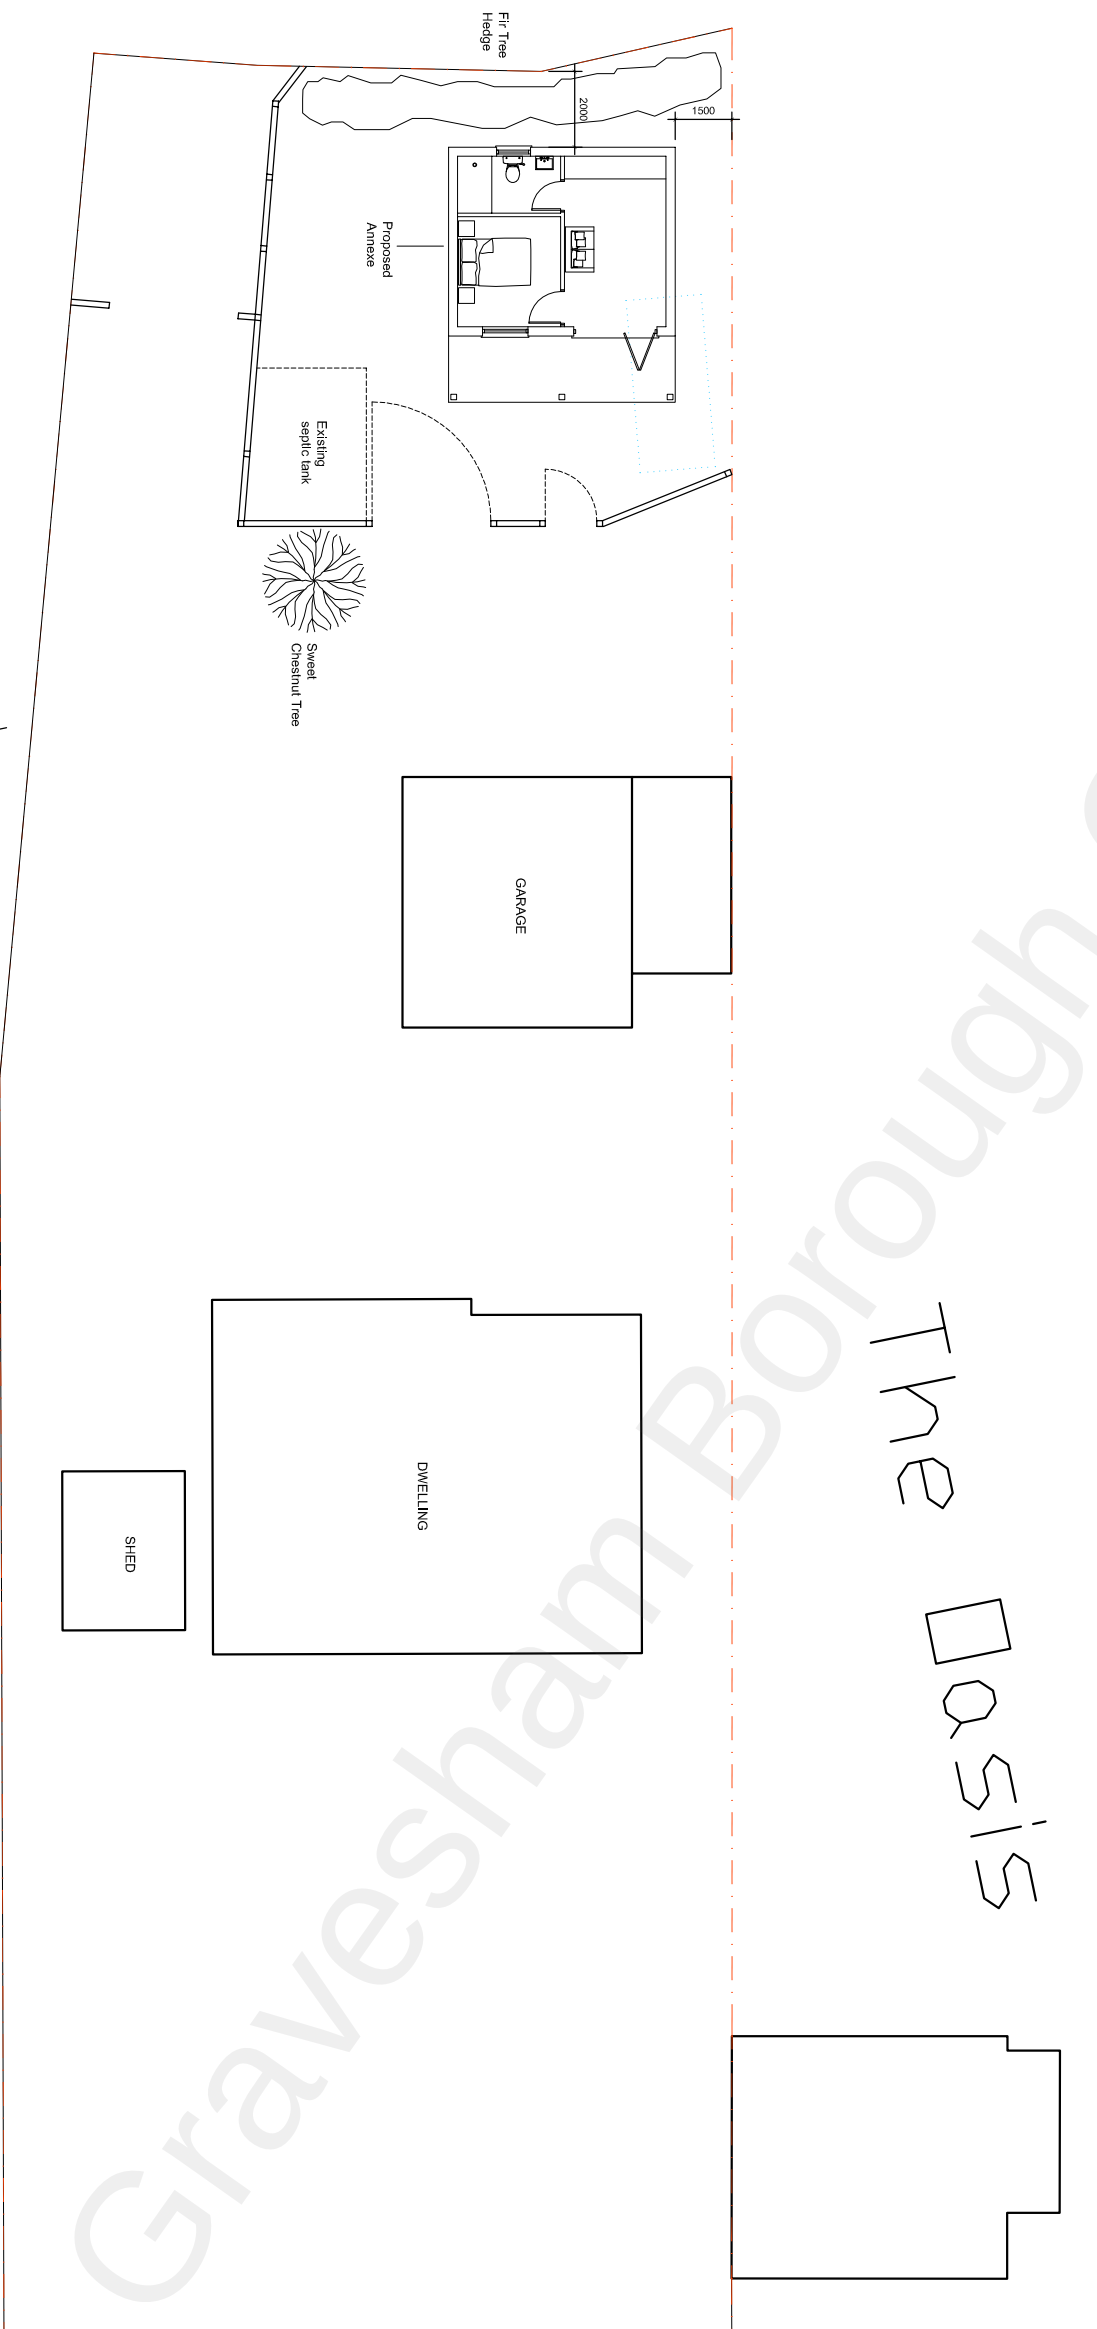
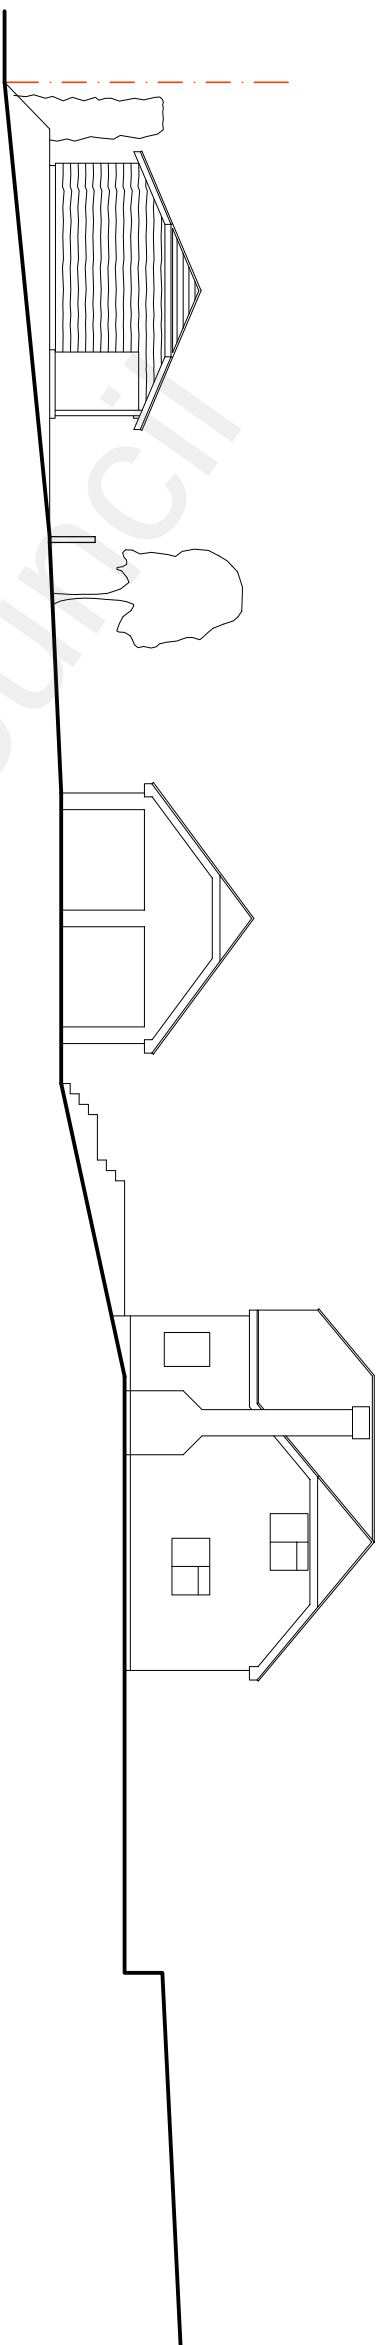


[illegible]

Planning Application

UKSA Architecture Limited
57 William Mundy Way
Dartford,
DA1 5XQ
t. 07966 101 697
e. info@uksa-architecture.com

Single storey detached building to provide a one bedroom annexe ancillary to the main dwelling.
Tonlicera, Rhododendron Avenue, Meopham, Kent. DA13 0TW

Proposed Site Plan & Site Section

Drawn	Checked
SD	-

Project	Drawing number	Revis
2161	102	