



NOTE:


- This drawing is copyright and owned by STAP Ltd., and is for use on this site only unless contractually stated otherwise.
- DO NOT SCALE this drawing (printed or electronic versions). Contractors must check all dimensions from this.
- All other design team elements, where indicated, have been imported from the consultant's drawings and reference should be made to the individual consultant's drawings for exact setting out, size and type of component.
- Discrepancies and / or ambiguities within this drawing, between it and information given elsewhere, must be reported immediately to the architect for clarification before proceeding.
- All works are to be carried out in accordance with the latest British Standards and Codes of Practice unless specifically directed otherwise in the specification.
- Responsibility for the reproduction of this drawing in paper form, or if issued in electronic format, lies with the recipient to check that all information has been replicated in full and is correct when compared to the original paper or electronic image. Graphical representations of equipment on this drawing have been co-ordinated, but are approximations only. Please refer to the Specifications and / or Details for actual sizes and / or specific contractor construction information.
- This original document is issued for the purpose indicated below and contains information of confidential nature. Further copies and circulation will be strictly in accordance with the confidentiality agreement under the contract. This original must be destroyed or returned to the contractor.

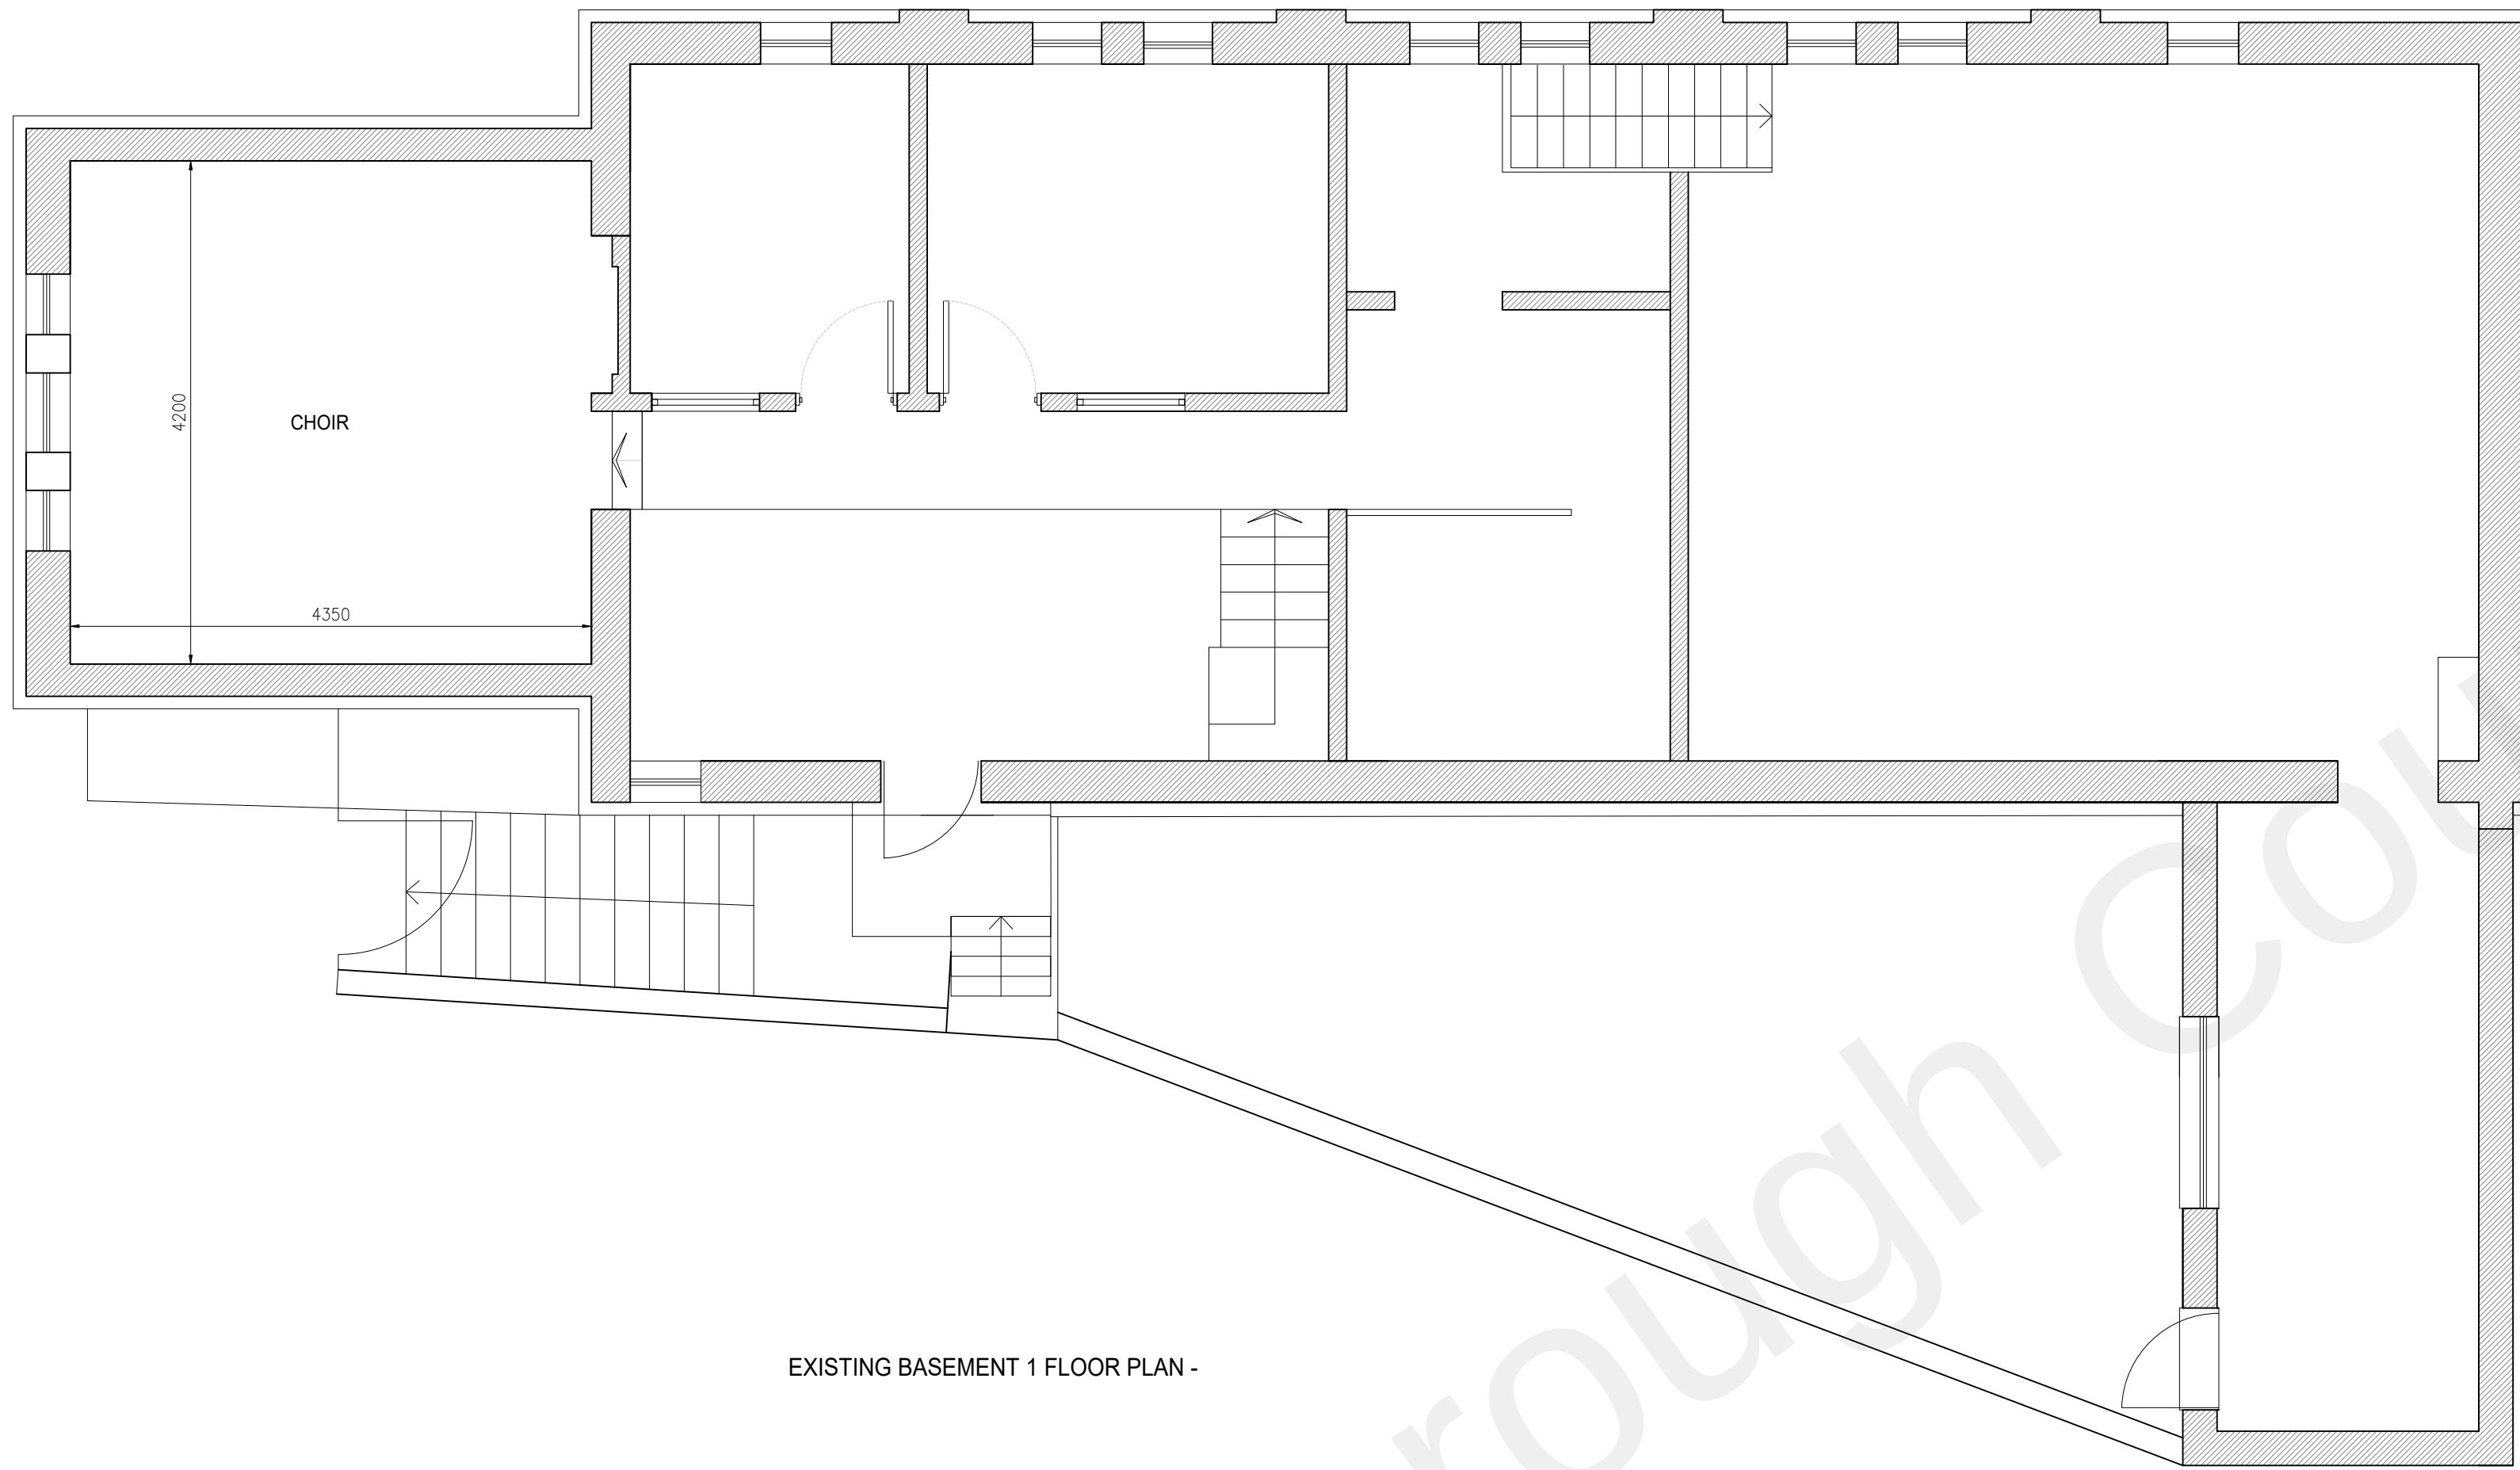

EXISTING BASEMENT 1 FLOOR PLAN -

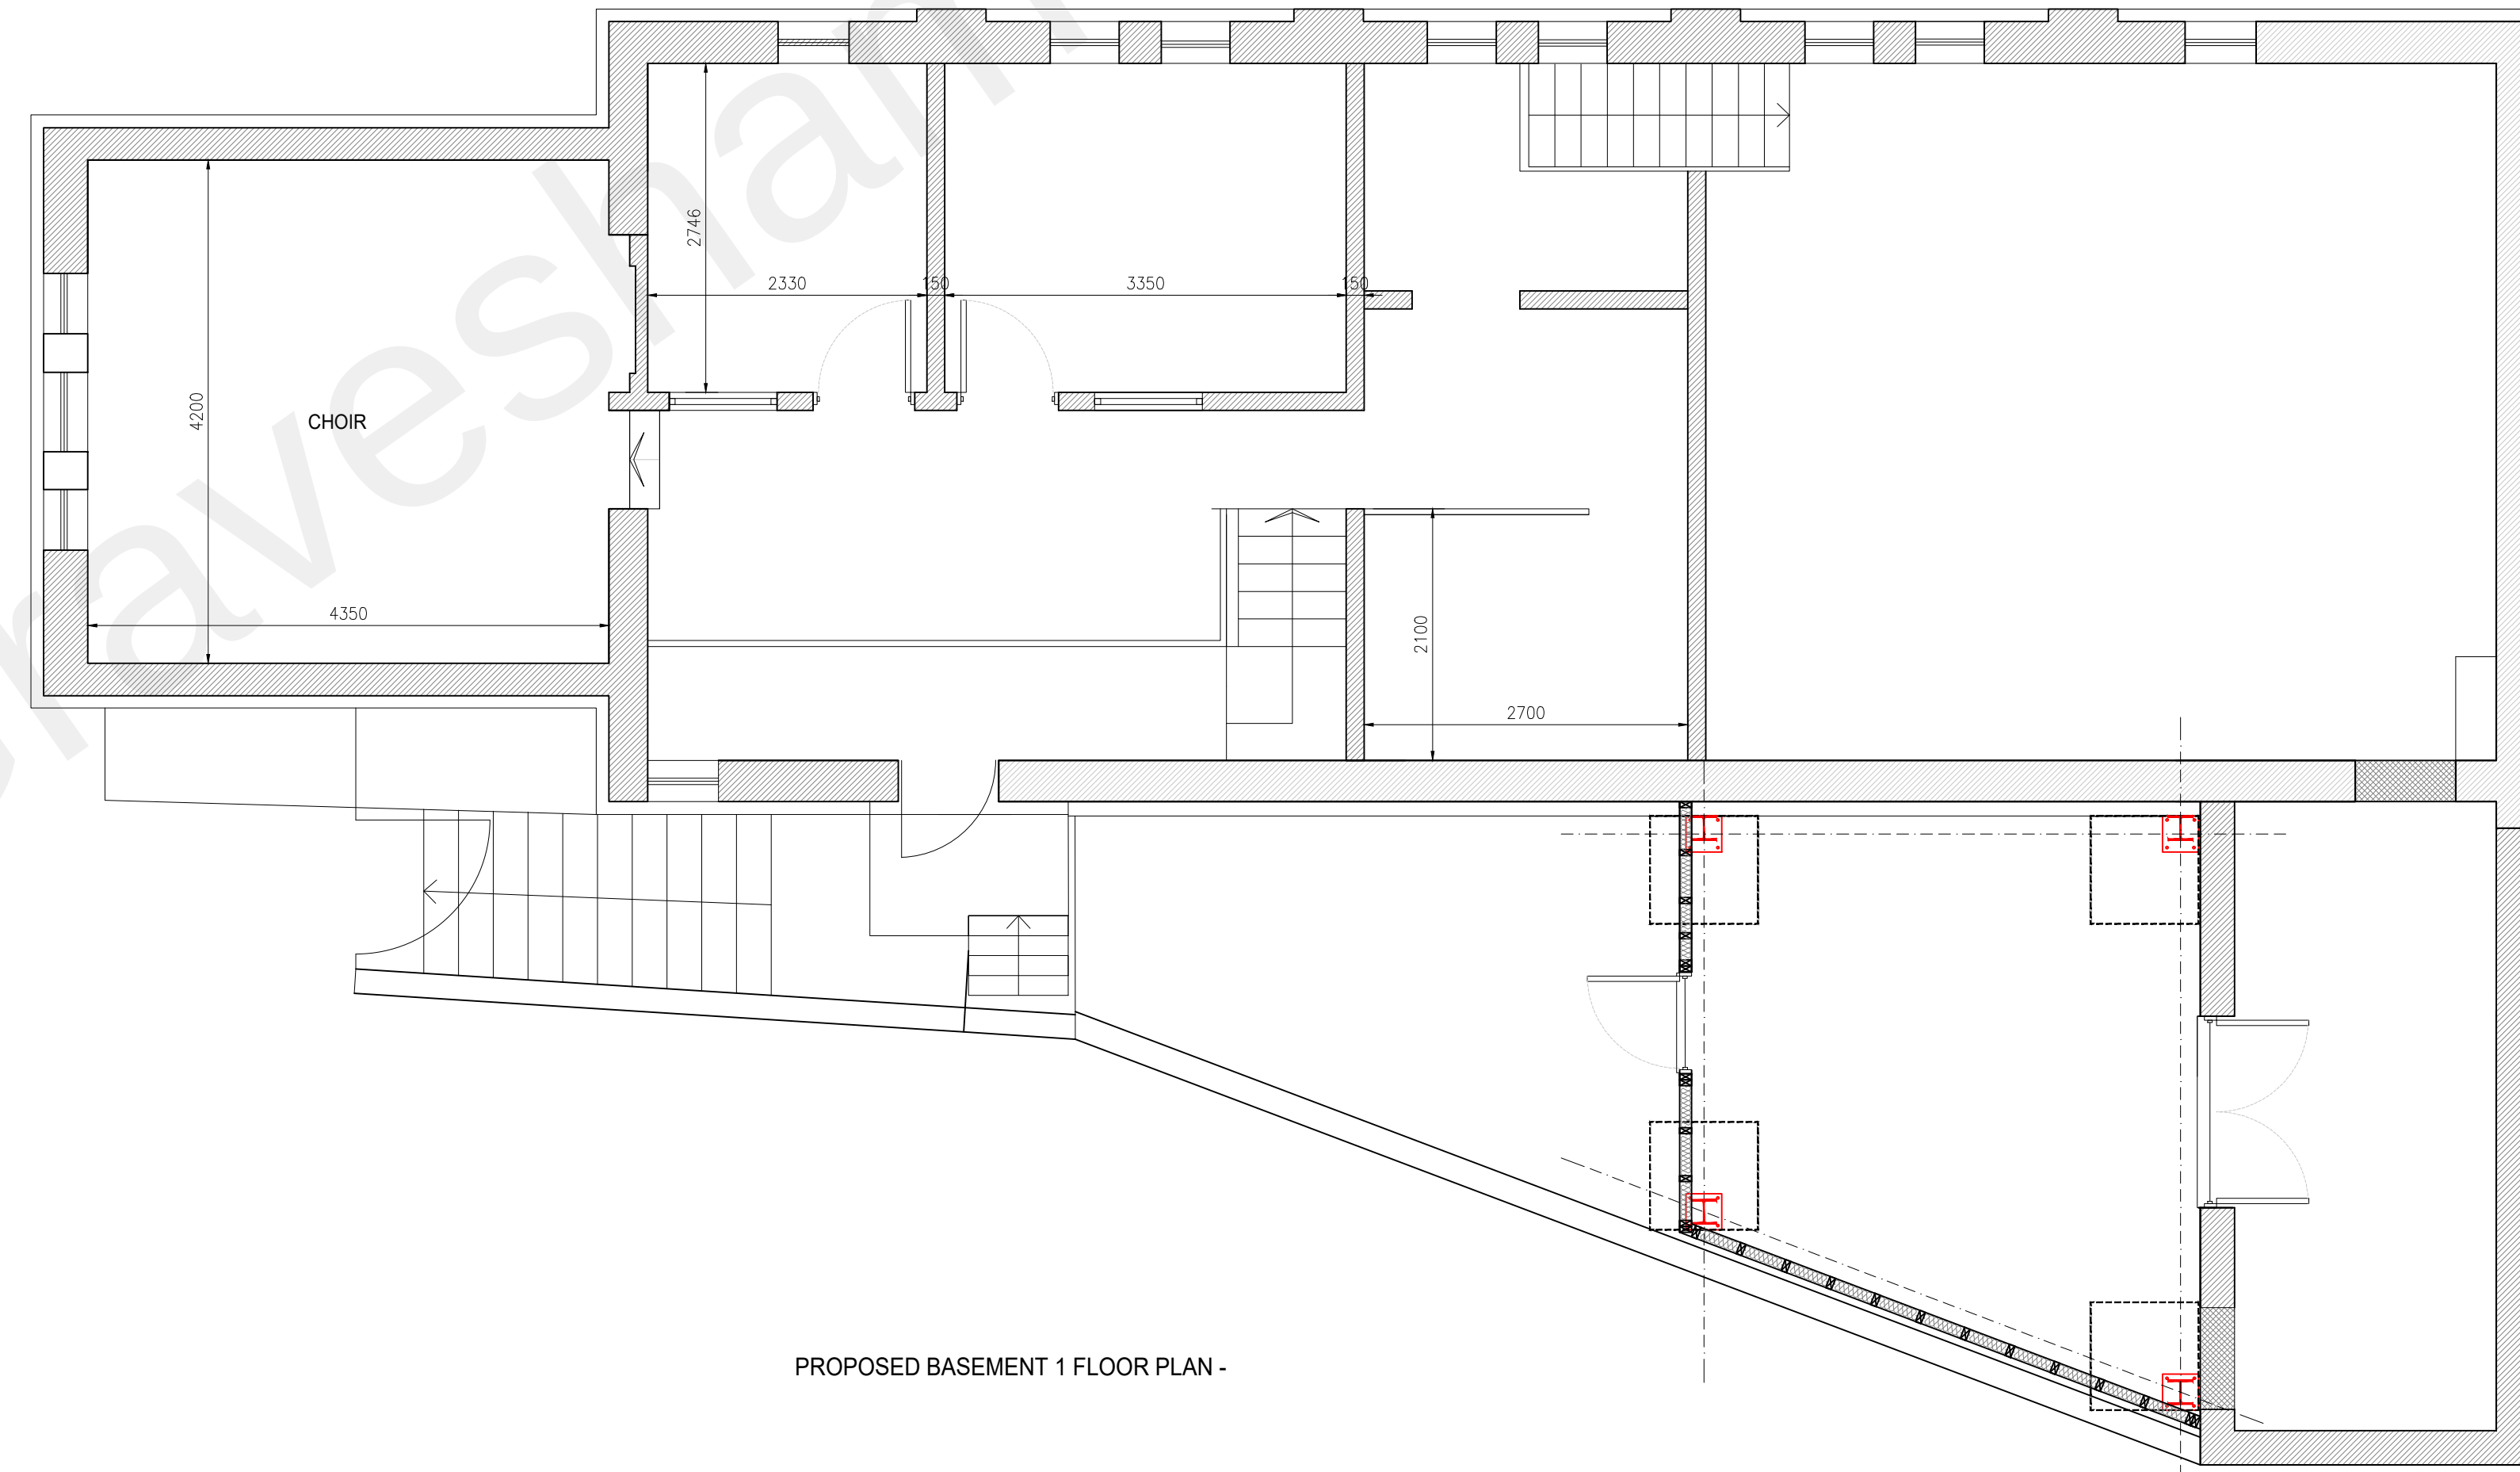

PROPOSED BASEMENT 1 FLOOR PLAN -

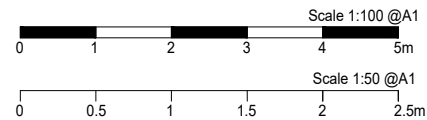

Revisions			
Client:			
RCCG CITY OF HIS GRACE			
Contract:			
THE MERCY CENTRE, ROSE STREET, NORTHFLEET, KENT. DA11 9EQ			
Drawing Title:			
EXISTING AND PROPOSED BASEMENT 1 FLOOR PLAN			
STAP			
Unit 51, Space Business Centre, Knight Road, Rochester, Kent. ME2 2BP			
Telephone: 01633 30288 Website: www.stap.co.uk			
Scale:	Drawn:	Appr:	Date:
1:50	MA	PS	06.07.2021
A1 Sheet	Drawing No:	MC.21.248.P01	Rev