


SITE LOCATION



Reproduced by permission of Ordnance Survey on behalf of the Controller of Her Majesty's Stationary Office
All rights reserved. © Crown Copyright licence no. 100022432


SITE AREA PLAN

 

SITE PHOTOGRAPH




PARKING LOCATION

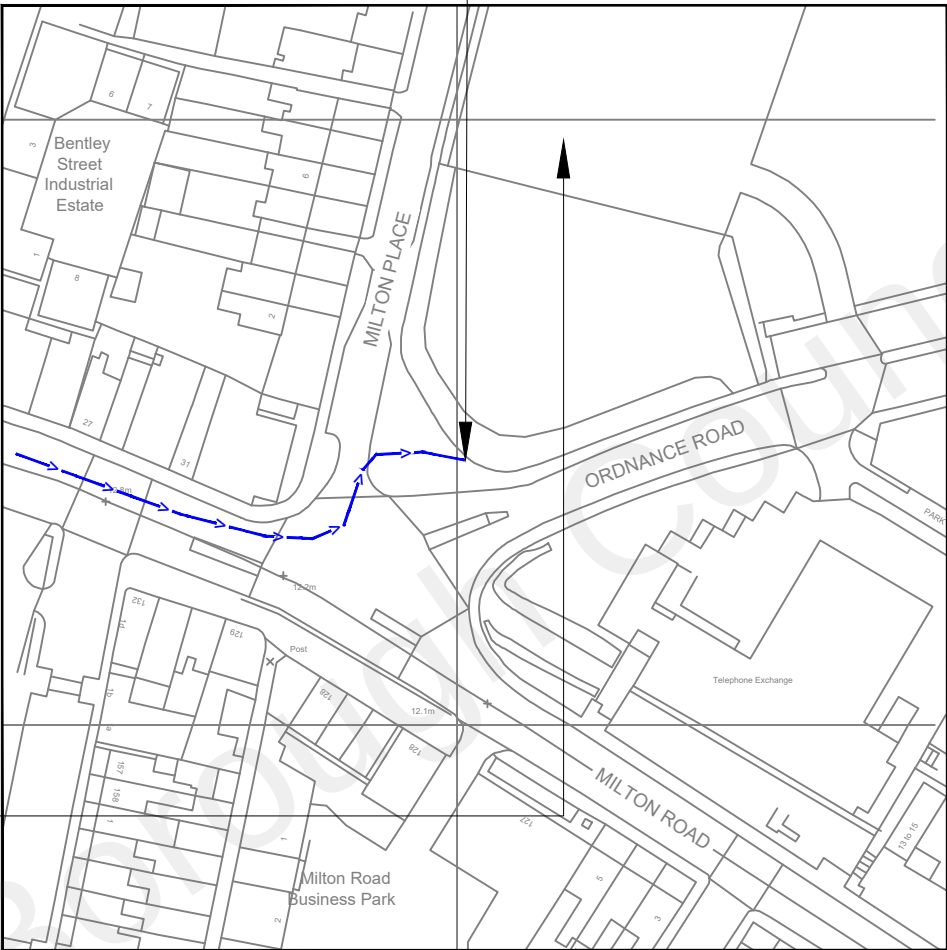

Reproduced by permission of Ordnance Survey on behalf of the Controller of Her Majesty's Stationary Office
All rights reserved. © Crown Copyright licence no. 100022432

SITE LOCATION PLAN

 

GOOGLE MAPS QR CODE

GOOGLE MAPS - <https://goo.gl/maps/MB7fCrzF7M7qhgQU6>

STREETVIEW - <https://goo.gl/maps/4Ms5bibiNeQDzWUR9>

NOTES:

1. ALL DIMENSIONS IN MM UNLESS OTHERWISE NOTED.

Access Route To Site:



Directions To Site:

Take M6, M6 Toll, M6, M1 and M25 to A282 in Grays
3 hr 31 min (215 mi)
Continue on A282. Take A2 and Thames Way to A226 in Gravesend

A	Issued for Planning	TCL	BH	16.12.21
REV	MODIFICATION	BY	CH	DATE

CK Hutchison
Networks (UK)
Limited

Great Brighams Mead,
Vastern Road, Reading,
Berkshire, England,
RG1 8DJ

Design Consultant & Principal Contractor:



Great British Communications
Lapwing House, Block 3 Forward Point,
Ton House Lane, Widnes, Cheshire, WAB 0SL
t. 44 (0)151 420 4128
www.gbcservices.co.uk

Site Name: MILTON PLACE SW

3UK Nominal ID: GVM20702

Address: MILTON PLACE
JUNCTION BETWEEN MILTON
PLACE & ORDNANCE ROAD
GRAVESEND
DA12 2BT

Title: 002 SITE LOCATION PLAN

Project: UNILATERAL SW


Purpose of Issue: PLANNING

MBNL/TM/H3G Cell ID:

GVM078/85418/DA0563

Drawing No: GVM20702 _GVM078_85418_DA0563_GA_REV_A

Issue: A

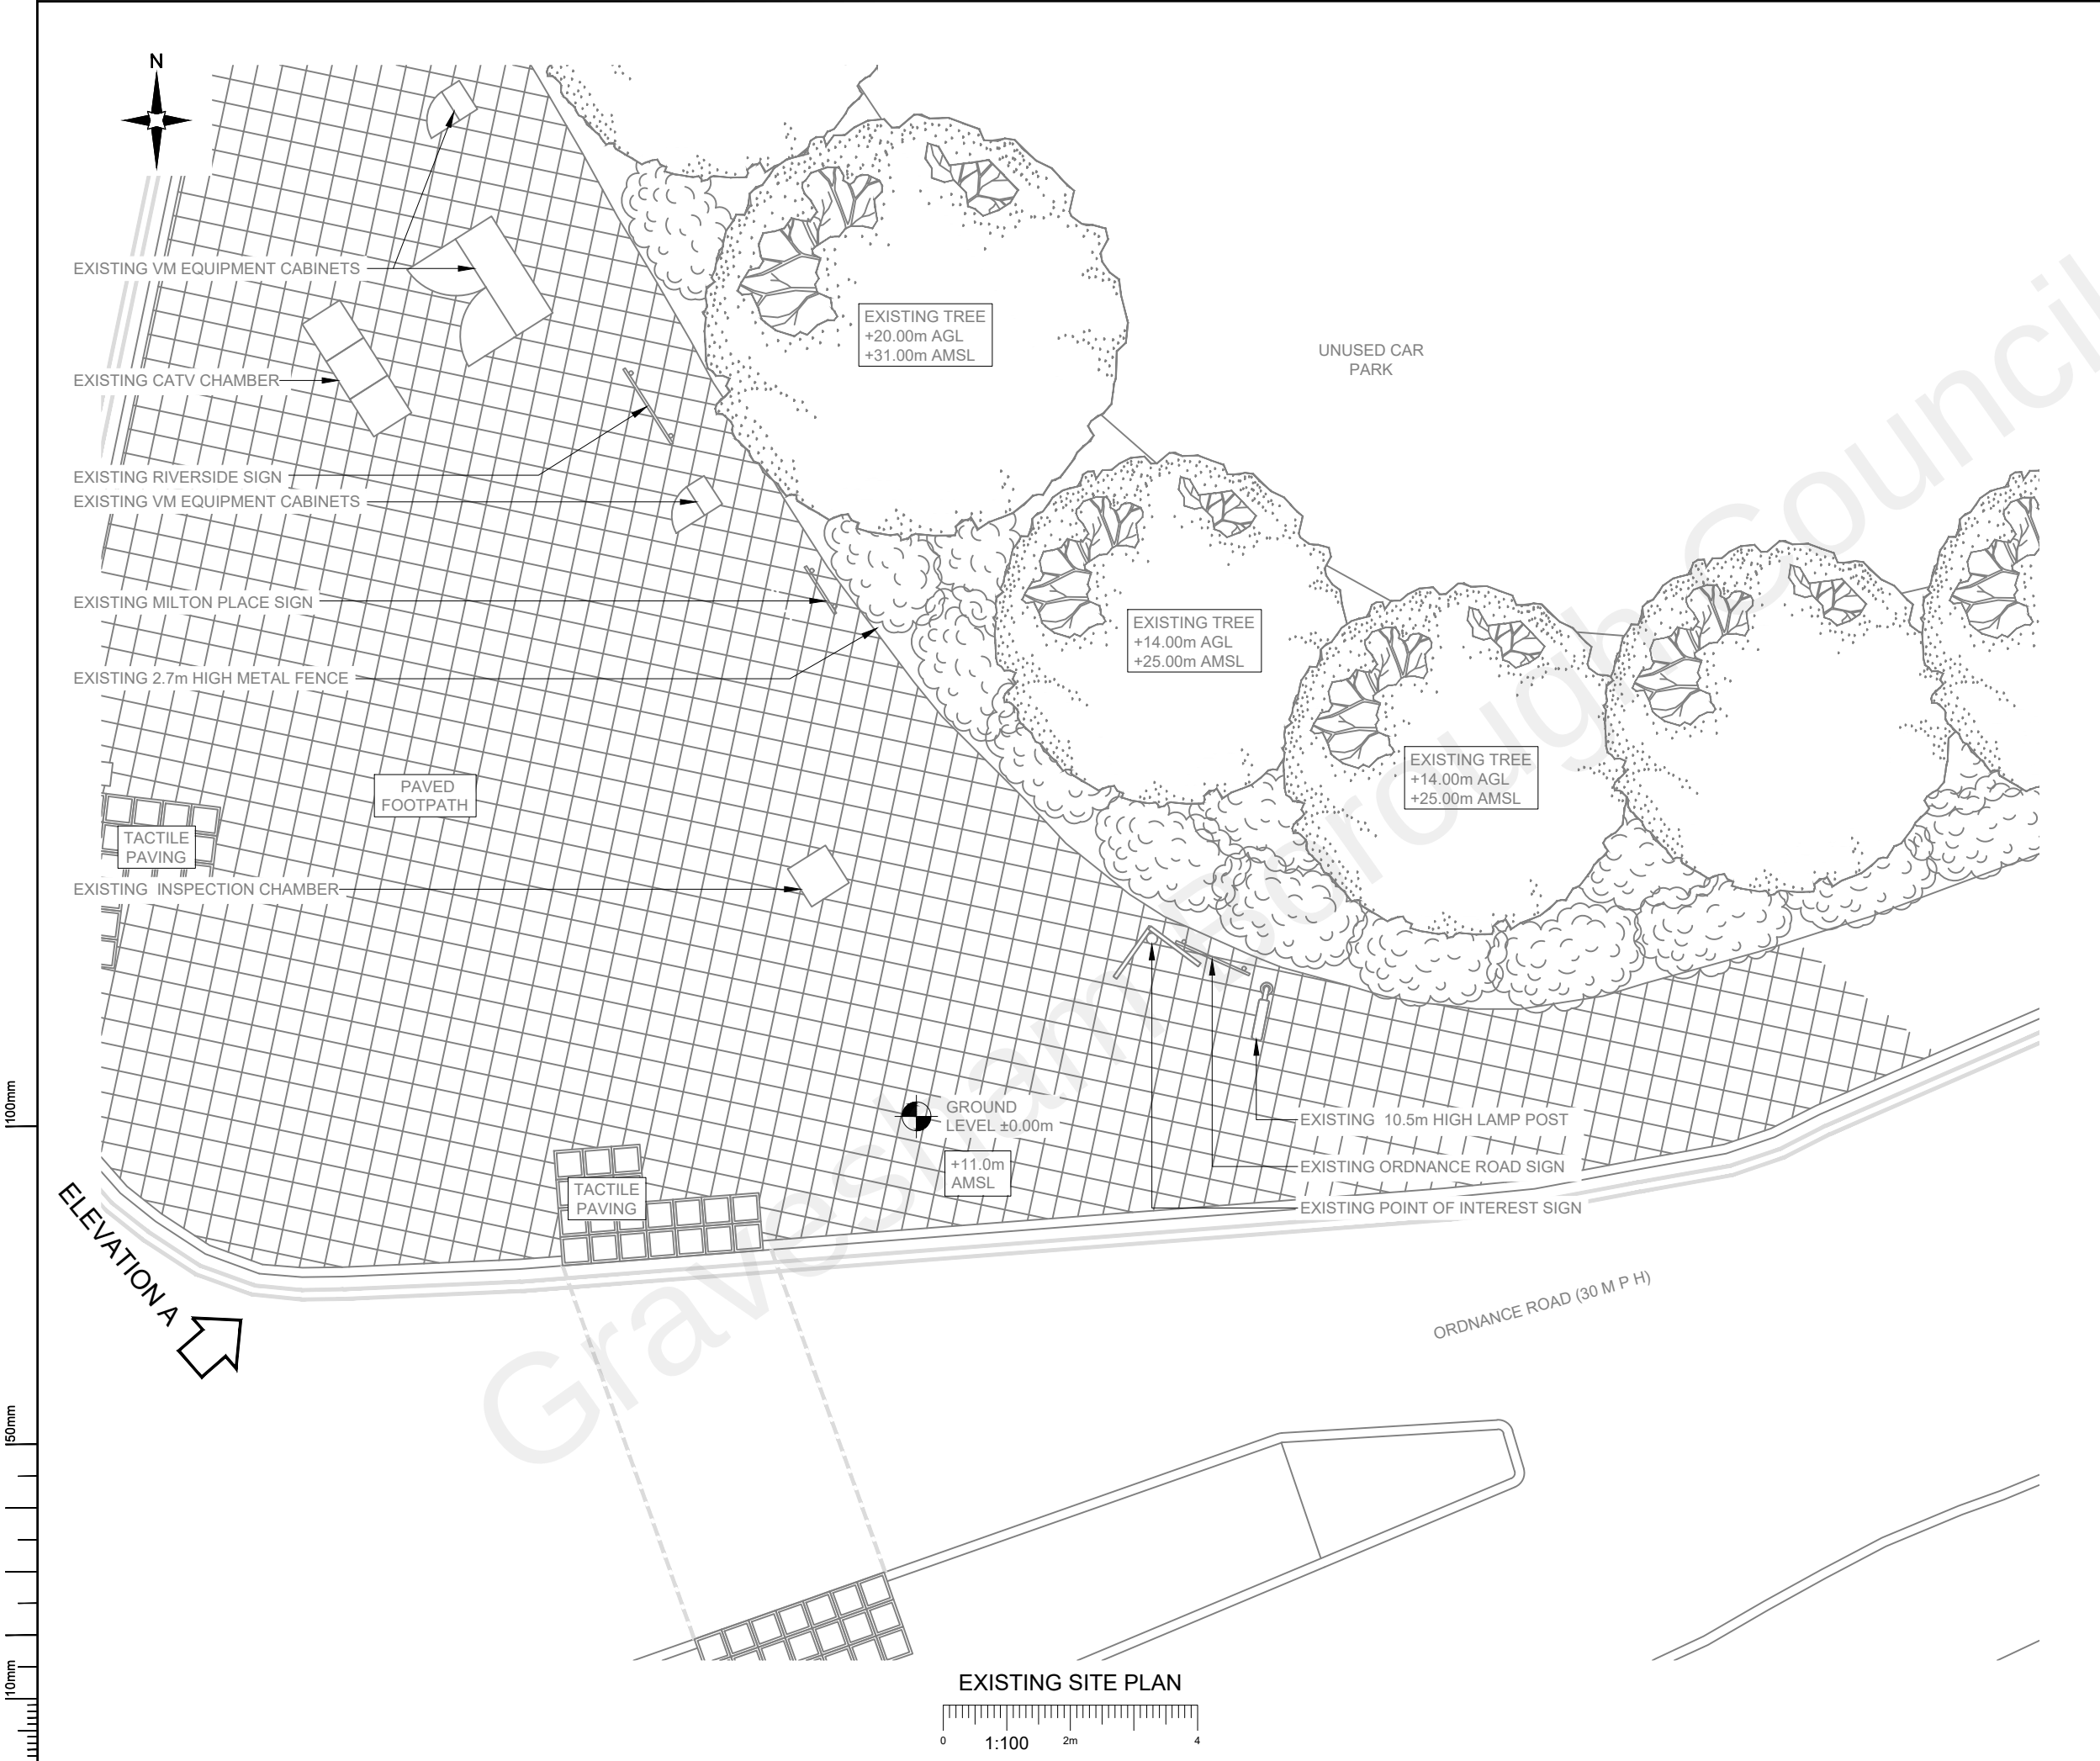

NOTES:
1. ALL DIMENSIONS IN MM UNLESS OTHERWISE NOTED.

A	Issued for Planning	TCL	BH	16.12.21
REV	MODIFICATION	BY	CH	DATE

CK Hutchison Networks (UK) Limited

Great Brighams Mead,
Vastern Road, Reading,
Berkshire, England,
RG1 8DJ

Design Consultant & Principal Contractor:

GBC

Great British Communications
Lapwing House, Block 3 Forward Point,
Tan House Lane, Widnes, Cheshire, WAB 0SL
t. 44 (0)151 420 4128
www.gbcservices.co.uk

Site Name:

MILTON PLACE SW

3UK Nominal ID:

GVM20702

Address:

MILTON PLACE
JUNCTION BETWEEN MILTON
PLACE & ORDNANCE ROAD
GRAVESEND
DA12 2BT

Title:

100 EXISTING SITE PLAN

Project:

UNILATERAL SW

Purpose of Issue:


PLANNING

MBNL/TM/H3G Cell ID:

GVM078/85418/DA0563

Drawing No:
GVM20702 _GVM078_85418_DA0563_GA_REV_A

Issue:
A

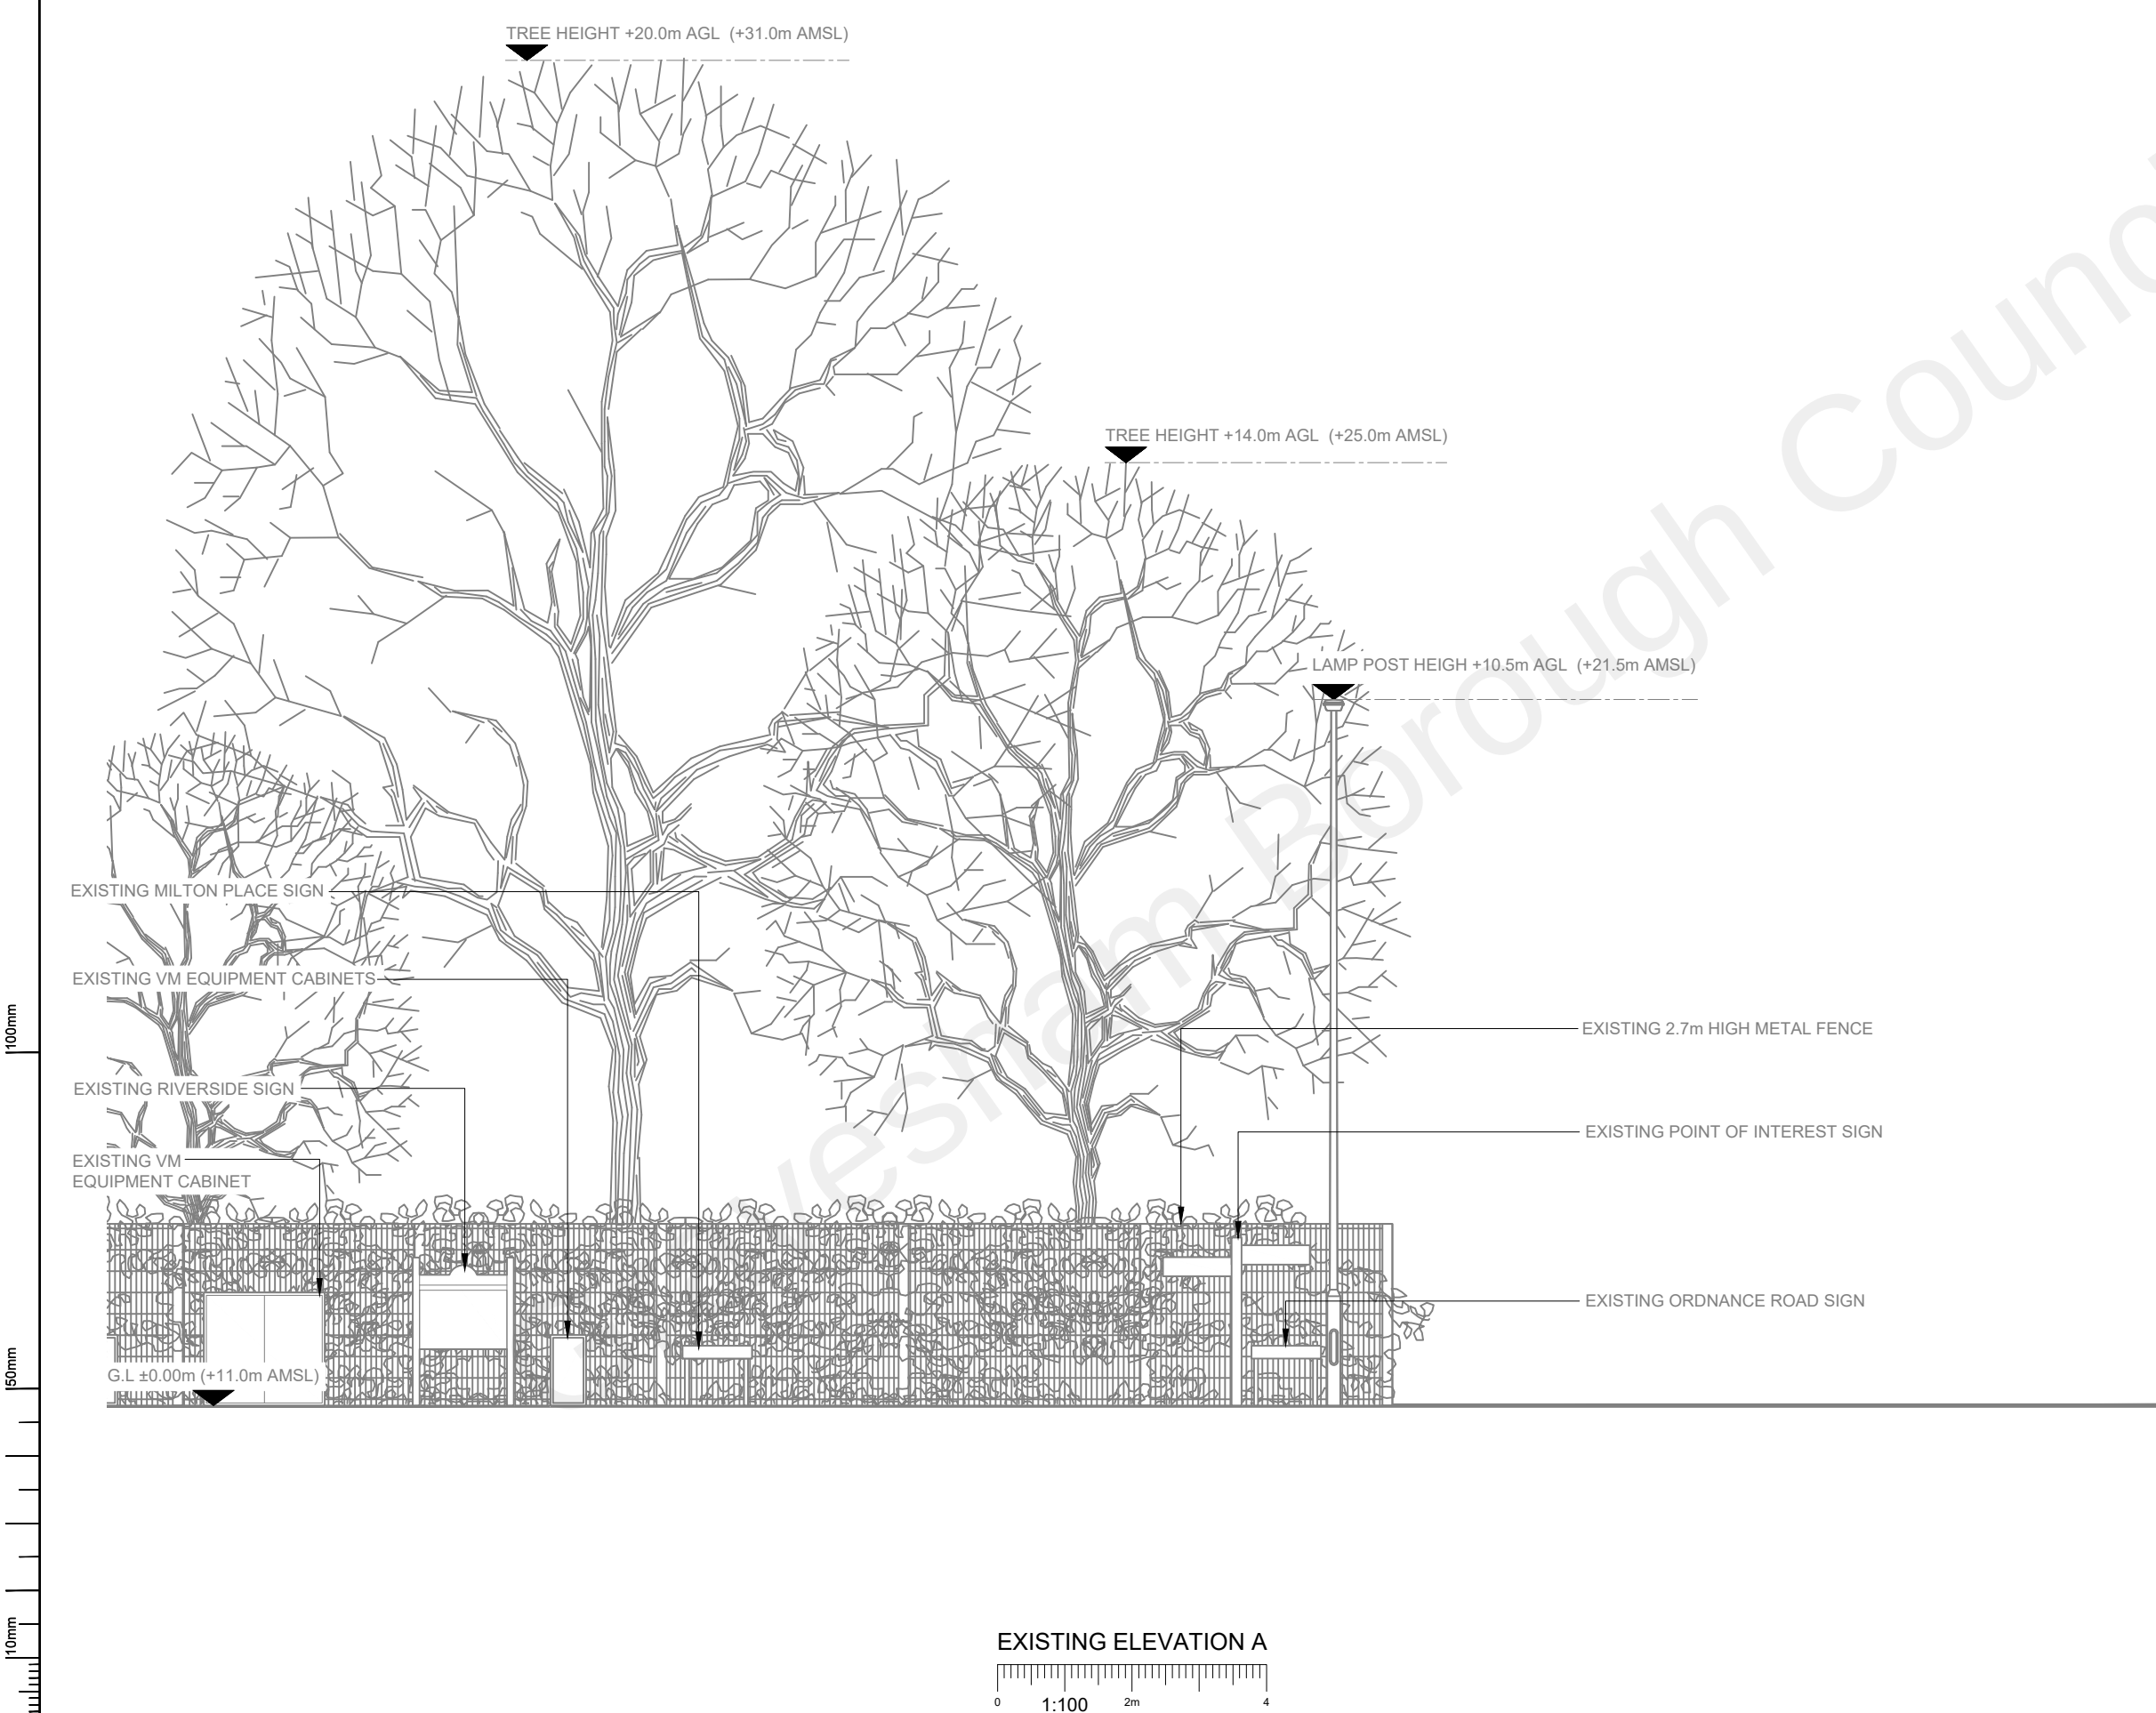

NOTES:
1. ALL DIMENSIONS IN MM UNLESS OTHERWISE NOTED.

A	Issued for Planning	TCL	BH	16.12.21
REV	MODIFICATION	BY	CH	DATE

CK Hutchison Networks (UK) Limited

Great Brighams Mead,
Vastern Road, Reading,
Berkshire, England,
RG1 8DJ

Design Consultant & Principal Contractor:

GBC

Great British Communications
Lapwing House, Block 3 Forward Point,
Tan House Lane, Widnes, Cheshire, WAB 0SL
t. 44 (0)151 420 4128
www.gbcservices.co.uk

Site Name:

MILTON PLACE SW

3UK Nominal ID:

GVM20702

Address:

MILTON PLACE
JUNCTION BETWEEN MILTON
PLACE & ORDNANCE ROAD
GRAVESEND
DA12 2BT

Title:

150 EXISTING SITE ELEVATION

Project:

UNILATERAL SW

Purpose of Issue:


PLANNING

MBNL/TM/H3G Cell ID:

GVM078/85418/DA0563

Drawing No:
GVM20702 _GVM078_85418_DA0563_GA_REV_A

Issue:
A

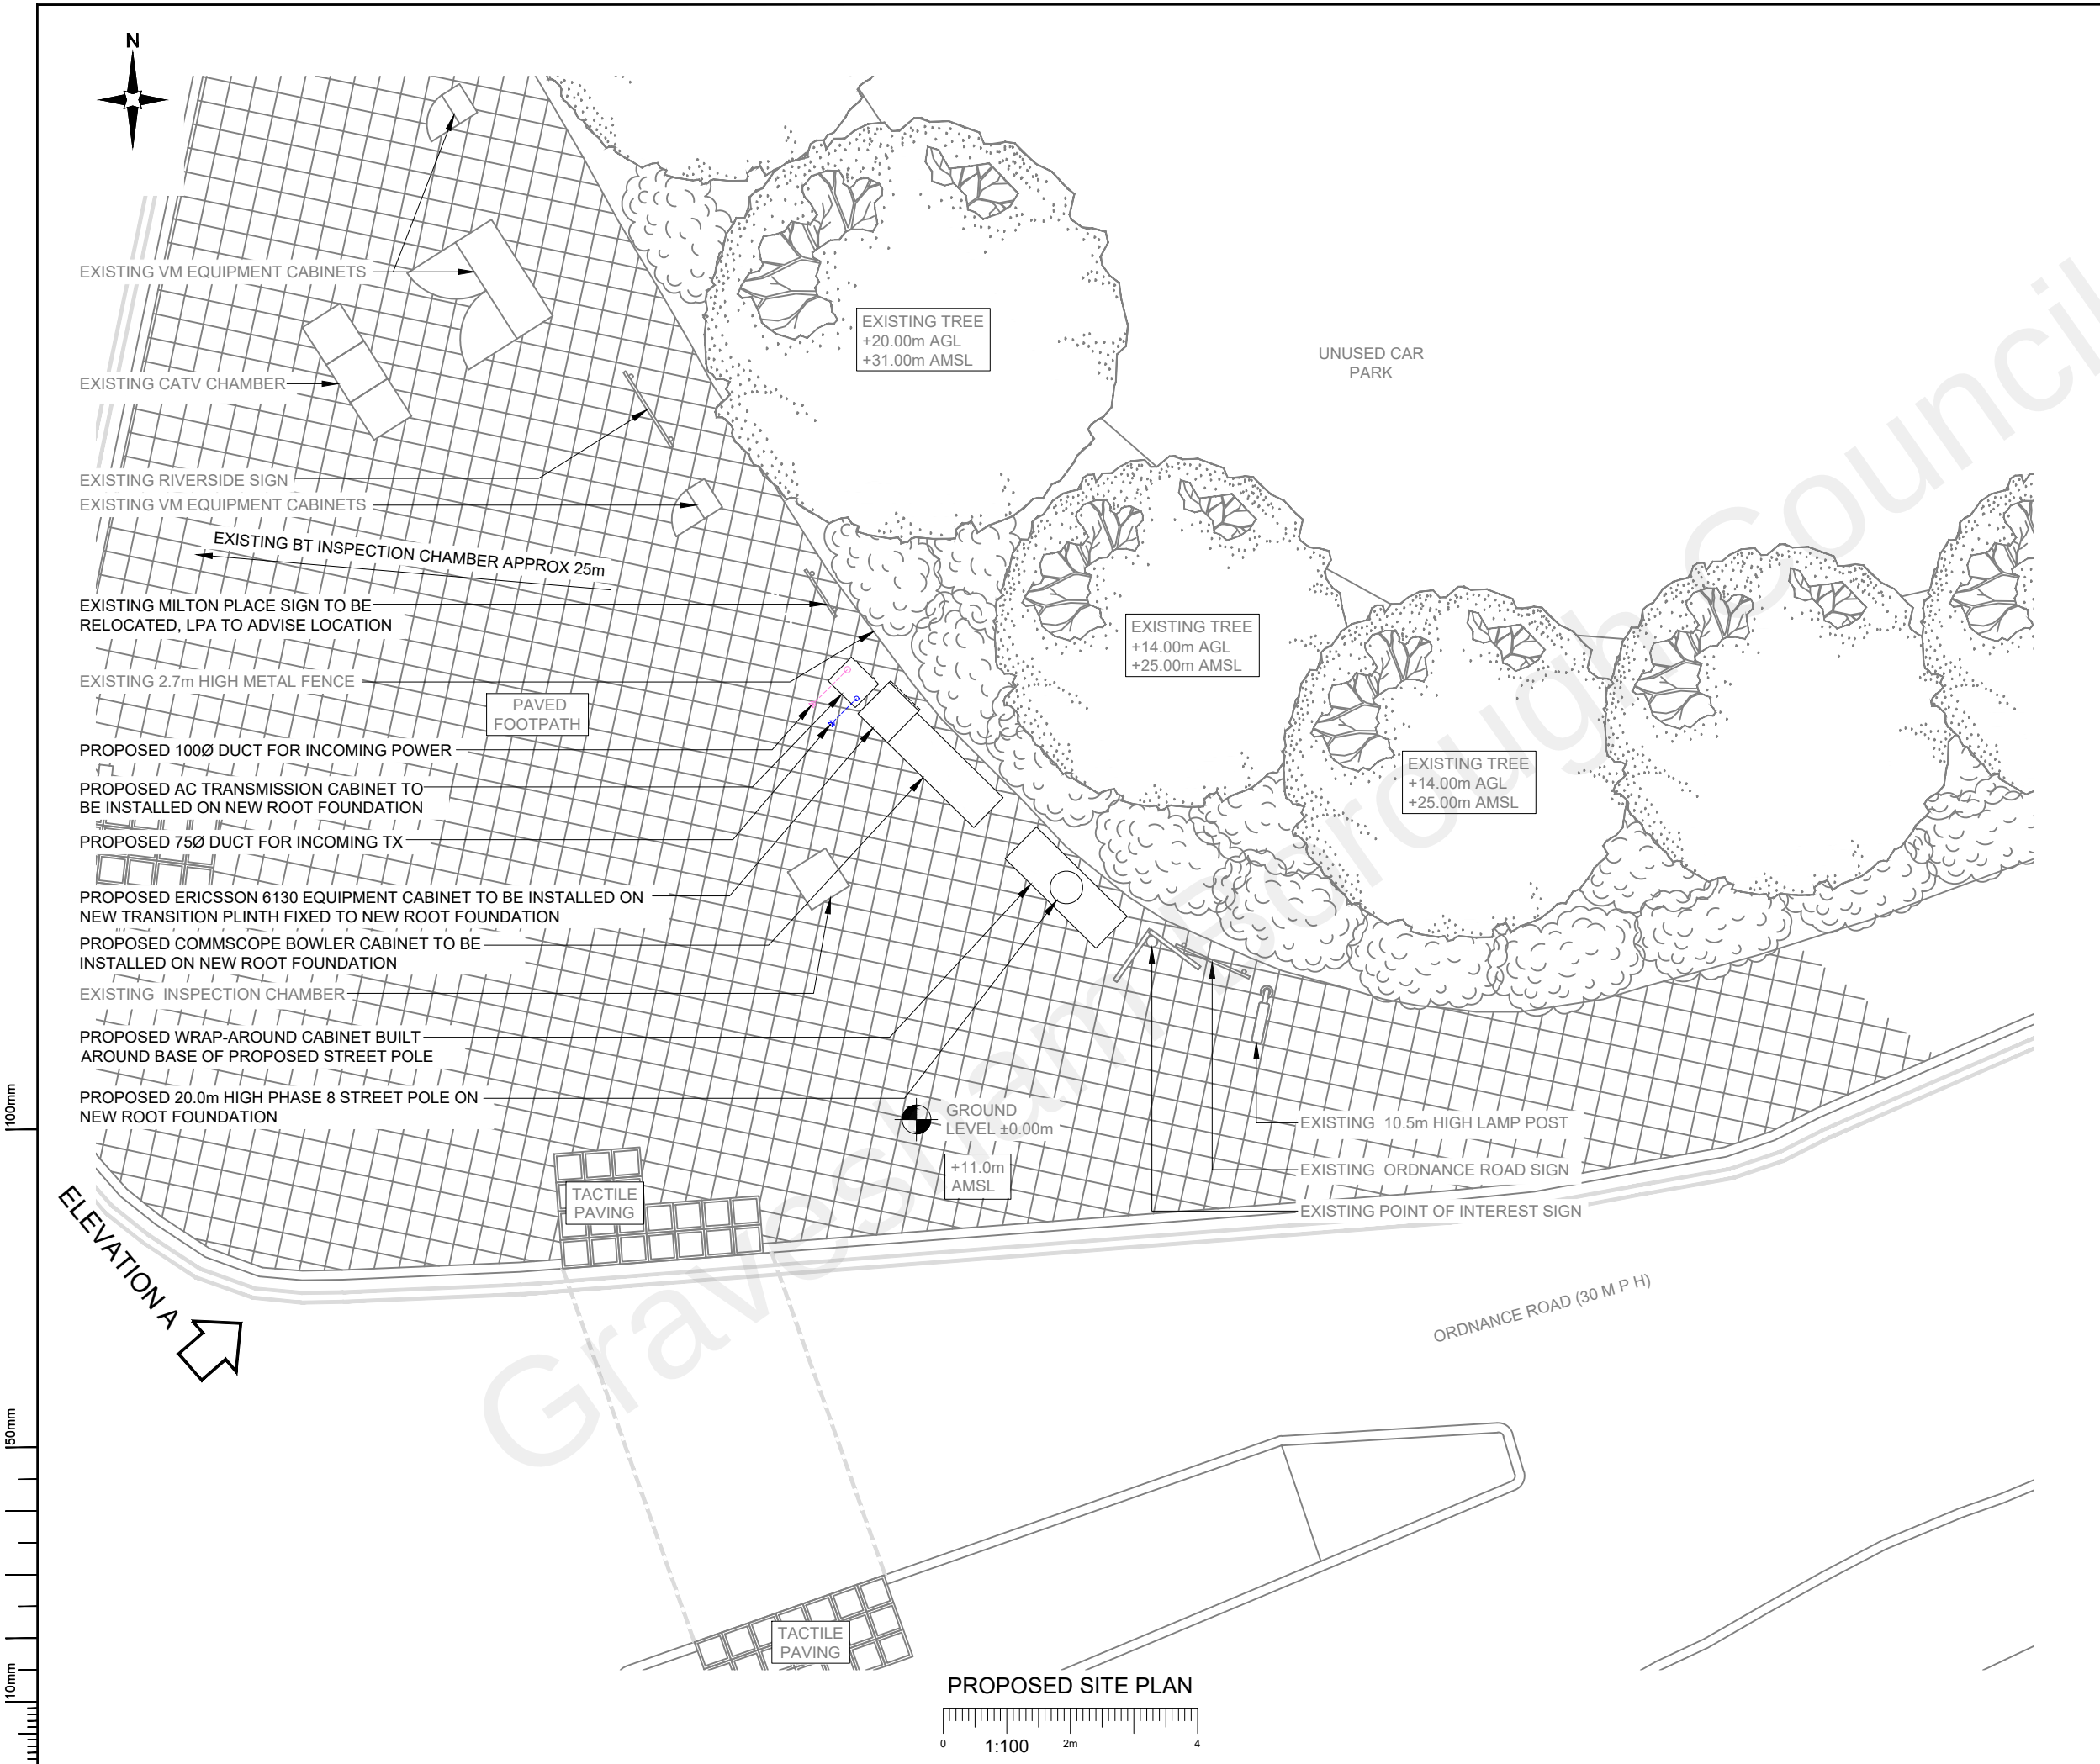

- NOTES:
- ALL DIMENSIONS IN MM UNLESS OTHERWISE NOTED.

A	Issued for Planning	TCL	BH	16.12.21
REV	MODIFICATION	BY	CH	DATE

**CK Hutchison
Networks (UK)
Limited**
Great Brighams Mead,
Vastern Road, Reading,
Berkshire, England,
RG1 8DJ

Design Consultant & Principal Contractor:



Great British Communications
Lapwing House, Block 3 Forward Point,
Tan House Lane, Widnes, Cheshire, WAB 0SL
t. 44 (0)151 420 4128
www.gbcservices.co.uk

Site Name: MILTON PLACE SW

3UK Nominal ID: GVM20702

Address: MILTON PLACE
JUNCTION BETWEEN MILTON
PLACE & ORDNANCE ROAD
GRAVESEND
DA12 2BT

Title: 215 PROPOSED SITE PLAN


Project: UNILATERAL SW

Purpose of Issue: PLANNING

MBNL/TM/H3G Cell ID:
GVM078/85418/DA0563

Drawing No: GVM20702 _GVM078_85418_DA0563_GA_REV_A

Issue: A

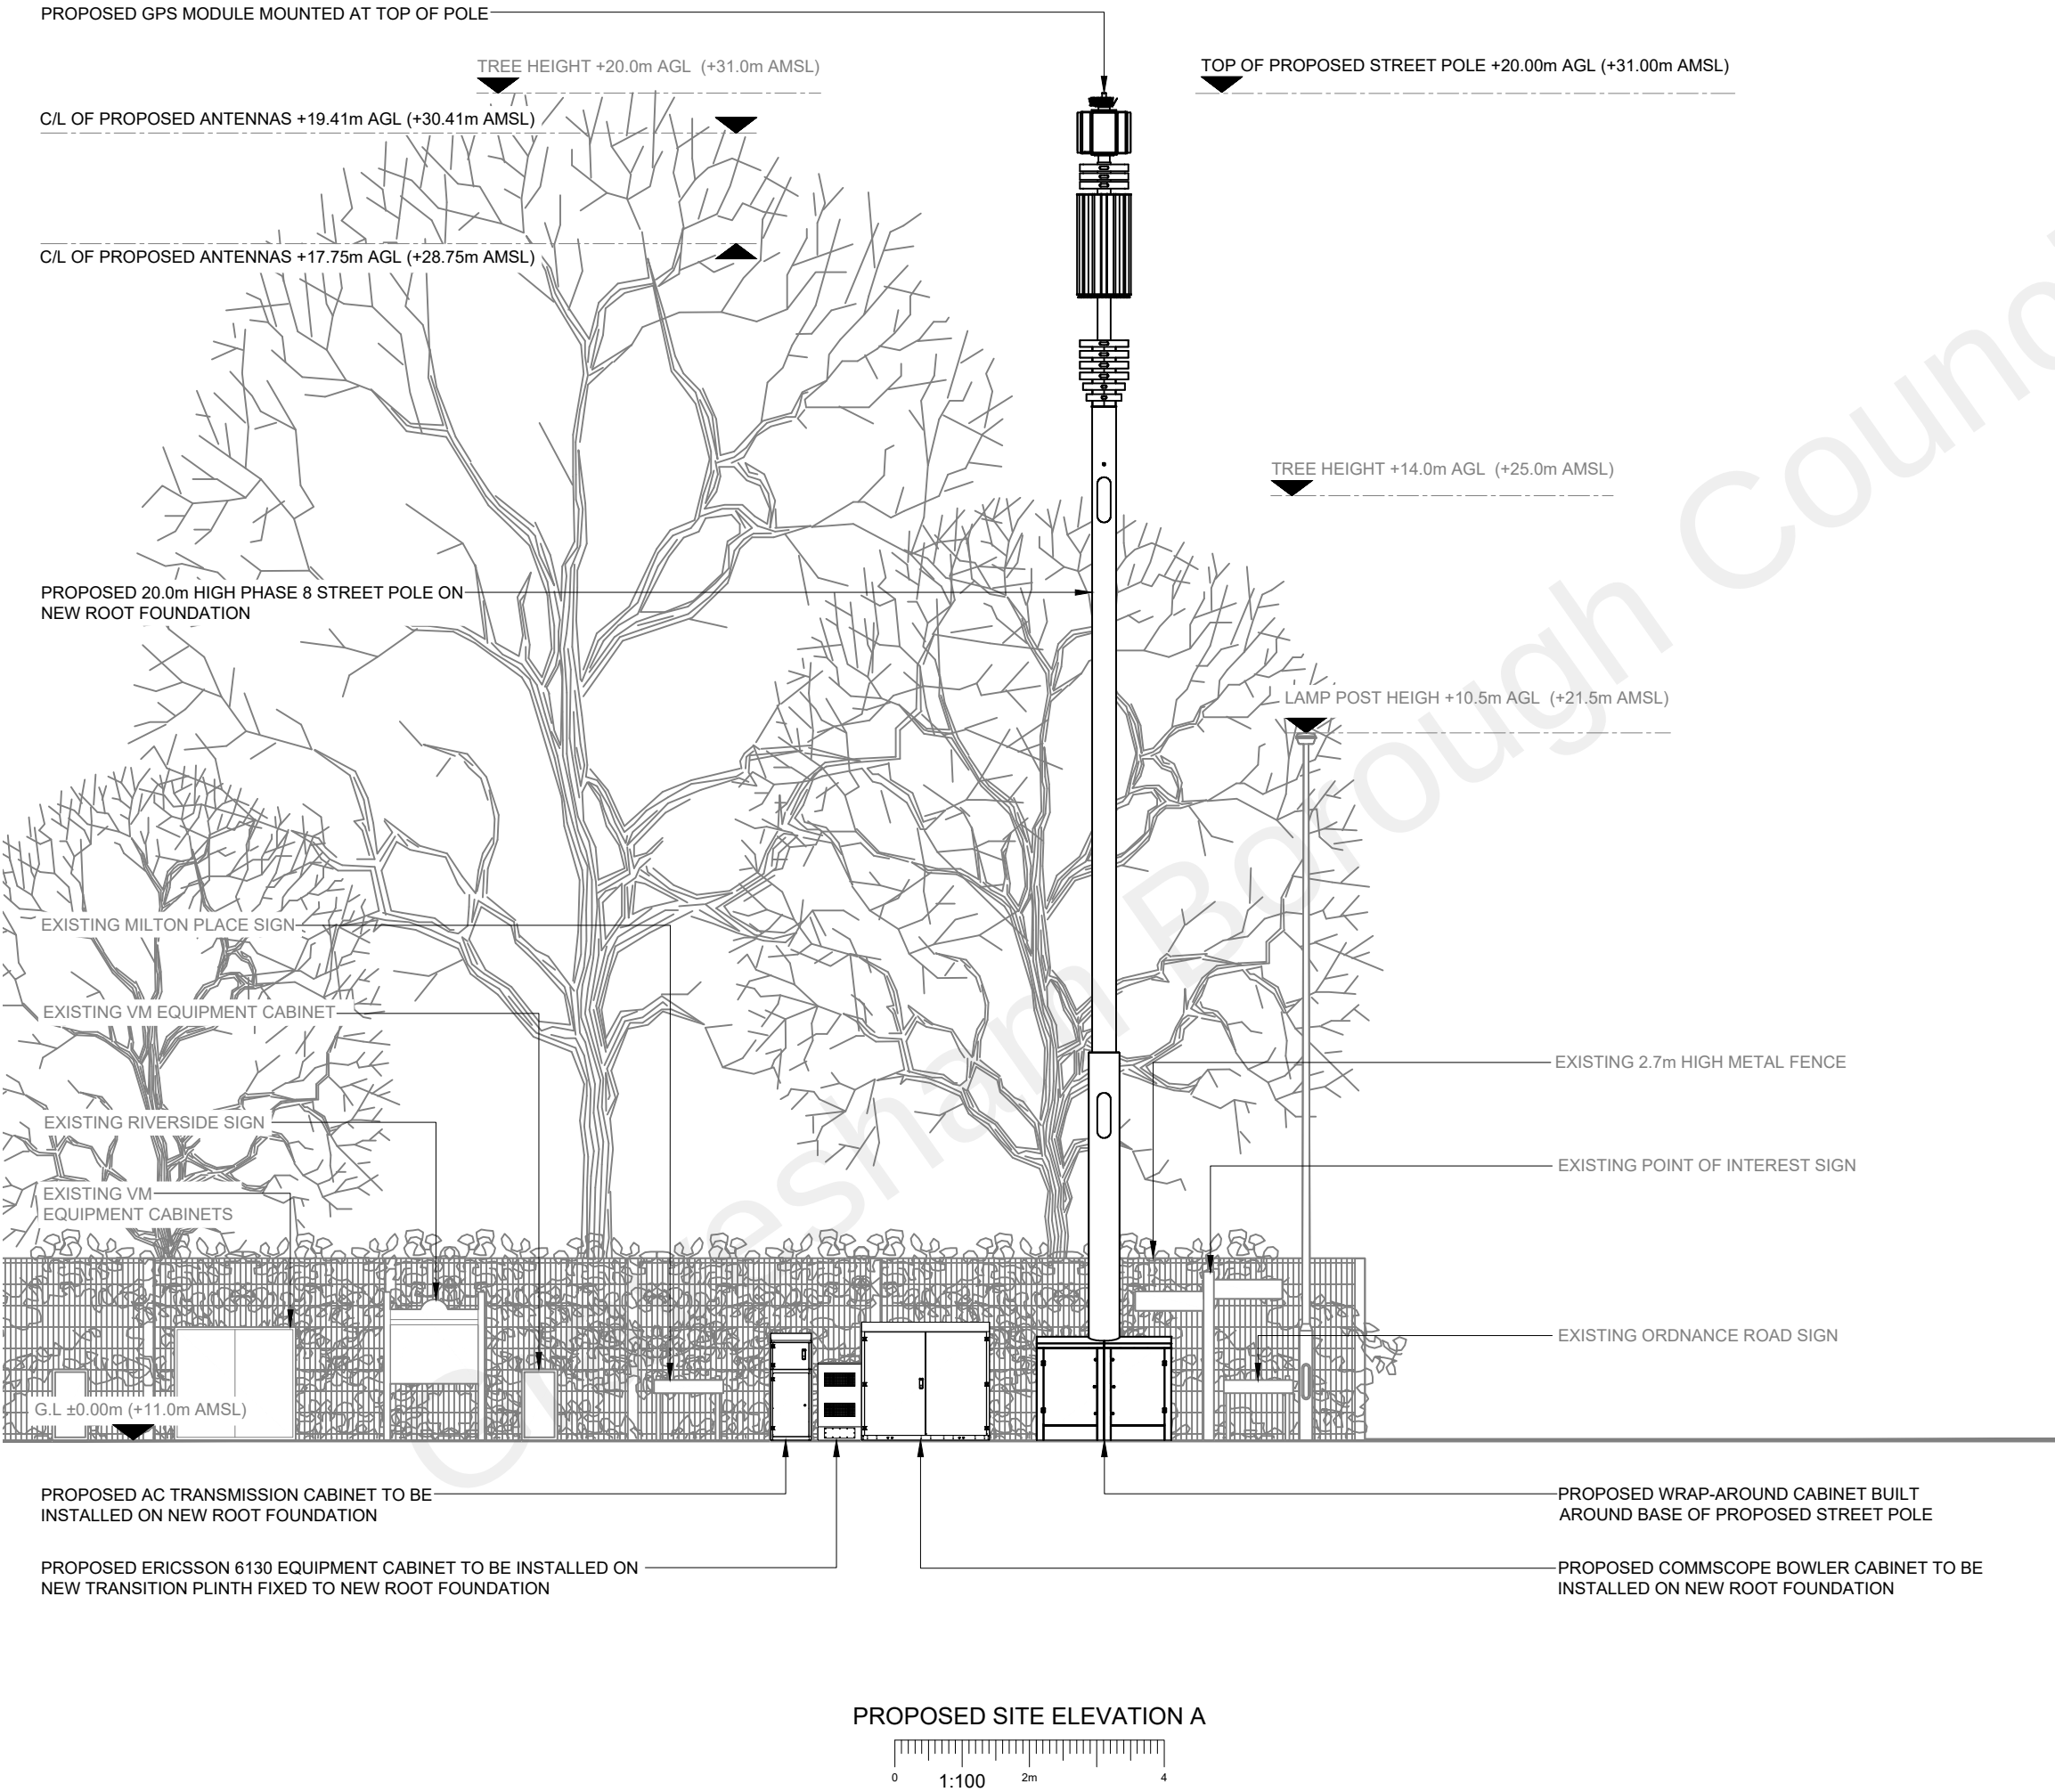

NOTES:
1. ALL DIMENSIONS IN MM UNLESS OTHERWISE NOTED.

A	Issued for Planning		TCL	BH	16.12.21
REV	MODIFICATION		BY	CH	DATE

CK Hutchison Networks (UK) Limited
Great Brighams Mead,
Vastern Road, Reading,
Berkshire, England,
RG1 8DJ

Design Consultant & Principal Contractor:

GBC
Great British Communications
Lapwing House, Block 3 Forward Point,
Ton House Lane, Widnes, Cheshire, WAB 0SL
t. 44 (0)151 420 4128
www.gbcservices.co.uk

Site Name:

MILTON PLACE SW

3UK Nominal ID:

GVM20702

Address:

MILTON PLACE
JUNCTION BETWEEN MILTON
PLACE & ORDNANCE ROAD
GRAVESEND
DA12 2BT

Title:

265 PROPOSED SITE ELEVATION

Project:

UNILATERAL SW

Purpose of Issue:

PLANNING

MBNL/TM/H3G Cell ID:

GVM078/85418/DA0563

Drawing No:
GVM20702 _GVM078_85418_DA0563_GA_REV_A

Issue:
A

PROPOSED ANTENNA & RF EQUIPMENT SCHEDULE																						
EXISTING/PROPOSED		ANTENNA REFERENCE	FUNCTION	FEEDER/FIBRE								BIAS T's/RRU's			ANTENNAS							
				LENGTH(m) & DIAMETER (SEE GUIDANCE NOTES BELOW)			TYPE (COAX OR FIBRE)	FEEDERS QTY	FIBRE QTY	FIBRE LENGTH	FILTER	DIPLEXER	BIAS T	RRU QTY (HL= HIGH LEVEL, E= ENCLOSURE)	ANT. REF.	ANTENNA MANUFACTURERS PART No.	BRG°	HEIGHT TO TOP (m)	HEIGHT TO C/L (m)	HEIGHT TO U/S (m)	LOCATION (POLE MOUNTED, HEADFRAME, WITHIN SHROUD ETC)	
				MF1	MF(J1)	TOTAL																
SECTOR 1	PROPOSED	A1	5G	-	-	-	DC FIBRE	-	3	24m	-	-	-	-	A1a	AIR 3278	0°	19.72	19.41	19.10	UPPER HEADFRAME	
		A2	800	$\frac{1}{2}''=17$	$\frac{1}{2}''=7m^{(2)}$	24m	DC FIBRE+COAX	4	-	-	-	-	-	E	A2a	HUA AHP4517R12v06	0°	18.50	17.75	17.00	LOWER HEADFRAME	
			1400	$\frac{1}{2}''=17$	$\frac{1}{2}''=7m^{(2)}$	24m	DC FIBRE+COAX	4	-	-	1	-	-	E	A2c							
											1	-	-	E	A2d							
			1800 /2100	$\frac{1}{2}''=17$	$\frac{1}{2}''=7m^{(2)}$	24m	DC FIBRE+COAX	4	-	-	-	-	1	-	E							A2e
											-	-	-	E	A2f							
			-	-	-	-	-	-	-	-	-	-	-	-	E							A2g
		SECTOR 2	PROPOSED	B1	5G	-	-	-	DC FIBRE	-	3	24m	-	-	-	-	B1a	AIR 3278	120°	19.72	19.41	19.10
B2	800			$\frac{1}{2}''=17$	$\frac{1}{2}''=7m^{(2)}$	24m	DC FIBRE+COAX	4	-	-	-	-	-	E	B2a	HUA AHP4517R12v06	120°	18.50	17.75	17.00	LOWER HEADFRAME	
	1400			$\frac{1}{2}''=17$	$\frac{1}{2}''=7m^{(2)}$	24m	DC FIBRE+COAX	4	-	-	1	-	-	E	B2c							
											1	-	-	E	B2d							
	1800 /2100			$\frac{1}{2}''=17$	$\frac{1}{2}''=7m^{(2)}$	24m	DC FIBRE+COAX	4	-	-	-	-	1	-	E							B2e
											-	-	-	E	B2f							
	-			-	-	-	-	-	-	-	-	-	-	-	E							B2g
SECTOR 3	PROPOSED			C1	5G	-	-	-	DC FIBRE	-	3	24m	-	-	-	-	C1a	AIR 3278	240°	19.72	19.41	19.10
		C2	800	$\frac{1}{2}''=17$	$\frac{1}{2}''=7m^{(2)}$	24m	DC FIBRE+COAX	4	-	-	-	-	-	E	C2a	HUA AHP4517R12v06	240°	18.50	17.75	17.00	LOWER HEADFRAME	
			1400	$\frac{1}{2}''=17$	$\frac{1}{2}''=7m^{(2)}$	24m	DC FIBRE+COAX	4	-	-	1	-	-	E	C2c							
											1	-	-	E	C2d							
			1800 /2100	$\frac{1}{2}''=17$	$\frac{1}{2}''=7m^{(2)}$	24m	DC FIBRE+COAX	4	-	-	-	-	1	-	E							C2e
											-	-	-	E	C2f							
			-	-	-	-	-	-	-	-	-	-	-	-	E							C2g

GPS LINE KEY			
SECTOR ID	NODE TYPE	NODE C/L (m) AGL	GPS NODE CABLE LENGTH (m)
1	GPS	20.00m	35m

A	Issued for Planning	TCL	BH	16.12.21
REV	MODIFICATION	BY	CH	DATE

CK Hutchison Networks (UK) Limited

Great Brighams Mead,
Vastern Road, Reading,
Berkshire, England,
RG1 8DJ

Design Consultant & Principal Contractor:



Great British Communications
Lapwing House, Block 3 Forward Point,
Ton House Lane, Widnes, Cheshire, WAB 0SL
t. 44 (0)151 420 4128
www.gbcservices.co.uk

Site Name:

MILTON PLACE SW

3UK Nominal ID:

GVM20702

Address:

MILTON PLACE
JUNCTION BETWEEN MILTON
PLACE & ORDNANCE ROAD
GRAVESEND
DA12 2BT

Title:

304 PROPOSED CONFIGURATION
ANTENNA SCHEDULE

Project:

UNILATERAL SW

Purpose of Issue:

PLANNING

MBNL/TM/H3G Cell ID:

GVM078/85418/DA0563

Drawing No:

GVM20702 _GVM078_85418_DA0563_GA_REV_A

Issue:

A

DEPENDENCY	STATUS
RF Compliance	Sector A - Step 1.0 SW Sector B - Step 1.0 SW Sector C - Step 1.0 SW
Building Regulations Approval	N/A
Asbestos	N/A
Planning Conditions	TBC by Local Authority
Geotech Report	N/A
Structural Calculations	N/A
Intrusive Building Survey	N/A
Global Design Check	N/A
Rigging Survey	N/A
FIXITS	Within 100m of School Boundary - FIXIT Required
Power	Proposed 1 phase 100A supply - DNO Quote Approval Required
Transmission Solution	Fibre only
Cooling Solution	Manufacturers Cooling
Line of Site Survey	N/A
Services Search	Completed - 01.12.2021
Trial Hole Report	Pending
Other	-

A	Issued for Planning		TCL	BH	16.12.21
REV	MODIFICATION		BY	CH	DATE
CK Hutchison Networks (UK) Limited Great Brighams Mead, Vastern Road, Reading, Berkshire, England, RG1 8DJ					
Design Consultant & Principal Contractor:  Great British Communications Lapwing House, Block 3 Forward Point, Ton House Lane, Widnes, Cheshire, WAB 0SL t. 44 (0)151 420 4128 www.gbcservices.co.uk					
Site Name: MILTON PLACE SW					
3UK Nominal ID: GVM20702					
Address: MILTON PLACE JUNCTION BETWEEN MILTON PLACE & ORDNANCE ROAD GRAVESEND DA12 2BT					
Title: 307 EQUIPMENT SCHEDULES & DEPENDENCIES					
Project: UNILATERAL SW					
Purpose of Issue: PLANNING					
MBNL/TM/H3G Cell ID: GVM078/85418/DA0563					
Drawing No: GVM20702_GVM078_85418_DA0563_GA_REV_A					Issue: A