



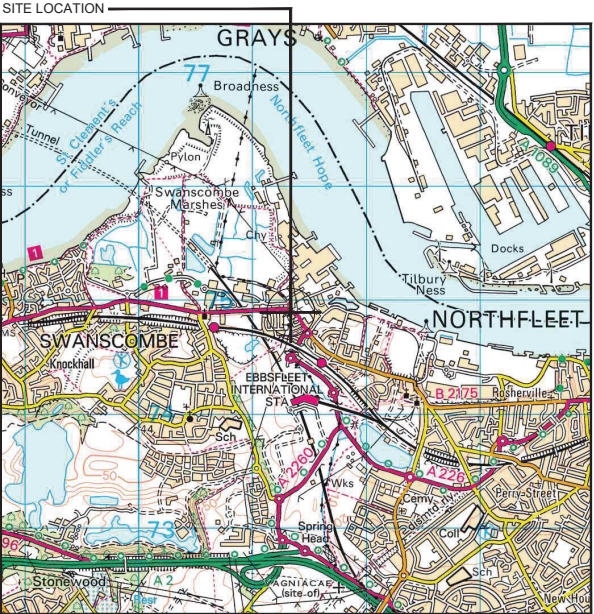

Reproduced by permission of Ordnance Survey on behalf of the Controller of Her Majesty's Stationery Office All rights reserved. © Crown Copyright licence no. 100022432


SITE AREA PLAN

 

SITE PHOTOGRAPH




PARKING LOCATION

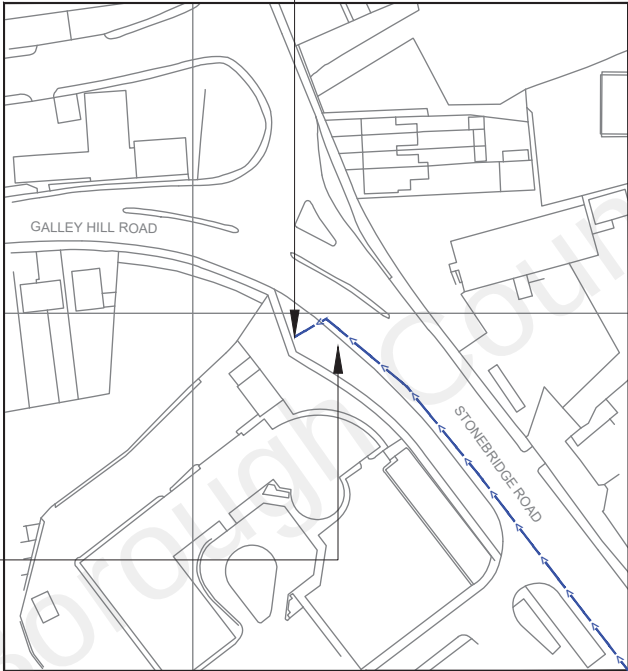

Reproduced by permission of Ordnance Survey on behalf of the Controller of Her Majesty's Stationery Office All rights reserved. © Crown Copyright licence no. 100022432

SITE LOCATION PLAN

 

GOOGLE MAPS QR CODE

GOOGLE MAPS - <https://tinyurl.com/2p8vzwm6>

STREETVIEW - <https://tinyurl.com/2nwsu93n>

- NOTES:
1. ALL DIMENSIONS IN MM UNLESS OTHERWISE NOTED.
- Access Route To Site:
- Directions To Site:
- Get on M62 in Merseyside from A557
7 min (4.7 mi)
Take M6, M6 Toll, M6, M1 and M25 to A282 in Grays
3 hr 36 min (220 mi)
Follow A282, A206 and A226 to your destination in Northfleet

REV	MODIFICATION	BY	CH	DATE
A	Issued for Planning	JMS	RWB	20.12.21

**CK Hutchison
Networks (UK)
Limited**

Great Brighams Mead,
Vastern Road, Reading,
Berkshire, England,
RG1 8DJ

Design Consultant & Principal Contractor:



Great British Communications
Lapwing House, Block 3 Forward Point,
Ton House Lane, Widnes, Cheshire, WAB 0SL
t. 44 (0)151 420 4128
www.gbcservices.co.uk

Site Name: **STONEBRIDGE ROAD**

BUK Nominal ID: **DFD20843**

Address: **STONEBRIDGE ROAD
DARTFORD
KENT
DA11 9BJ**

Title: **002 SITE LOCATION PLAN**


Project: **UNILATERAL SW**

Purpose of Issue: **PLANNING**


MBNL/TMH3G Cell ID:
DFD100/TBC/DA0565

Drawing No: **DFD20843_DFD100_TBC_DA0565_GA_REV A**

Issue: **A**

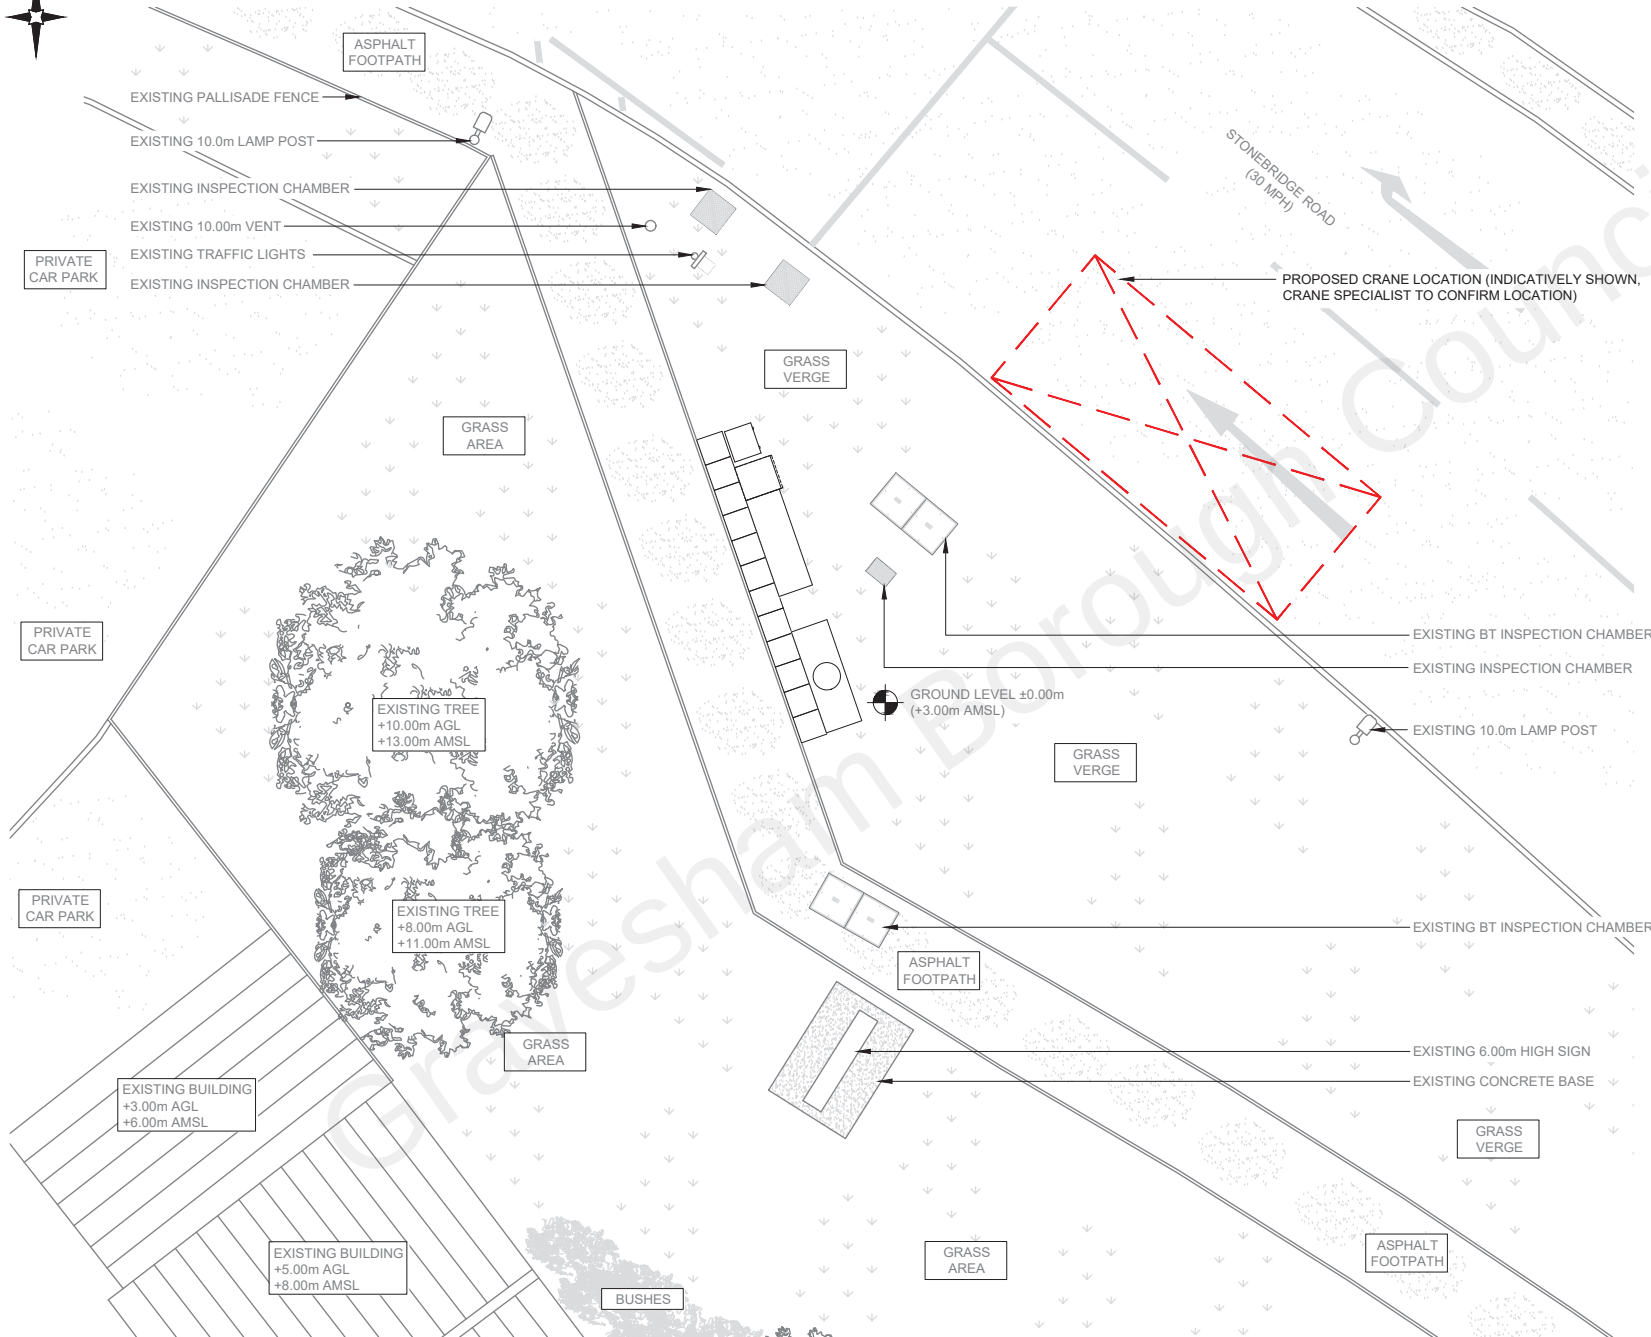

CRANE LOCATION

 

NOTES:

CRANE LOCATION INDICATIVELY SHOWN. CRANE SPECIALIST TO CONFIRM LOCATION.

REV	MODIFICATION	BY	CH	DATE
A	Issued for Planning	JMS	RWB	20.12.21

**CK Hutchison
Networks (UK)
Limited**

Great Brighams Mead,
Vastern Road, Reading,
Berkshire, England,
RG1 8DJ

Design Consultant & Principal Contractor:



Great British Communications
Lapwing House, Block 3 Forward Point,
Ton House Lane, Widnes, Cheshire, WAB 0SL
t. 44 (0)151 420 4128
www.gbcservices.co.uk

Site Name: **STONEBRIDGE ROAD**

BUK Nominal ID: **DFD20843**

Address: **STONEBRIDGE ROAD
DARTFORD
KENT
DA11 9BJ**

Title: **005 CRANE LOCATION**


Project: **UNILATERAL SW**

Purpose of Issue: **PLANNING**

MBNL/TMH3G Cell ID:
DFD100/TBC/DA0565


Drawing No: **DFD20843_DFD100_TBC_DA0565_GA_REV A**

Issue: **A**

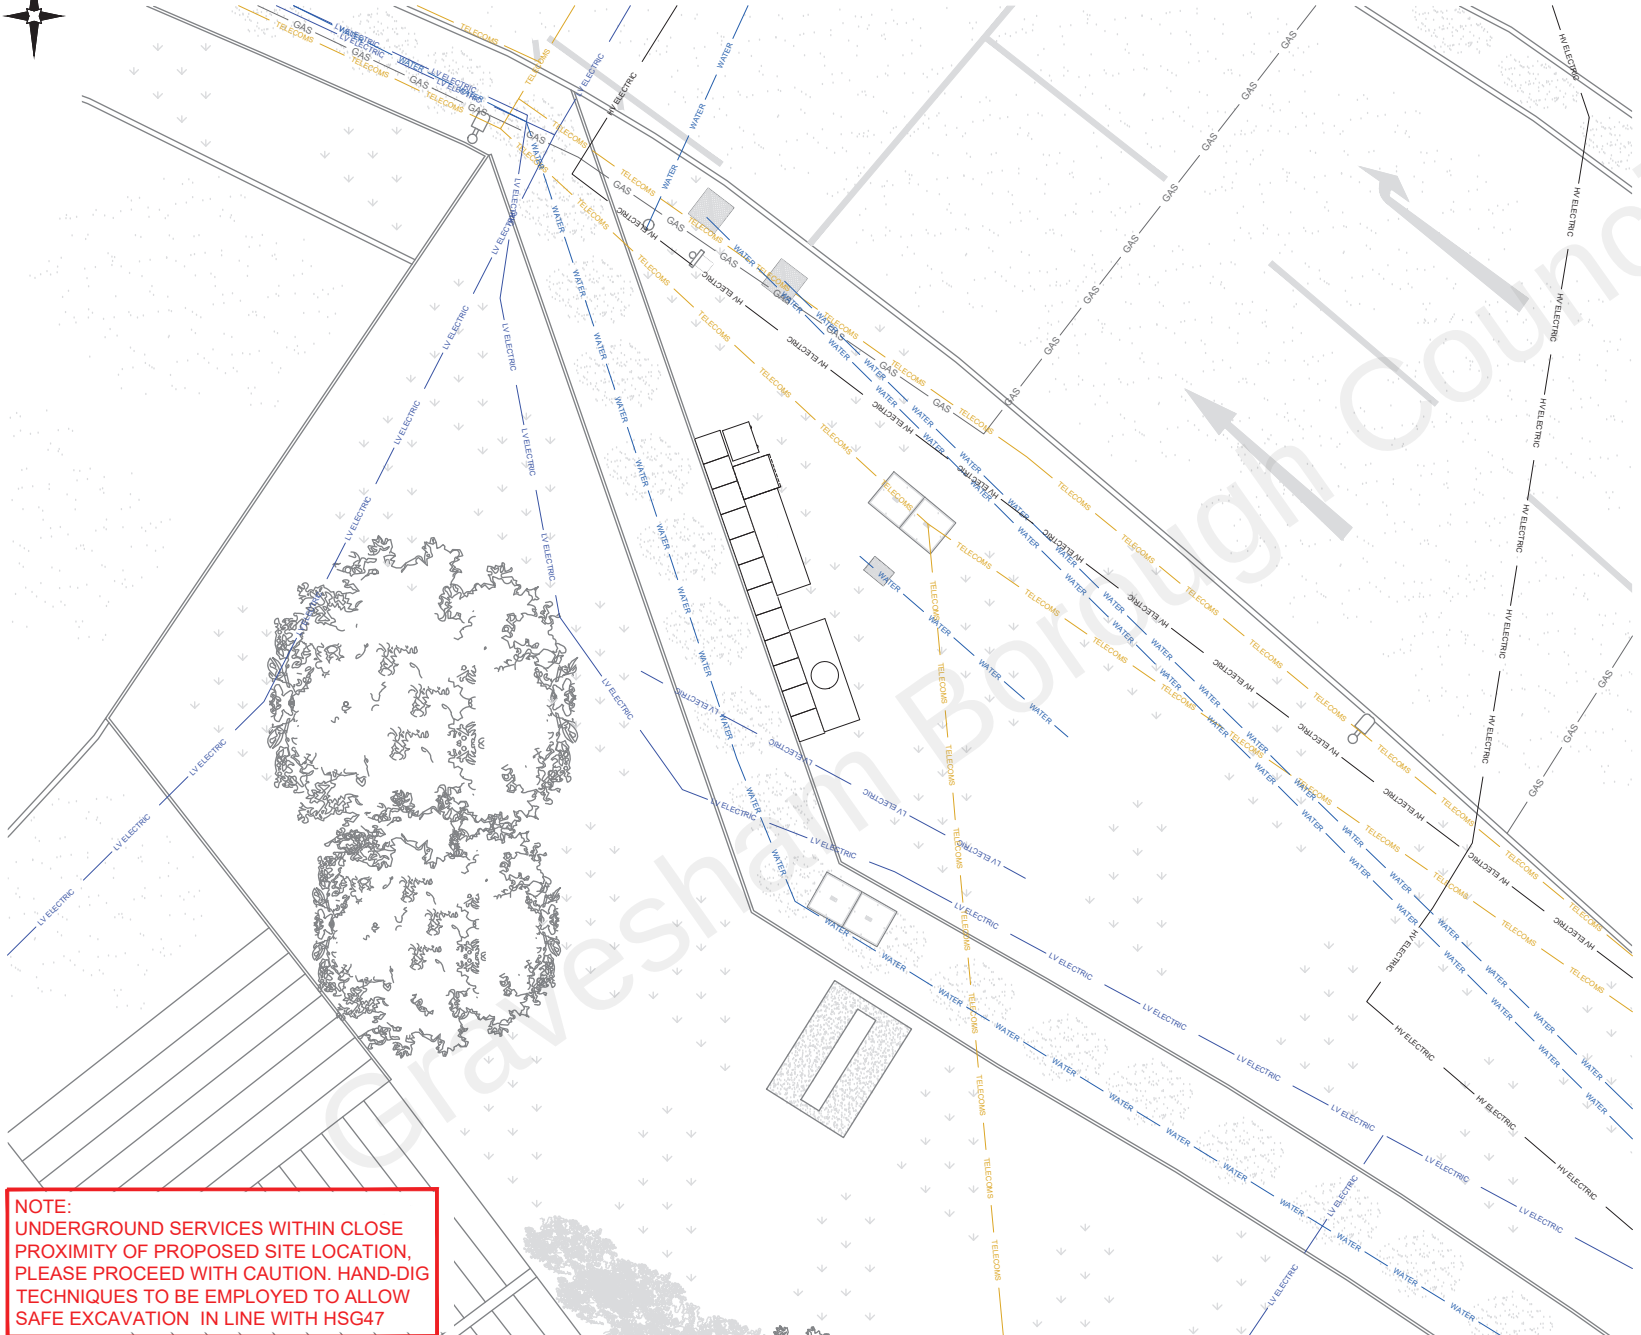

NOTE:
UNDERGROUND SERVICES WITHIN CLOSE PROXIMITY OF PROPOSED SITE LOCATION, PLEASE PROCEED WITH CAUTION. HAND-DIG TECHNIQUES TO BE EMPLOYED TO ALLOW SAFE EXCAVATION IN LINE WITH HSG47

UNDERGROUND SERVICES PLAN

 

NOTES:

1. ALL DIMENSIONS IN MM UNLESS OTHERWISE NOTED.

SERVICES:

— WATER —

— LV ELECTRIC —

— HV ELECTRIC —

— GAS —

— TELECOMS —

A	Issued for Planning	JMS	RWB	20.12.21
REV	MODIFICATION	BY	CH	DATE

CK Hutchison Networks (UK) Limited

Great Brighams Mead,
Vastern Road, Reading,
Berkshire, England,
RG1 8DJ

Design Consultant & Principal Contractor:

Great British Communications
Lapwing House, Block 3 Forward Point,
Ton House Lane, Widnes, Cheshire, WAB 0SL
t. 44 (0)151 420 4128
www.gbcservices.co.uk

Site Name: **STONEBRIDGE ROAD**

BUK Nominal ID: **DFD20843**

Address: **STONEBRIDGE ROAD
DARTFORD
KENT
DA11 9BJ**

Title: **006 UNDERGROUND SERVICES PLAN**


Project: **UNILATERAL SW**

Purpose of Issue: **PLANNING**

MBNL/TMH3G Cell ID:
DFD100/TBC/DA0565

Drawing No: DFD20843_DFD100_TBC_DA0565_GA_REV A

Issue: **A**

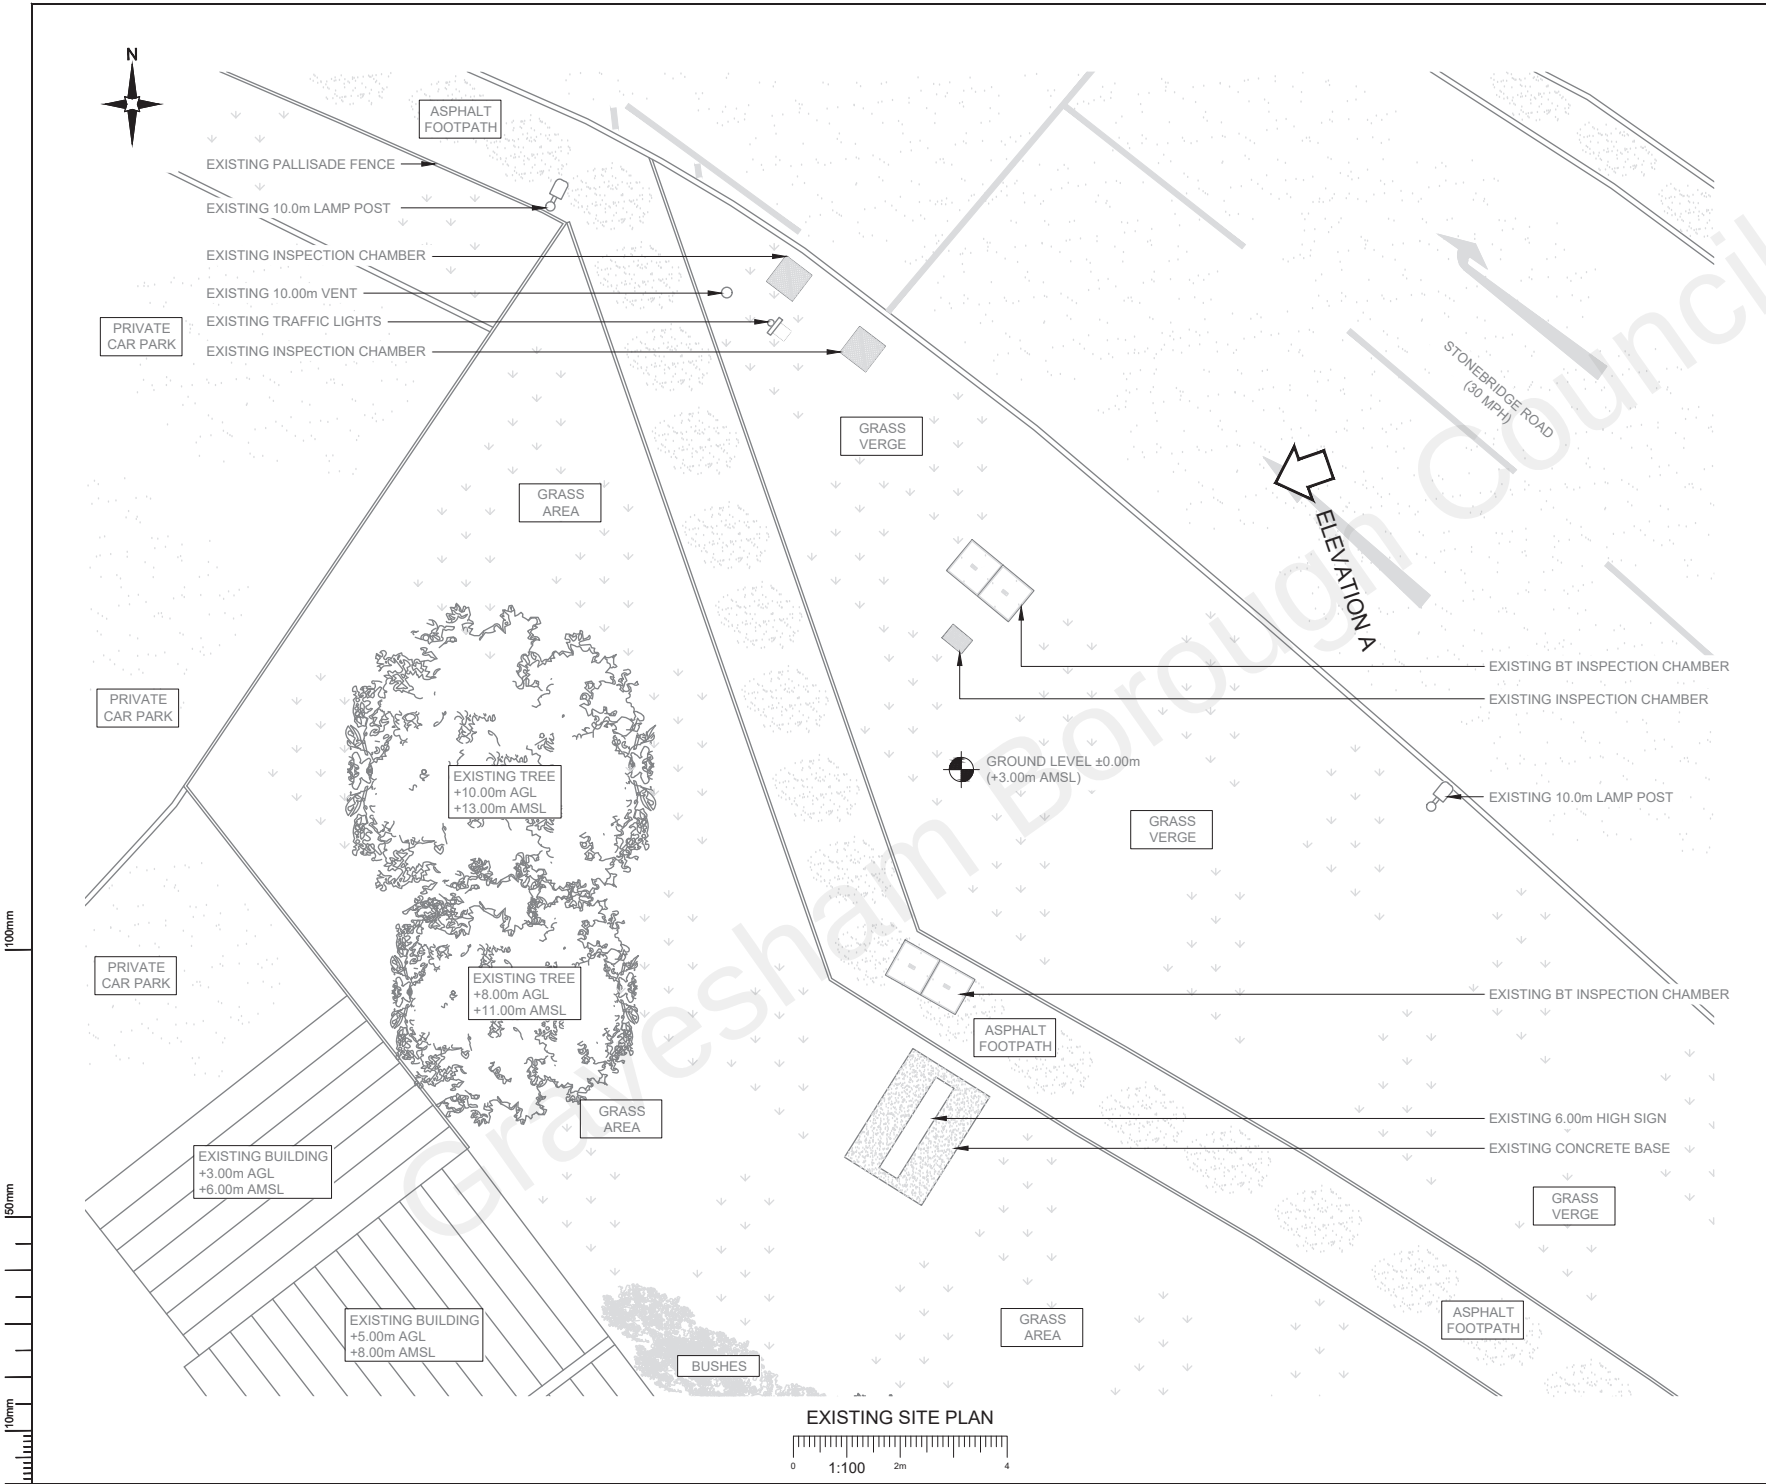

NOTES:

1. ALL DIMENSIONS IN MM UNLESS OTHERWISE NOTED.

A	Issued for Planning	JMS	RWB	20.12.21
REV	MODIFICATION	BY	CH	DATE

CK Hutchison Networks (UK) Limited

Great Brighams Mead,
Vastern Road, Reading,
Berkshire, England,
RG1 8DJ

Design Consultant & Principal Contractor:

GBC

Great British Communications
Lapwing House, Block 3 Forward Point,
Ton House Lane, Widnes, Cheshire, WAB 0SL
t. 44 (0)151 420 4128
www.gbcservices.co.uk

Site Name:

STONEBRIDGE ROAD

BUK Nominal ID:

DFD20843

Address:

STONEBRIDGE ROAD
DARTFORD
KENT
DA11 9BJ

Title:

100 EXISTING SITE PLAN

Project:

UNILATERAL SW

Purpose of Issue:

PLANNING

MBNL/TM/H3G Cell ID:

DFD100/TBC/DA0565


Drawing No:

DFD20843_DFD100_TBC_DA0565_GA_REV A


Issue:

A

100mm
50mm
10mm

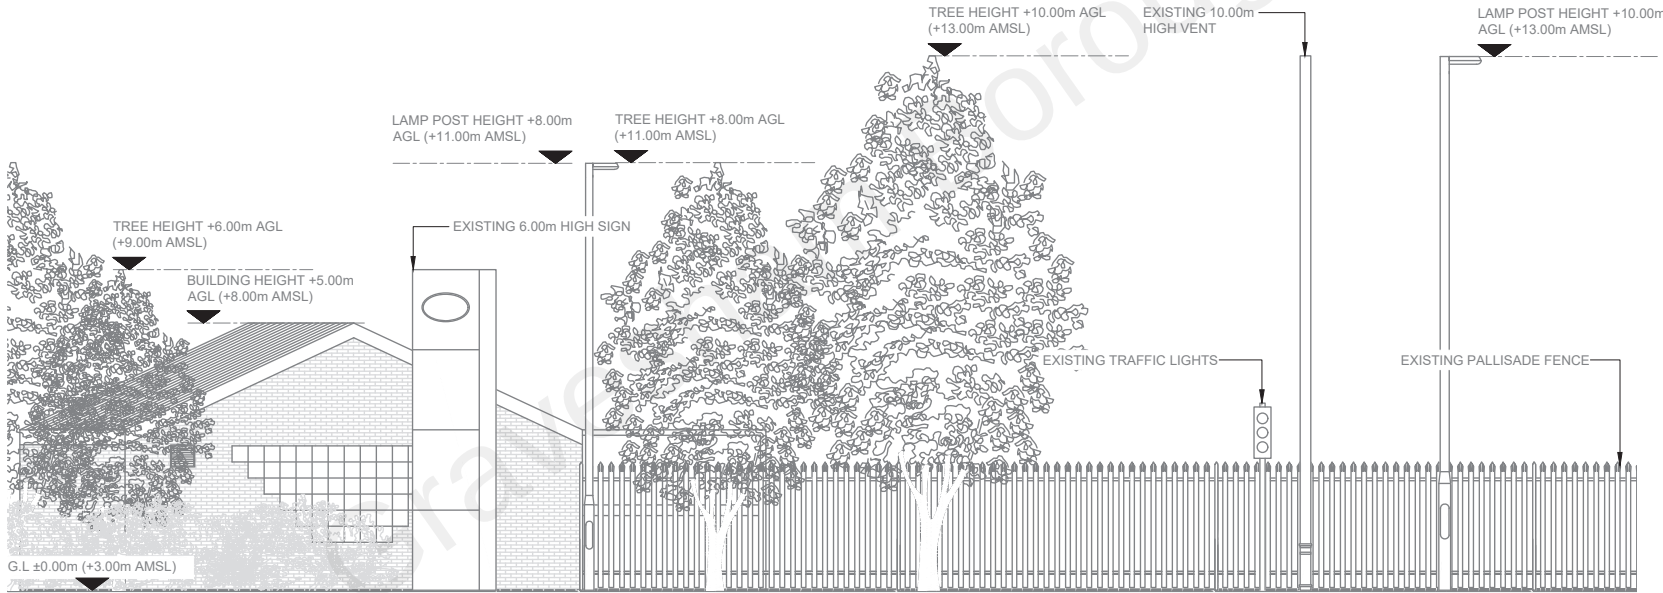

EXISTING ELEVATION A

 

NOTES:
1. ALL DIMENSIONS IN MM UNLESS OTHERWISE NOTED.

REV	MODIFICATION	BY	CH	DATE
A	Issued for Planning	JMS	RWB	20.12.21

**CK Hutchison
Networks (UK)
Limited**

Great Brighams Mead,
Vastern Road, Reading,
Berkshire, England,
RG1 8DJ

Design Consultant & Principal Contractor:



Great British Communications
Lapwing House, Block 3 Forward Point,
Ton House Lane, Widnes, Cheshire, WAB 0SL
t. 44 (0)151 420 4128
www.gbcservices.co.uk

Site Name: **STONEBRIDGE ROAD**

BUK Nominal ID: **DFD20843**

Address: **STONEBRIDGE ROAD
DARTFORD
KENT
DA11 9BJ**

Title: **150 EXISTING SITE ELEVATION**


Project: **UNILATERAL SW**

Purpose of Issue: **PLANNING**


MBNL/TMH3G Cell ID:
DFD100/TBC/DA0565

Drawing No: **DFD20843_DFD100_TBC_DA0565_GA_REV A**

Issue: **A**

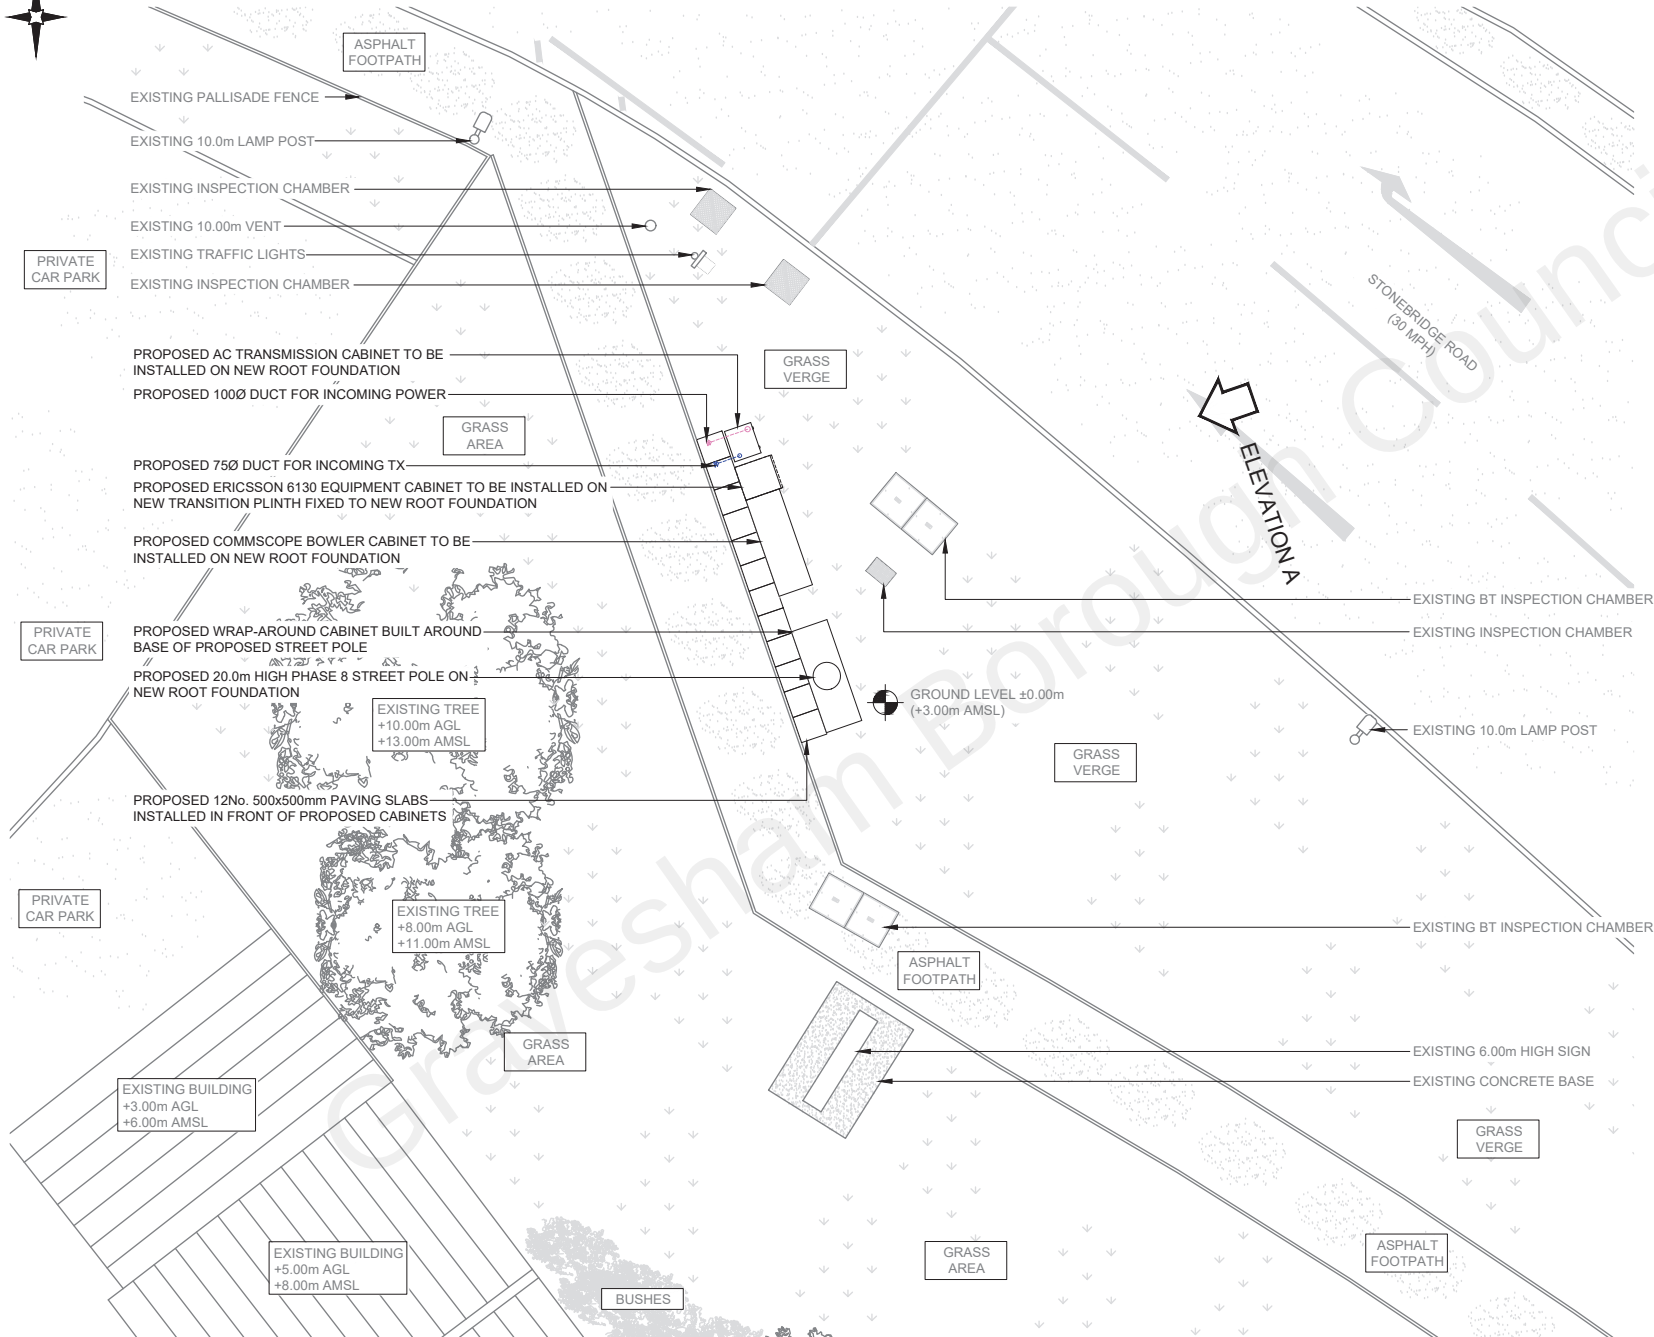

PROPOSED SITE PLAN

 

NOTES:

1. ALL DIMENSIONS IN MM UNLESS OTHERWISE NOTED.

REV	MODIFICATION	BY	CH	DATE
A	Issued for Planning	JMS	RWB	20.12.21

**CK Hutchison
Networks (UK)
Limited**

Great Brighams Mead,
Vastern Road, Reading,
Berkshire, England,
RG1 8DJ

Design Consultant & Principal Contractor:



Great British Communications
Lapwing House, Block 3 Forward Point,
Ton House Lane, Widnes, Cheshire, WAB 0SL
t. 44 (0)151 420 4128
www.gbcservices.co.uk

Site Name:

STONEBRIDGE ROAD

BUK Nominal ID:

DFD20843

Address:

STONEBRIDGE ROAD
DARTFORD
KENT
DA11 9BJ

Title:

215 PROPOSED SITE PLAN

Project:

UNILATERAL SW

Purpose of Issue:

PLANNING

MBNL/TM/H3G Cell ID:
DFD100/TBC/DA0565

Drawing No:

DFD20843_DFD100_TBC_DA0565_GA_REV A

Issue:

A

PROPOSED ANTENNA & RF EQUIPMENT SCHEDULE																					
EXISTING/PROPOSED		ANTENNA REFERENCE	FUNCTION	FEEDER/FIBRE								BIAS T's/RRU's		ANT. REF.	ANTENNAS						
				LENGTH(m) & DIAMETER (SEE GUIDANCE NOTES BELOW)			TYPE (COAX OR FIBRE)	FEEDERS QTY	FIBRE QTY	FIBRE LENGTH	FILTER	DIPLEXER	BIAS T		RRU QTY (HL= HIGH LEVEL, E= ENCLOSURE)	ANTENNA MANUFACTURERS PART No.	BRG°	HEIGHT TO TOP (m)	HEIGHT TO C/L (m)	HEIGHT TO U/S (m)	LOCATION (POLE MOUNTED, HEADFRAME, WITHIN SHROUD ETC)
				MF1	MF(J1)	TOTAL															
SECTOR 1 PROPOSED	A1	5G	-	-	-	DC FIBRE	-	3	24m	-	-	-	-	A1a	AIR 3278	0°	19.72	19.41	19.10	UPPER HEADFRAME	
	A2	800	$\frac{1}{2}''=17$	$\frac{1}{2}''=7m^{(2)}$	24m	DC FIBRE+COAX	4	-	-	-	-	-	E	A2a	HUA AHP4517R12v06	0°	18.50	17.75	17.00	LOWER HEADFRAME	
														A2b							
		1400	$\frac{1}{2}''=17$	$\frac{1}{2}''=7m^{(2)}$	24m	DC FIBRE+COAX	4	-	-	1	-	-	E	A2c							
										1				A2d							
		1800 /2100	$\frac{1}{2}''=17$	$\frac{1}{2}''=7m^{(2)}$	24m	DC FIBRE+COAX	4	-	-	-	-	1	E	A2e							
														A2f							
-	-	-	-	-	-	-	-	-	-	-	-	-	A2g								
SECTOR 2 PROPOSED	B1	5G	-	-	-	DC FIBRE	-	3	24m	-	-	-	-	B1a	AIR 3278	120°	19.72	19.41	19.10	UPPER HEADFRAME	
	B2	800	$\frac{1}{2}''=17$	$\frac{1}{2}''=7m^{(2)}$	24m	DC FIBRE+COAX	4	-	-	-	-	-	E	B2a	HUA AHP4517R12v06	120°	18.50	17.75	17.00	LOWER HEADFRAME	
														B2b							
		1400	$\frac{1}{2}''=17$	$\frac{1}{2}''=7m^{(2)}$	24m	DC FIBRE+COAX	4	-	-	1	-	-	E	B2c							
										1				B2d							
		1800 /2100	$\frac{1}{2}''=17$	$\frac{1}{2}''=7m^{(2)}$	24m	DC FIBRE+COAX	4	-	-	-	-	1	E	B2e							
														B2f							
-	-	-	-	-	-	-	-	-	-	-	-	-	B2g								
SECTOR 3 PROPOSED	C1	5G	-	-	-	DC FIBRE	-	3	24m	-	-	-	-	C1a	AIR 3278	240°	19.72	19.41	19.10	UPPER HEADFRAME	
	C2	800	$\frac{1}{2}''=17$	$\frac{1}{2}''=7m^{(2)}$	24m	DC FIBRE+COAX	4	-	-	-	-	-	E	C2a	HUA AHP4517R12v06	240°	18.50	17.75	17.00	LOWER HEADFRAME	
														C2b							
		1400	$\frac{1}{2}''=17$	$\frac{1}{2}''=7m^{(2)}$	24m	DC FIBRE+COAX	4	-	-	1	-	-	E	C2c							
										1				C2d							
		1800 /2100	$\frac{1}{2}''=17$	$\frac{1}{2}''=7m^{(2)}$	24m	DC FIBRE+COAX	4	-	-	-	-	1	E	C2e							
														C2f							
-	-	-	-	-	-	-	-	-	-	-	-	-	C2g								

GPS LINE KEY			
SECTOR ID	NODE TYPE	NODE C/L (m) AGL	GPS NODE CABLE LENGTH (m)
1	GPS	20.00m	35m

A	Issued for Planning	JMS	RWB	20.12.21
REV	MODIFICATION	BY	CH	DATE

CK Hutchison Networks (UK) Limited

Great Brighams Mead,
Vastern Road, Reading,
Berkshire, England,
RG1 8DJ

Design Consultant & Principal Contractor:

GBC

Great British Communications
Lapwing House, Block 3 Forward Point,
Ton House Lane, Widnes, Cheshire, WAB 0SL
t. 44 (0)151 420 4128
www.gbcservices.co.uk

Site Name:

STONEBRIDGE ROAD

BUK Nominal ID:

DFD20843

Address:

STONEBRIDGE ROAD
DARTFORD
KENT
DA11 9BJ

Title:

304 PROPOSED CONFIGURATION
ANTENNA SCHEDULE

Project:

UNILATERAL SW

Purpose of Issue:

PLANNING

MBNL/TMH3G Cell ID:

DFD100/TBC/DA0565

Drawing No:

DFD20843_DFD100_TBC_DA0565_GA_REV A

Issue:

A

