




Notes	
All dimensions shown are in millimeters unless otherwise stated. Only figured dimension to be taken from this drawing and not scaled dimensions.	

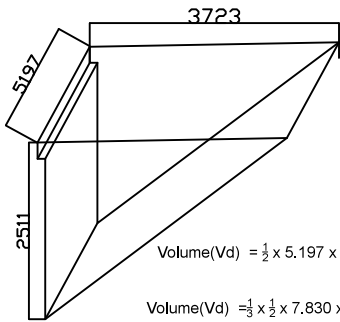


$\text{Volume(Vd)} = \frac{1}{2} \times 5.197 \times 3.723 \times 2.511 = 24.29 \text{ Cu.m}$
 $\text{Volume(Vd)} = \frac{1}{3} \times \frac{1}{2} \times 7.830 \times 3.161 \times 2.750 = 11.34 \text{ Cu.m}$
 $\text{Total Volume(Vd)} = 24.29 \text{ Cu.m} + 11.34 \text{ Cu.m} = 35.63 \text{ Cu.m}$

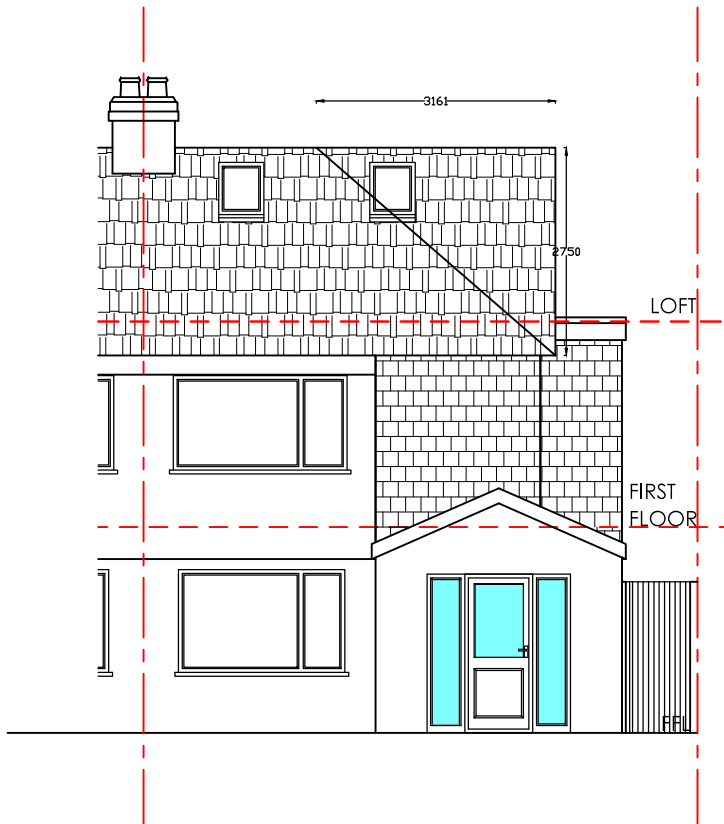


PROPOSED FRONT ELEVATION

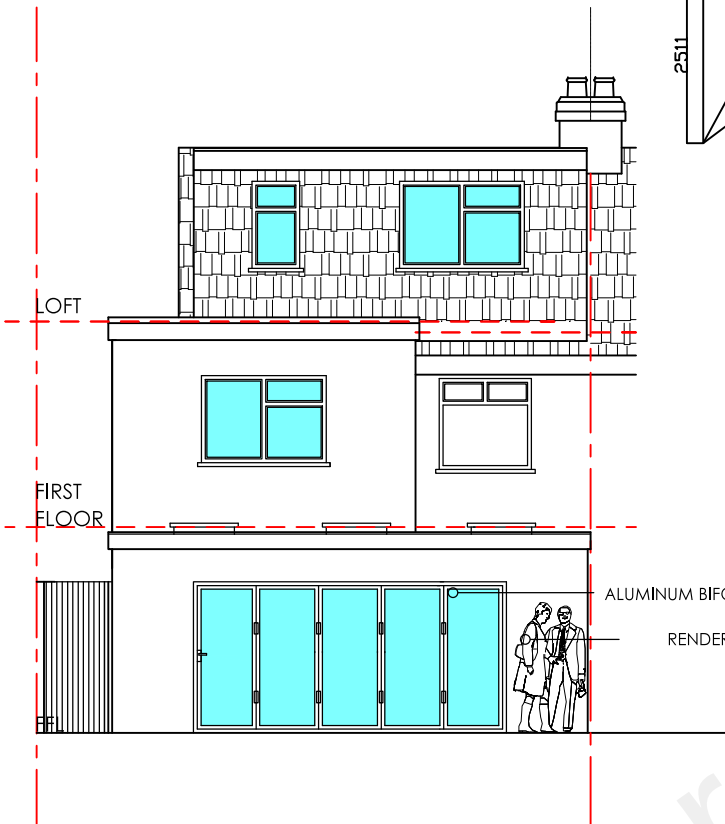


PROPOSED REAR ELEVATION

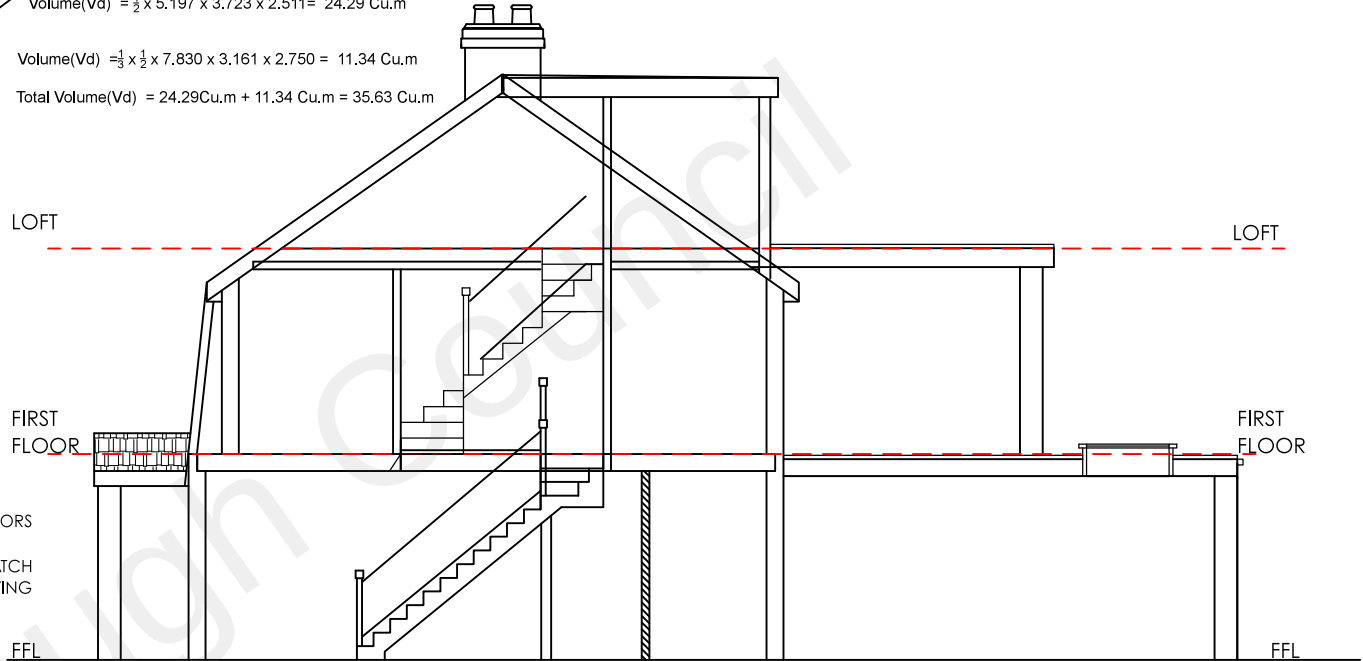

PROPOSED RIGHT SIDE ELEVATION

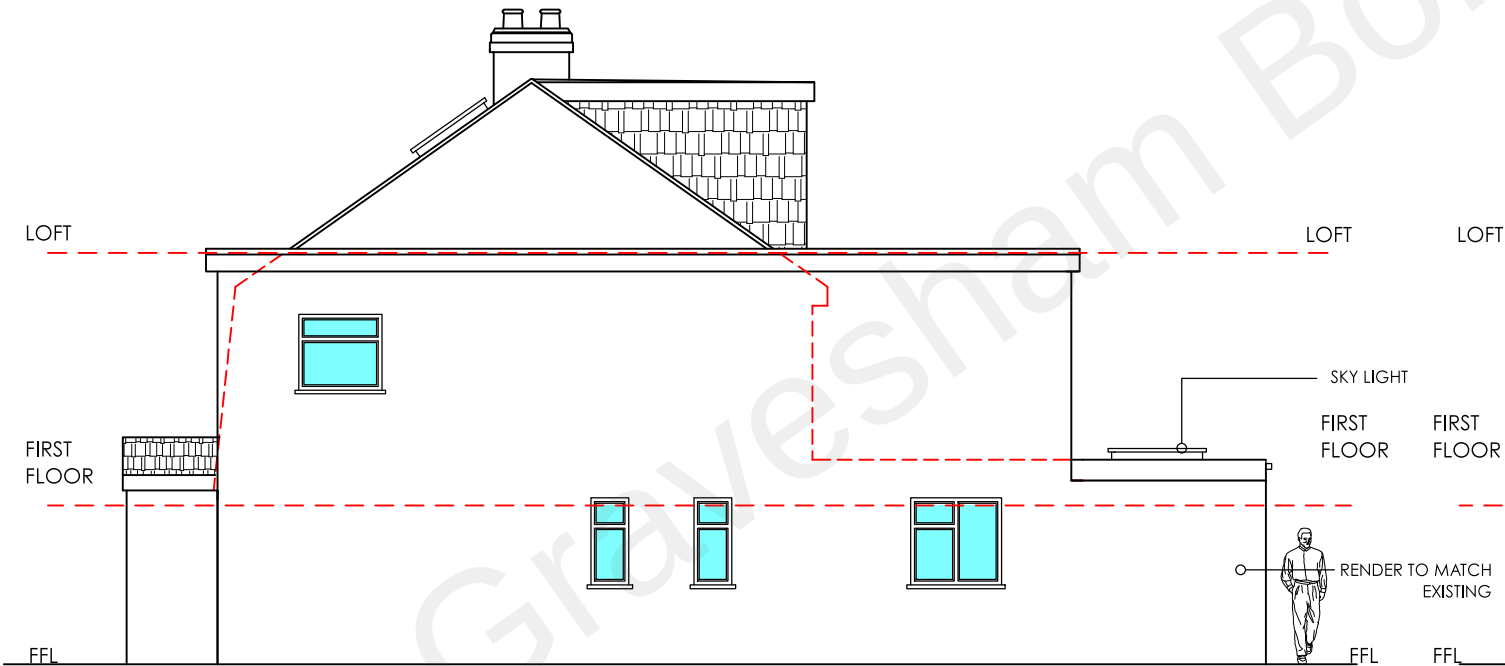

PROPOSED RIGHT SIDE ELEVATION

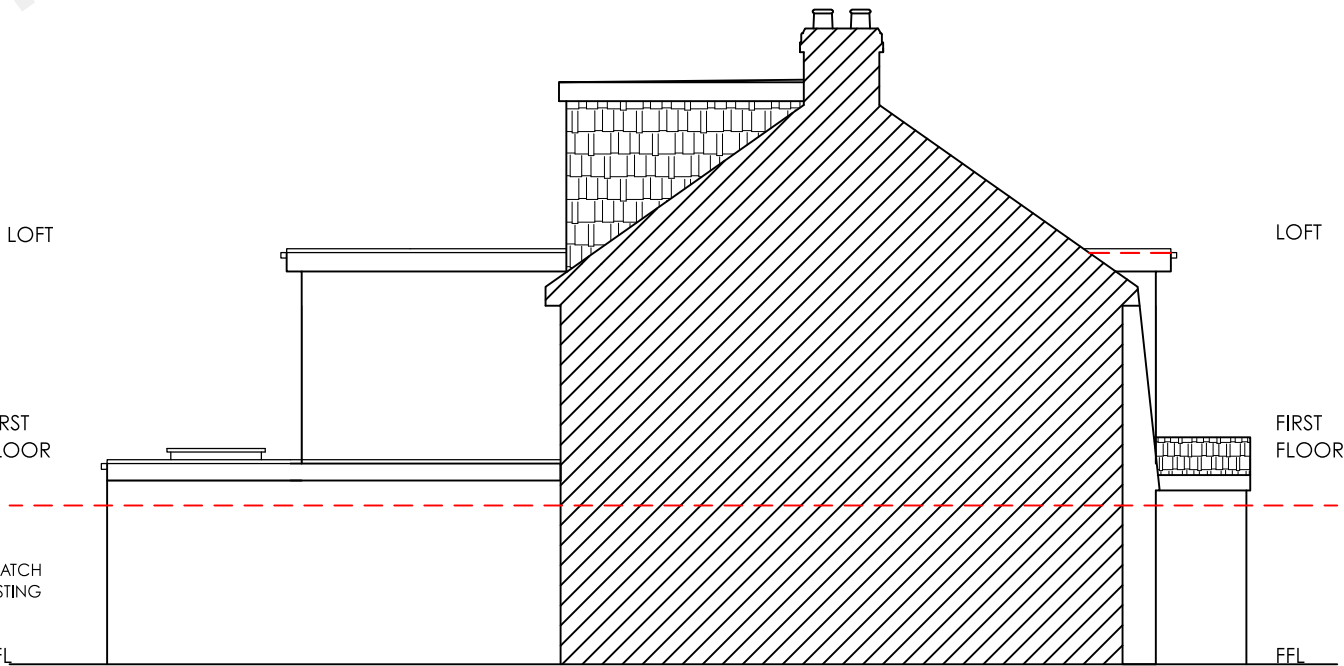

PROPOSED LEFT SIDE ELEVATION



Project:		PROPOSED SINGLE STOREY EXTENSION 12 Cruden Road Gravesend DA12 4HD	
CLIENT: Mr Stanley Akwaeze		DATE:	0-01-22
REV:		CHECKED BY:	TA
		SCALE:	1:100
		DRAWN BY:	TA
		PROPOSED SECTION AND ELEVATIONS	
		220804-21	
		This drawing and the building work illustrated are copyright and may not be reproduced without written permission.	



Loft conversion & Extension Specialists 07815559217 / 02077121486