


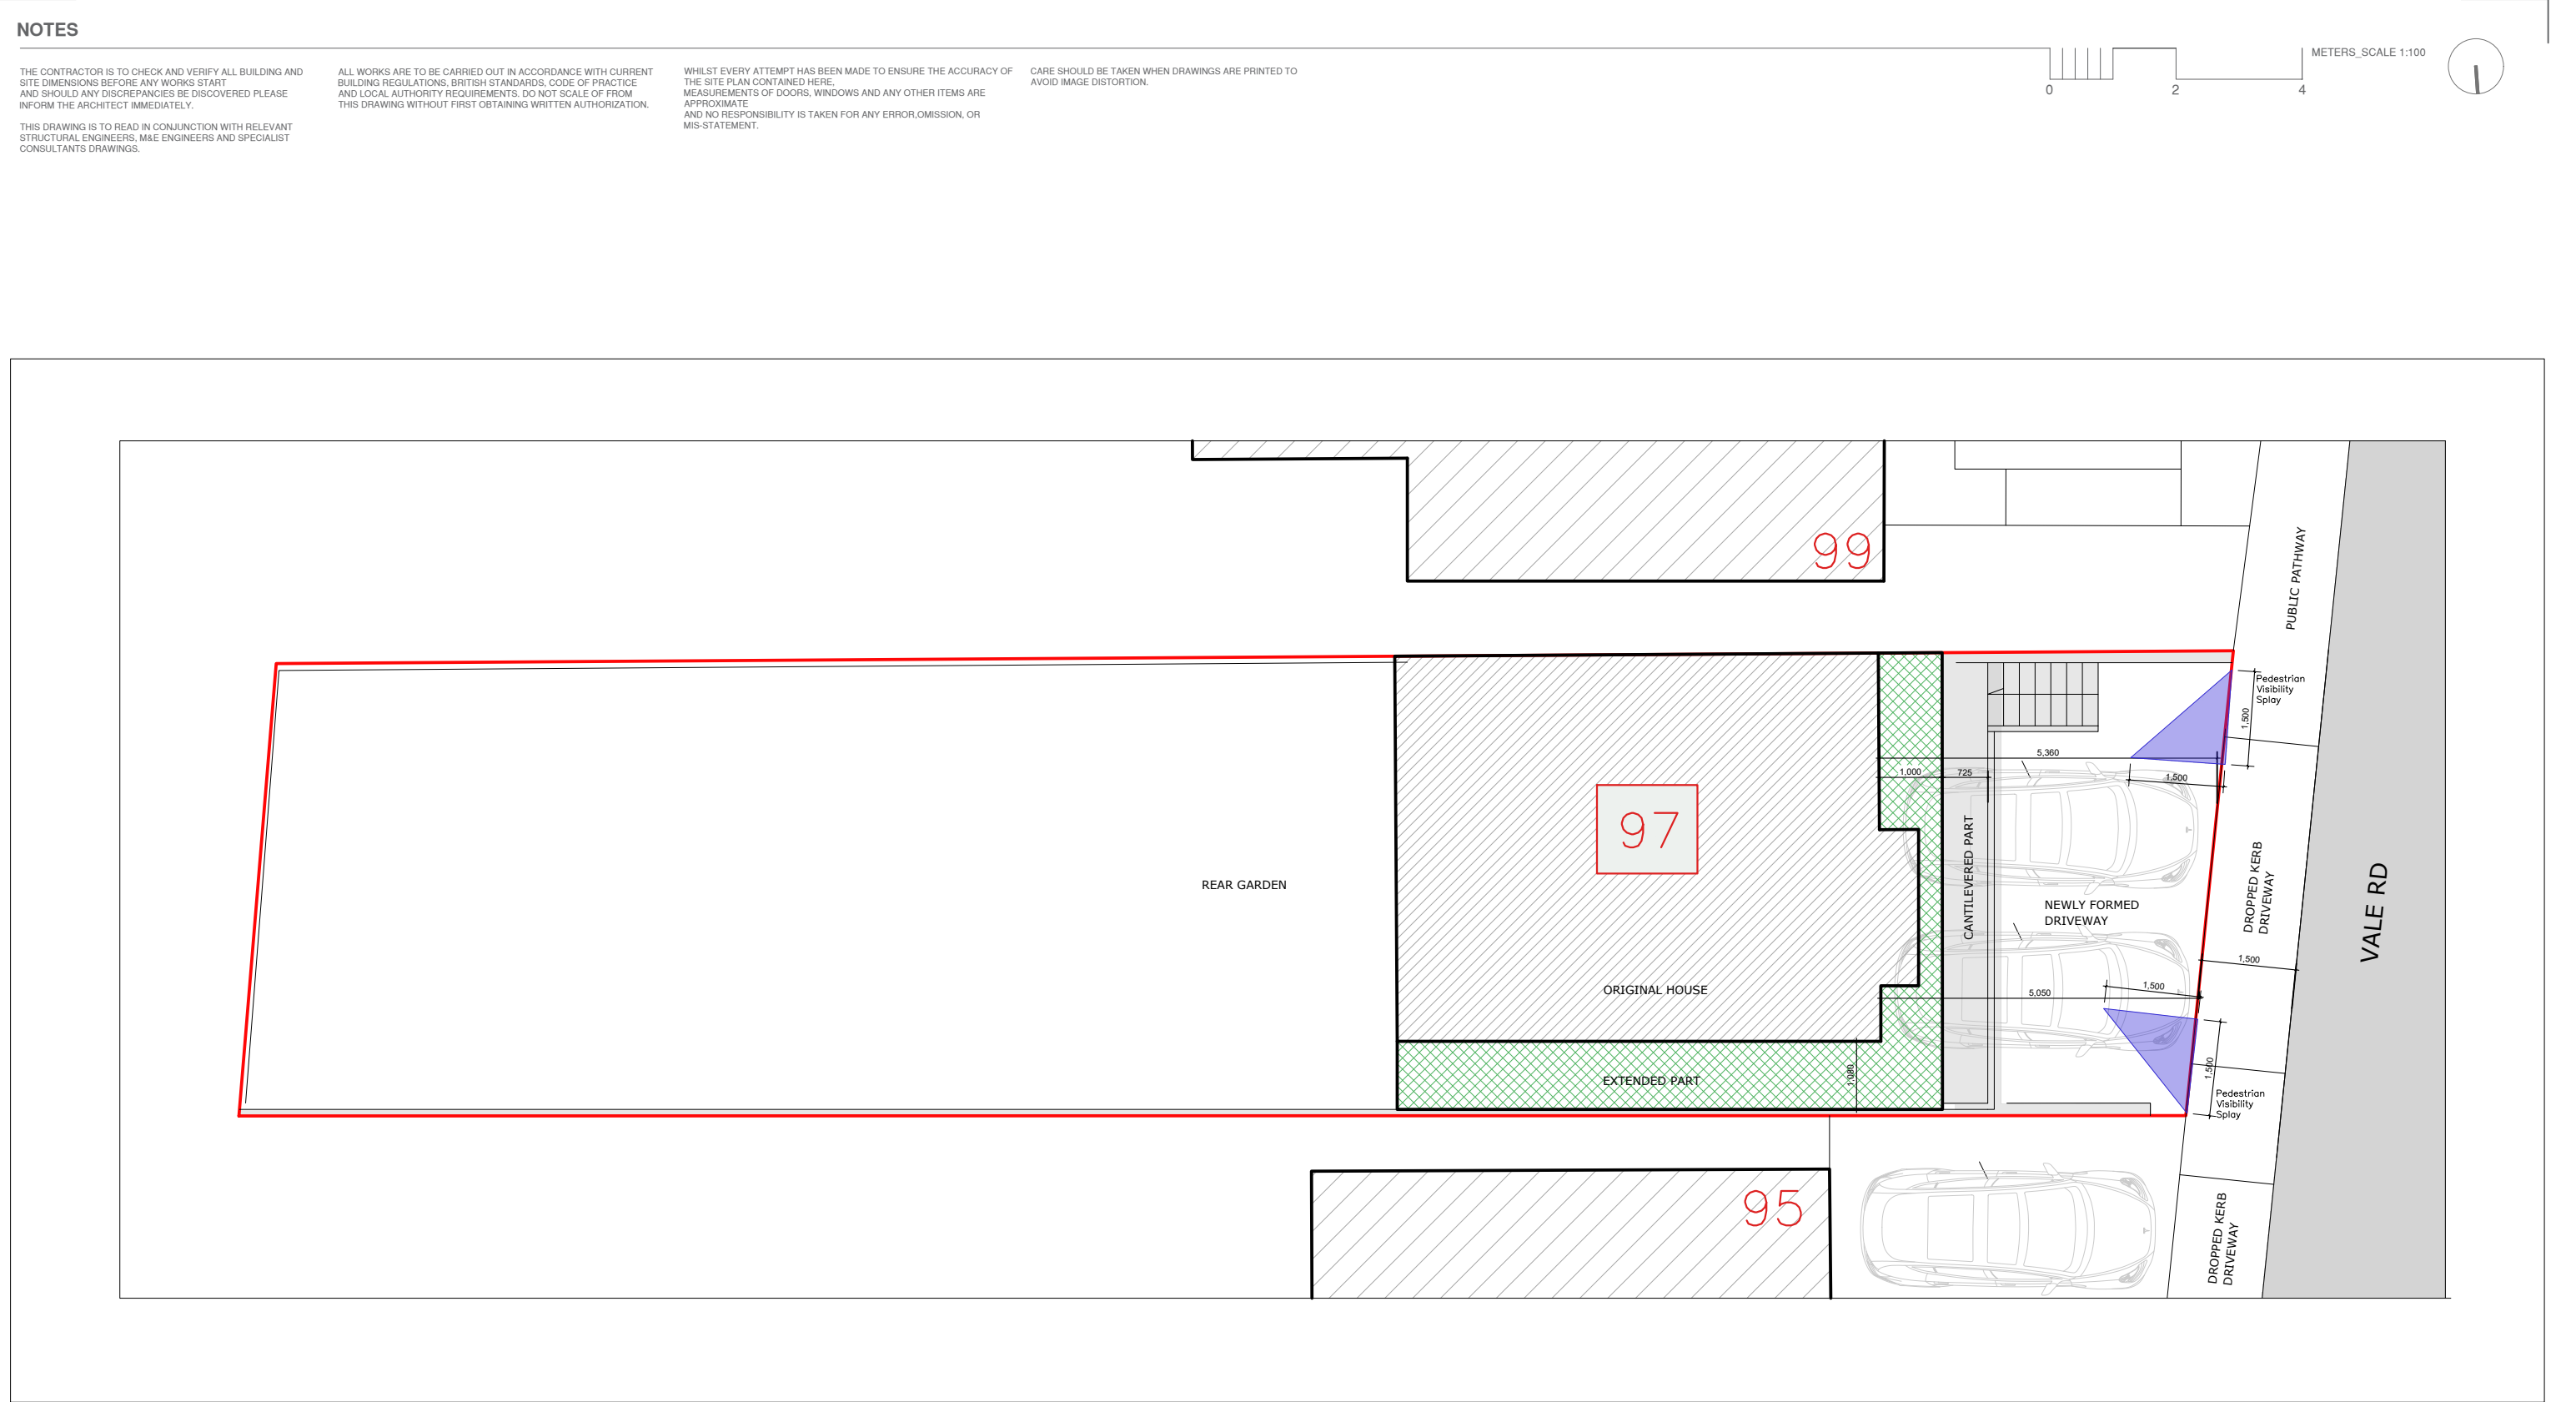

|                                                                                           |   |                                                                           |         |            |         |                |            |                                            |              |          |
|-------------------------------------------------------------------------------------------|---|---------------------------------------------------------------------------|---------|------------|---------|----------------|------------|--------------------------------------------|--------------|----------|
| <div>ARCHITEKTAS</div> <div>info@architektas.co.uk</div> <div>www.architektas.co.uk</div> | <div>PURPOSE OF ISSUE</div> <div>Information</div> <div>Comment</div> <div>Consents</div> <div>Building Control</div> <div>Tender</div> <div>Contract</div> <div>Construction</div> | <div></div> <div>REV</div> <div>DATE</div> <div>NOTES</div> <div>DR</div> | CLIENT  |            |         | DRAWING STATUS |            | PROJECT                                    | DRAWING NO   | REVISION |
|                                                                                           |   |                                                                           | PRIVATE |            |         | PLANNING       |            | 97 Vale Rd, Northfleet, Gravesend DA11 8DB | 97 -01.1002P | 1        |
|                                                                                           |   |                                                                           | DRAWN   | START DATE | CHECKED | SCALE          | SHEET SIZE | DRAWING TITLE                              |              |          |
|                                                                                           |   |                                                                           | AR      | 30/05/23   | AR      | 1:100 @ A3     | A3         | PROPOSED SITE PLAN                         |              |          |