



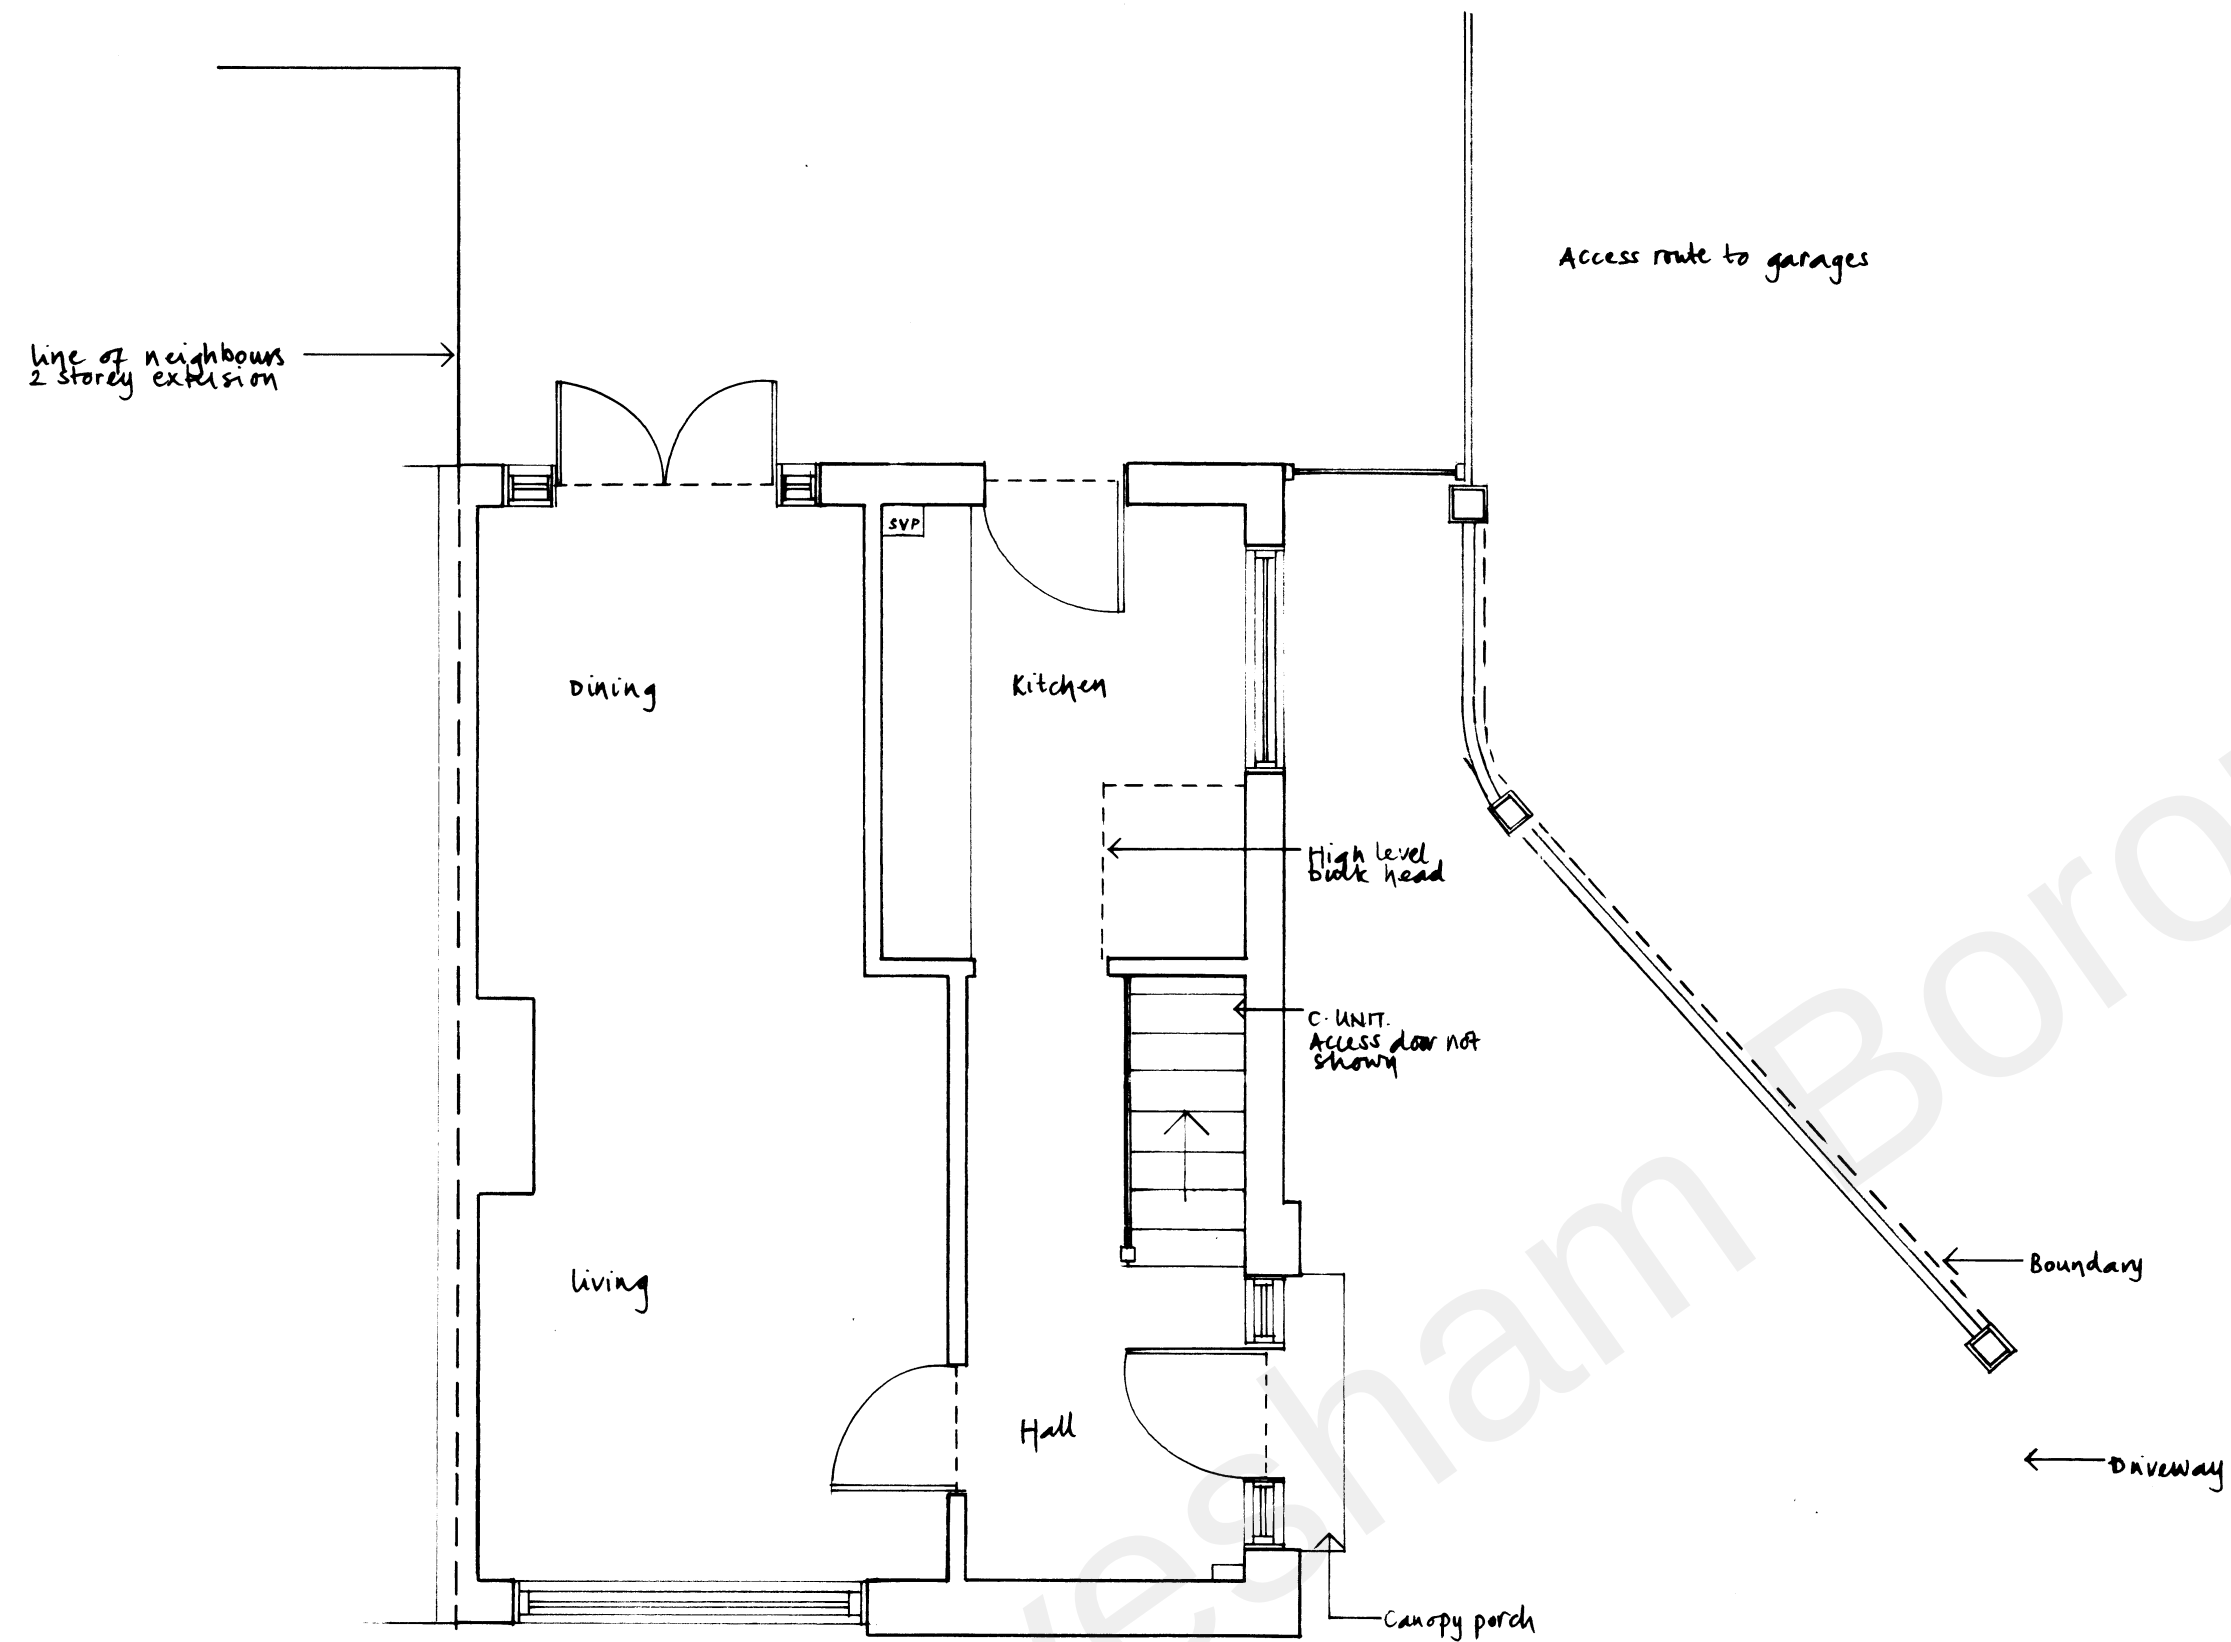

GROUND FLOOR PLAN

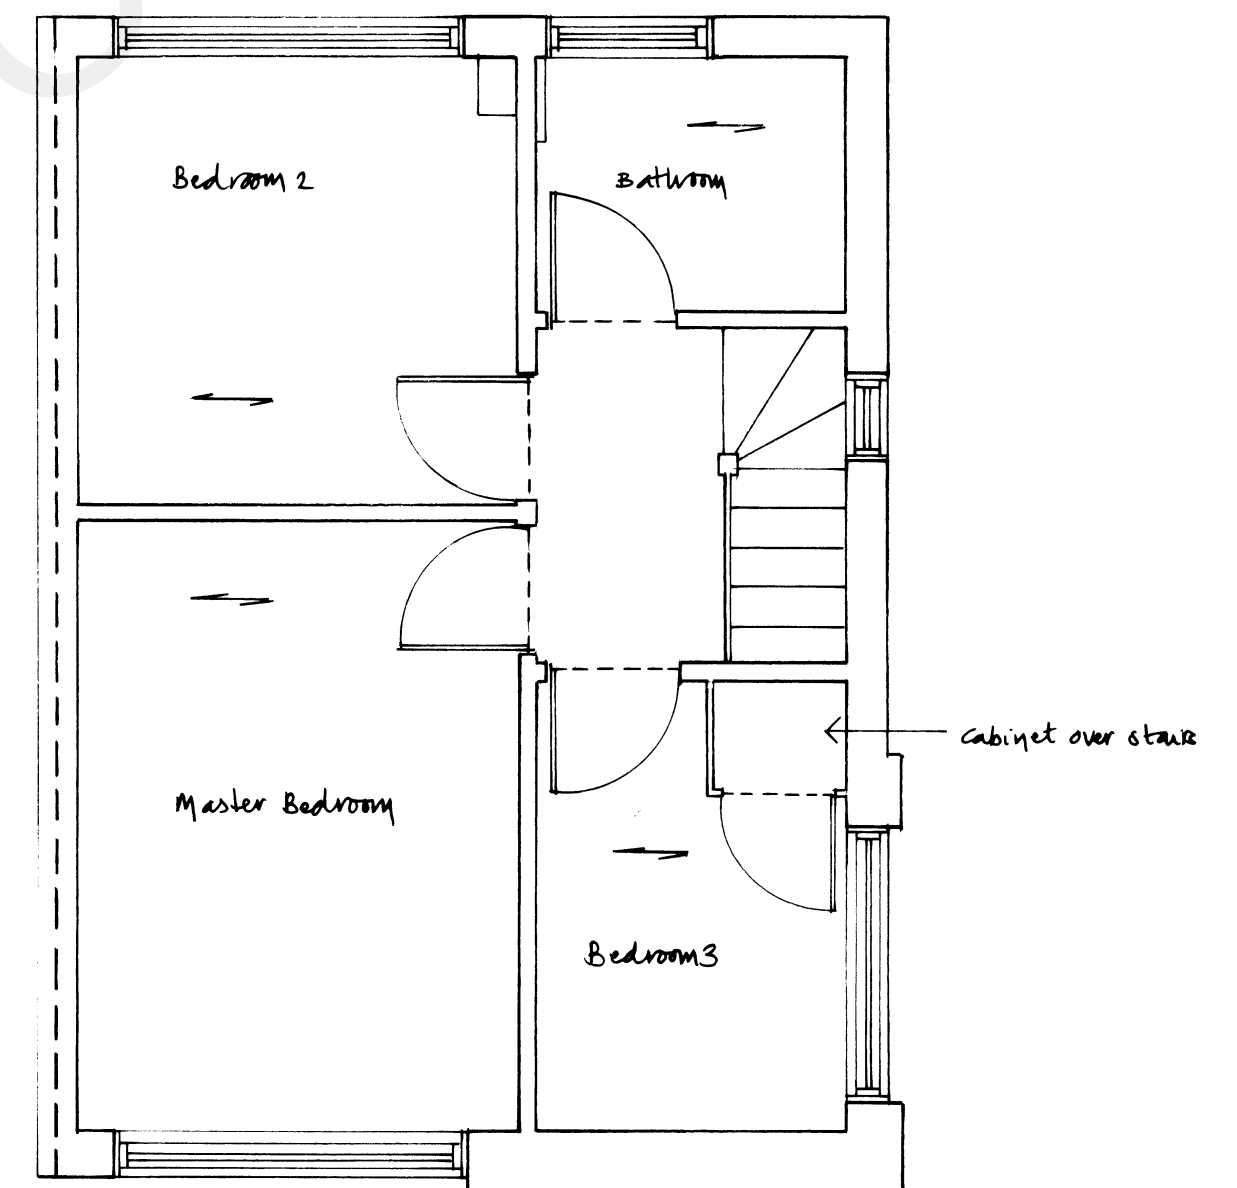

FIRST FLOOR PLAN

0 1 2 3 4

109 CIRRUS CRESCENT, DA12 4QR

EXISTING FLOOR PLANS

DRAWING NO 1 SCALE 1:50

PLANNING.