


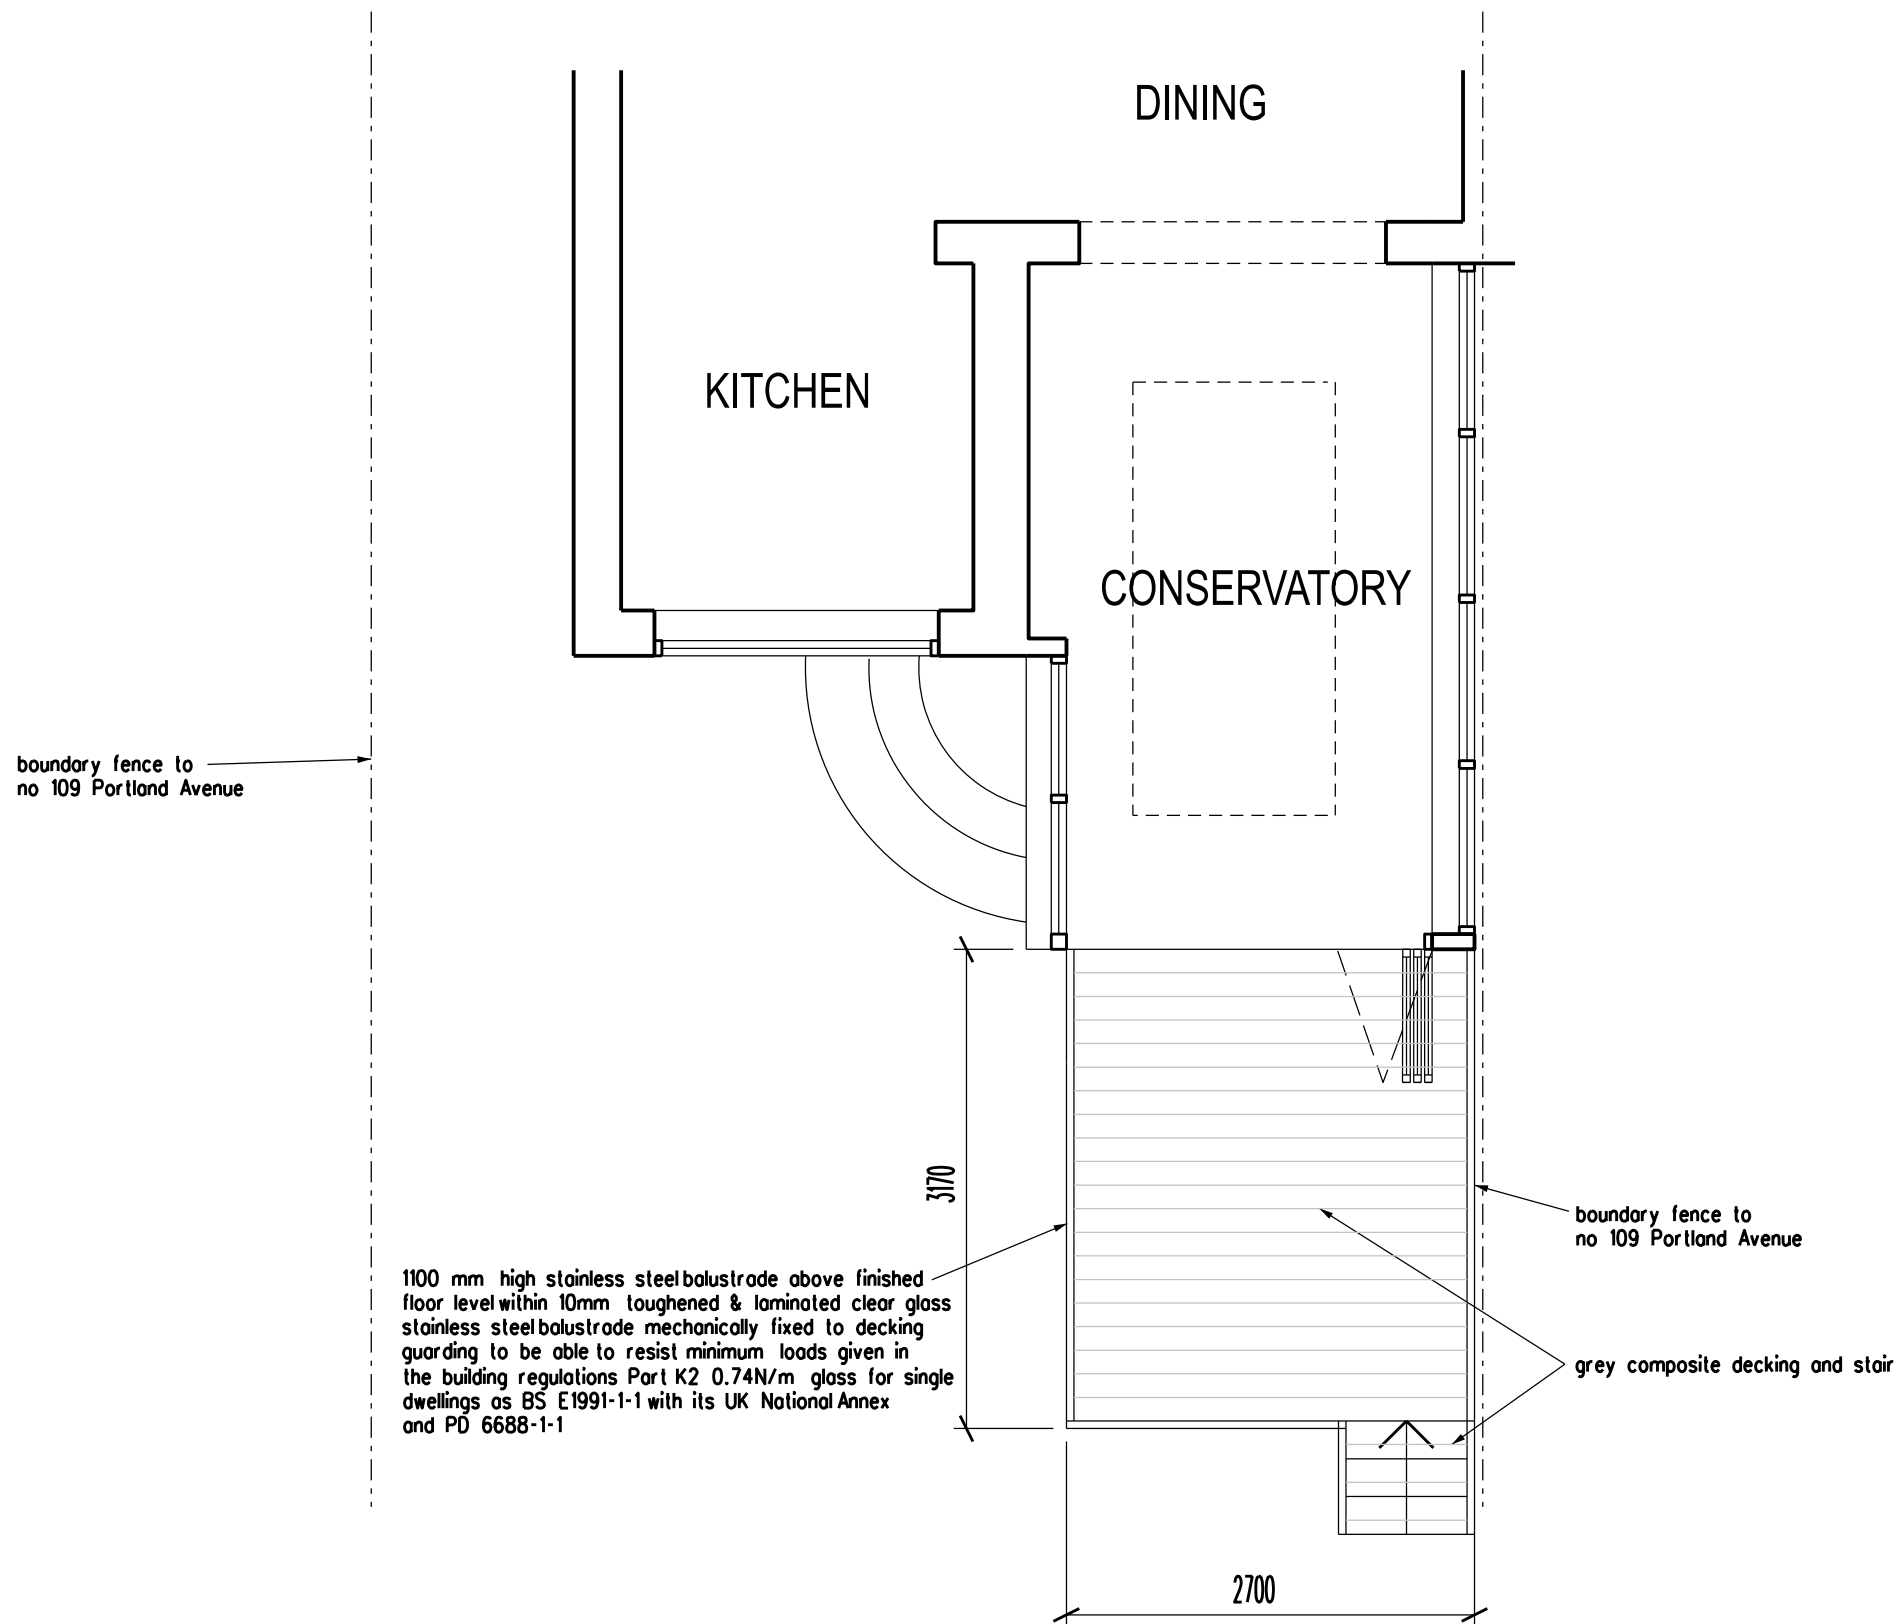

| REVISION                                                                                                 | DATE     |
|---|----------|
| ARCHITECT                                                                                                |          |
| TA ARCHITECTS<br>11 JOYDENS WOOD ROAD BEXLEY<br>KENT DA5 2HS Tel 07905 130591<br>ta140256@googlemail.com |          |
| JOB   |          |
| PROPOSED FORMATION OF<br>REAR VERANDA<br>AT 109 PORTLAND AVENUE<br>GRAVESEND KENT DA12 5HF               |          |
| DRAWING                                                                                                  |          |
| PROPOSED PART GROUND<br>FLOOR PLAN                                                                       |          |
| SCALE   | DATE     |
| 1:50 AT A3                                                                                               | AUG 2024 |
| DRAWING NO.                                                                                              |          |
| CH/05   |          |