



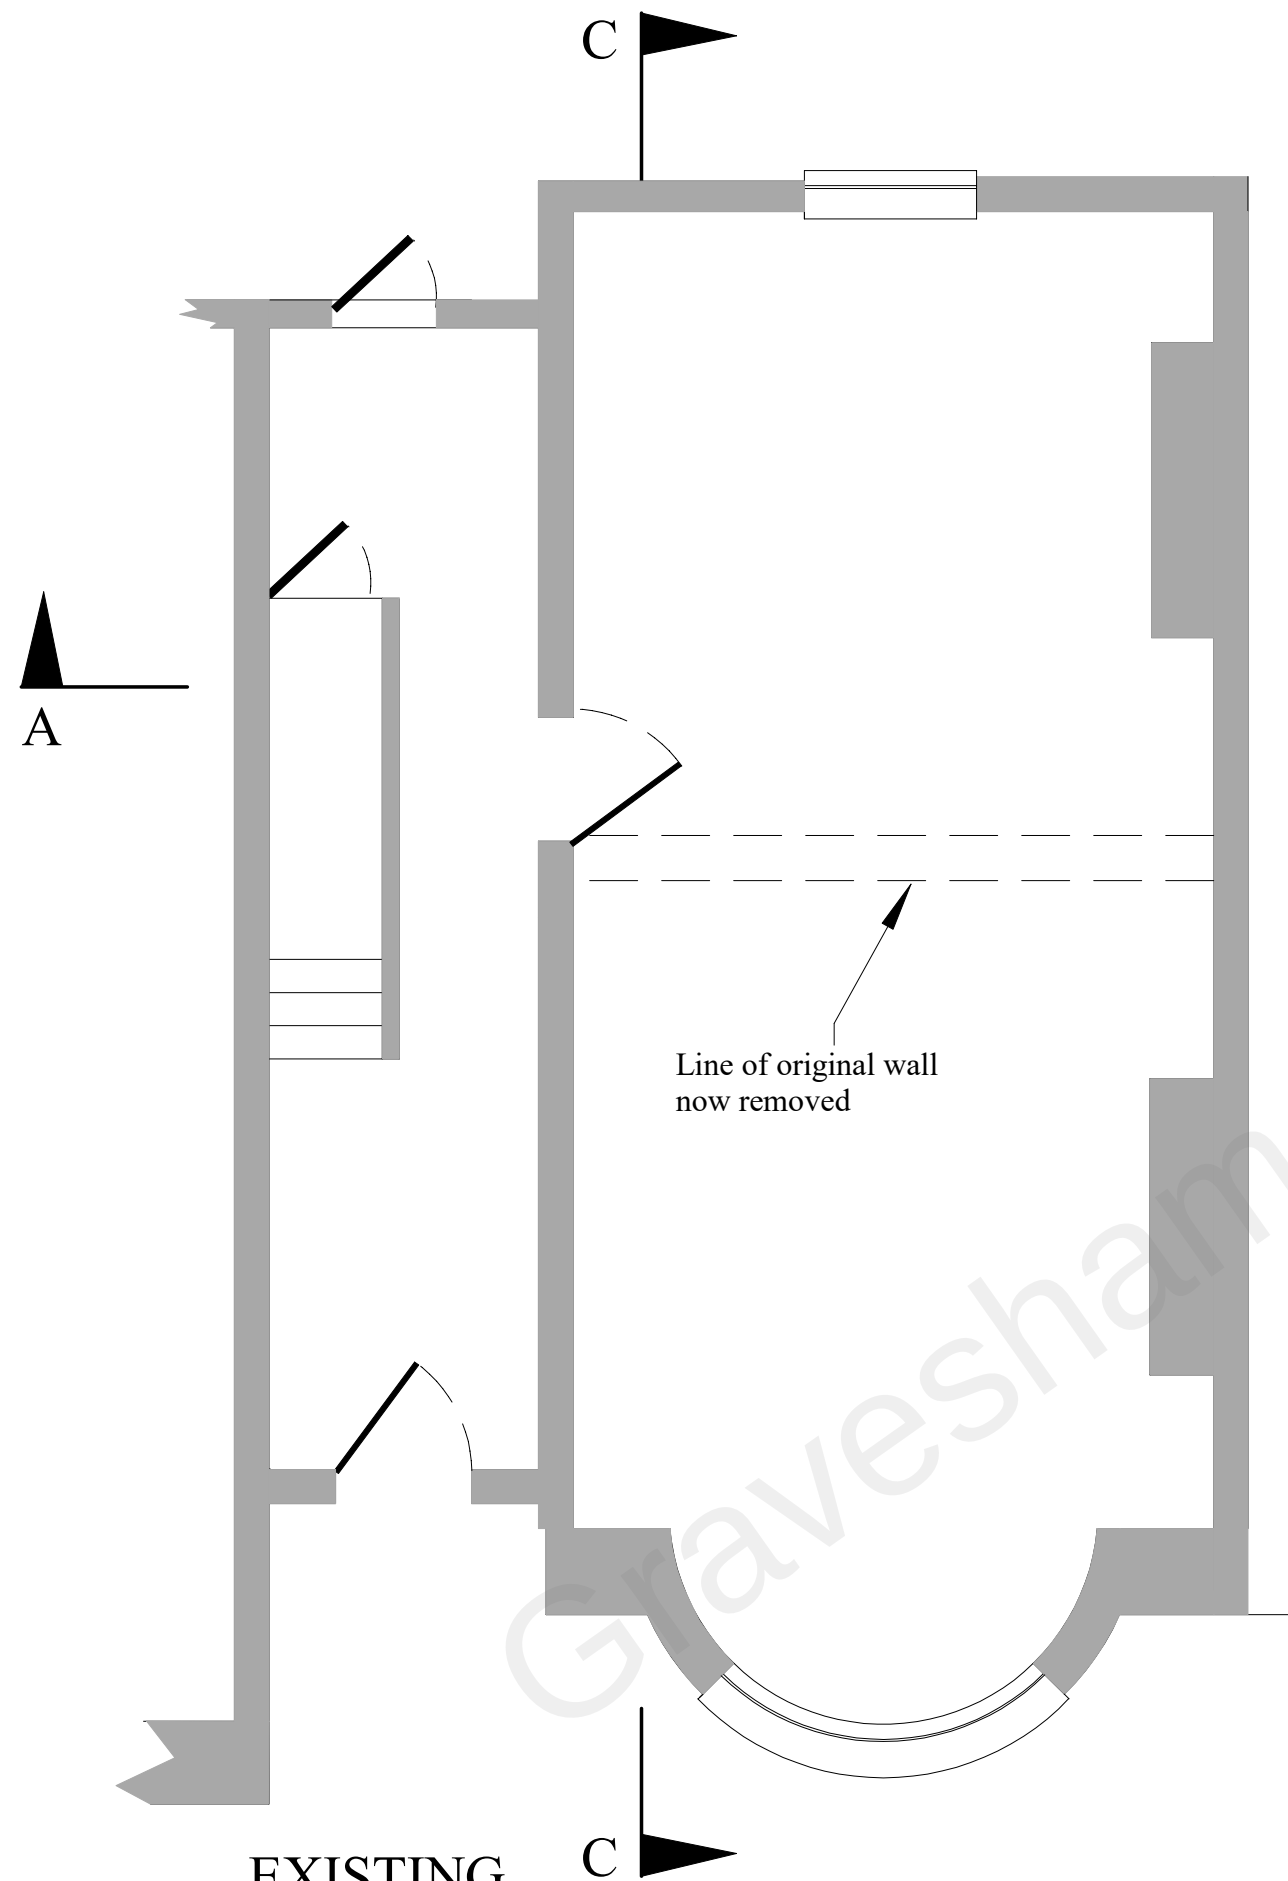

EXISTING

3m

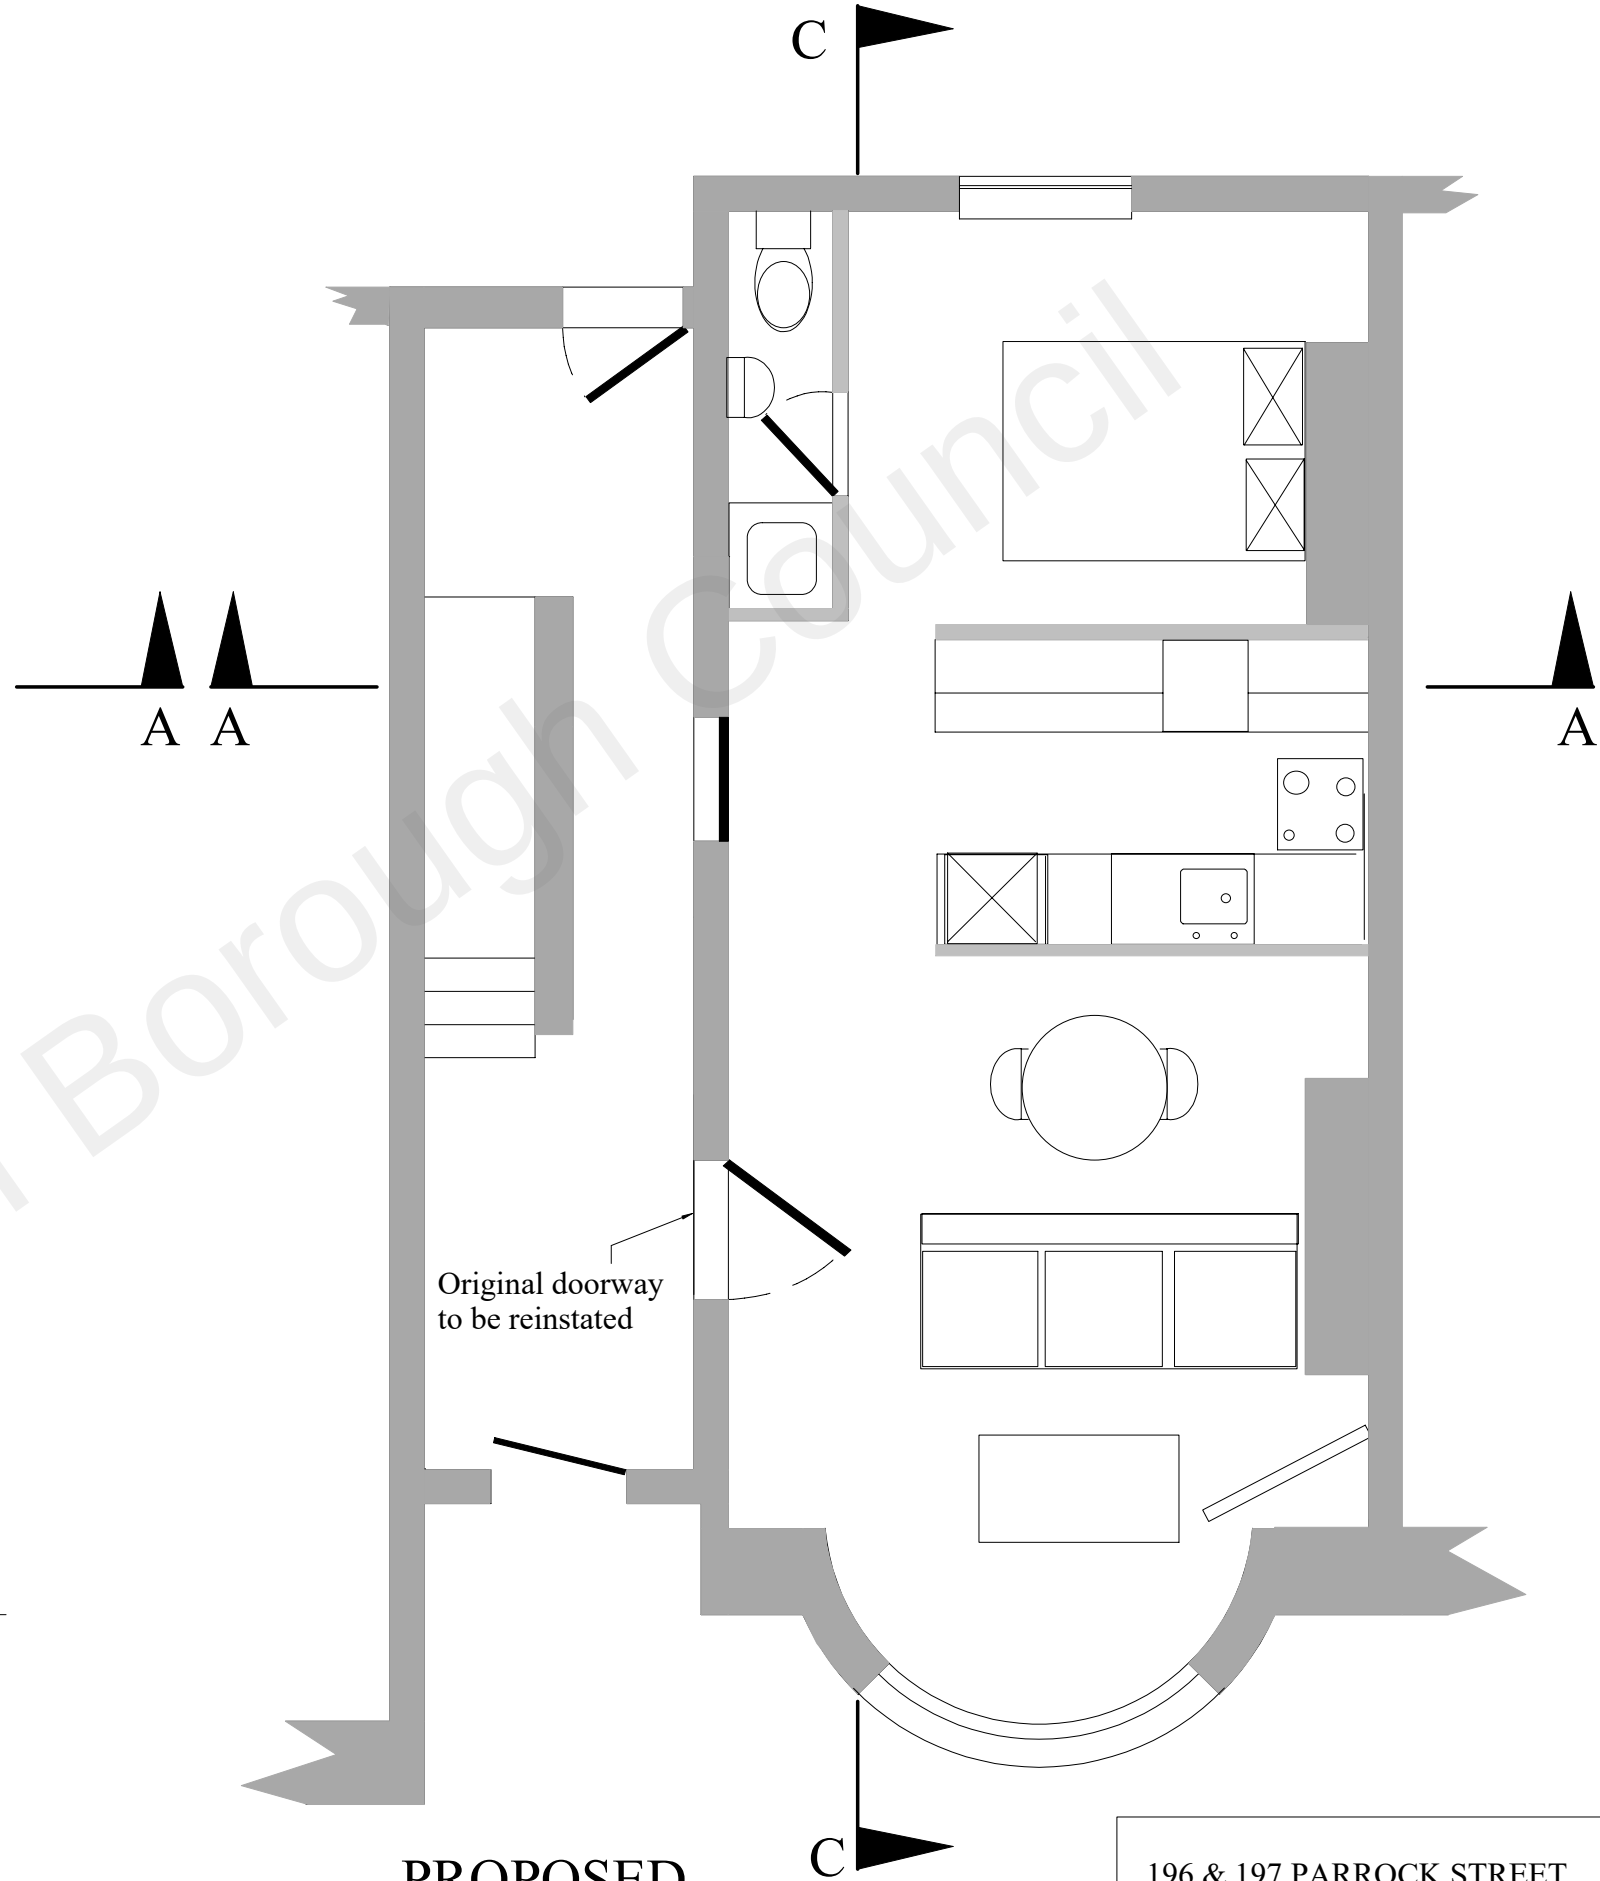

PROPOSED

196 & 197 PARROCK STREET
GROUND FLOOR PLANS
EXISTING AND PROPOSED

Scale 1:50@A3
Drawing Number PS 012
Revision 0
Date 18/08/2022