


ALL DIMENSIONS ARE TO BE CHECKED ON SITE

NOTES

KEY

- 1. Existing Chimney
- 2. Flank Wall Paint finished and Cement Rendered
- 3. Second floor Bathroom Window
- 4. Rear Roof With Concrete roofing Tiles
- 5. Rear Wall Cement Rendered and Paint Finished
- 6. Corrugated Roof to Rear Conservatory
- 7. Rear Conservatory
- 8. Bay Window

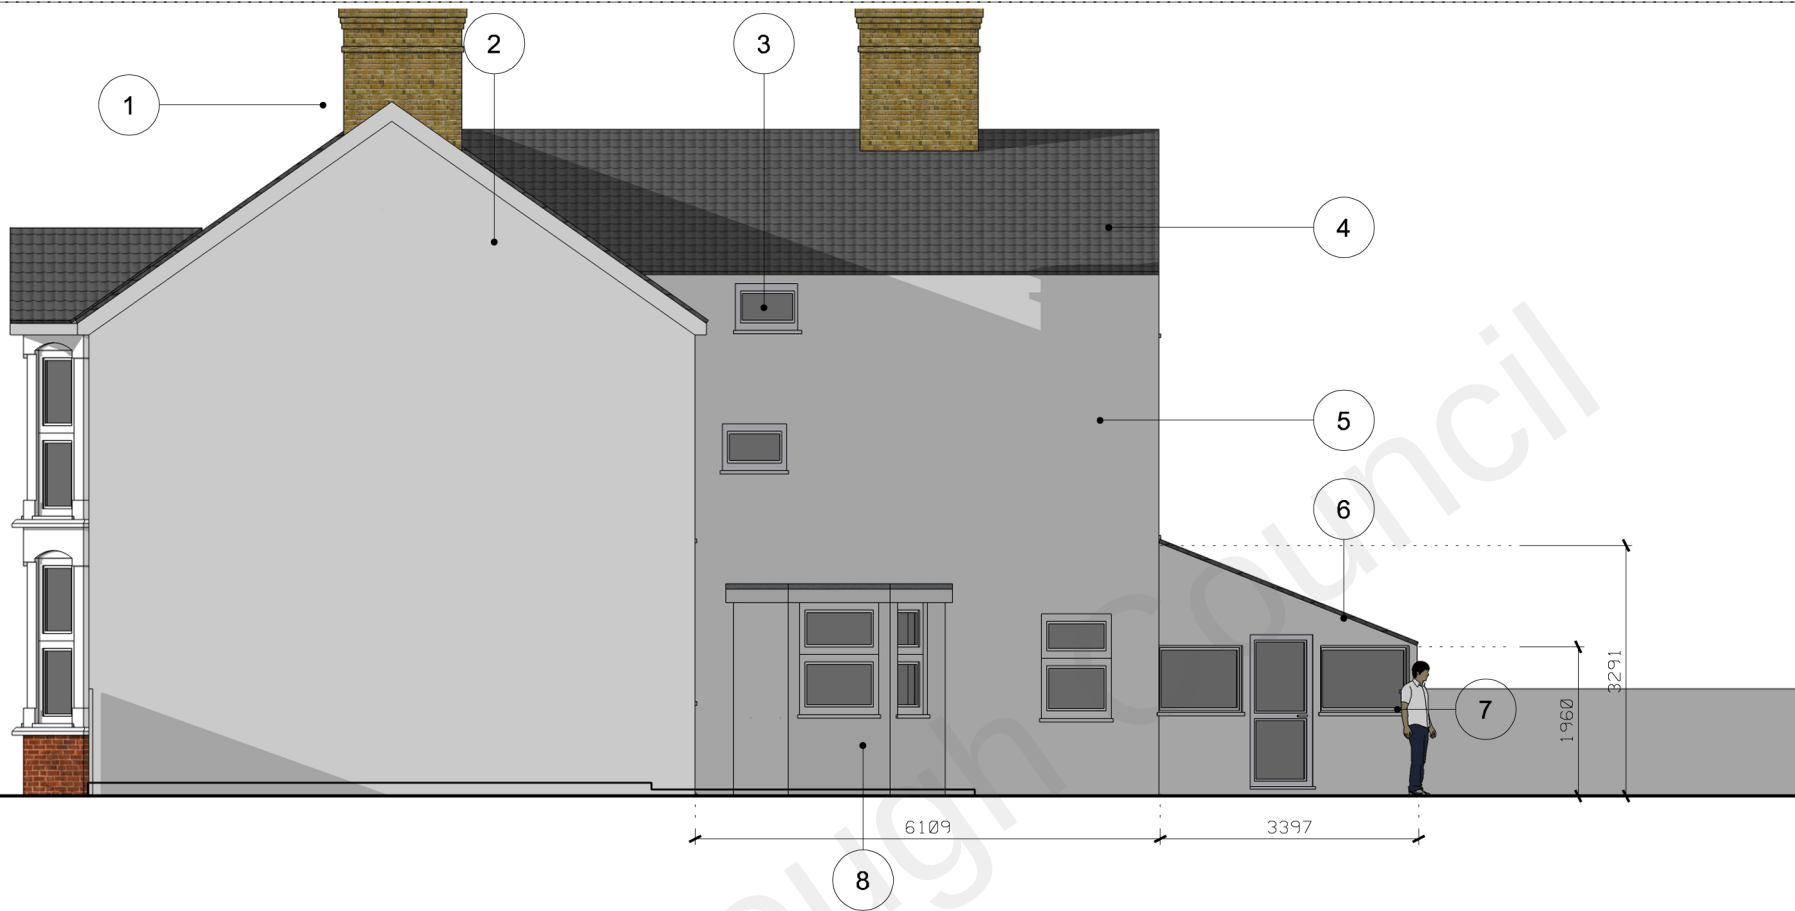


EXISTING NORTH ELEVATION
Scale 1:100

KEY

- 1. Rear Conservatory



EXISTING SOUTH ELEVATION
Scale 1:100

 

PI	ISSUED FOR PLANNING	JUN 22
Rev	Description	Date

NOVATE | ACS
ARCHITECTURE & CONSTRUCTION SERVICES
6B PARKWAY | ST ALBANS
PORTERS BAR | HERTS | AL3 6PA

DRAWING STATUS

FOR PLANNING

Issued for purpose indicated. This drawing is to be read in conjunction with all consultants information. All dimensions to be checked on site.

This drawing is copyright.

JOB NUMBER: 209 FILE: 02-209

CLIENT: Mr and Mrs Okuta

JOB: 83 THE AVENUE | GRAVES END |
DA11 0LX

DRAWING TITLE:
EXISTING NORTH ELEVATION
EXISTING SOUTH ELEVATION

SCALE: 1:100 @ A3 DRAWN BY: FA

DATE: JUNE 2022

DRAWING NO: 209_PP-201-3 REV: P1