


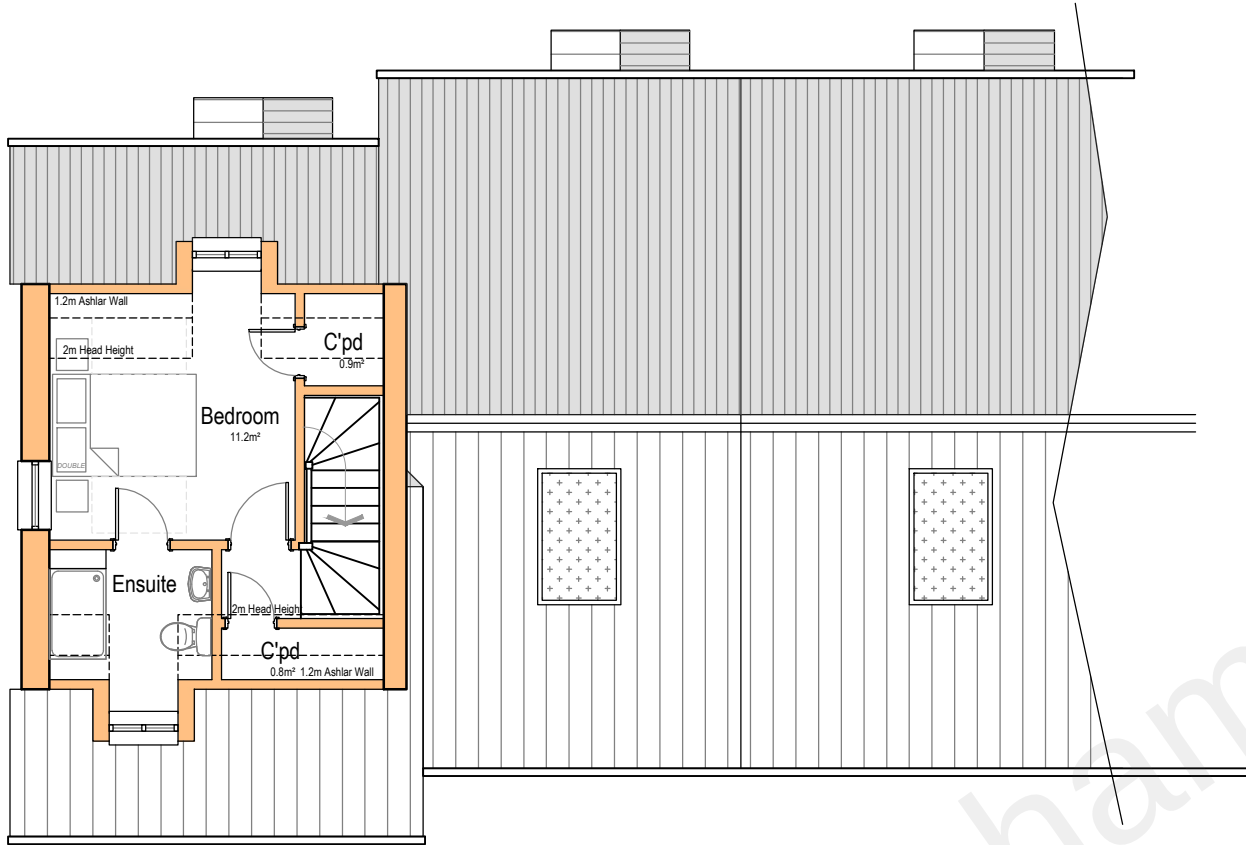


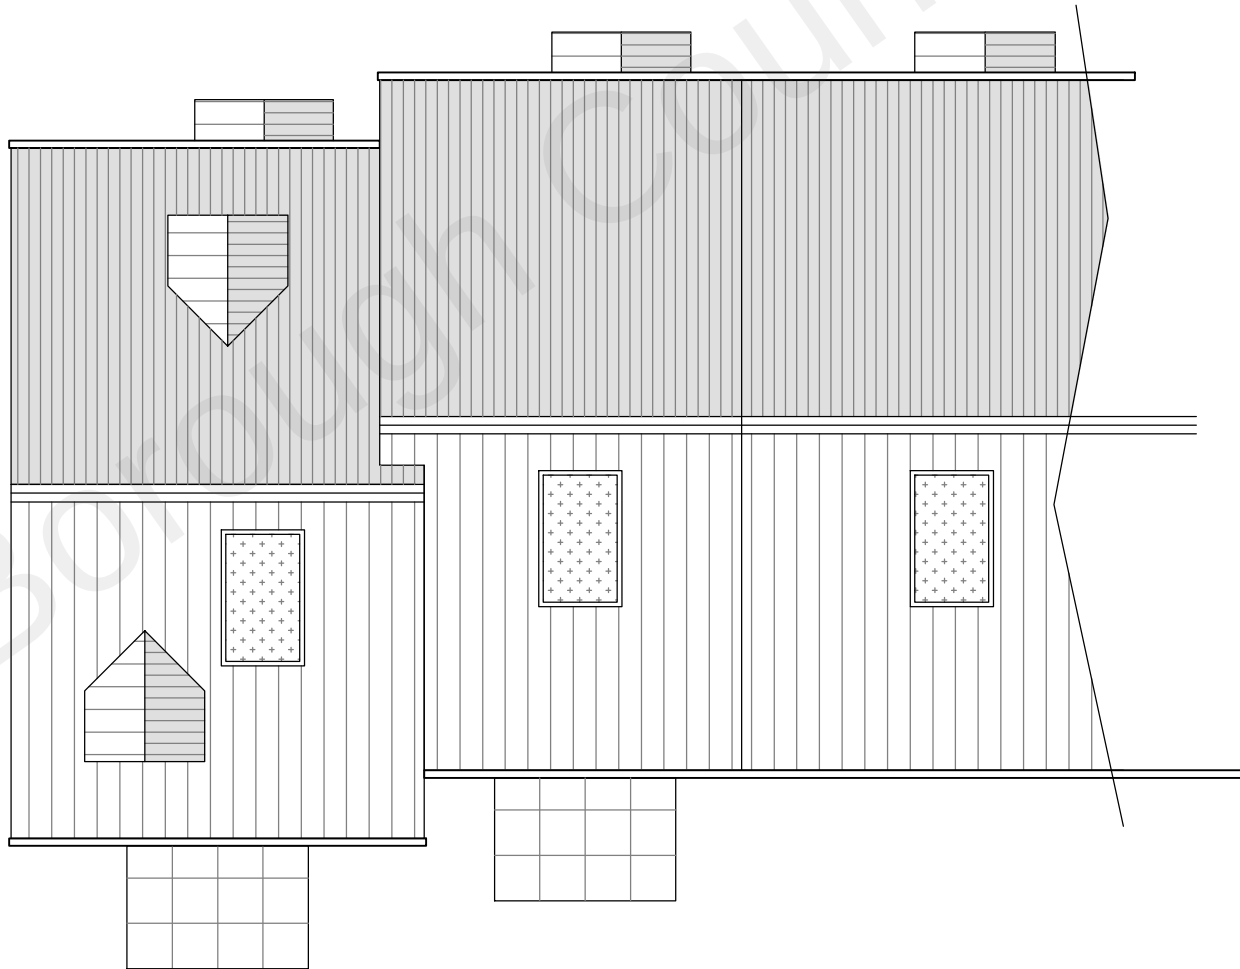

Proposed Second Floor Plan
Scale 1:100 @ A3

 

Proposed Roof Plan
Scale 1:100 @ A3

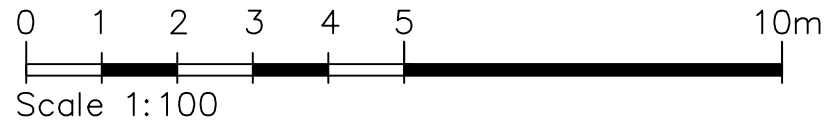

NOTES:

Do Not Scale.

Report all discrepancies, errors and omissions.

Verify all dimensions on site before commencing any work on site or preparing shop drawings.

All materials, components and workmanship are to comply with the relevant British Standards, Codes of Practice, and appropriate manufacturers recommendations that from time to time shall apply.

For all specialist work, see relevant drawings.

This drawing and design are copyright of BWW Architects.

Rev	Date	Description
-----	------	-------------

PLANNING

Project Title
Proposed Replacement Dwellings
at No.104 & 106
Jubilee Crescent
Gravesend
Kent
DA12 4JF

Drawing Description
Proposed Second Floor and Roof Plans

Scale
1:100@ A3

Drawn by
BW

Date
December 2022

Checked by
BW



92, Old Dover Road, Canterbury,
Kent

07787763656

LIGHT - COLOUR - SCALE - TEXTURE

Drawing Number
0032A_11

Revision
-