



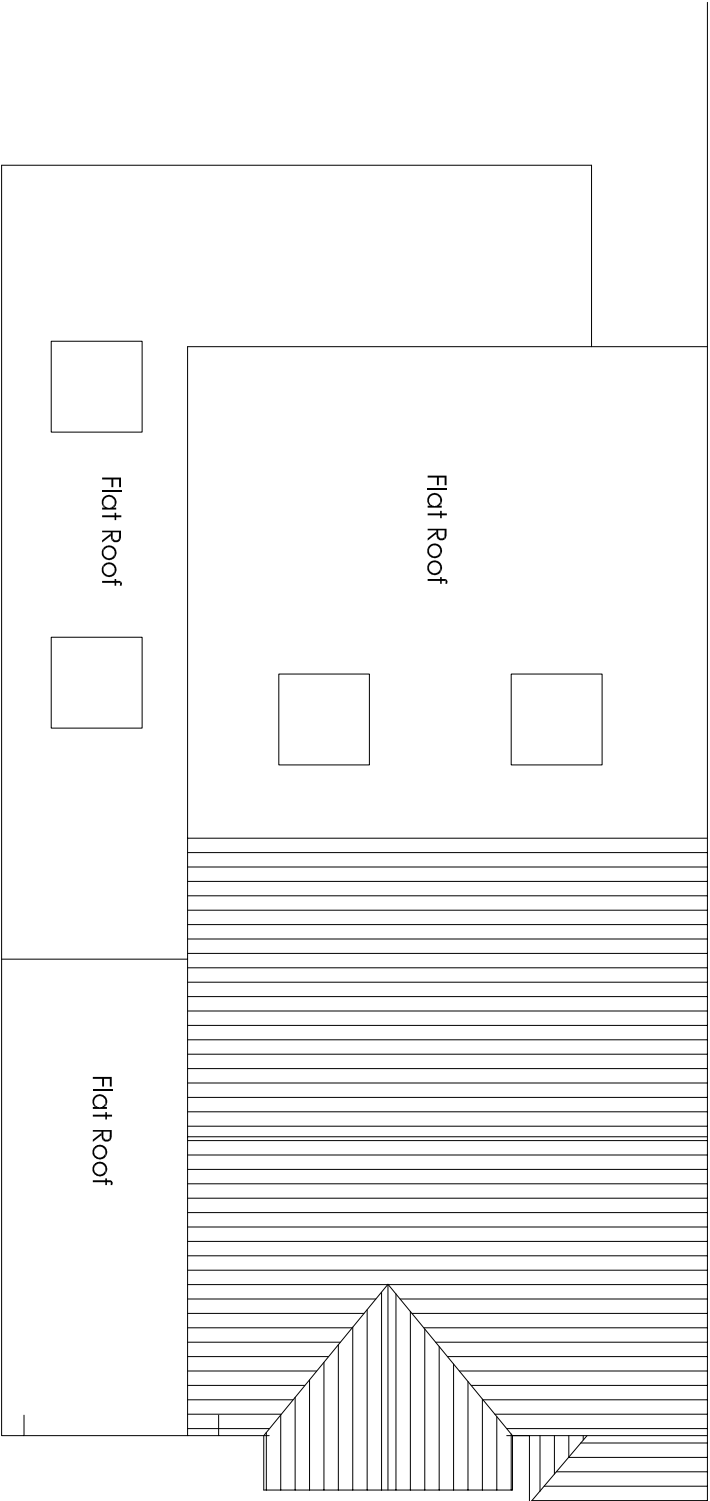

Existing Roof Plan

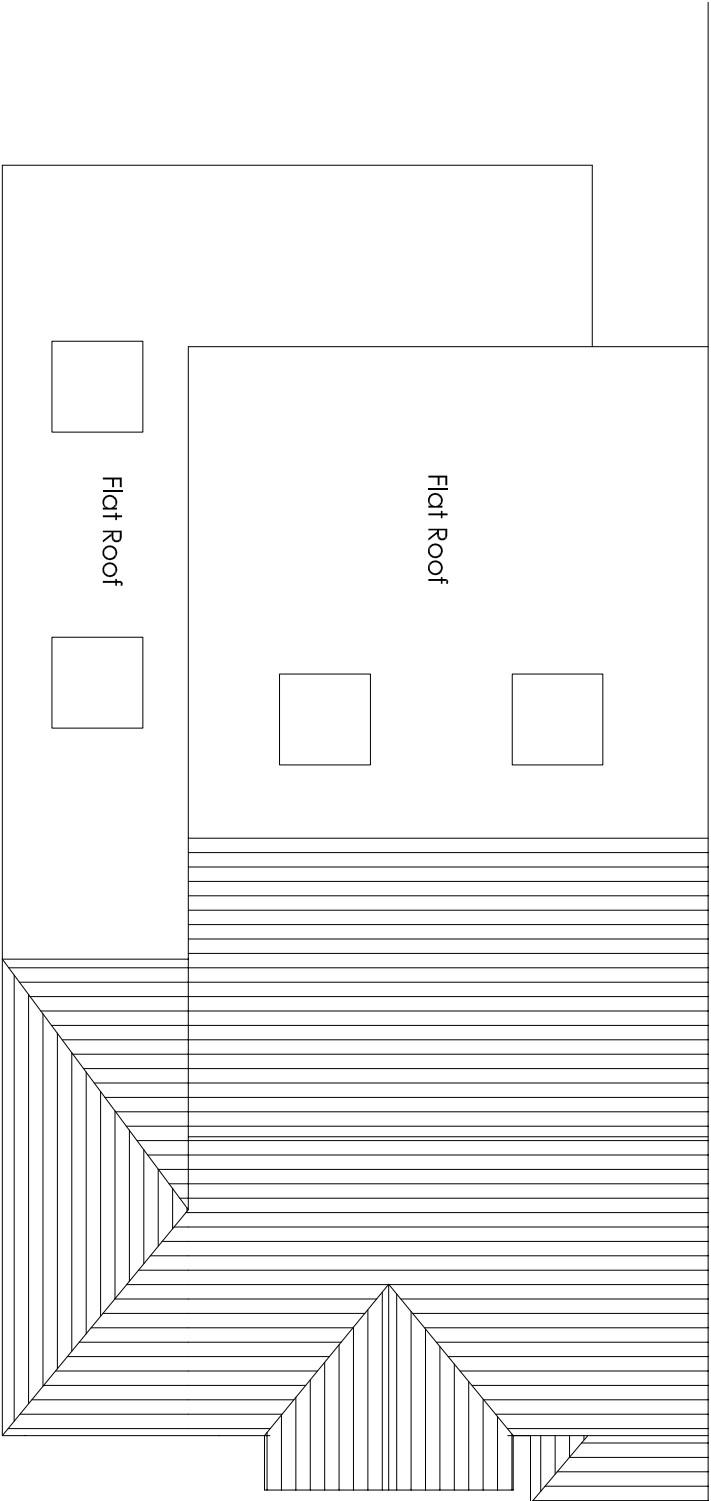

Proposed Roof Plan

Project		Mrs Harpreet Kaur 36 Lennox Road Gravesend Kent DA11 OEP		H Channa Picaroons Maidstone Road Platt Kent TN15 8LB Tel: 07828277909 E-mail: hbchanna@tiscali.co.uk	
Drawing Title		Replace the existing flat roof to the side extension with a hipped, tiled roof			
Existing and Proposed Roof Plans					
		Rev	Description	Date	
		Drawn	Date	Scale	Drawing No.
		HC	Sept 2026	1:100	36LR/A3/O4