


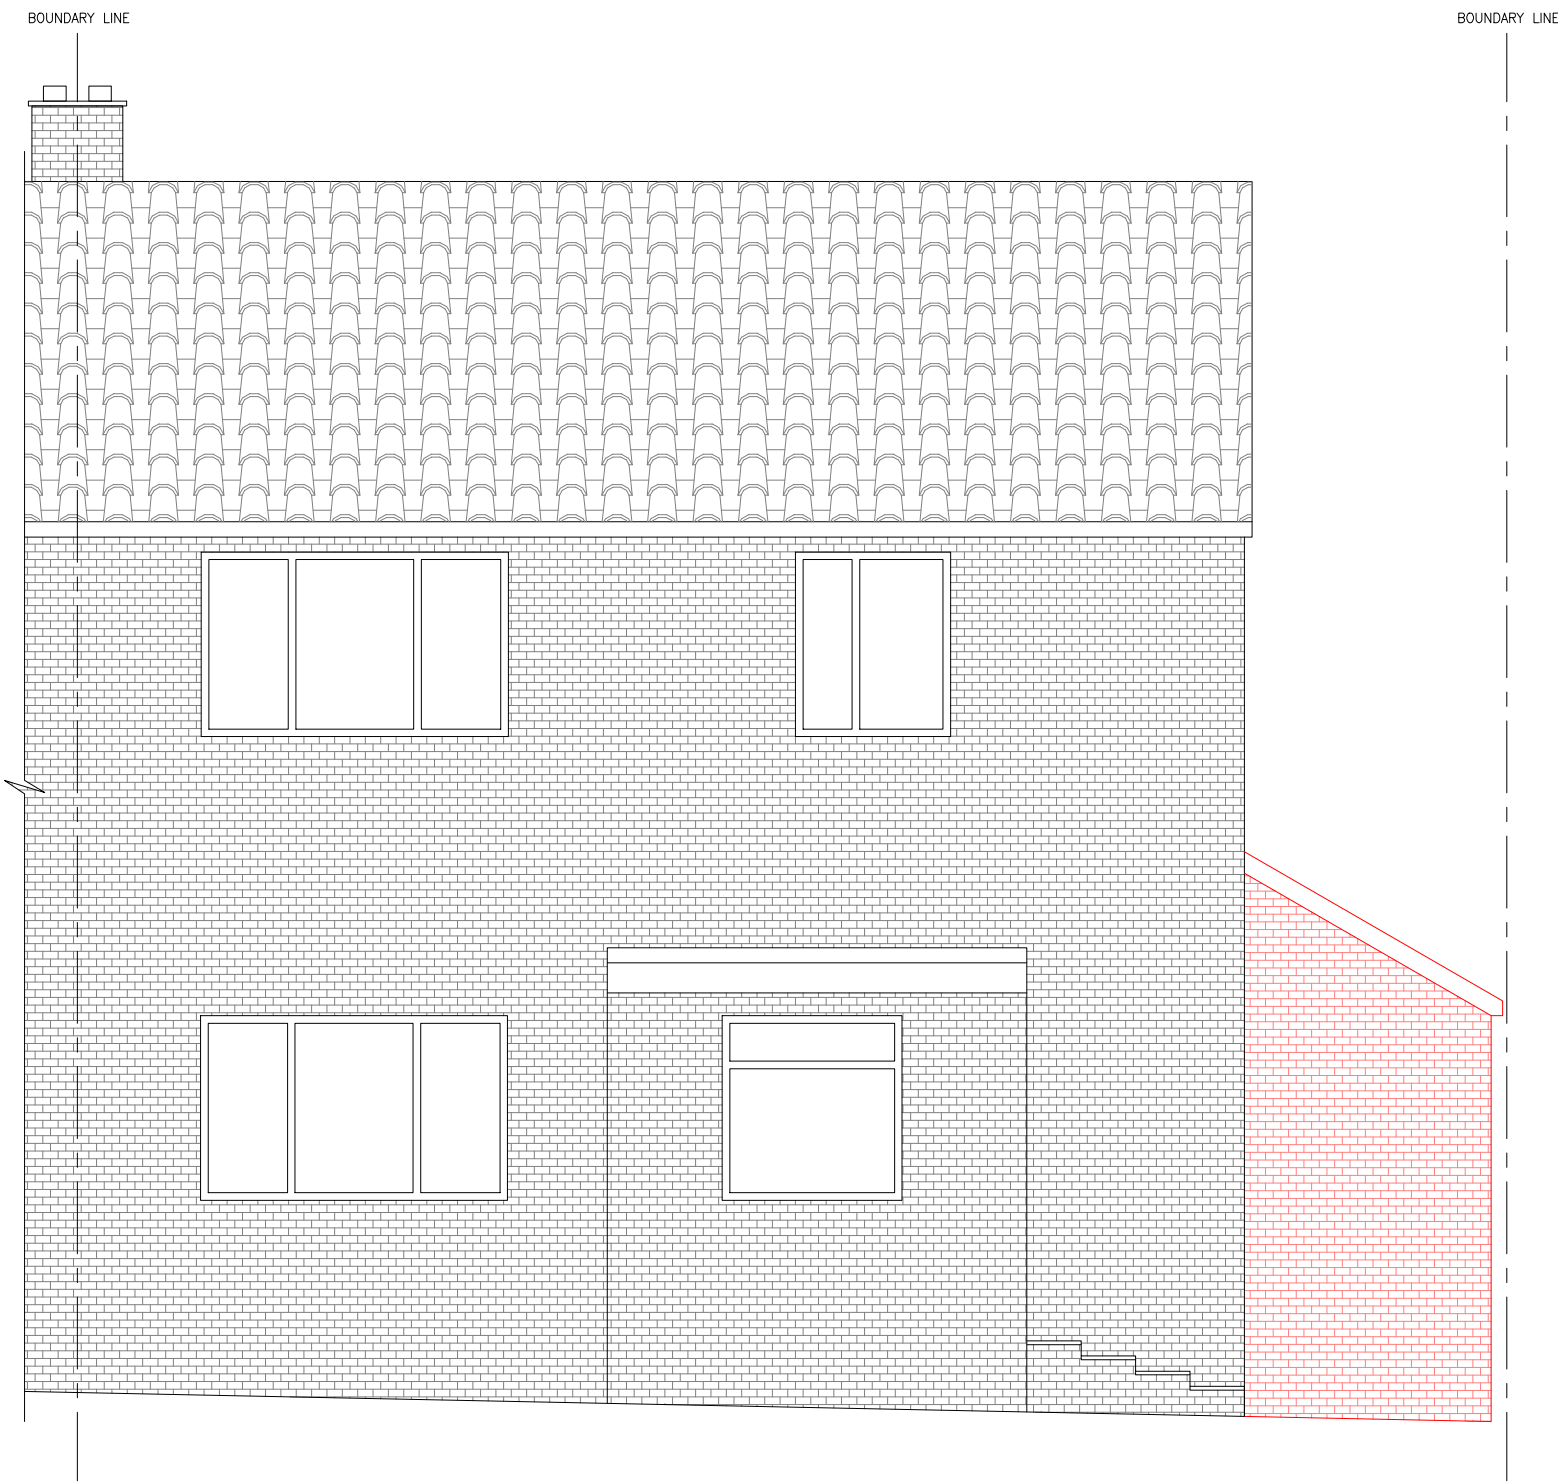

PROPOSED FRONT ELEVATION
SCALE 1:50 (A3)



- NOTES:
- SCGR-101 - SITE BLOCK PLAN
 - SCGR-102 - EXISTING PLANS SHEET 1
 - SCGR-103 - EXISTING PLANS SHEET 2
 - SCGR-104 - EXISTING PLANS SHEET 3
 - SCGR-105 - EXISTING ELEVATIONS SHEET 1
 - SCGR-106 - EXISTING ELEVATIONS SHEET 2
 - SCGR-107 - EXISTING ELEVATIONS SHEET 3
 - SCGR-108 - PROPOSED PLANS SHEET 1
 - SCGR-109 - PROPOSED PLANS SHEET 2
 - SCGR-110 - PROPOSED PLANS SHEET 3
 - SCGR-111 - PROPOSED ELEVATIONS SHEET 1
 - SCGR-112 - PROPOSED ELEVATIONS SHEET 2
 - SCGR-113 - PROPOSED ELEVATIONS SHEET 3

PLANNING		P01
DATE: 23.03.2023		
16 ST CHADS DRIVE GRAVESEND DA12 4EL		
4m GROUND FLOOR & 4m FIRST FLOOR REAR EXTENSION. GROUND FLOOR SIDE EXTENSION.		
PROPOSED ELEVATIONS SHEET 1		
DRG No: SCGR-111		P01