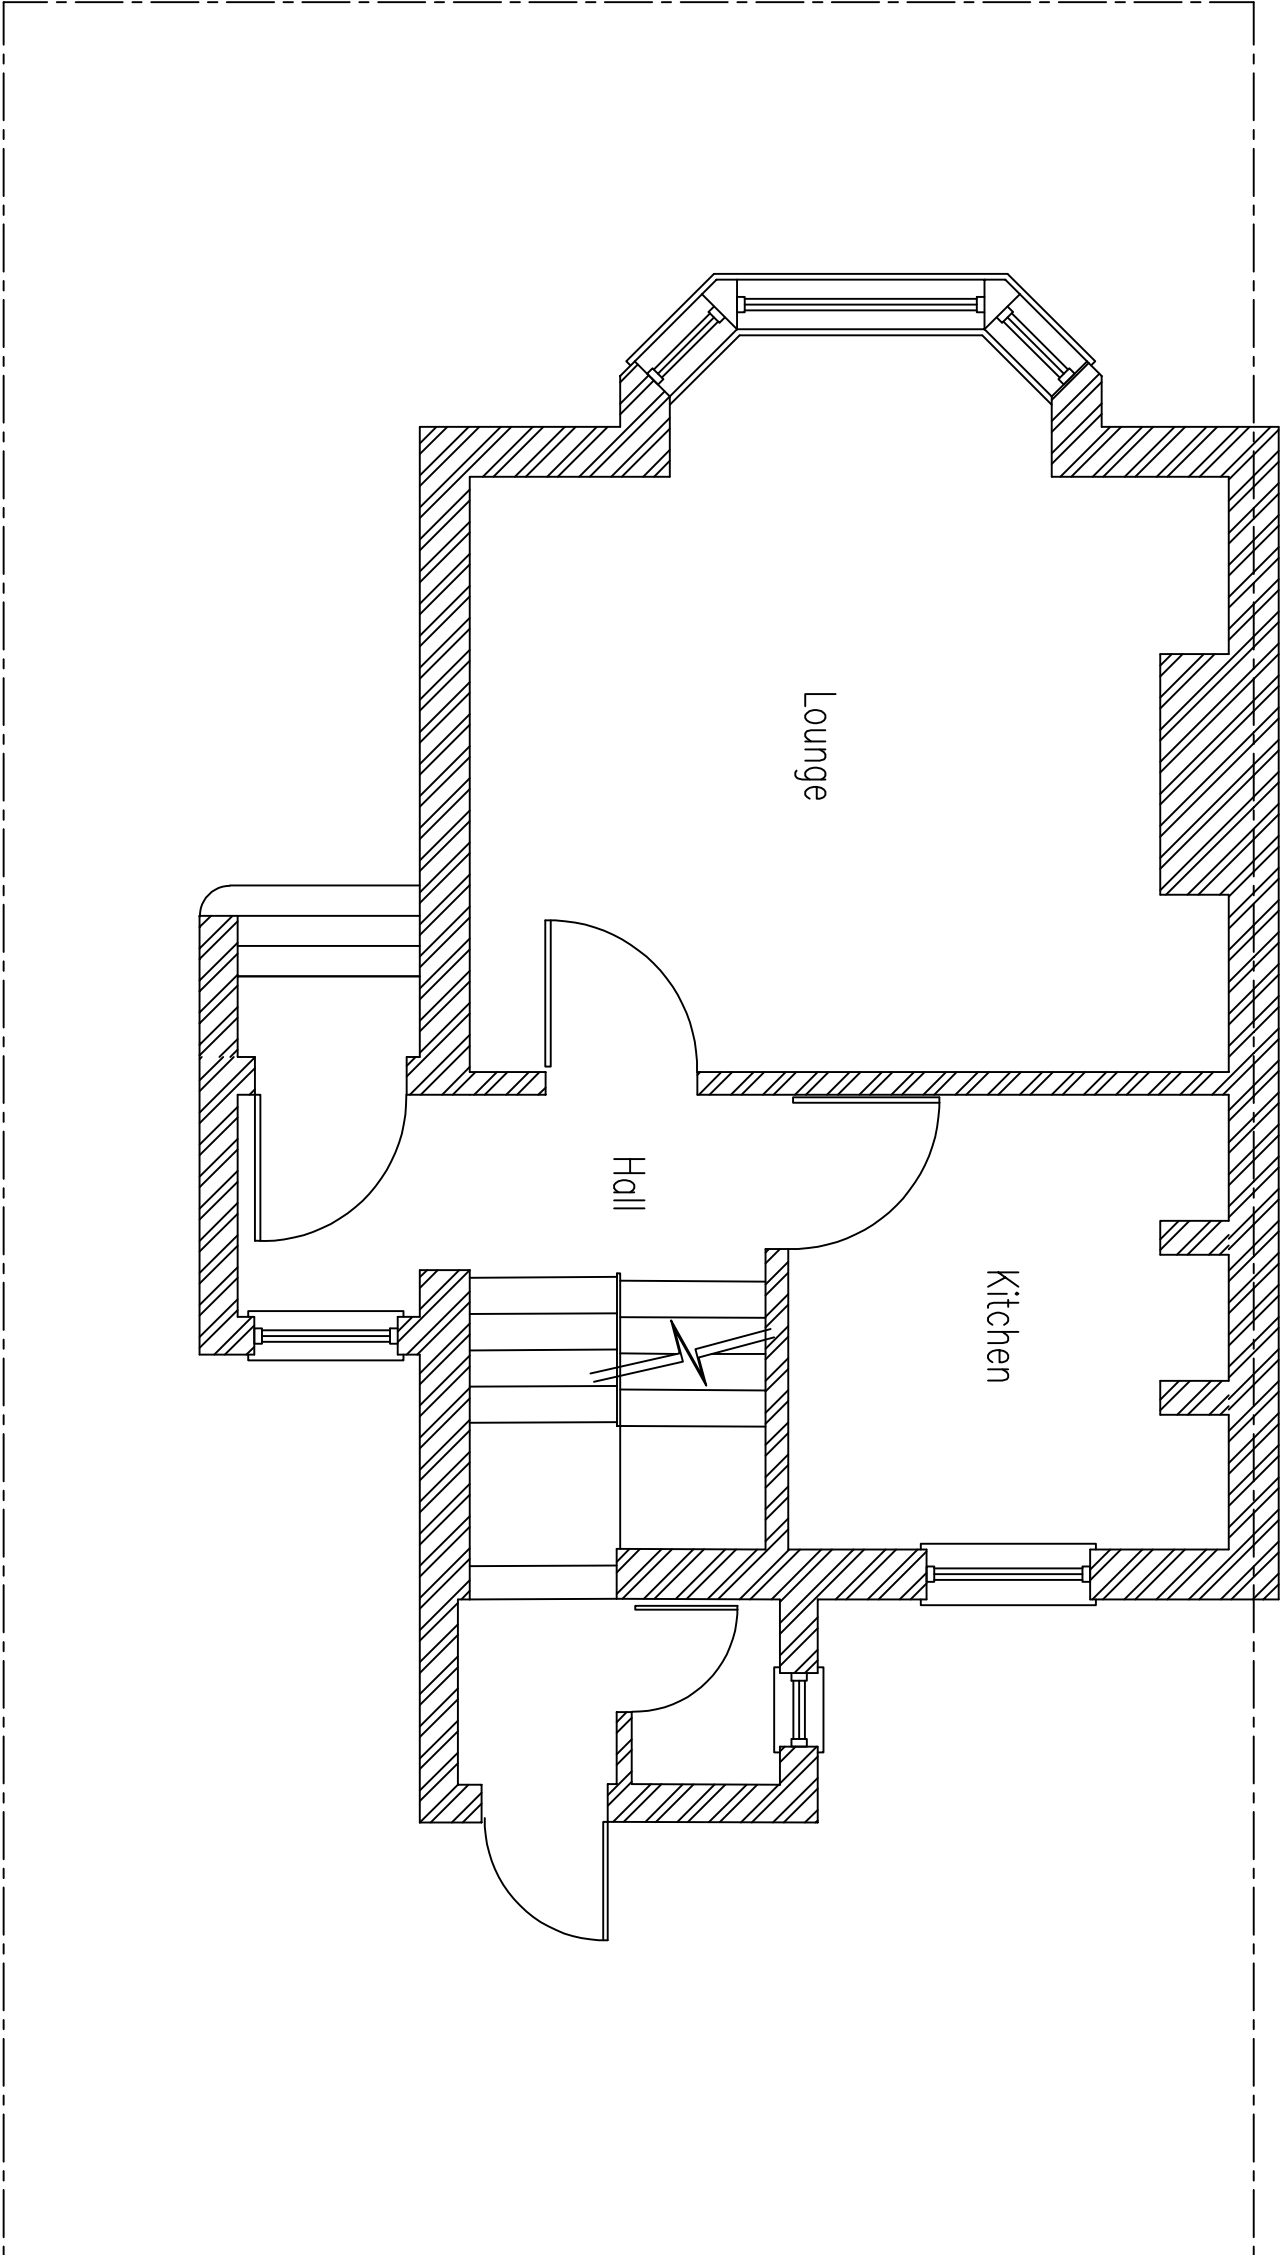


Existing Ground Floor Plan

Client			
Mr H Dhandra 41 Cobham Street Gravesend Kent DA11 0SA			
Drawing Title			
Existing Ground Floor Plan			
Description			
	Initial	Rev	Date
This drawing is copyright and may not be reproduced or made use of unless expressly agreed by the Design Team. All dimensions to be checked on Site.			
Drawing No.		Revision	
2317-002		00	
Scale 1:50@A3	Date August 2024		
Computer File No.	Project No.		
Drawn By Raj Bhatti	Checked By		
Coordinated By	Approved By		