


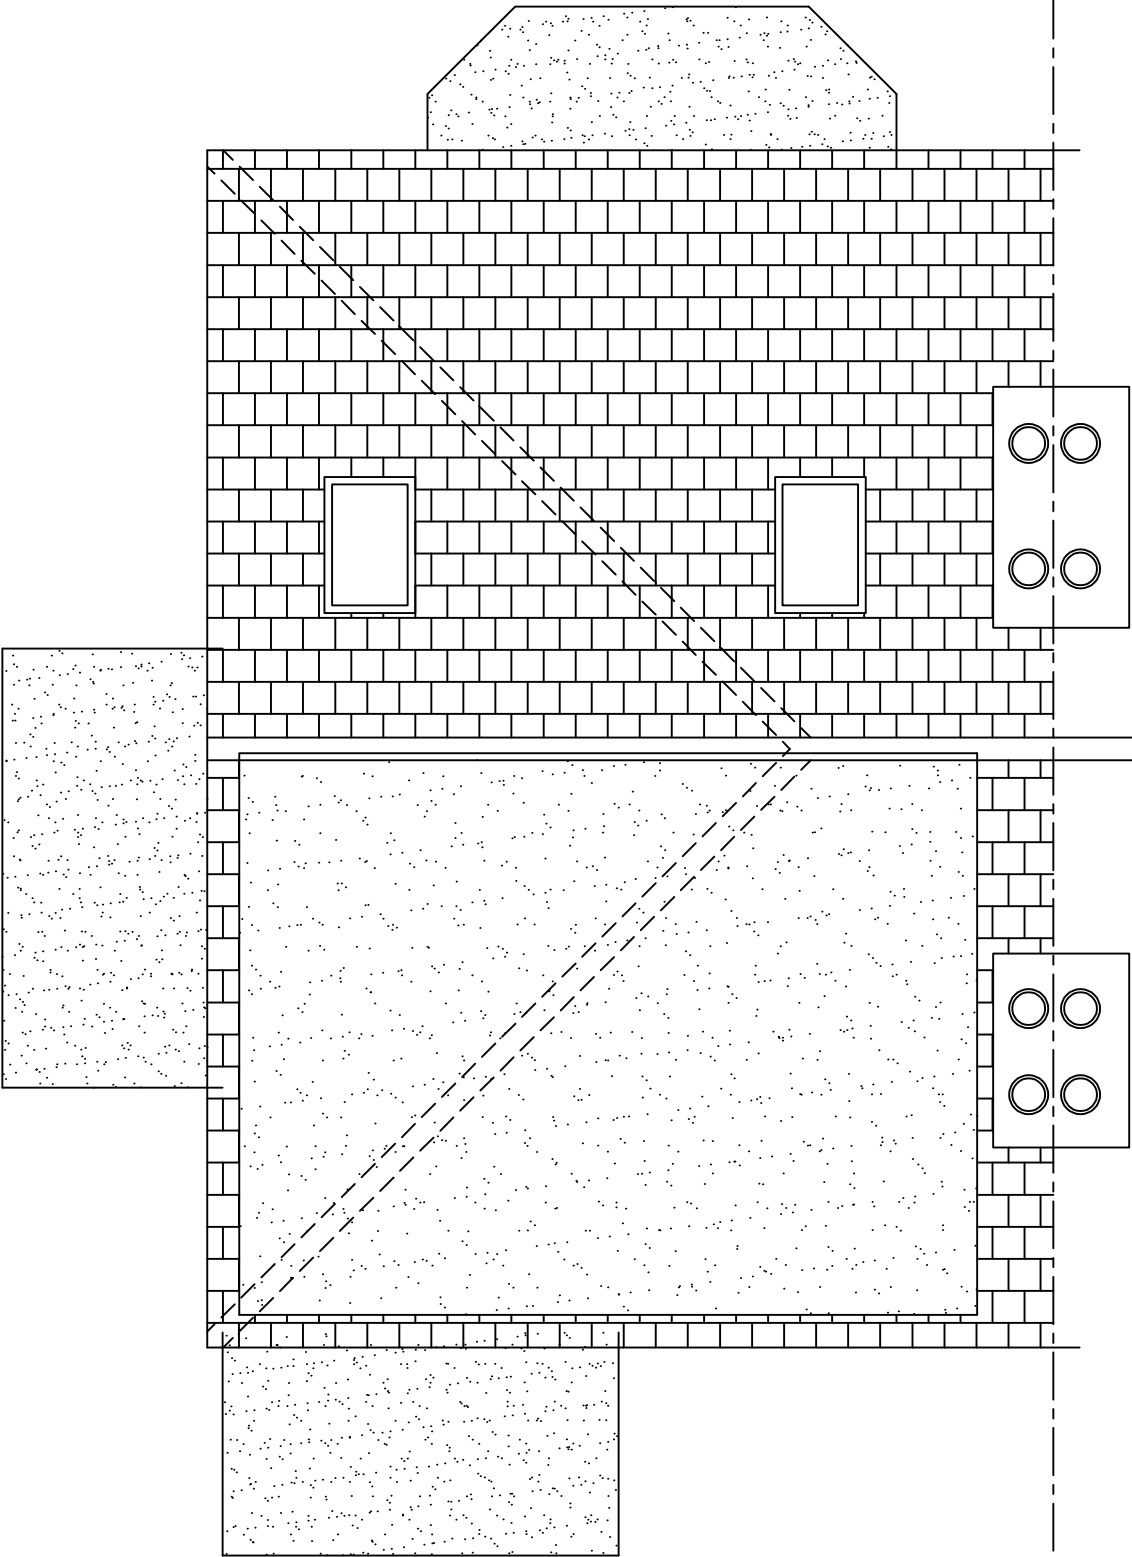

Proposed Roof Plan

Client Mr H Dhanda 41 Cobham Street Gravesend Kent DA11 0SA			
Drawing Title Proposed Roof Plan			
Description			
	Initial	Rev	Date
This drawing is copyright and may not be reproduced or made use of unless expressly agreed by the Design Team. All dimensions to be checked on Site.			
Drawing No.		Revision	
2317-0014		00	
Scale 1:50@A3	Date	August 2024	
Computer File No.	Project No.		
Drawn By	Raj Bhatti	Checked By	
Coordinated By		Approved By	