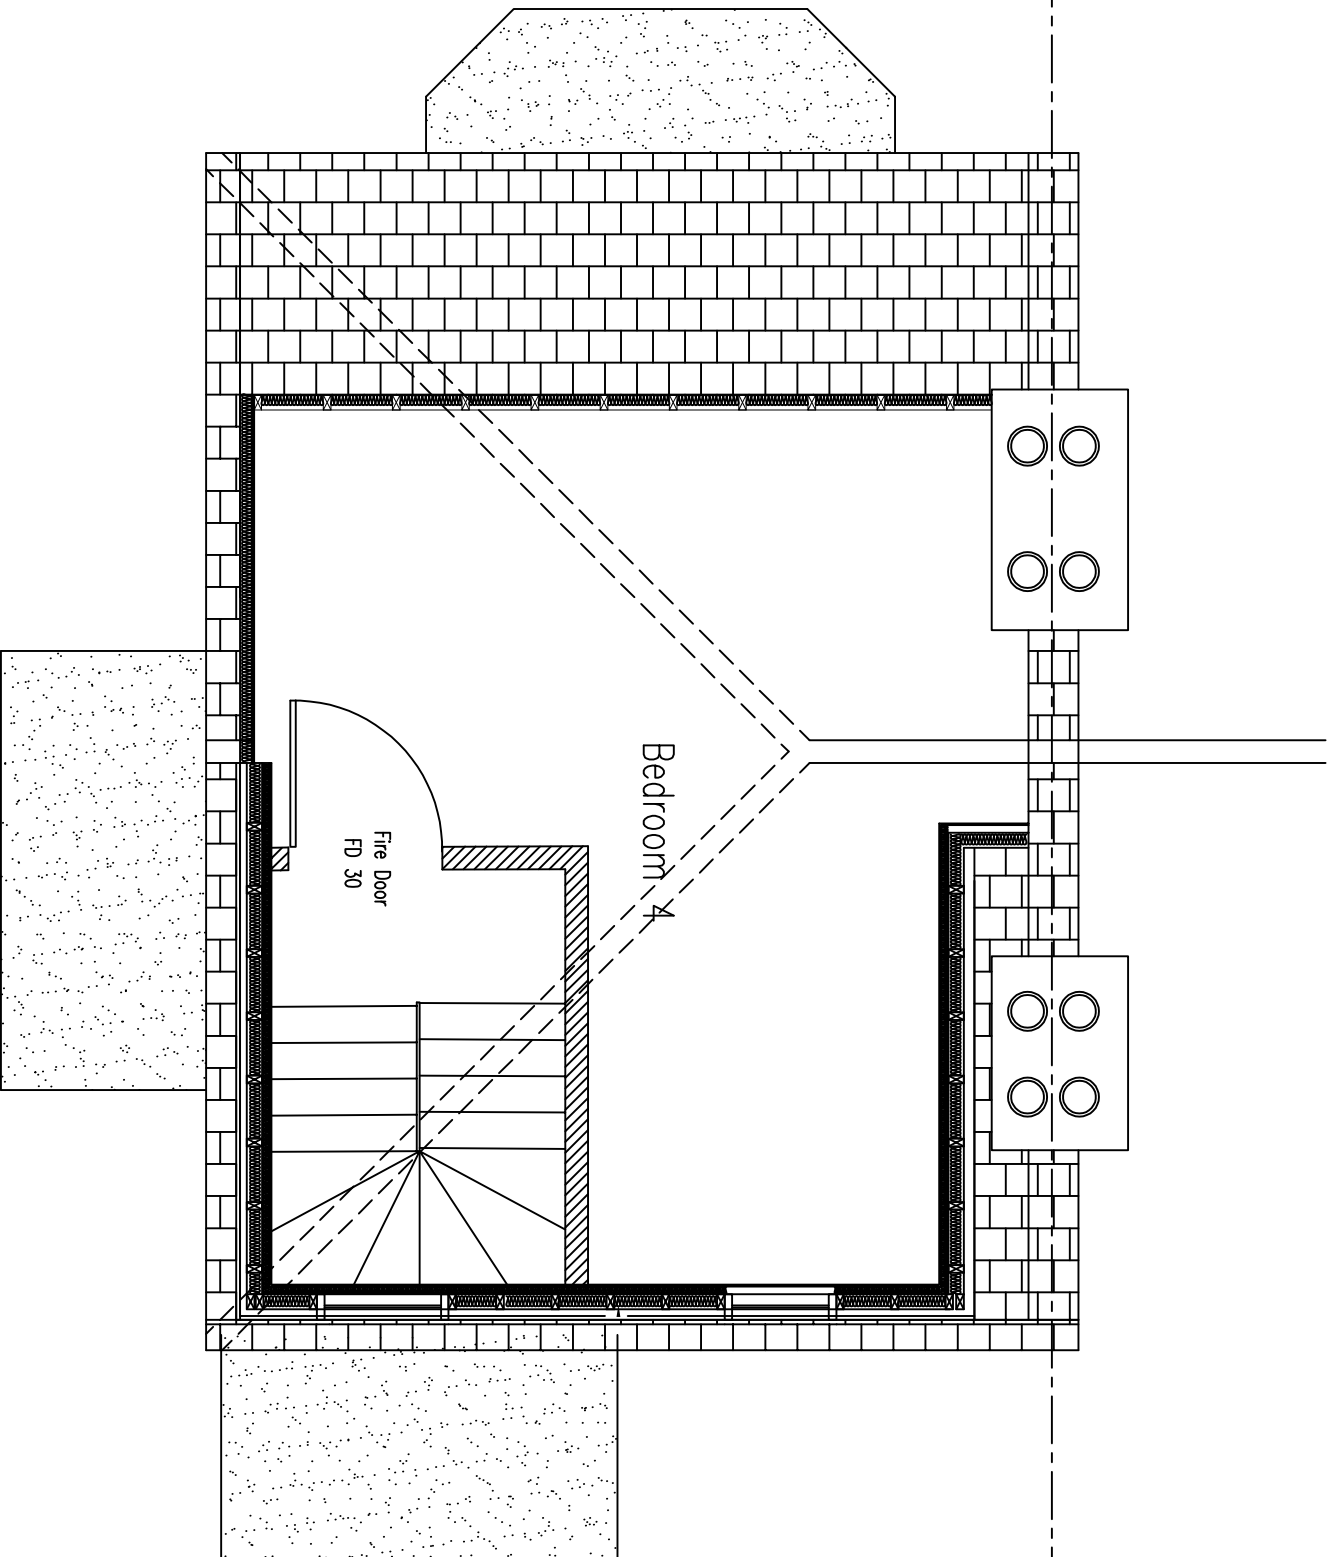


Proposed Second Floor Plan

Client			
Mr H Dhanda 41 Cobham Street Gravesend Kent DA11 0SA			
Drawing Title			
Proposed Second Floor Plan			
Description	Initial	Rev	Date
This drawing is copyright and may not be reproduced or made use of unless expressly agreed by the Design Team. All dimensions to be checked on Site.			
Drawing No.		Revision	
2317-0013		00	
Scale 1:50@A3	Date	August 2024	
Computer File No.	Project No.		
Drawn By Raj Bhatti	Checked By		
Coordinated By	Approved By		