


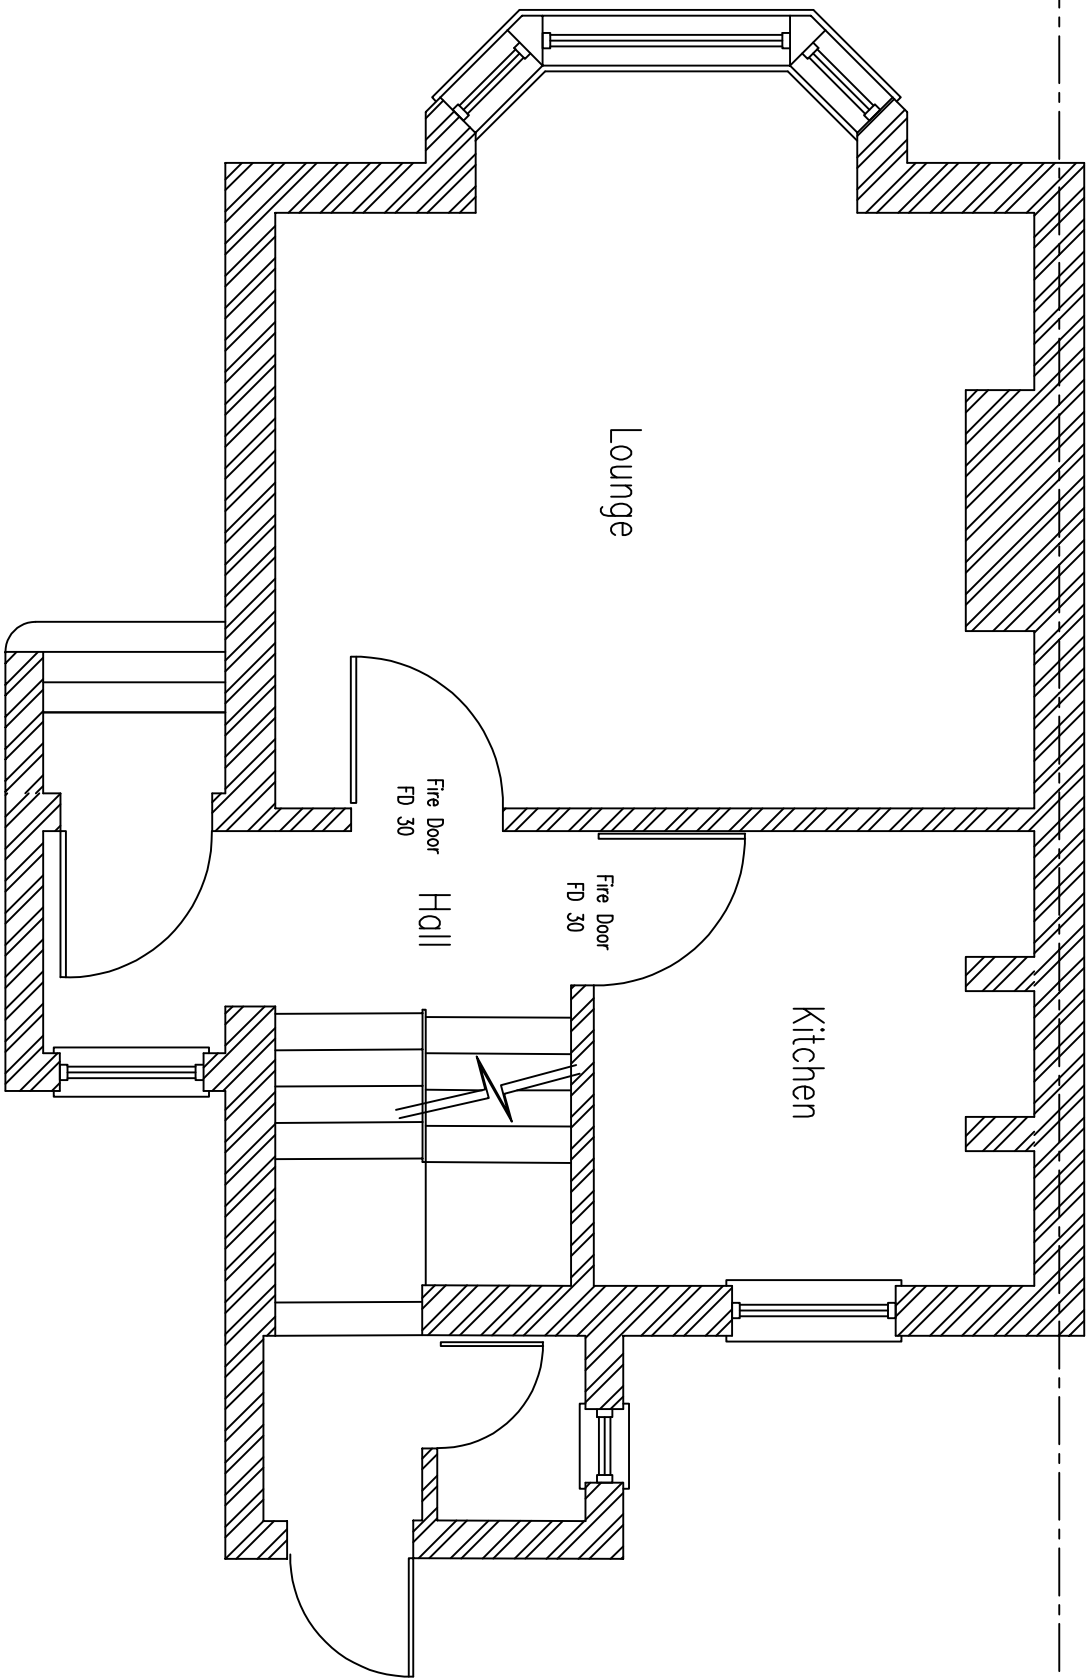

Proposed Ground Floor Plan

Client Mr H Dhandra 41 Cobham Street Gravesend Kent DA11 0SA			
Drawing Title Proposed Ground Floor Plan			
Description This drawing is copyright and may not be reproduced or made use of unless expressly agreed by the Design Team. All dimensions to be checked on Site.		Initial	Rev
		Date	
Drawing No. 2317-011		Revision 00	
Scale 1:50@A3		Date August 2024	
Computer File No.		Project No.	
Drawn By Raj Bhatti		Checked By	
Coordinated By		Approved By	