


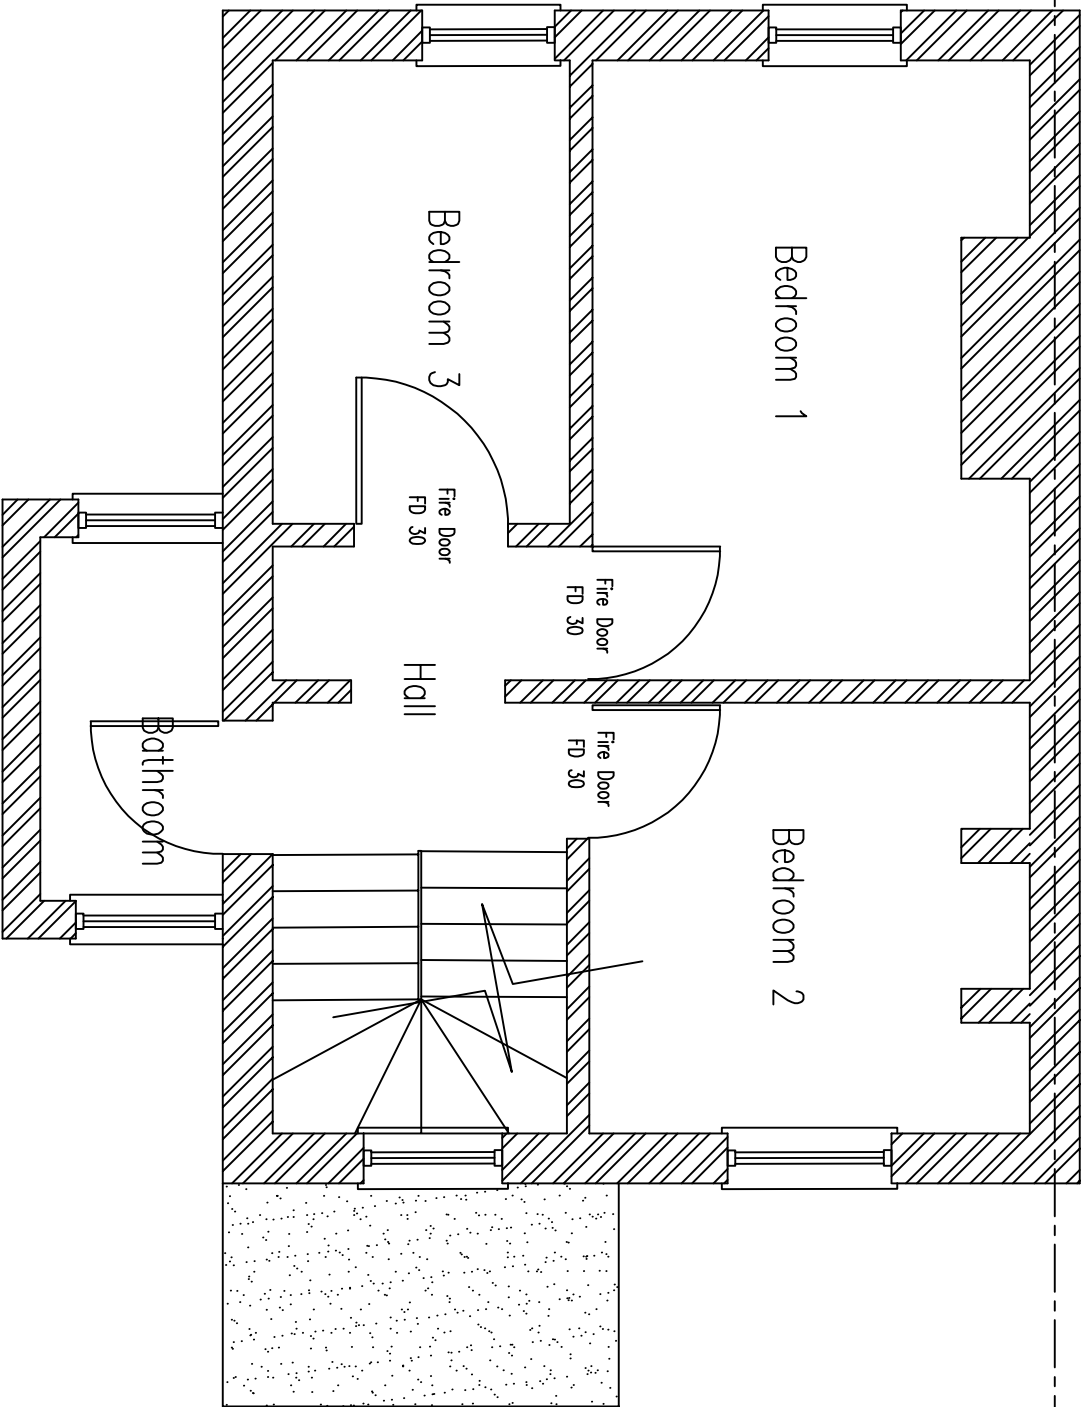

Proposed First Floor Plan

Client Mr H Dhanda 41 Cobham Street Gravesend Kent DA11 0SA			
Drawing Title Proposed First Floor Plan			
Description This drawing is copyright and may not be reproduced or made use of unless expressly agreed by the Design Team. All dimensions to be checked on Site.			
Drawing No. 2317-012			
Scale 1:50@A3			
Computer File No.			
Drawn By Raj Bhatti			
Coordinated By			
Date August 2024			
Project No.			
Checked By			
Approved By			
Revision 00			
Initial			
Rev			
Date			