



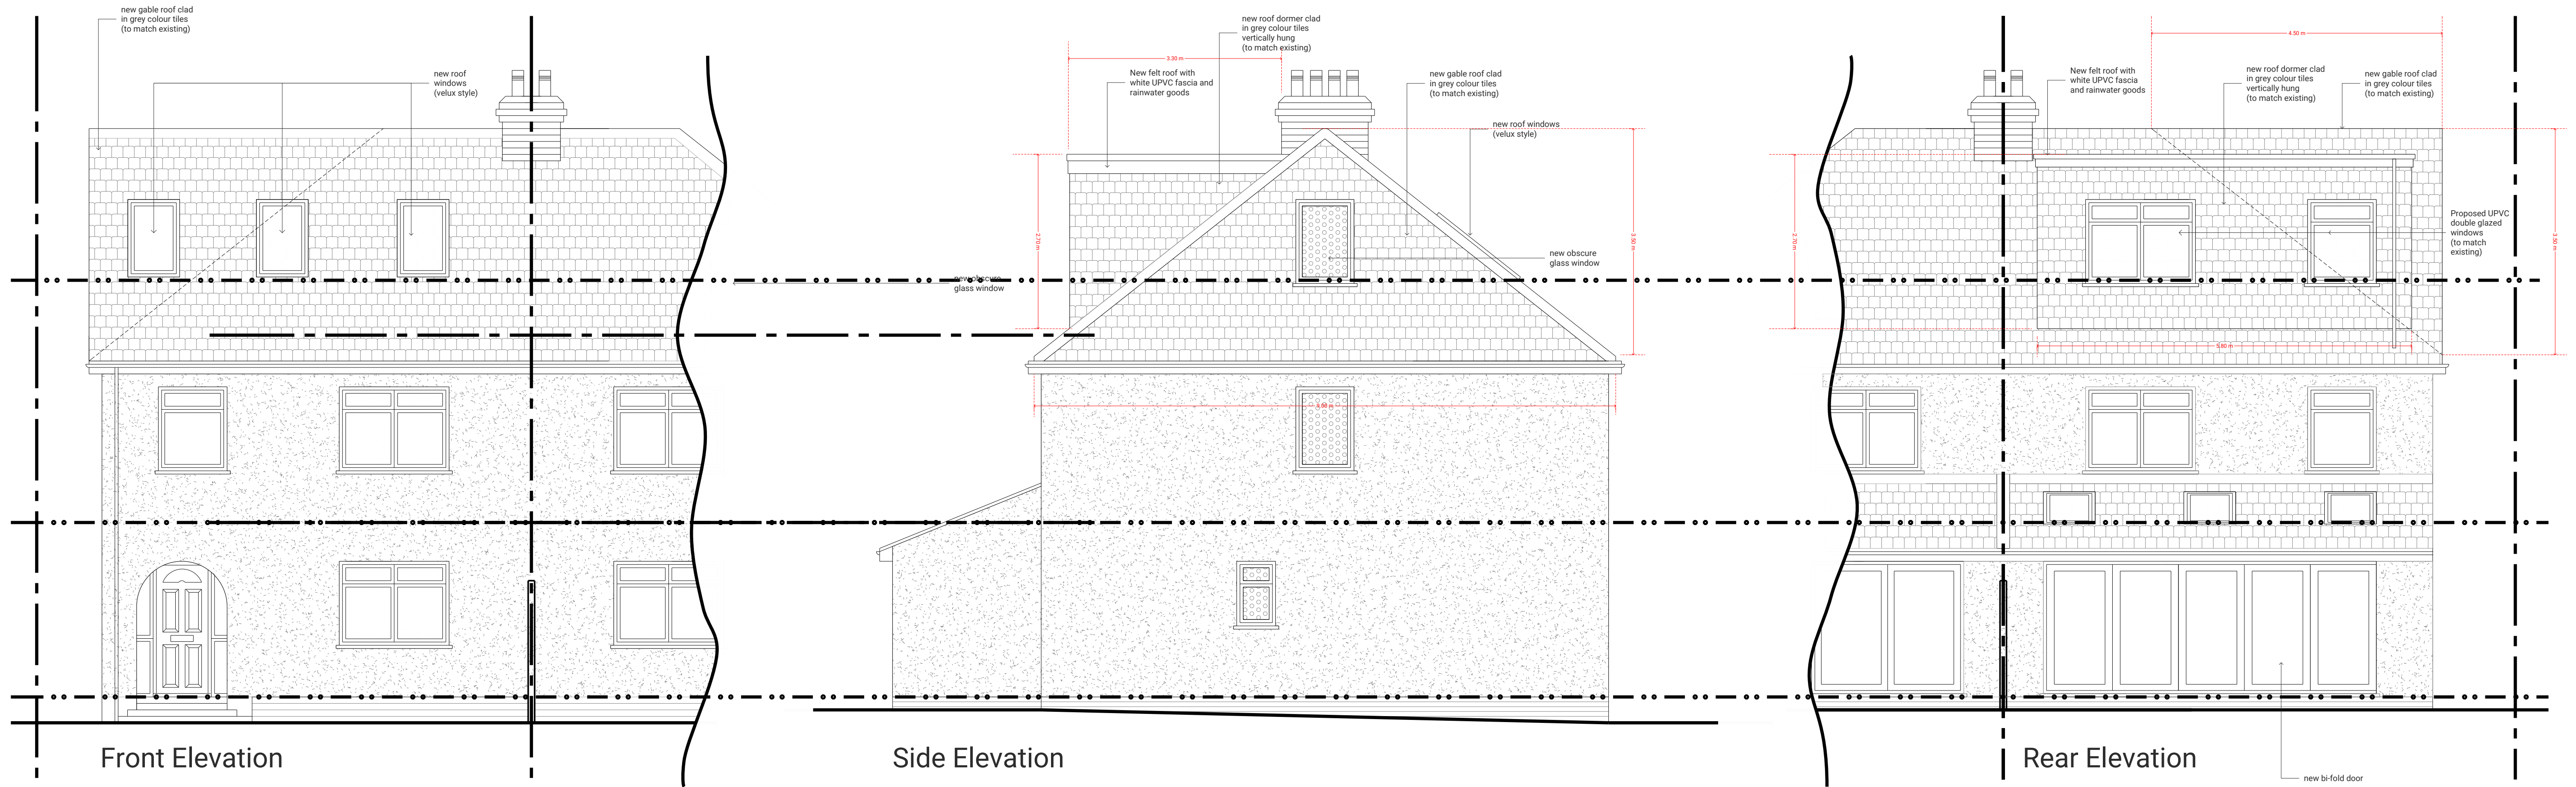


Front Elevation

Side Elevation


Rear Elevation

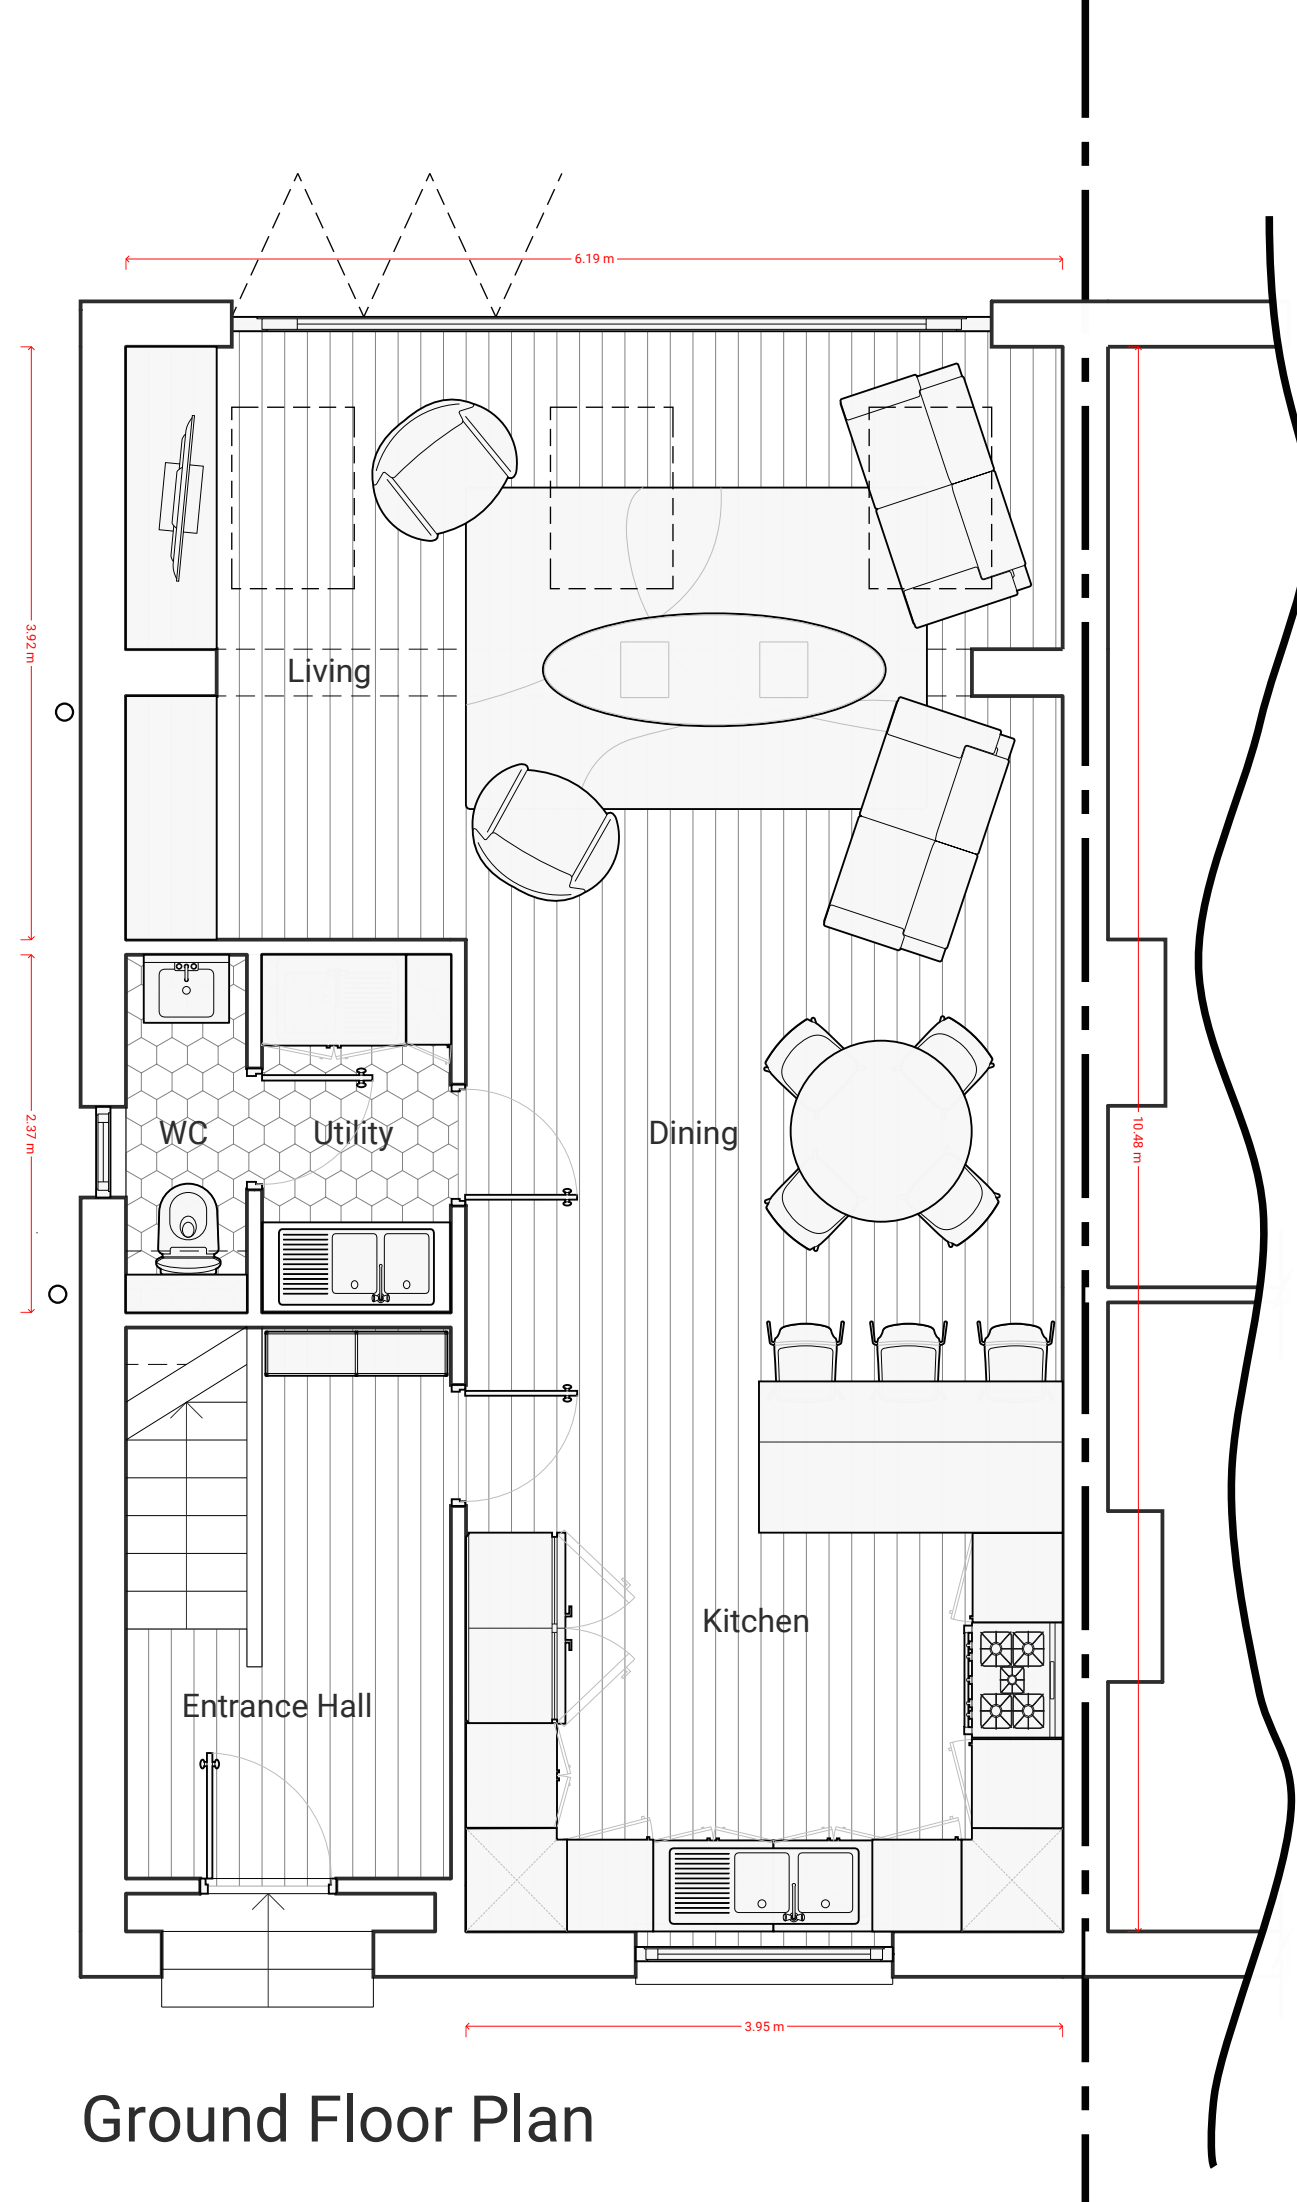


Ground Floor Plan

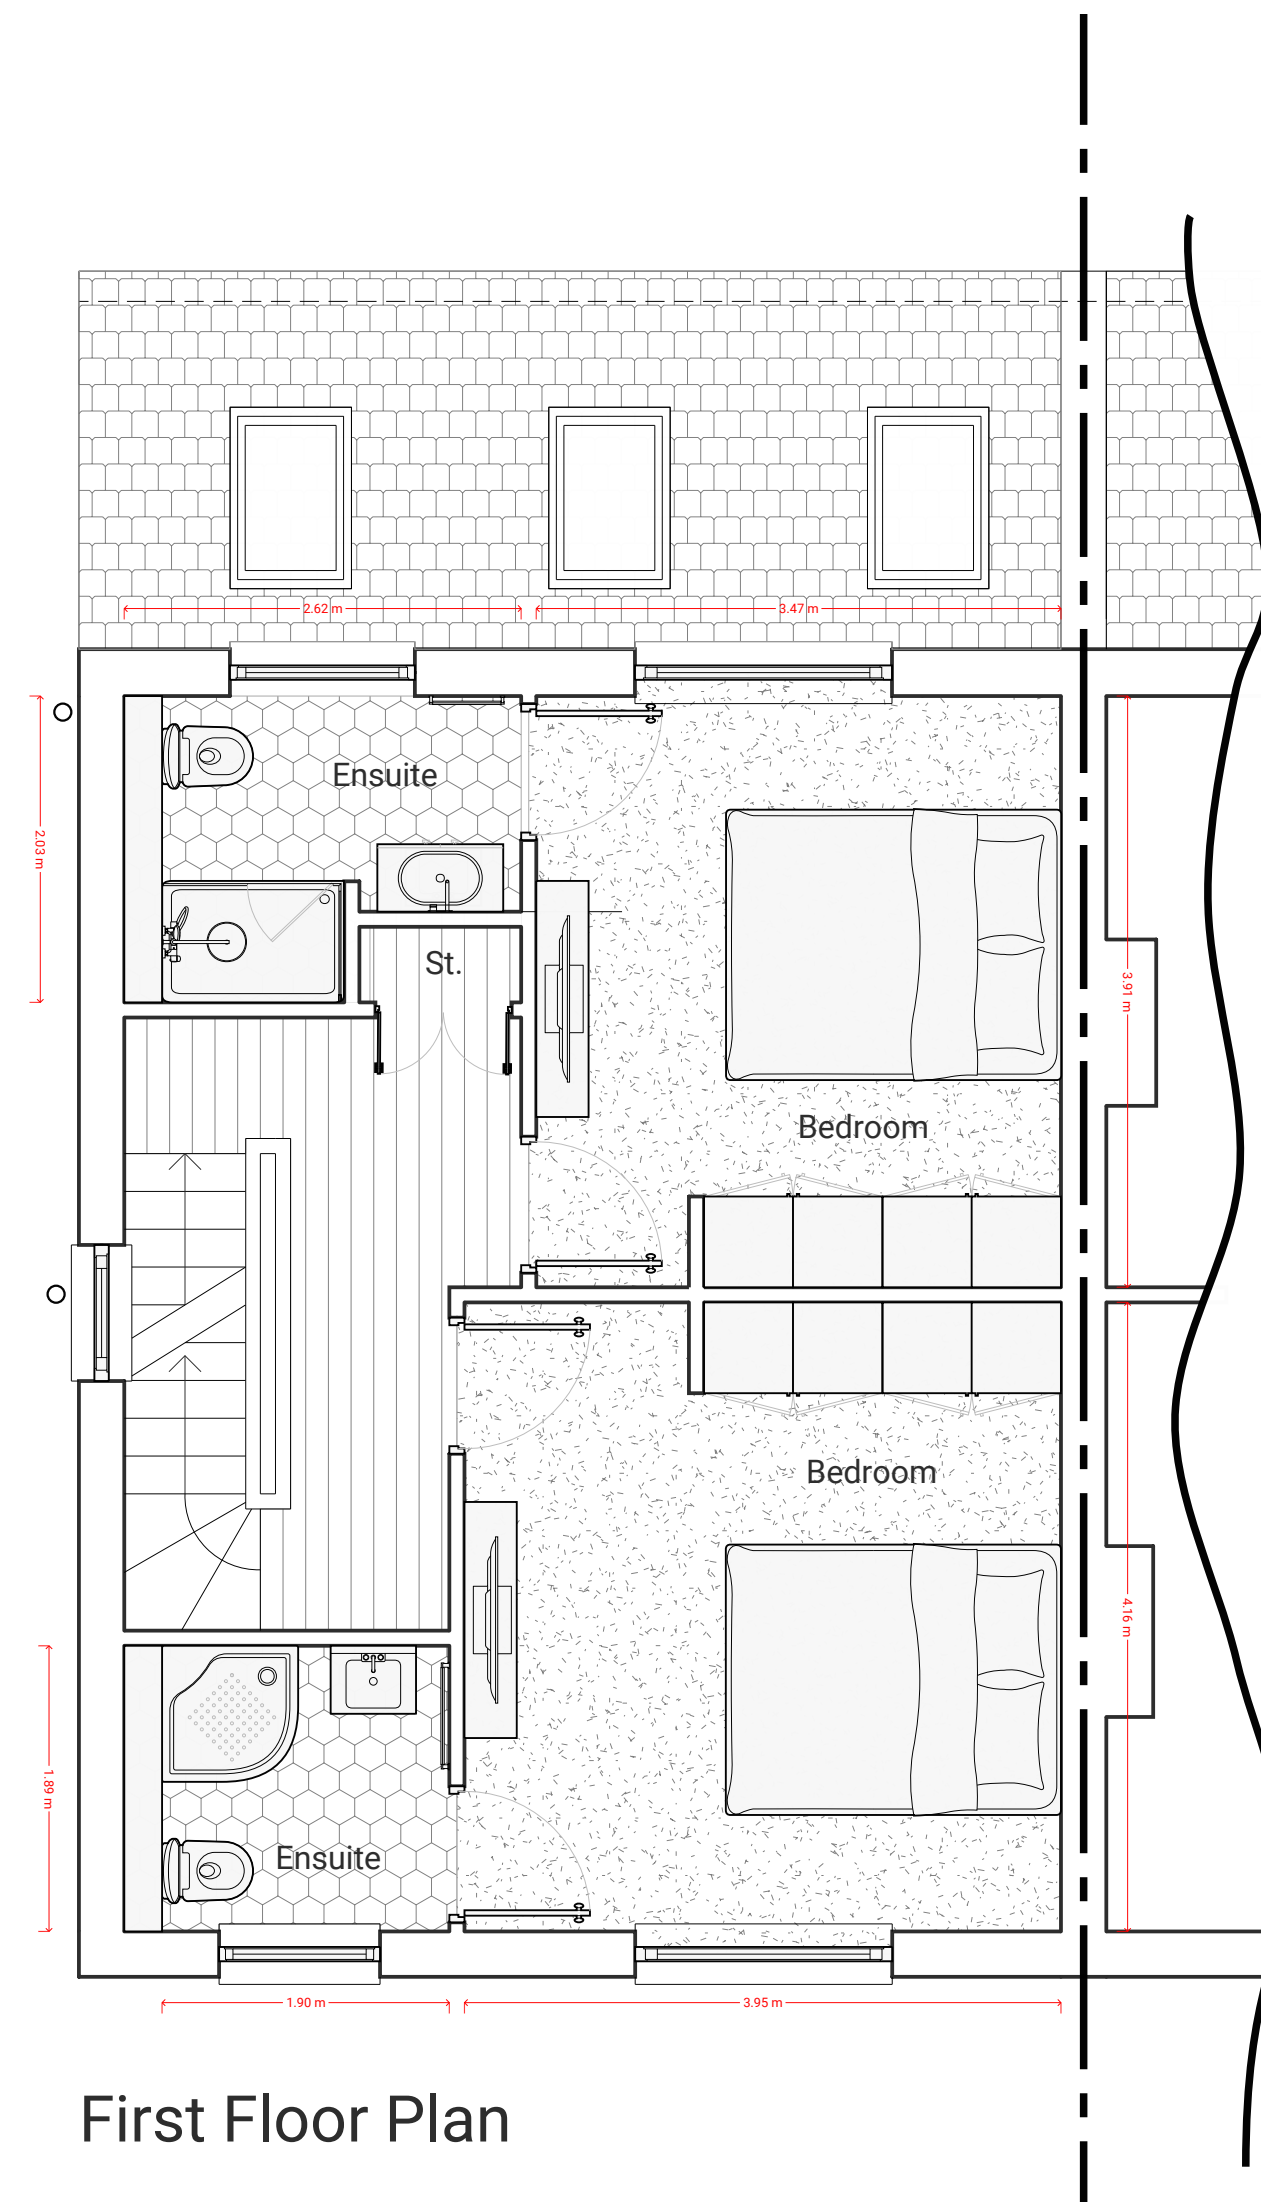

First Floor Plan

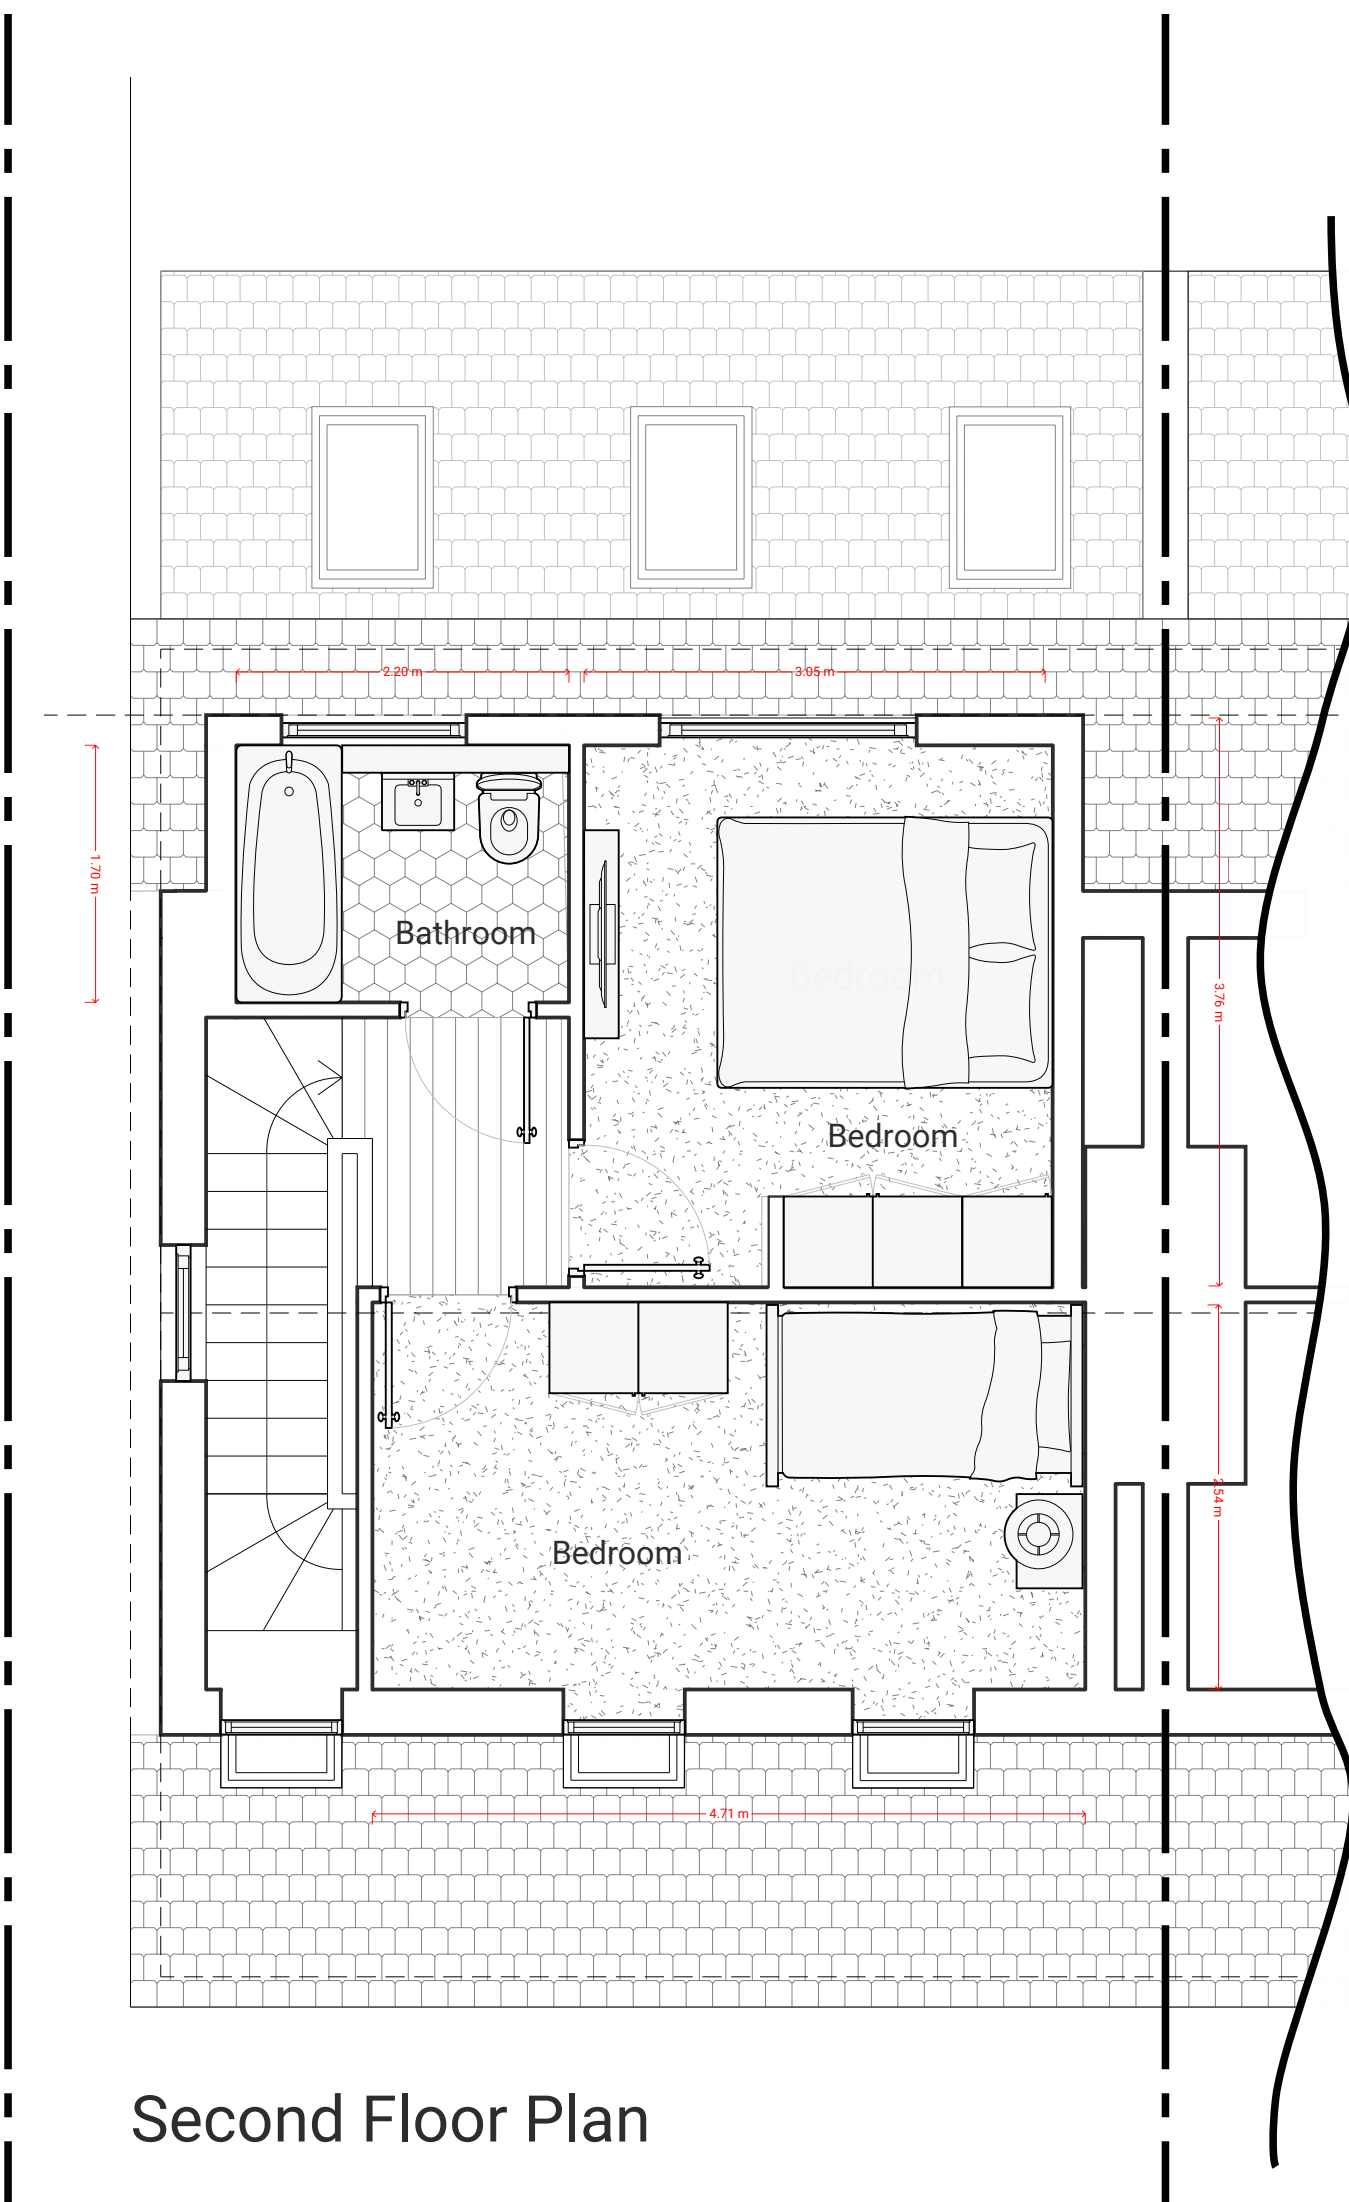

Second Floor Plan

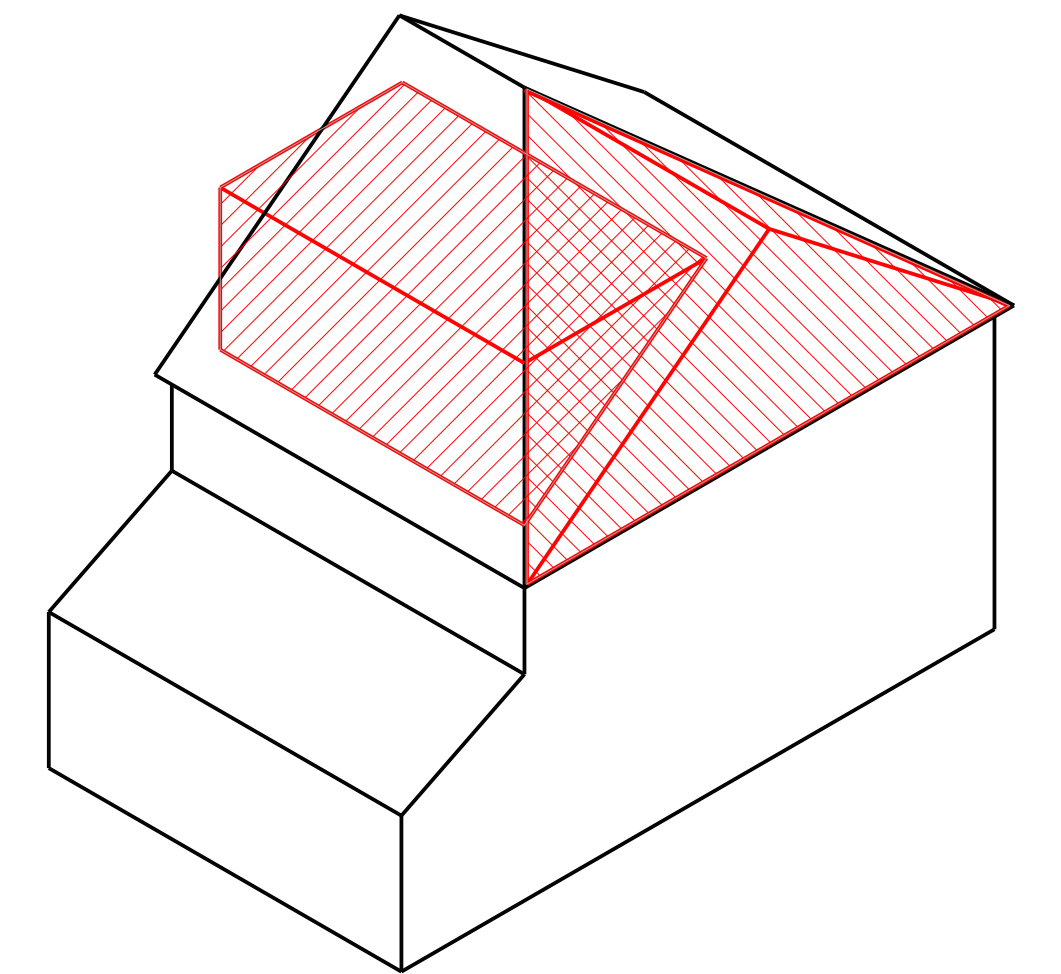

Hip to Gable Extension = 23.62 m3
Dormer Extension = 25.83 m3
Total = 49.45 m3



15 FORGE LANE - HIGHAM

Proposed Plans

MADE BY: CS

PROJECT NO: SCS-24003

DATE: 01/12/2024

SCALE: 1:50

DRAWING NO: PP-01

STUDIO CHRIS SIMMONS

Architecture & Interior Design

07985 141 711
hello@studiochrissimmons.com
London & South East