




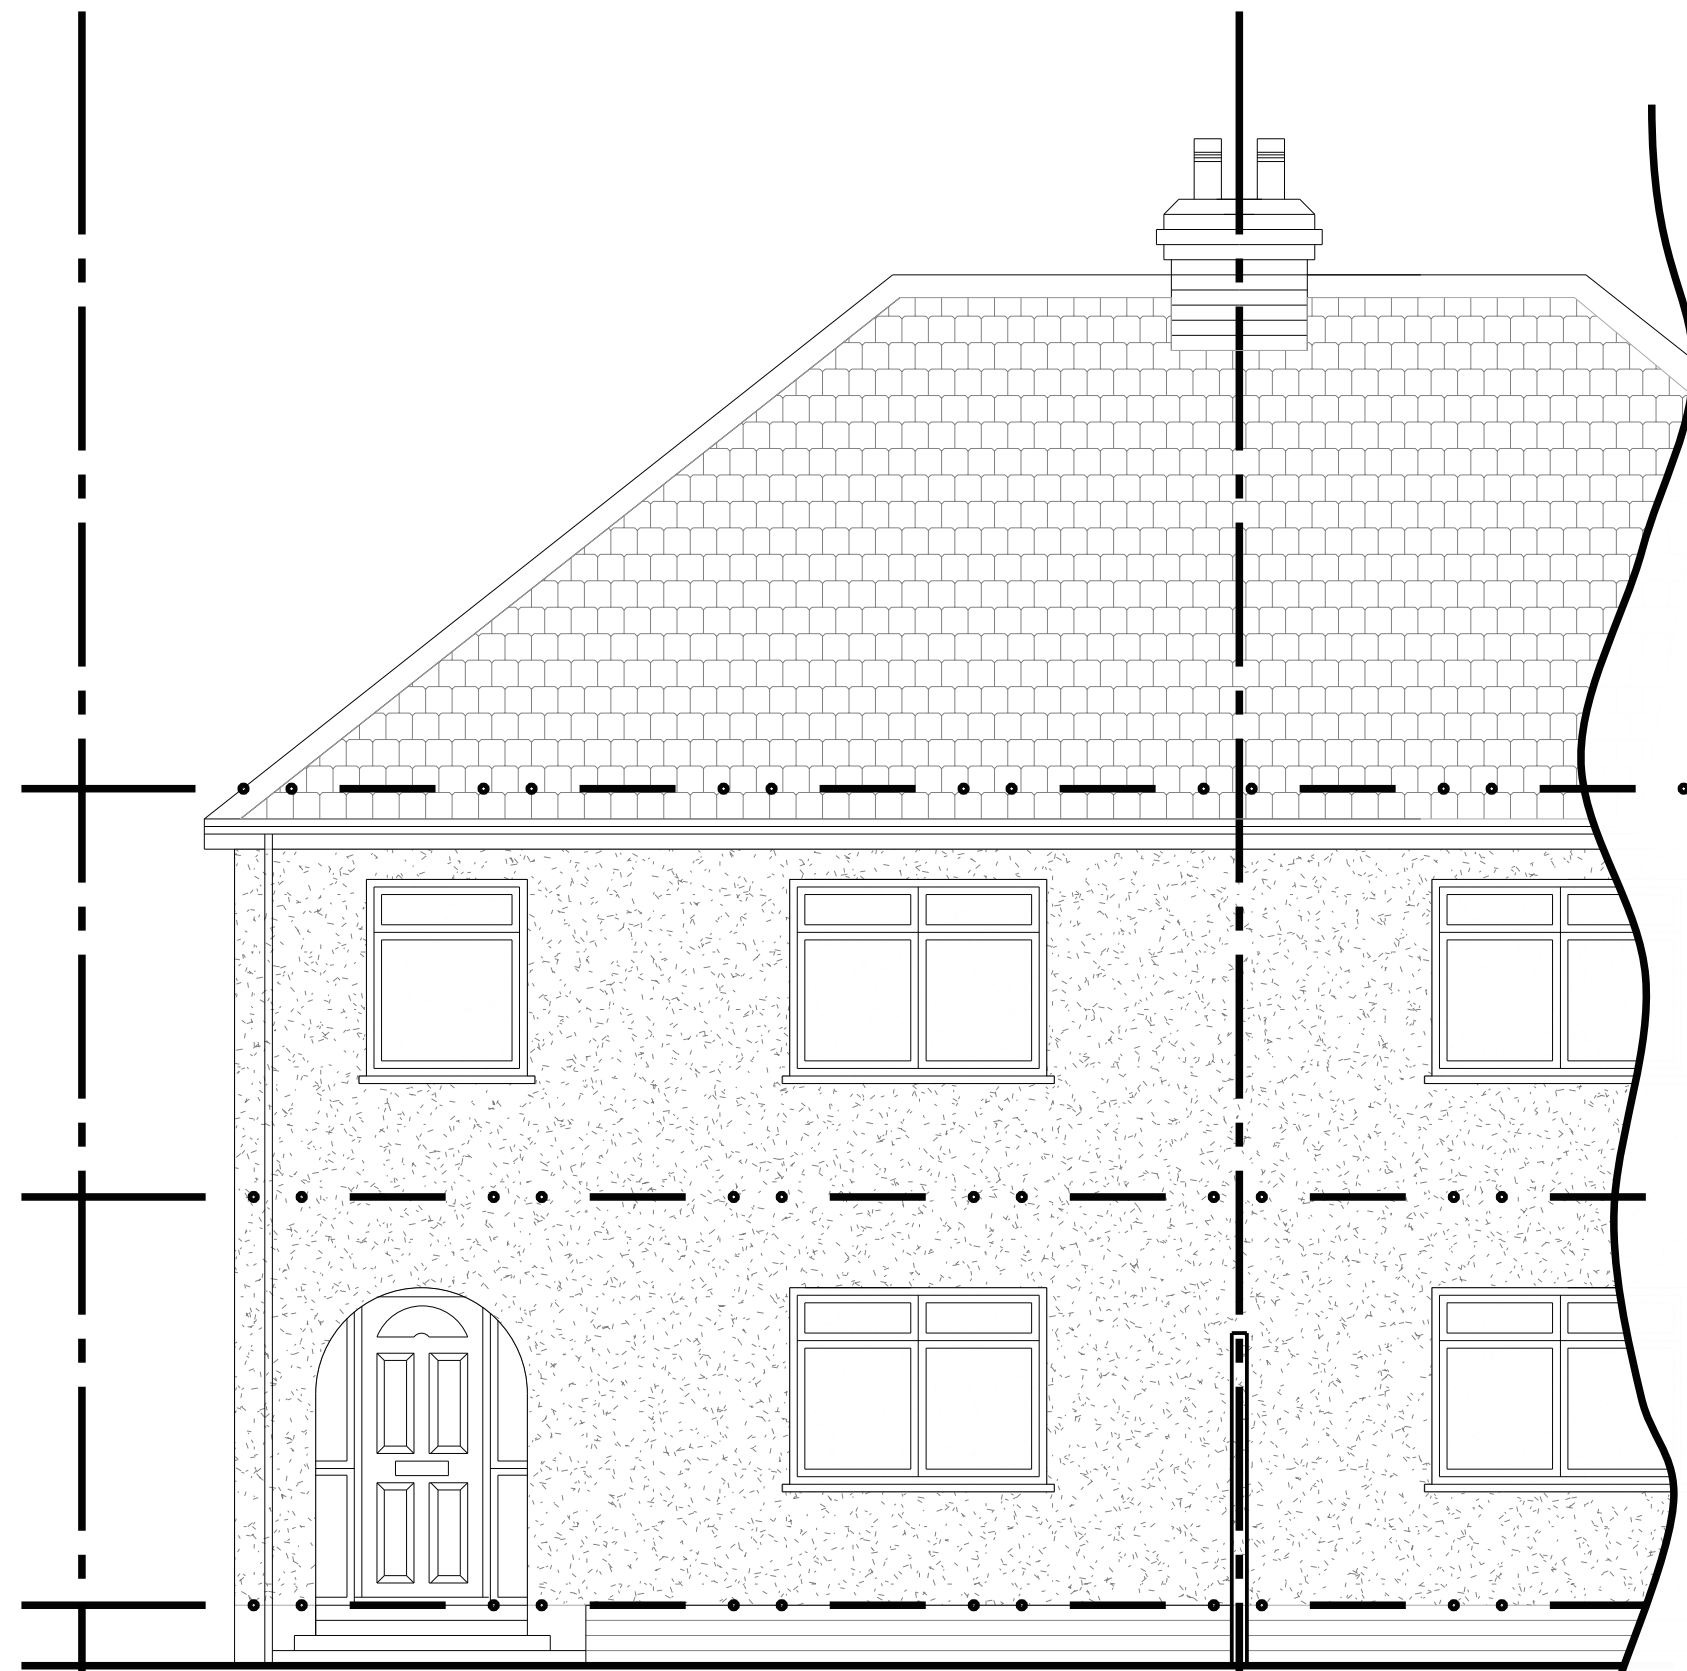


Front Elevation

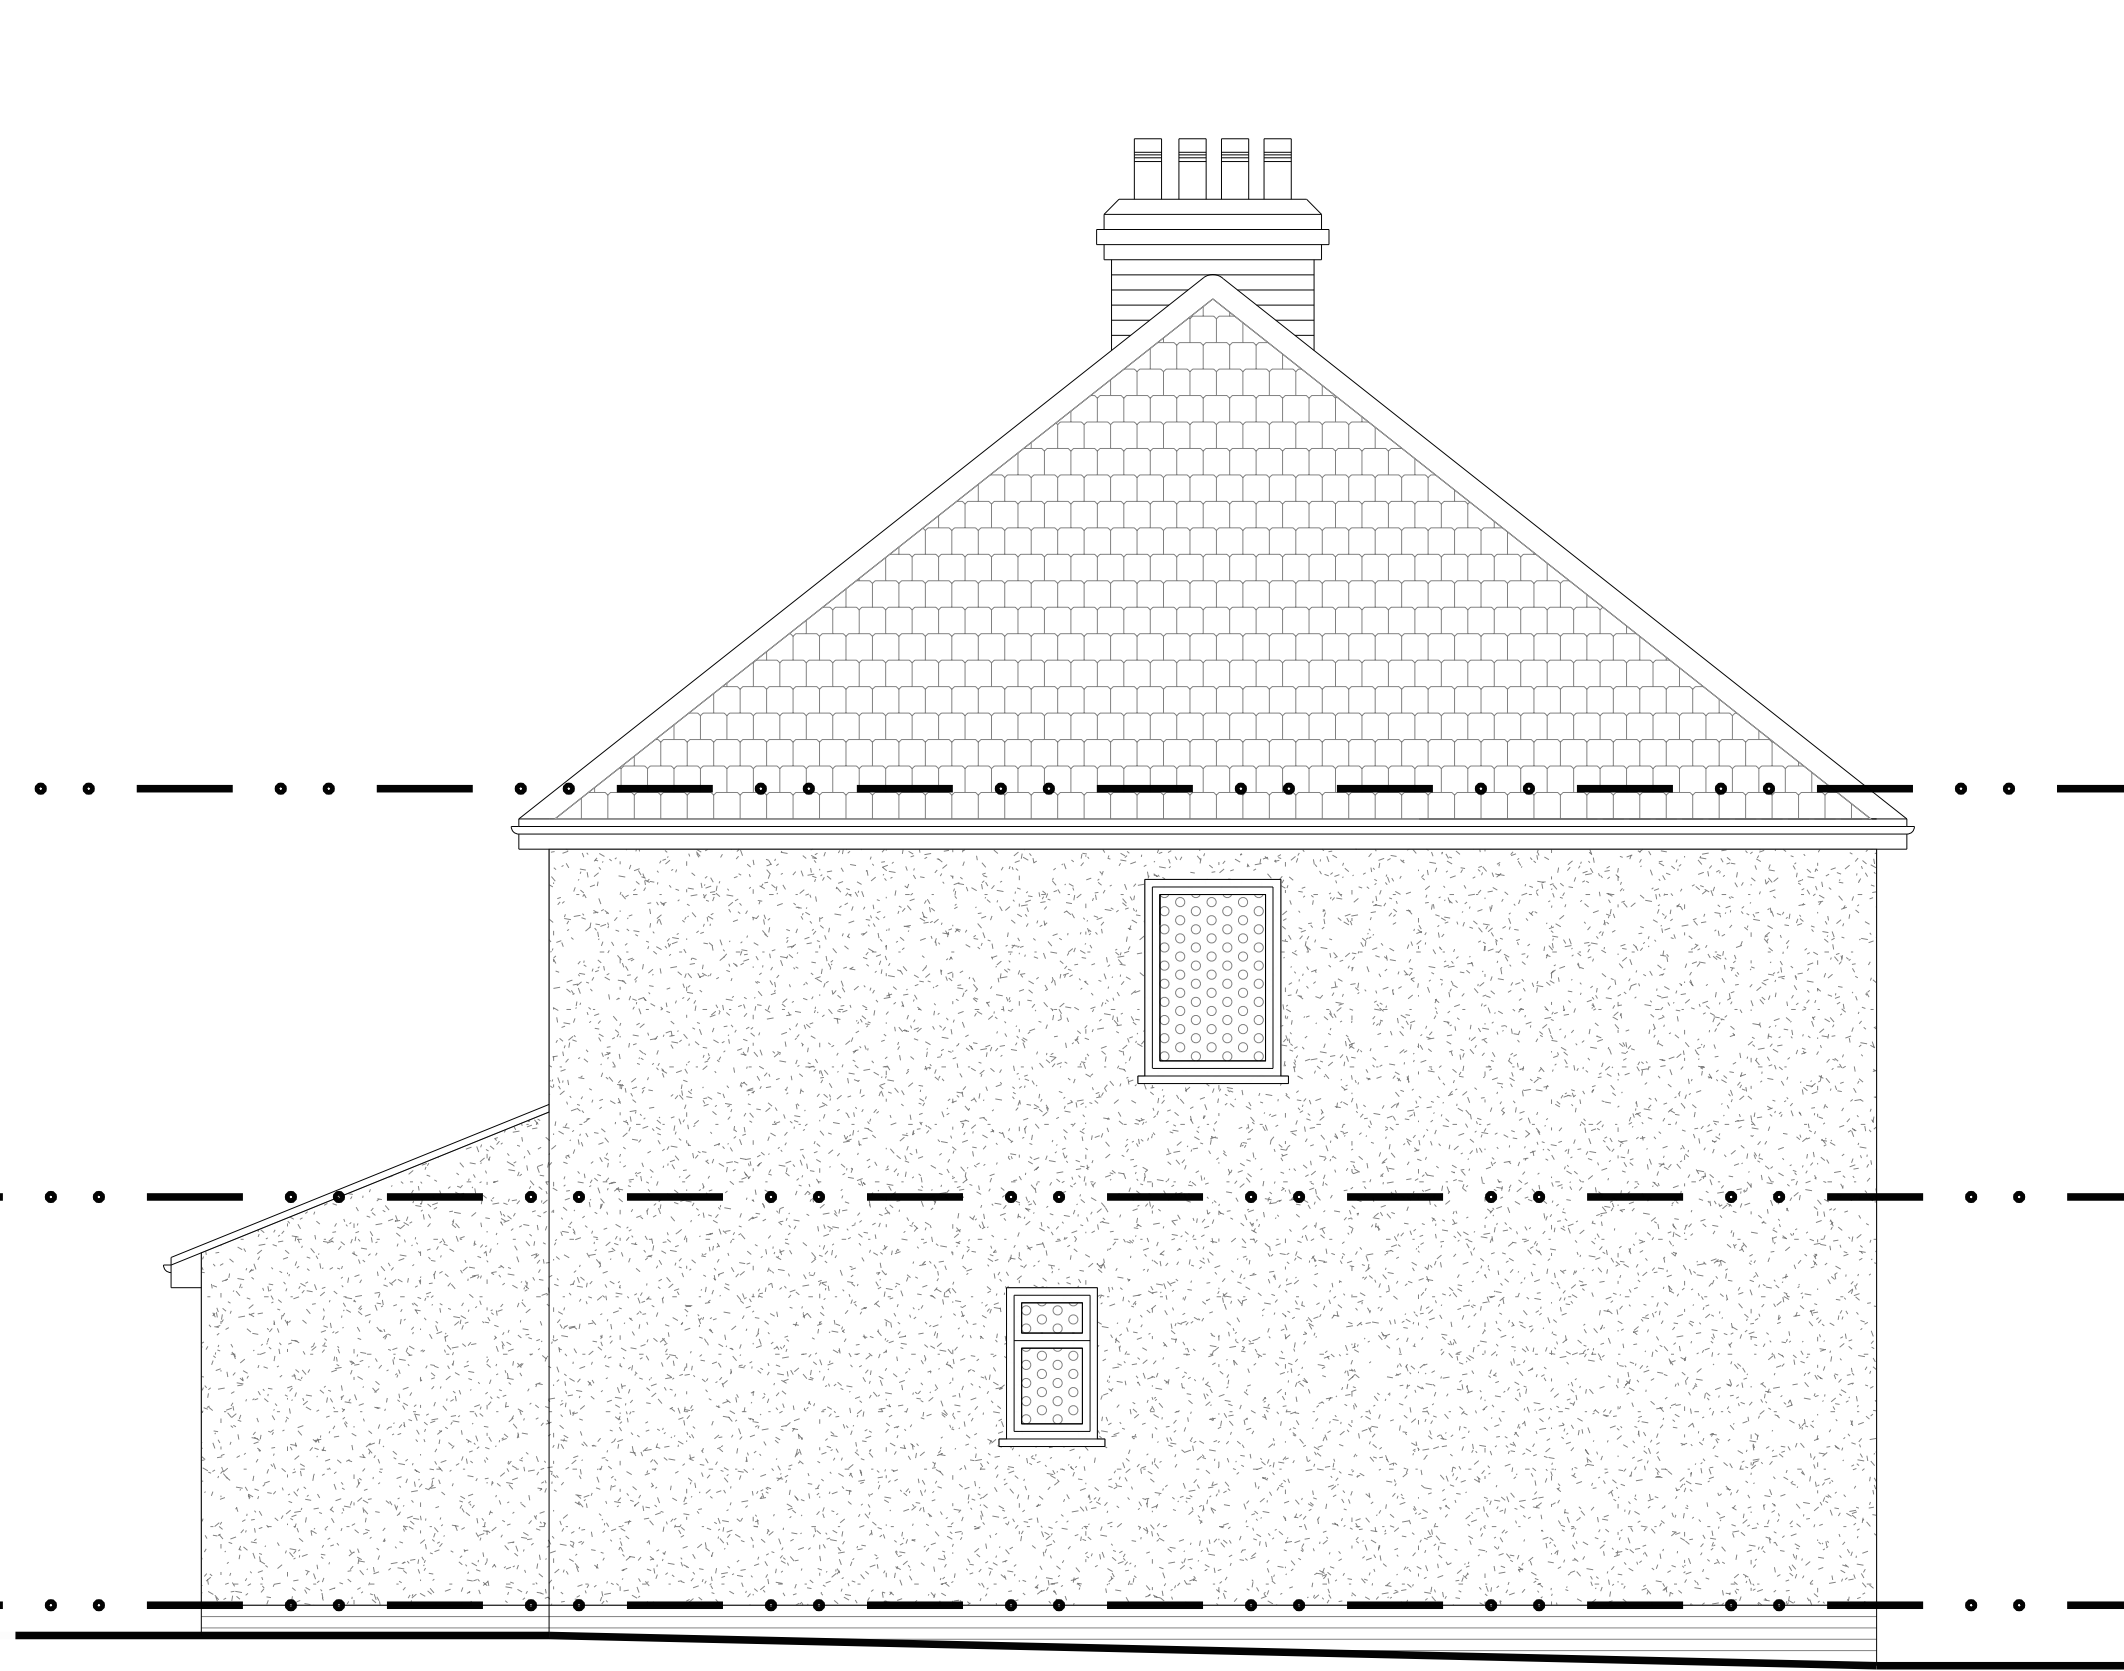


Side Elevation

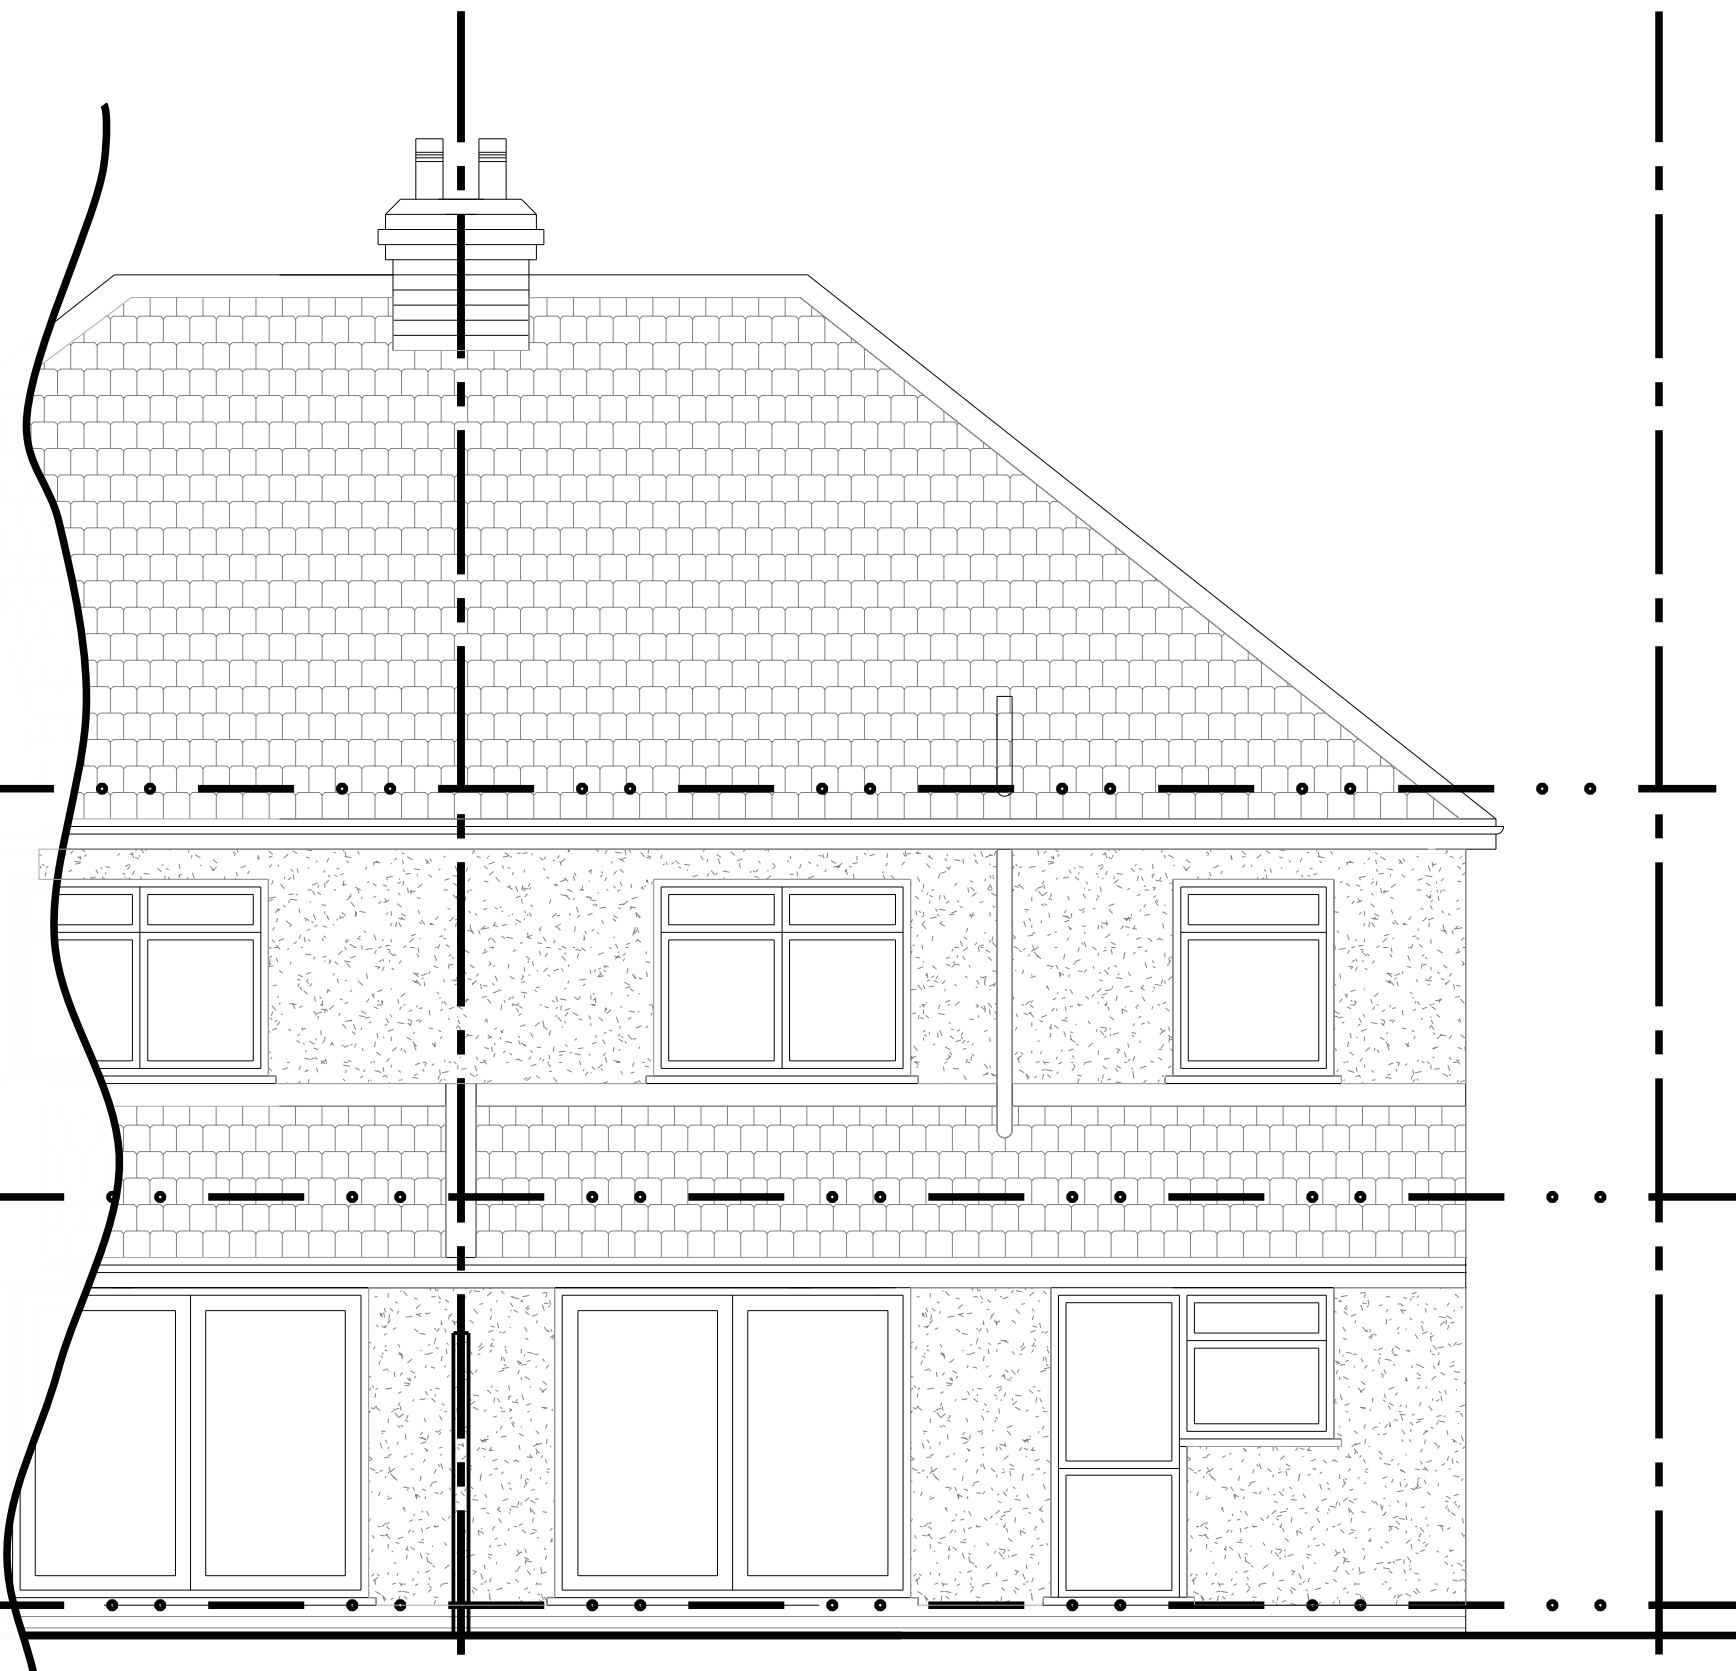


Rear Elevation

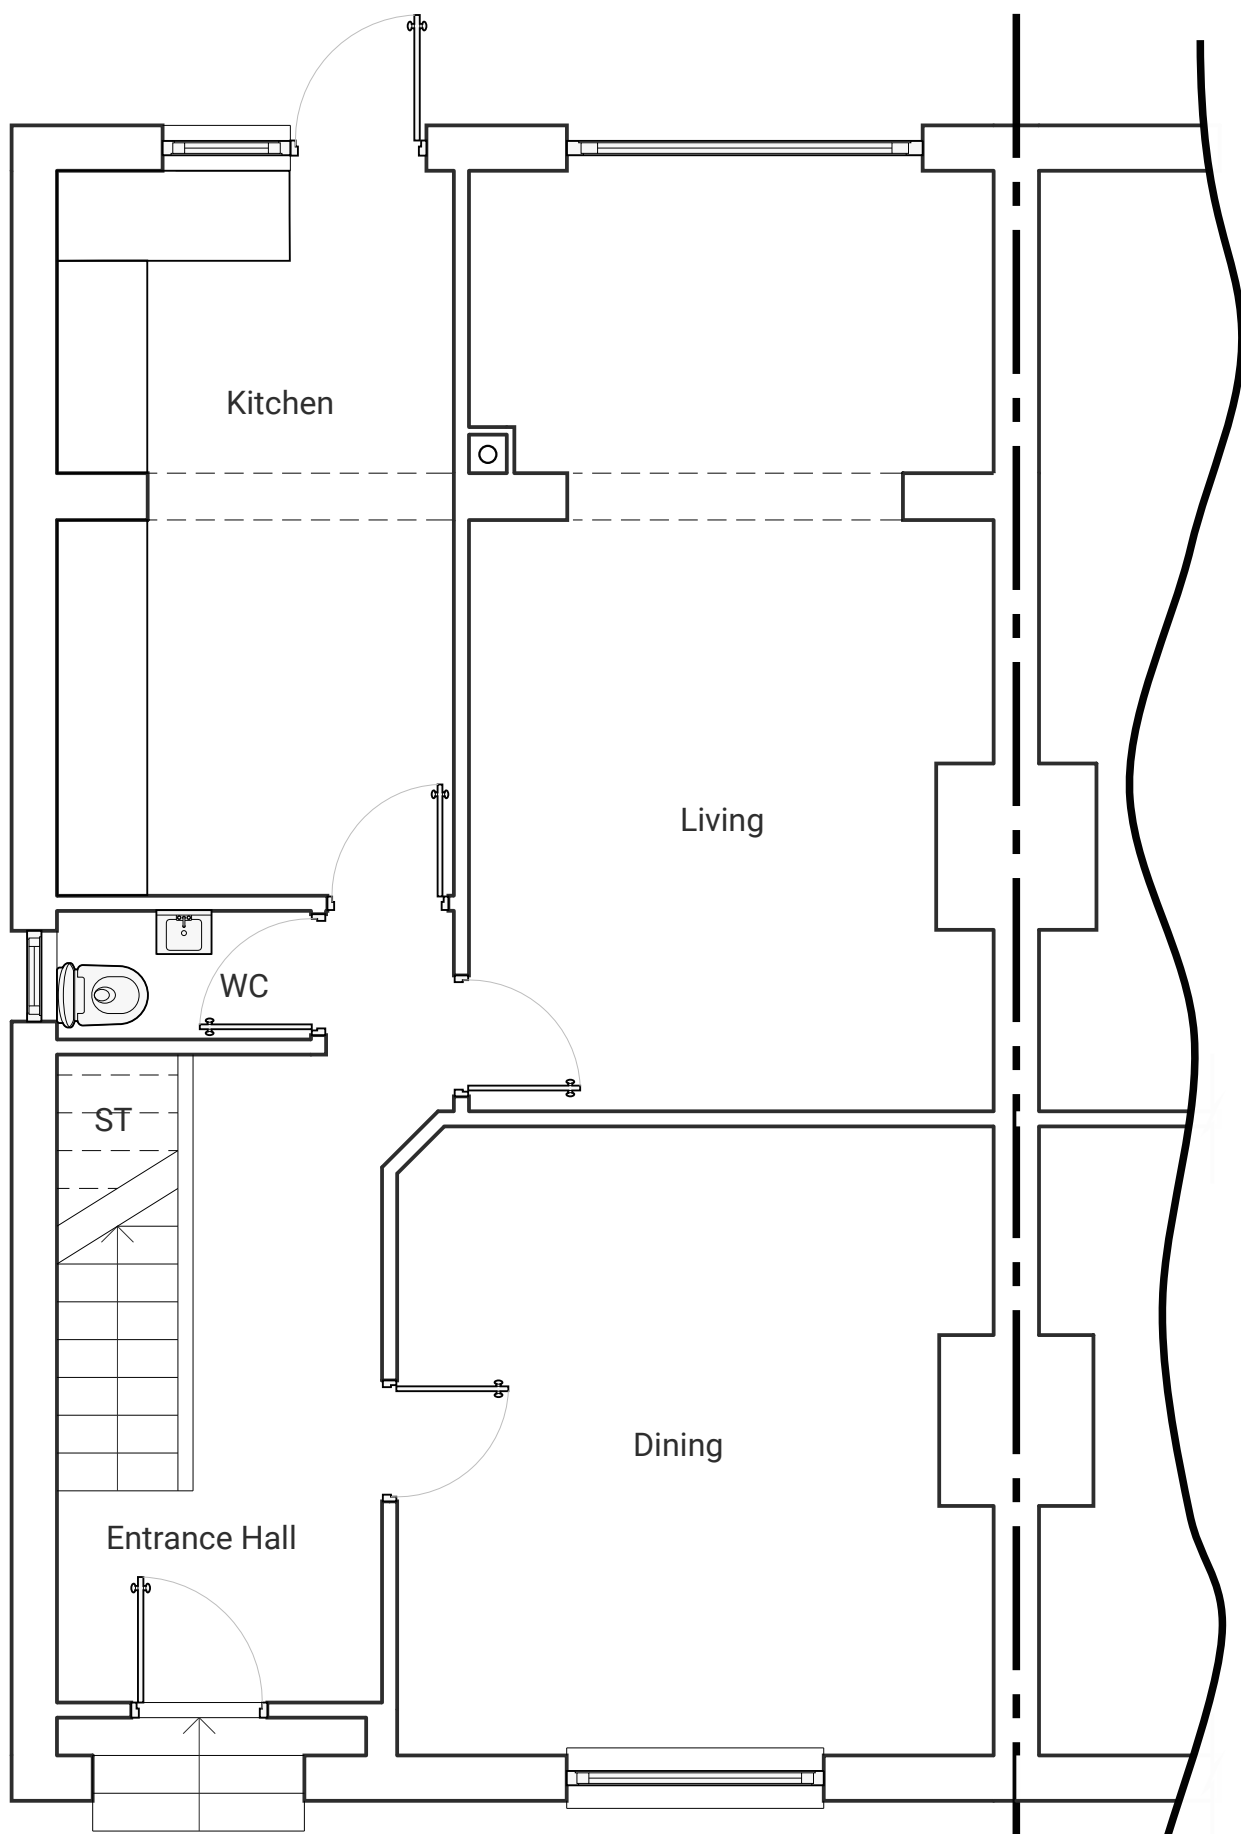


Ground Floor Plan

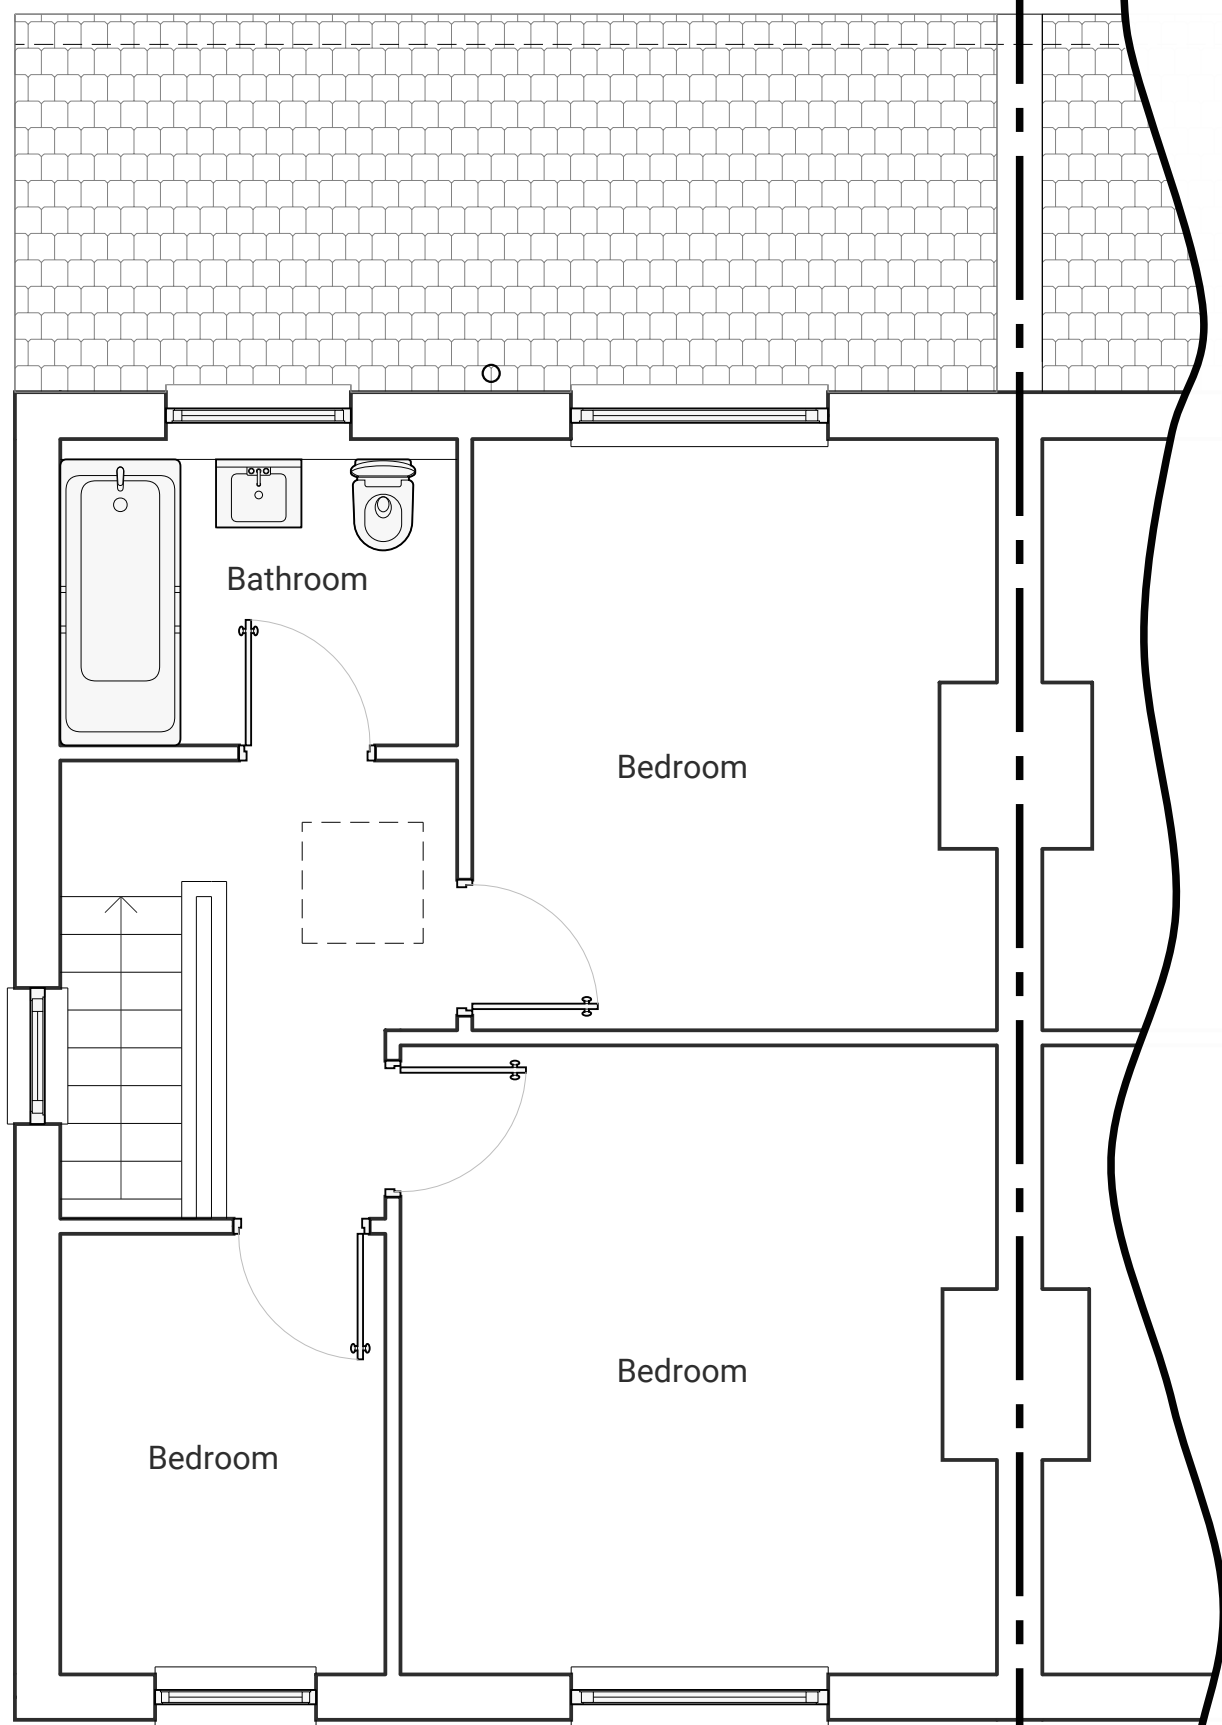

First Floor Plan

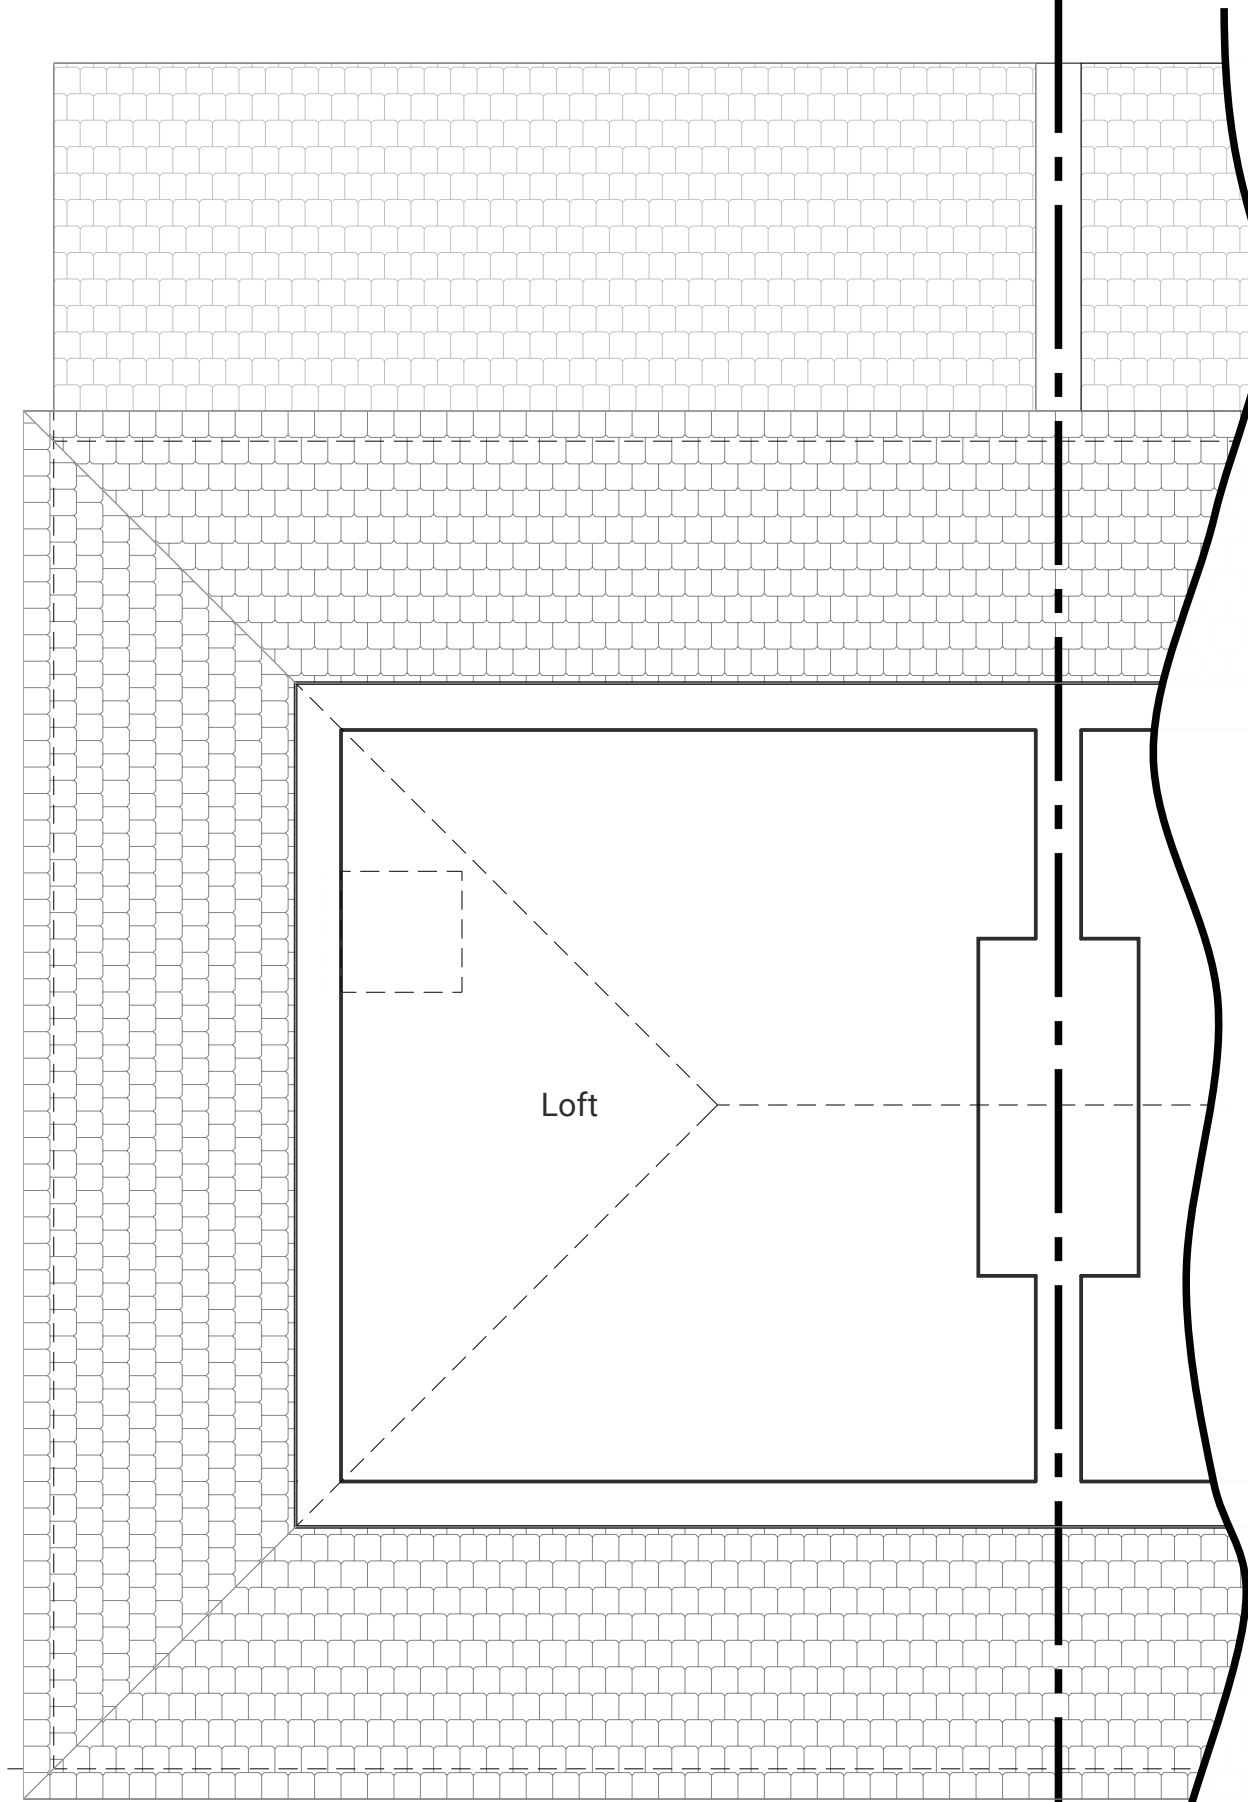

Loft Plan

 

15 FORGE LANE - HIGHAM

Existing Plans

MADE BY : CS

PROJECT NO : SCS-24003

DATE : 01/12/2024

SCALE : 1:50

DRAWING NO : EP-01

STUDIO CHRIS SIMMONS

Architecture & Interior Design

07985 141 711
hello@studiochrissimmons.com
London & South East