
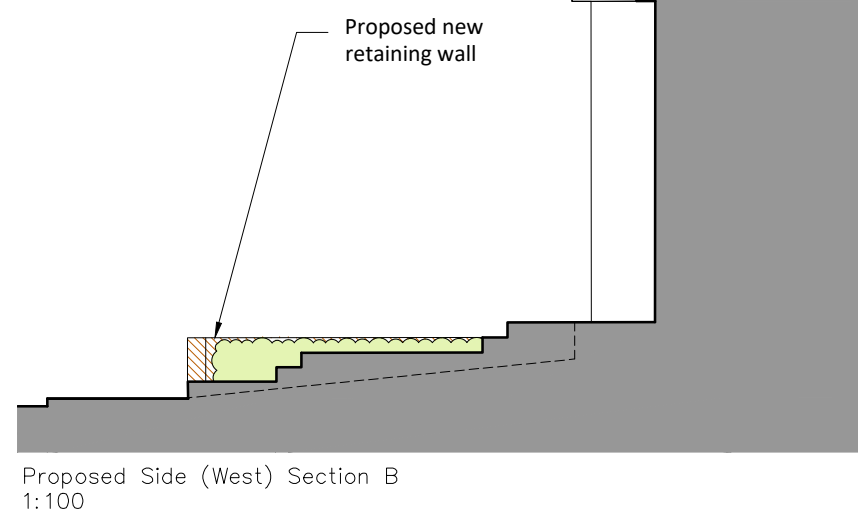
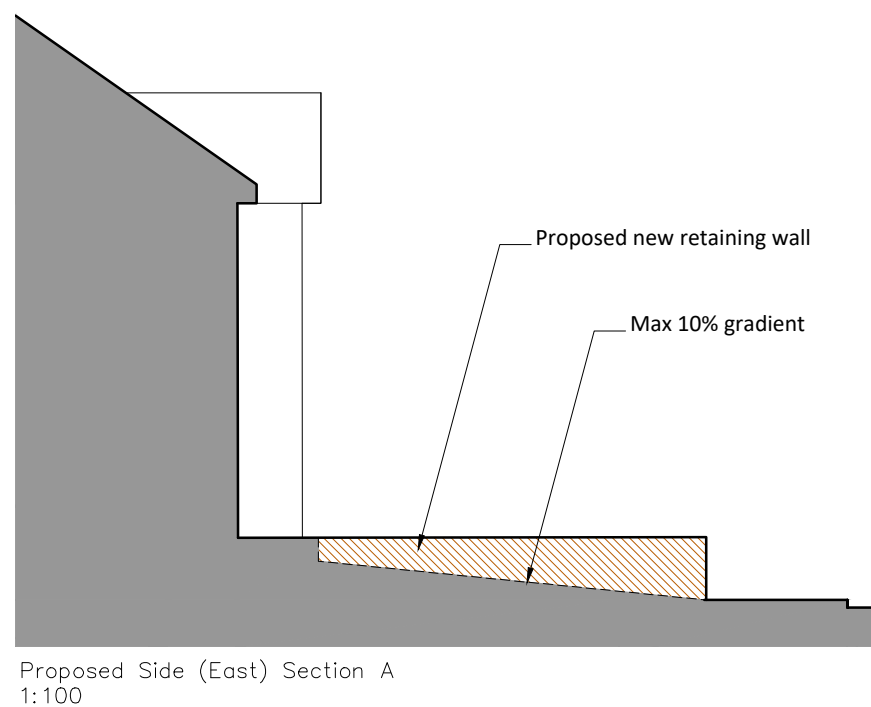
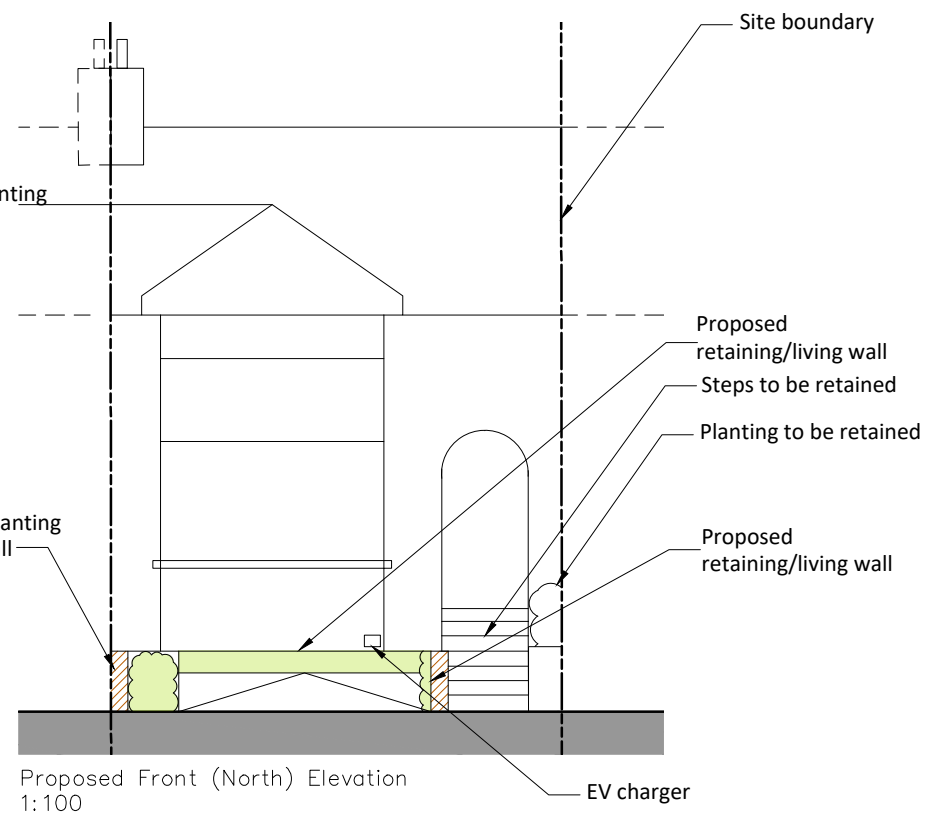


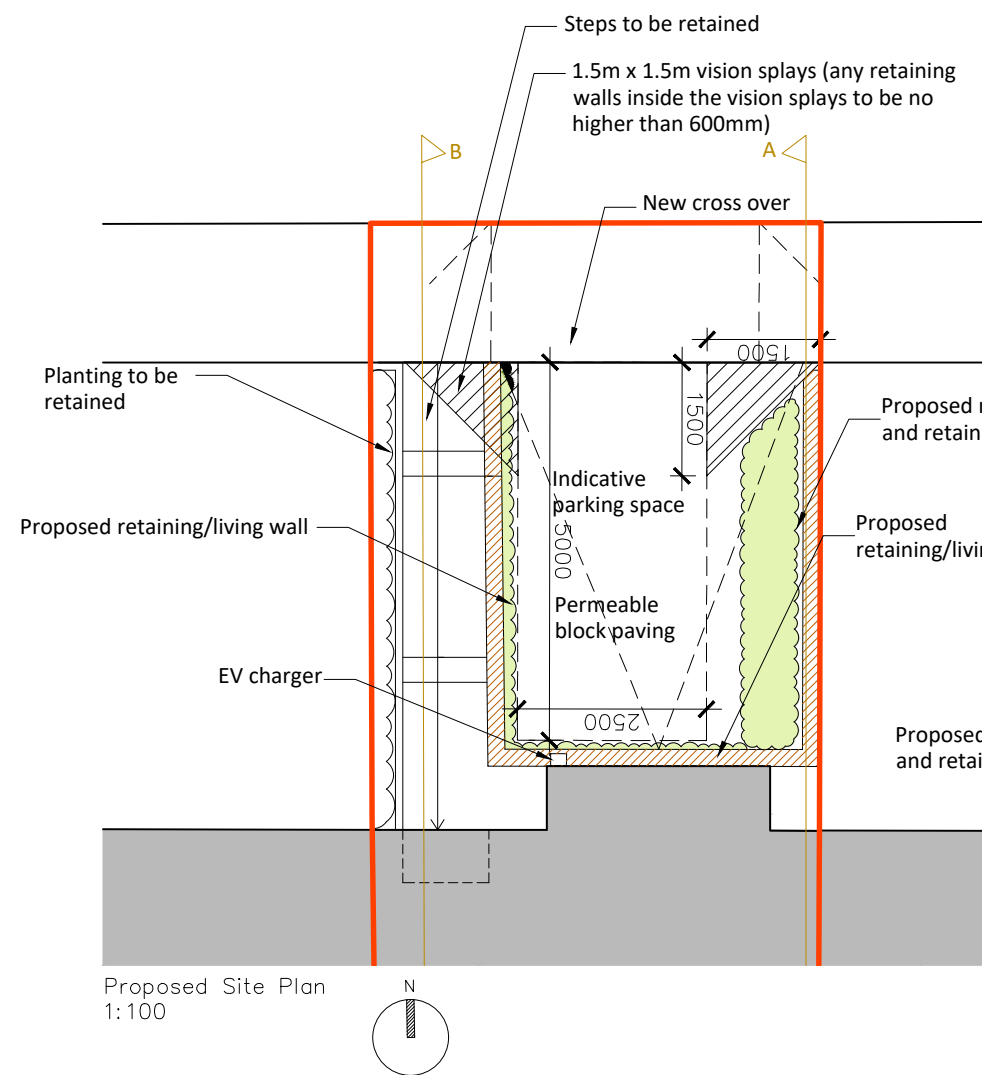

Note

This drawing is protected by copyright and must not be copied or reproduced without the written consent of Graham Simpkin Planning. All dimensions and sizes to be checked on site. North points are indicative. ©

GSP
Graham Simpkin Planning

2 The Parade, Ash Road, Hartley
Longfield, Kent DA3 8BG

Tel: 01474 703705
www.gsplanning.uk
Email: office@gsplanning.uk

Project Title 21 Hillingdon Road, Gravesend, DA11 7LQ		Job No 4442
Drawing Title Proposed Site Plan and Elevations/Sections	Drawing No 05	Revision —
Date 09.07.2025	Drawn by MW	Checked by ON

Scale 1:100 @ A3	Note
---------------------	------

