




SITE MAP Scale 1 : 1250

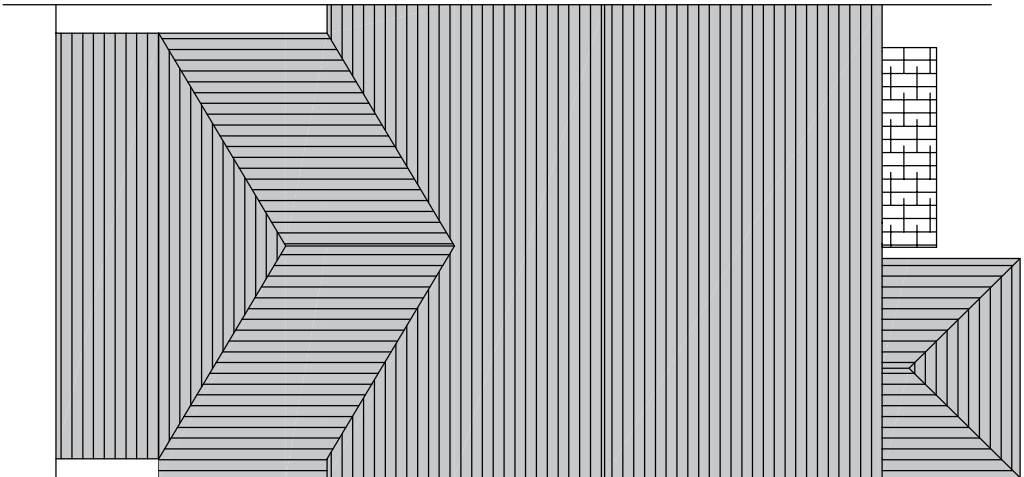


ROOF PLAN
Scale 1 : 100

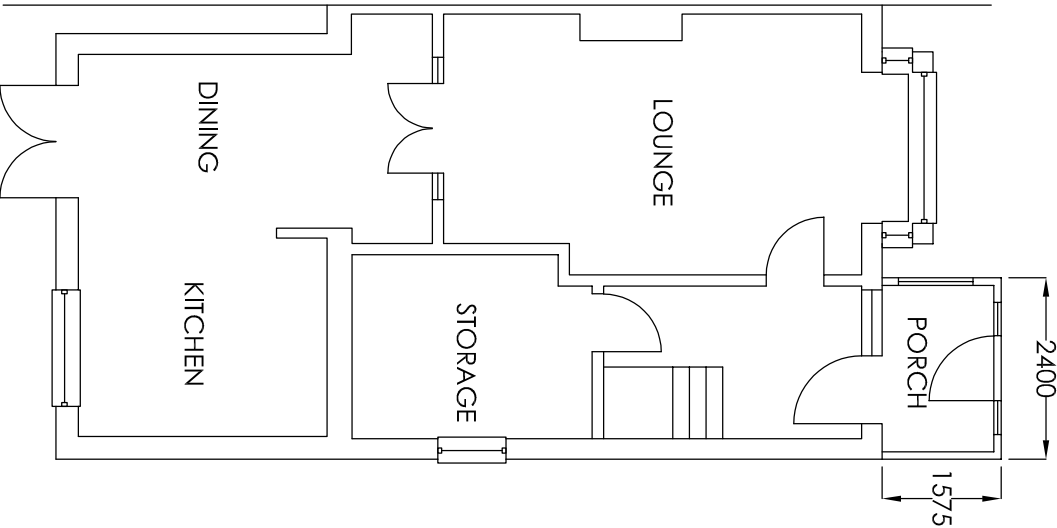

GROUND FLOOR PLAN
Scale 1 : 100

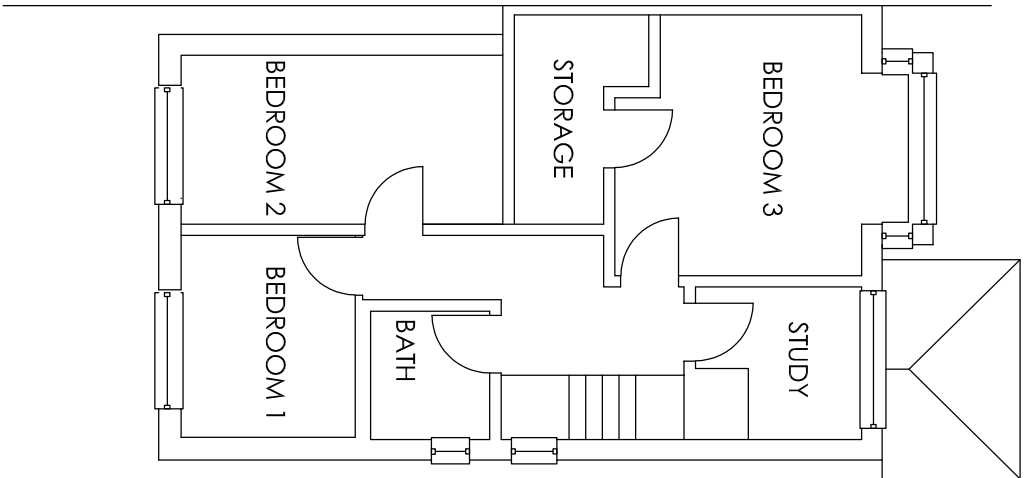

FIRST FLOOR PLAN
Scale 1 : 100

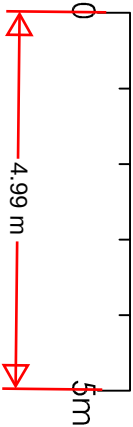

Project		42 Cambria Crescent Gravesend Kent DA12 4NH		Part front two storey extension, Extend rear first floor extension flush with ground floor and rear garden outbuilding	
Drawing Title		Site Map and Existing Floor & Roof Plans			
		A		Correct roof plan	
		Rev		Description	
		Mar 25		Date	
		HC		Feb 25	
		1:1250		1:100	
		42CC/A3/O1A			

H Channa

Picaroons Maidstone Road Platt Kent TN15 8LB

Tel: 07828277909 E-mail: hbechanna@tiscali.co.uk

Drawn

HC

Date

Feb 25

Scale

1:1250 1:100

Drawing No.

42CC/A3/O1A