
 
 
 
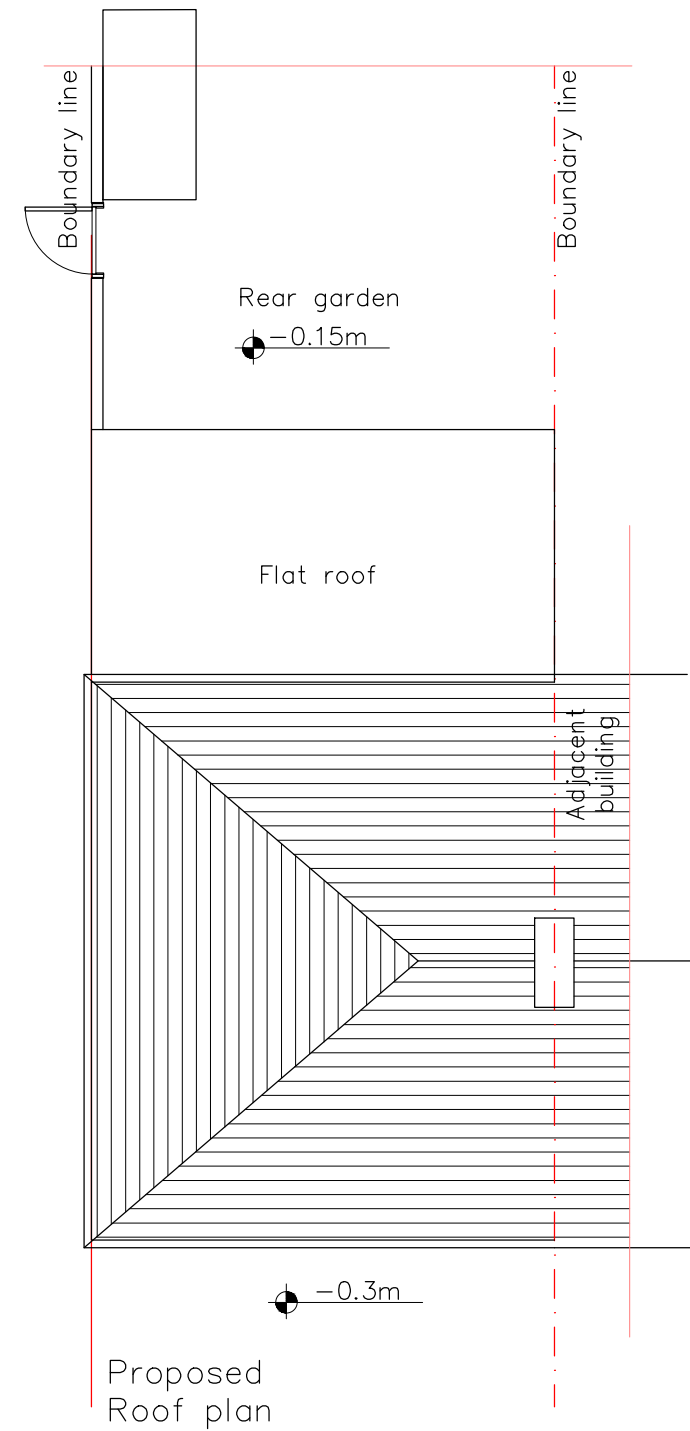
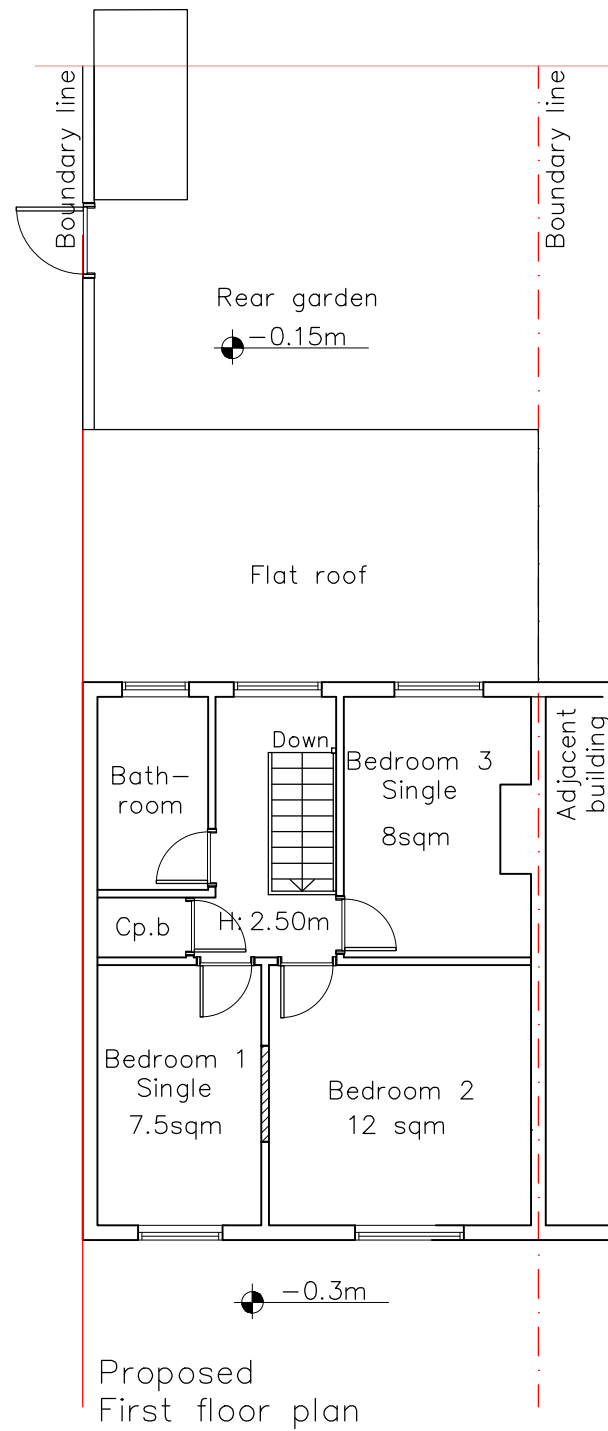


Outbuilding to store bins. Refuse will be taken out to the street level on the day of collection refer to the council's refuse collection arrangement.

76 sq.m.
3-bed 4 people
Flat.

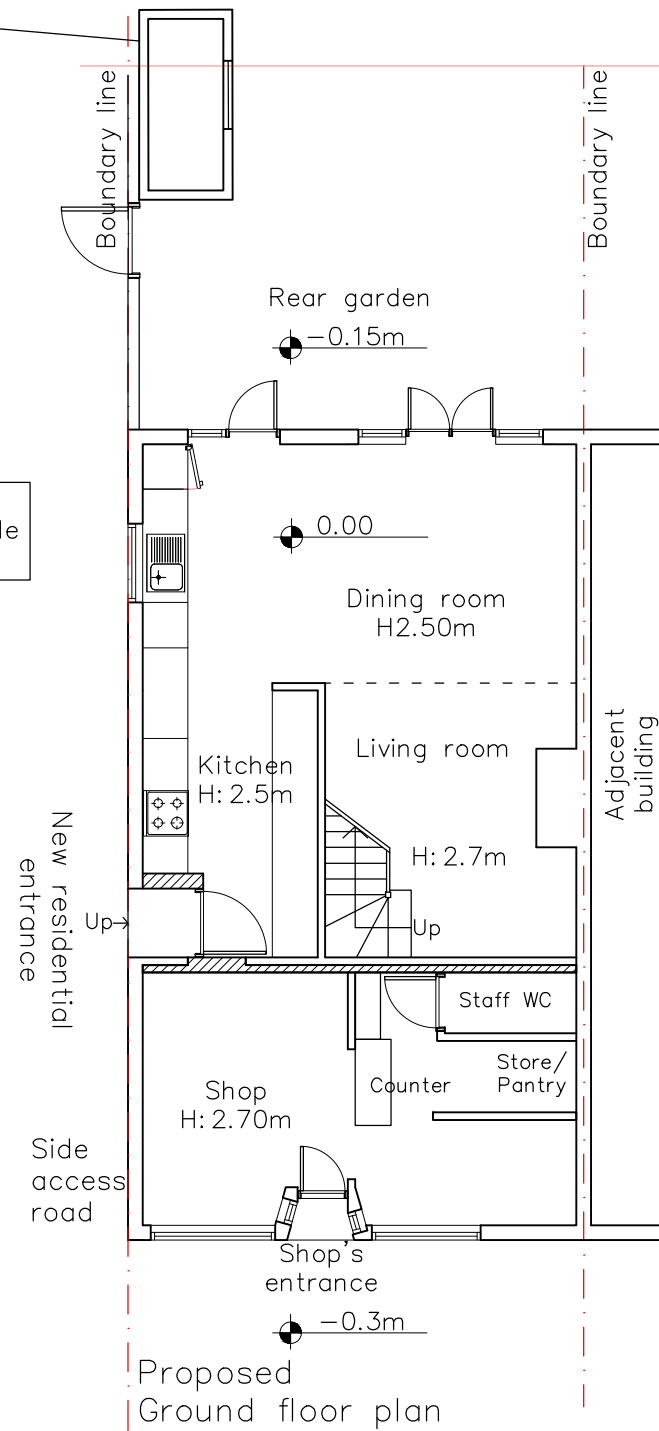

TITLE:
101a Sun Lane,
Gravesend
DA12 5HW
2411-08

CLIENT:

DATE:
December 2024

SCALE:
1:100@A3

DRAWING TITLE:
Proposed
Ground Floor plan
First Floor plan
Roof plan

DRAWING NO:
Pr 100 - P1

REVISION: Planning

HoC Studio Ltd.

5-7 Tanner Street,
SE1 3LE, London
Tel: 0208 133 7255
E-mail: info@hocarchitects.co.uk

