
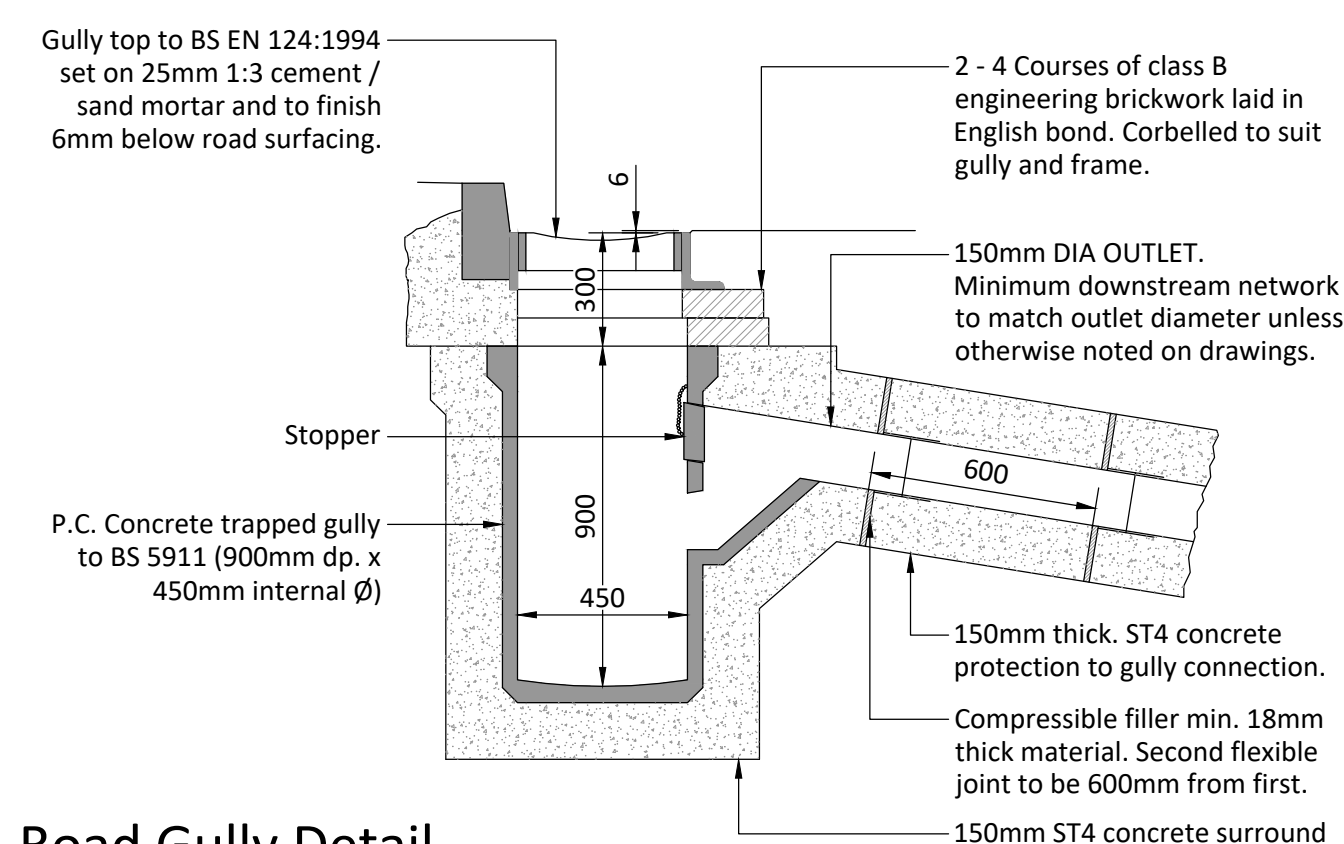
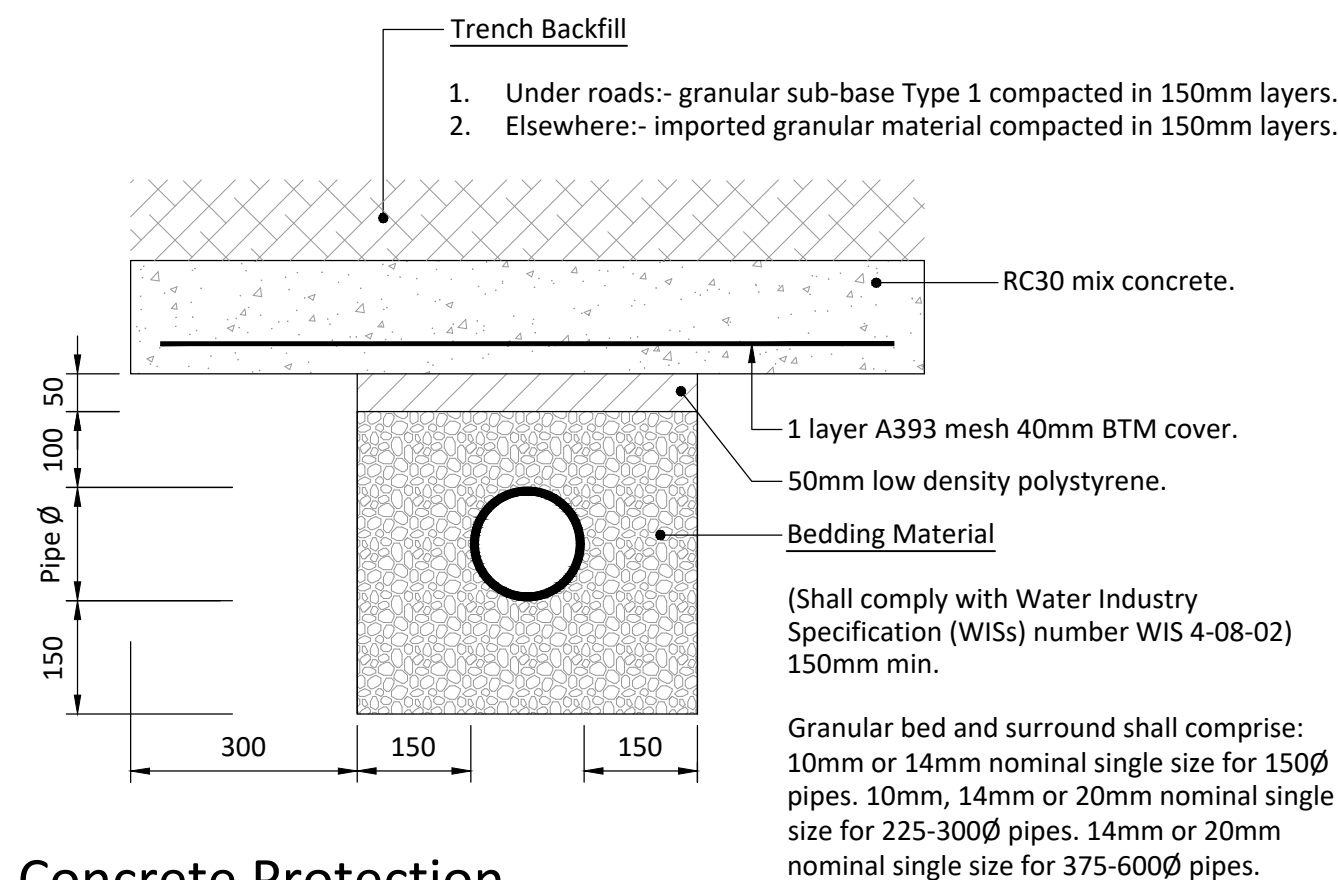
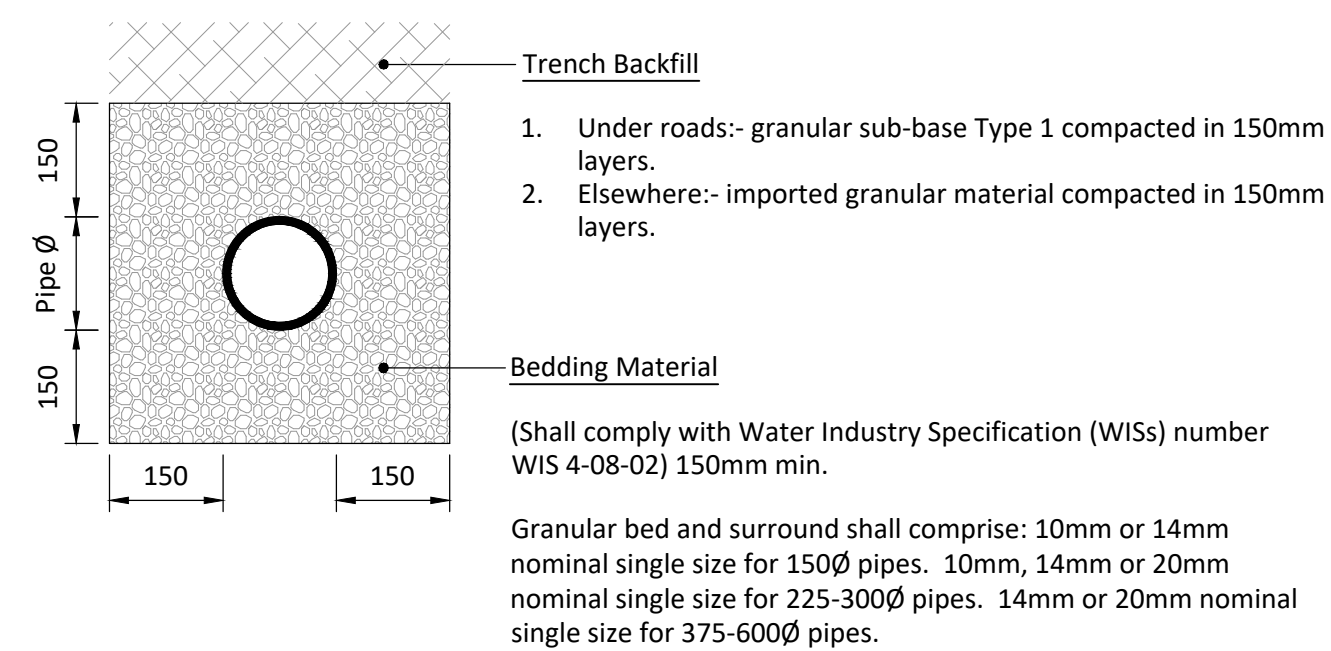













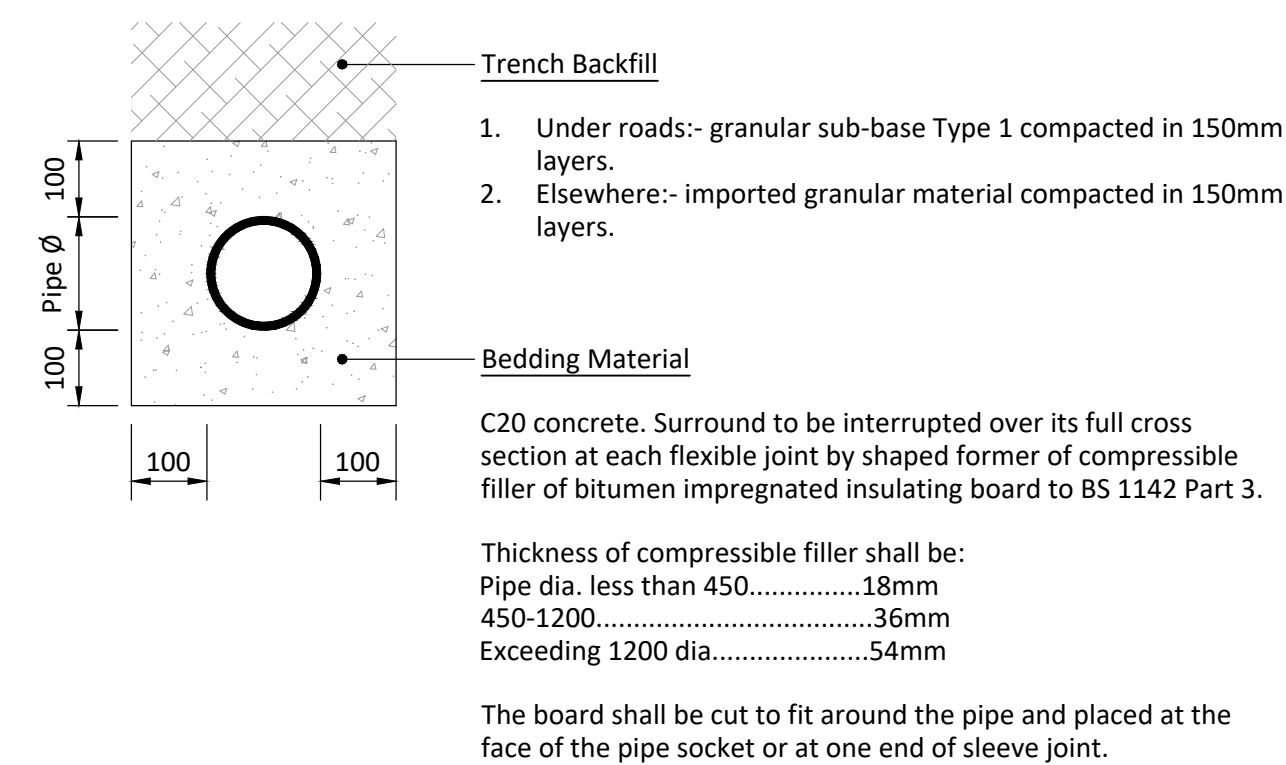


DO NOT SCALE THIS DRAWING. ALL SETTING
OUT TO ARCHITECT'S DETAILS AND DRAWINGS

THIS DRAWING IS TO BE READ IN
CONJUNCTION WITH ALL OTHER RELEVANT
DRAWING ISSUES AND THE SPECIFICATION.

Notes:

- G1. All building materials, components and workmanship to comply with the appropriate public health acts, building regulations, british standards and codes of practice and the appropriate manufacturer's recommendations.
- G2. For all specialist work see relevant drawings.
- G3. Any discrepancies, errors or omissions to be reported to the project co-ordinator for further instructions before commencement of works.
- G4. The Engineer is not responsible for dimensions, except where shown on his drawings. All setting out information, dimensions, etc, shall be calculated from the Architect's drawings.
- S1. For Construction Details of Downstream Defender - Refer to Manufacturer's Details and Installation Specification.

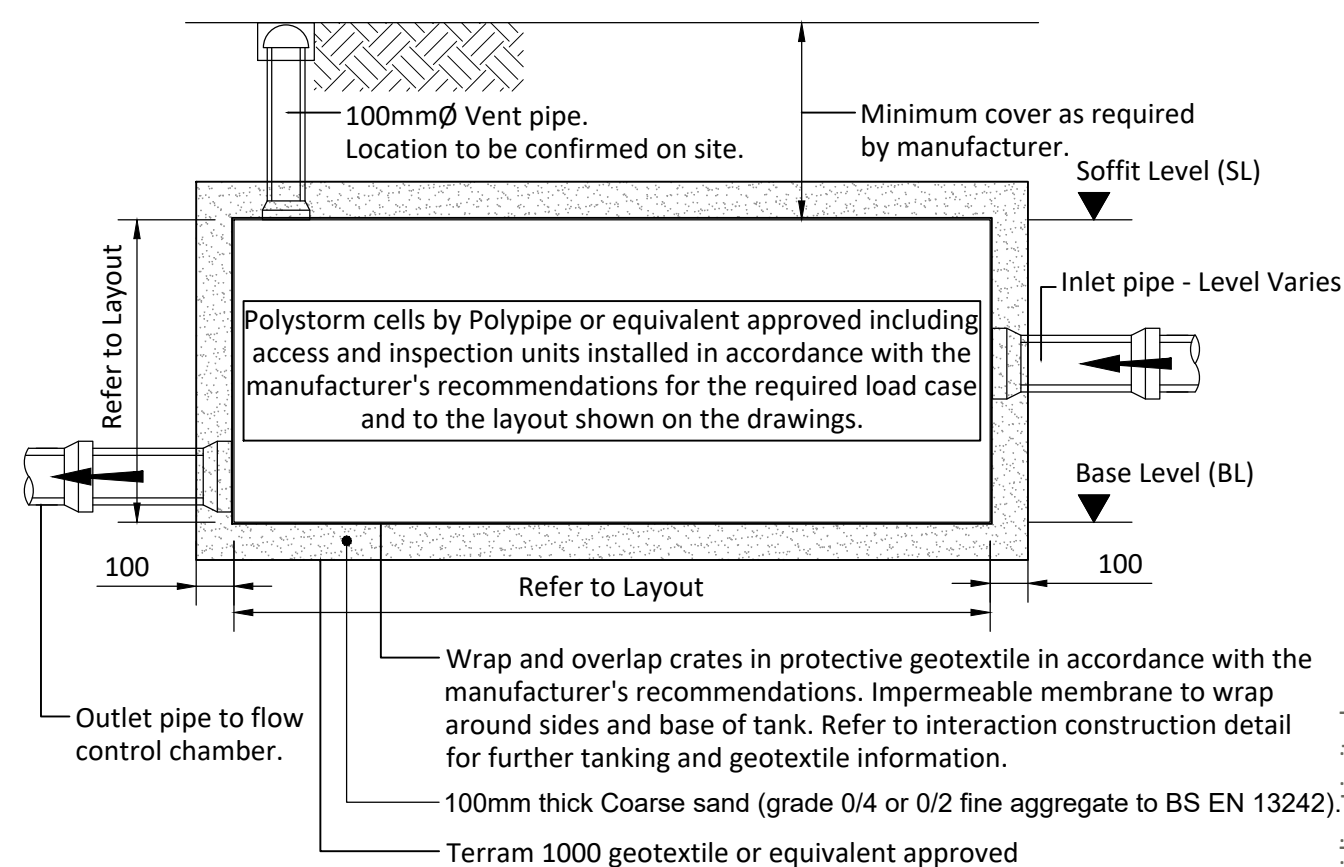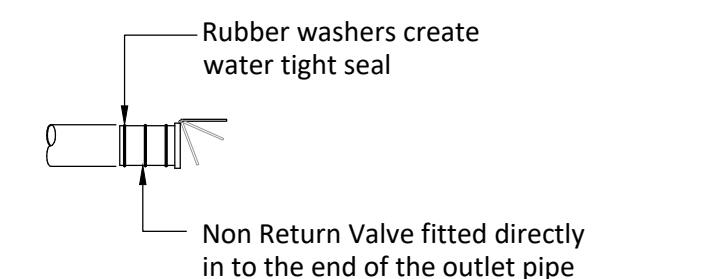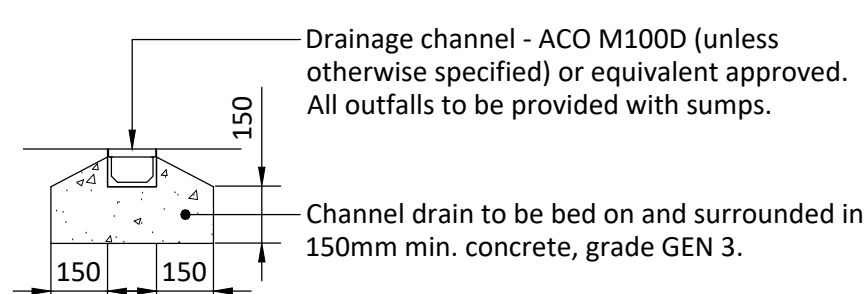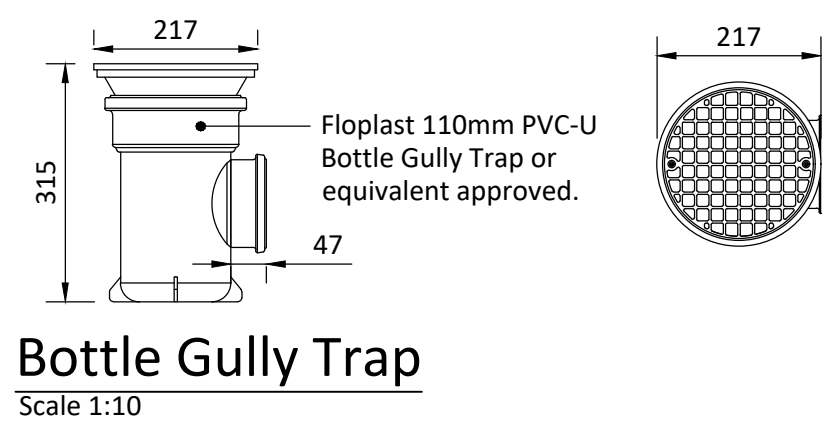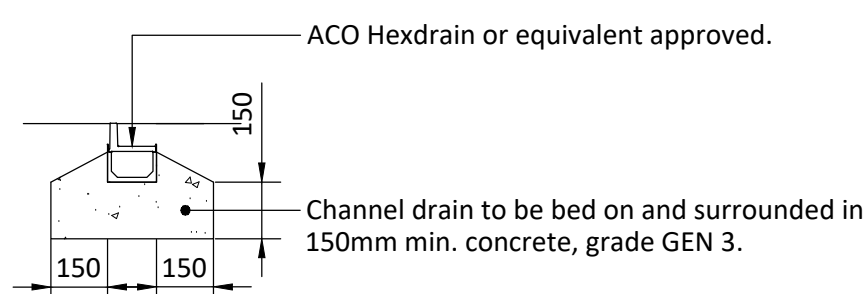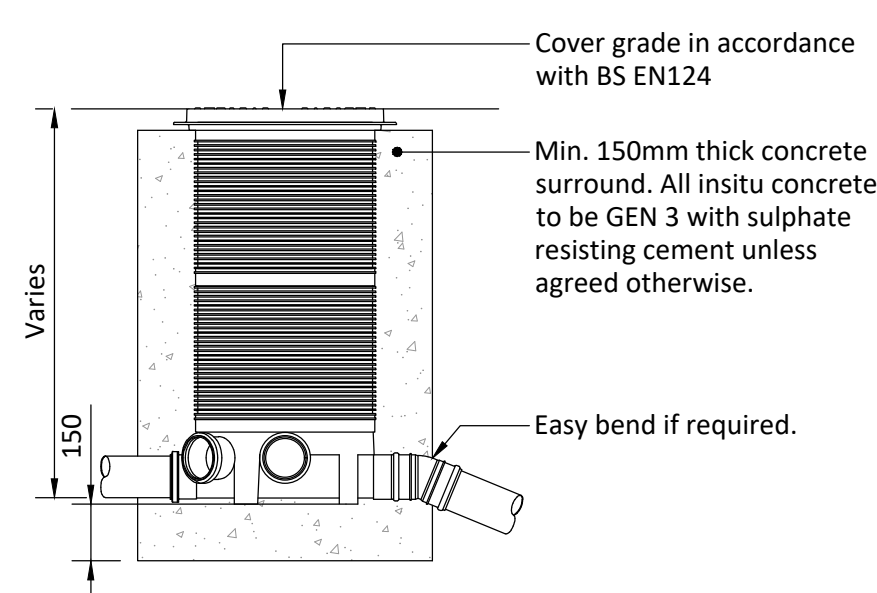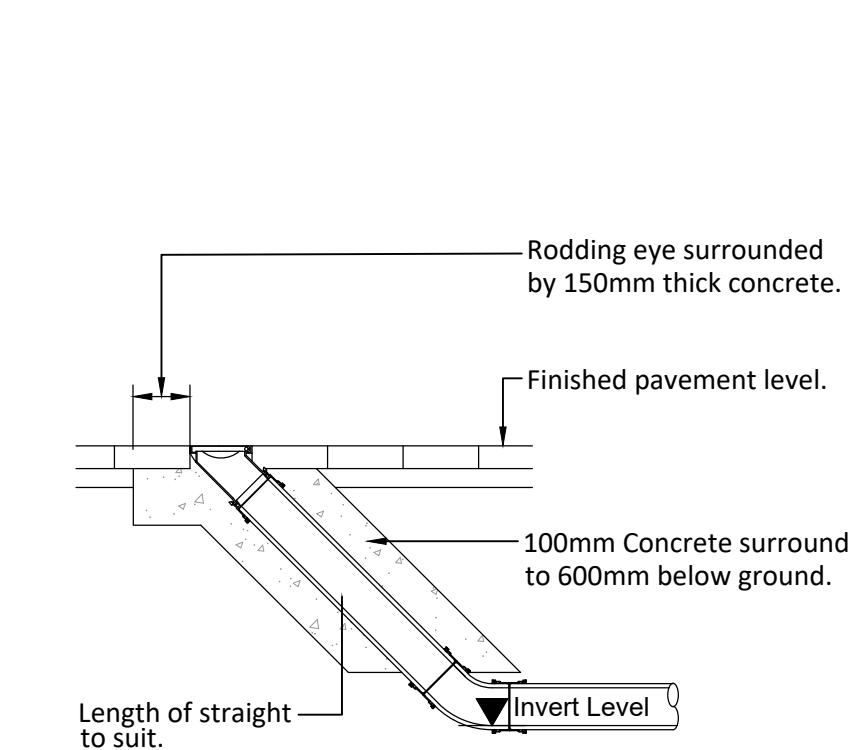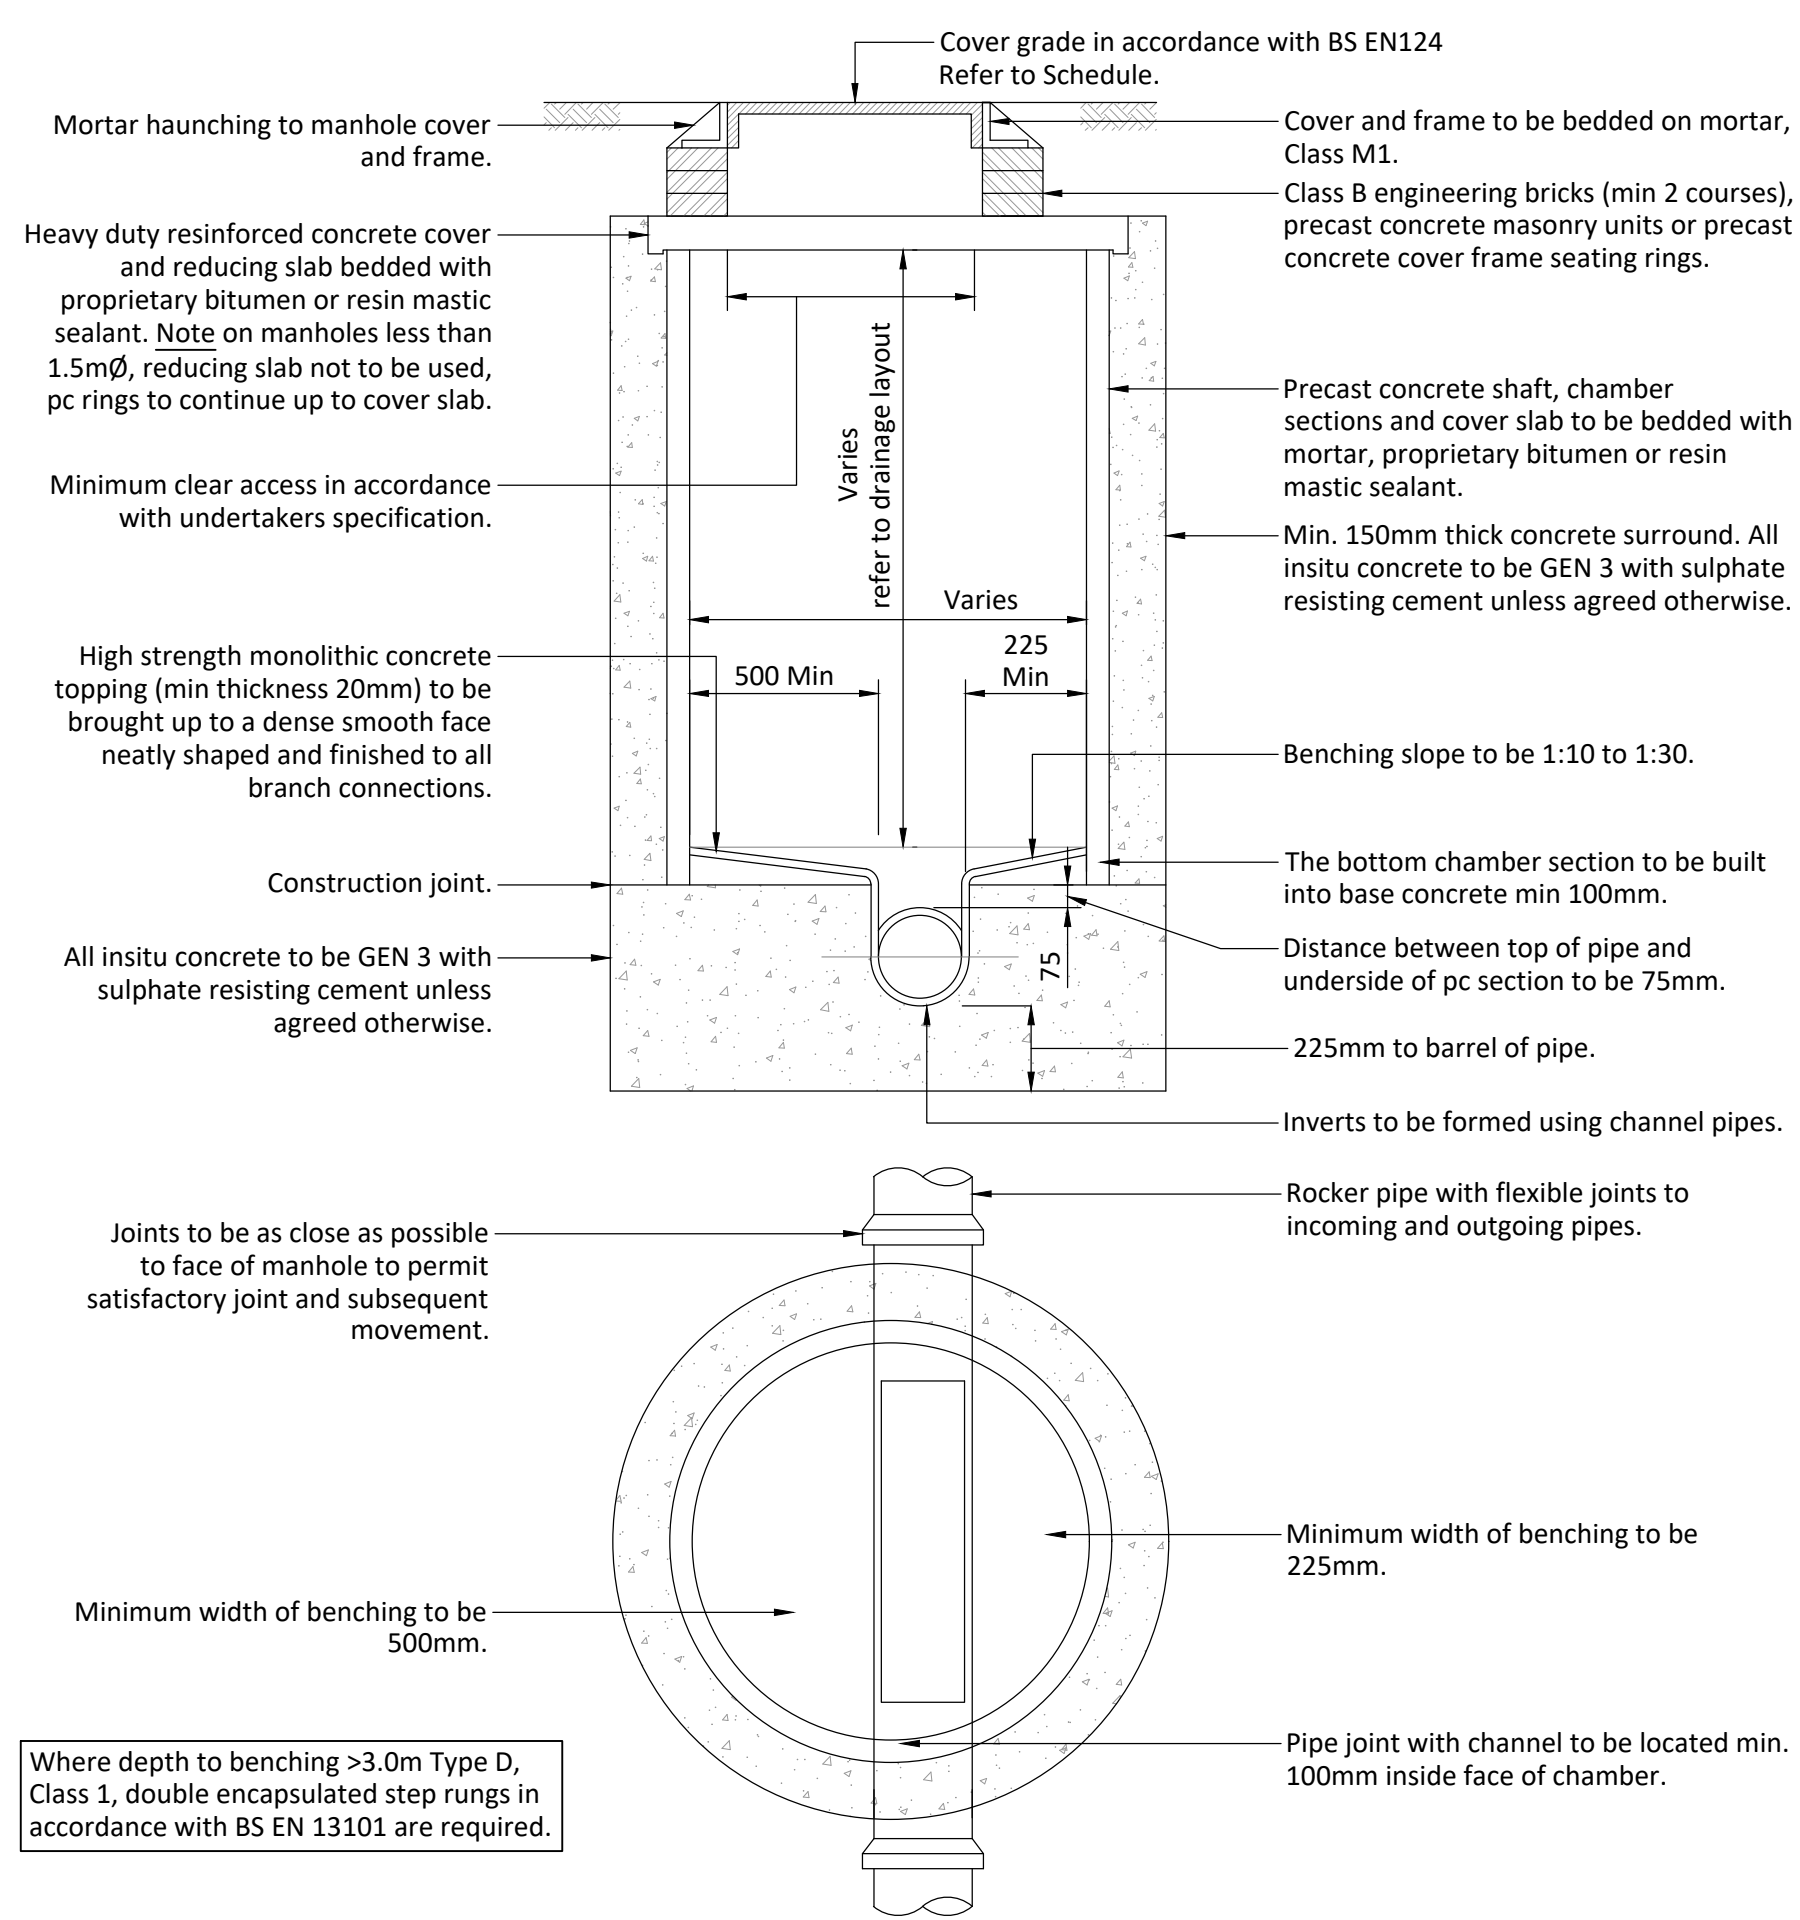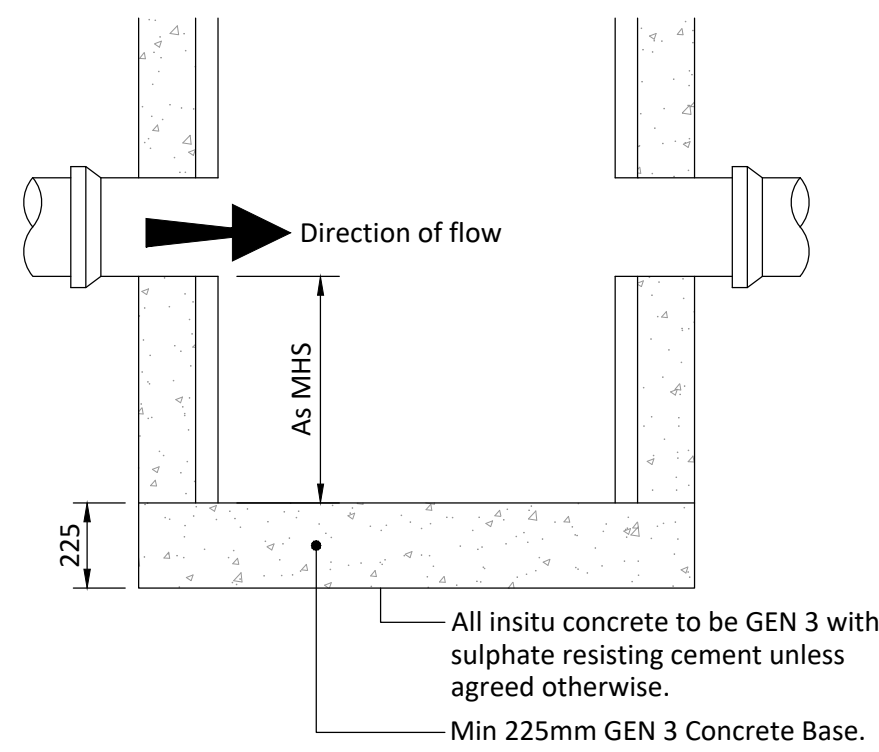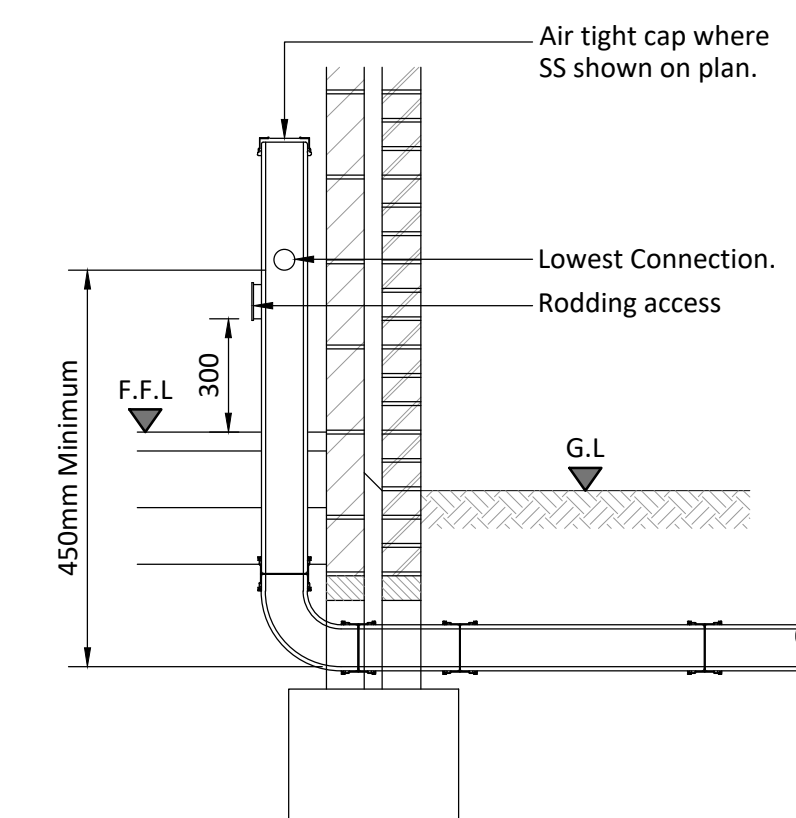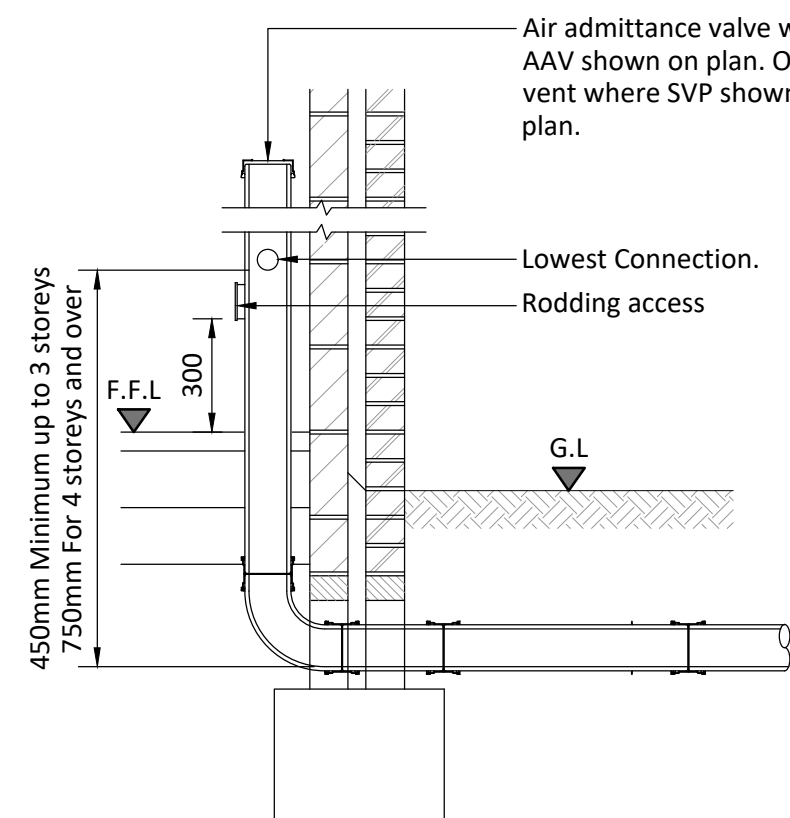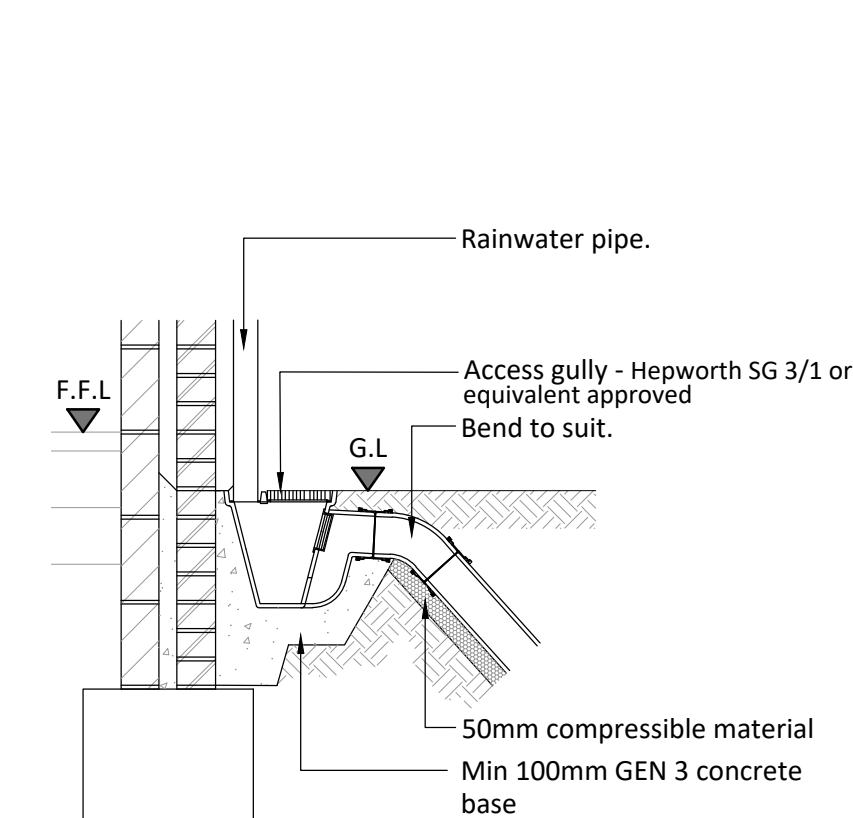

Attenuation Tank Detail

Refer to plan for the required layout
Not To Scale

P04	Amended to updated drainage layout.	KC	MJF	22.11.24
P03	Surface Water details added.	MJF	JEM	02.11.21
P02	PRELIMINARY ISSUE	MJF	JEM	04.02.21
P01	DRAFT ISSUE	AM	MJF	04.12.20
Rev	Amendment	Drn	Chk	Date

considine
civil + structural engineers

25 Hollingworth Court, Turkey Mill
Ashford Road, Maidstone. Kent ME14 5PP
t: 01622 919918 e: info@considine.co.uk
www.considine.co.uk

Client: **BRT PROPERTIES KENT LTD**

Project:
2 VALE ROAD, NORTHFLEET
GRAVESEND
KENT, DA11 8BZ

Drawing Title:
TYPICAL DRAINAGE DETAILS

considine ref	drawn by	date	drawing scales	original paper size
3474	AM	DEC' 20	1:20@A1	A1

drawing reference :
 project originator volume level type role number
 3474 - CON - 00 - XX - DR - C - 1530

status :	status description :
S0	SUITABLE FOR INFORMATION
revision :	revision status :
P04	PRELIMINARY

