



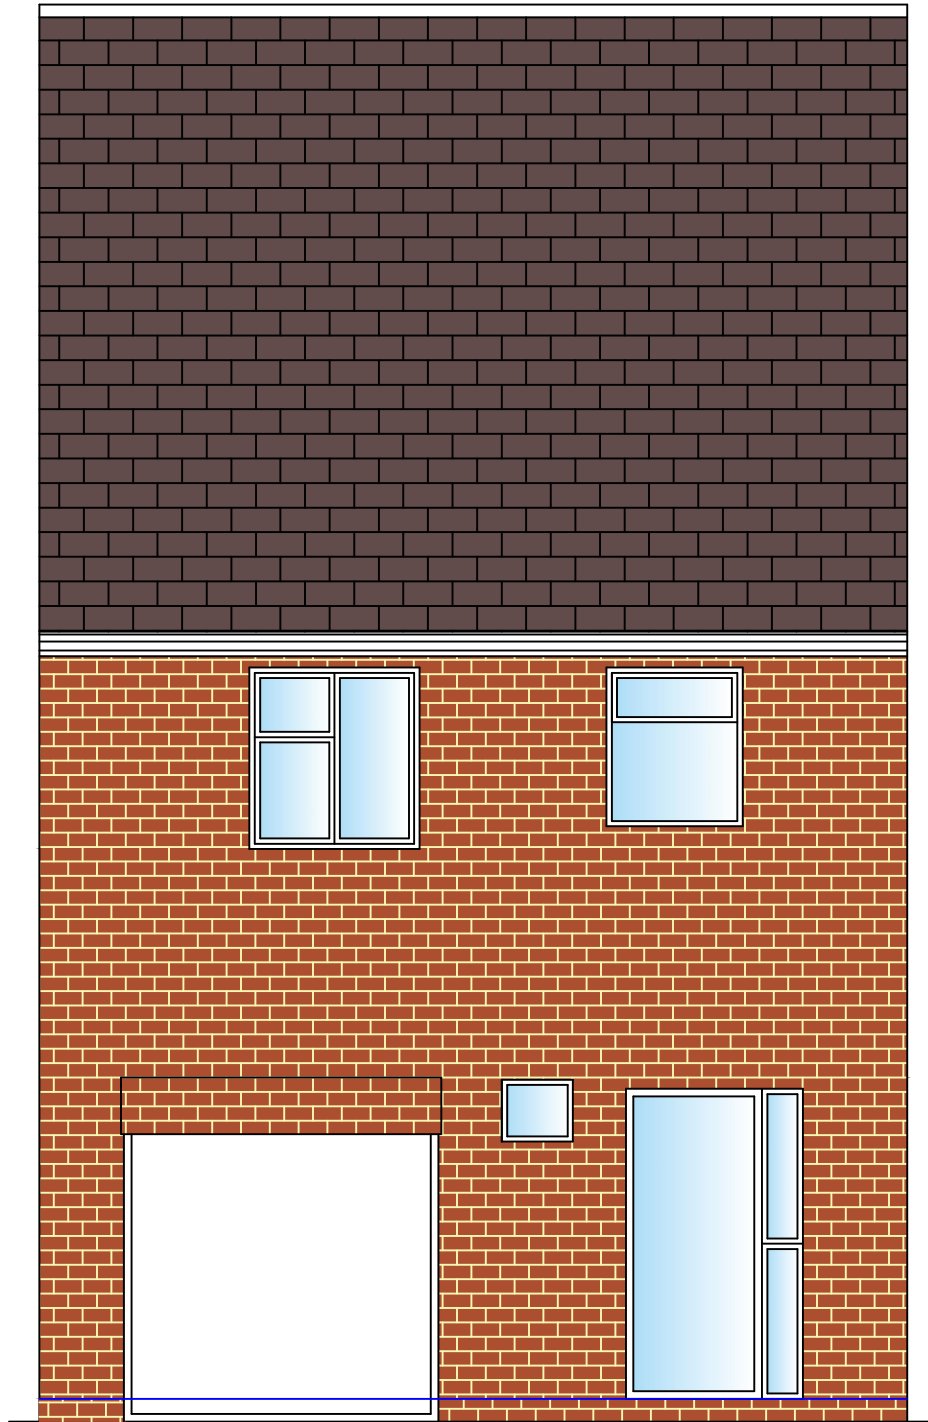

EXISTING FRONT ELEVATION

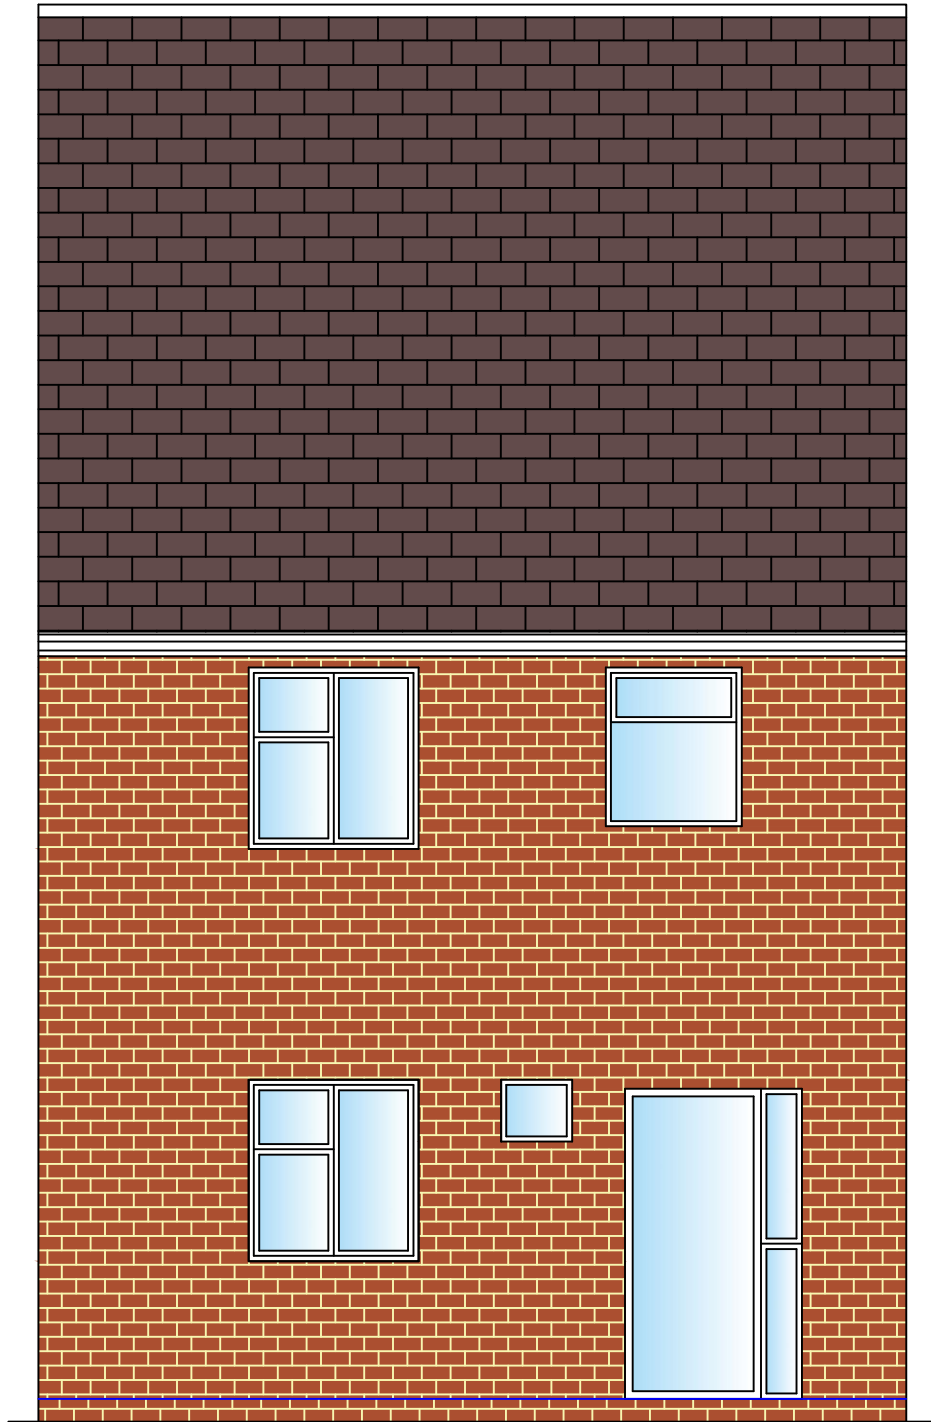

PROPOSED FRONT ELEVATION



12 Swift Avenue, Finberry,
Ashford, Kent, TN25 7GD.
07872 995076.
theloftdesignstudio@outlook.com

Name: MR & MRS NIRVAN	Address: 7 CAMBRIAN GROVE, GRAVESEND, DA11 0PU	Project: GARAGE CONVERSION	Date: 28/06/2023	Drawn By: SC	Plan No: 1580/5	0 1m 2m 3m SCALE BAR 1:50 @ A3
--------------------------	---	-------------------------------	---------------------	-----------------	--------------------	-----------------------------------