




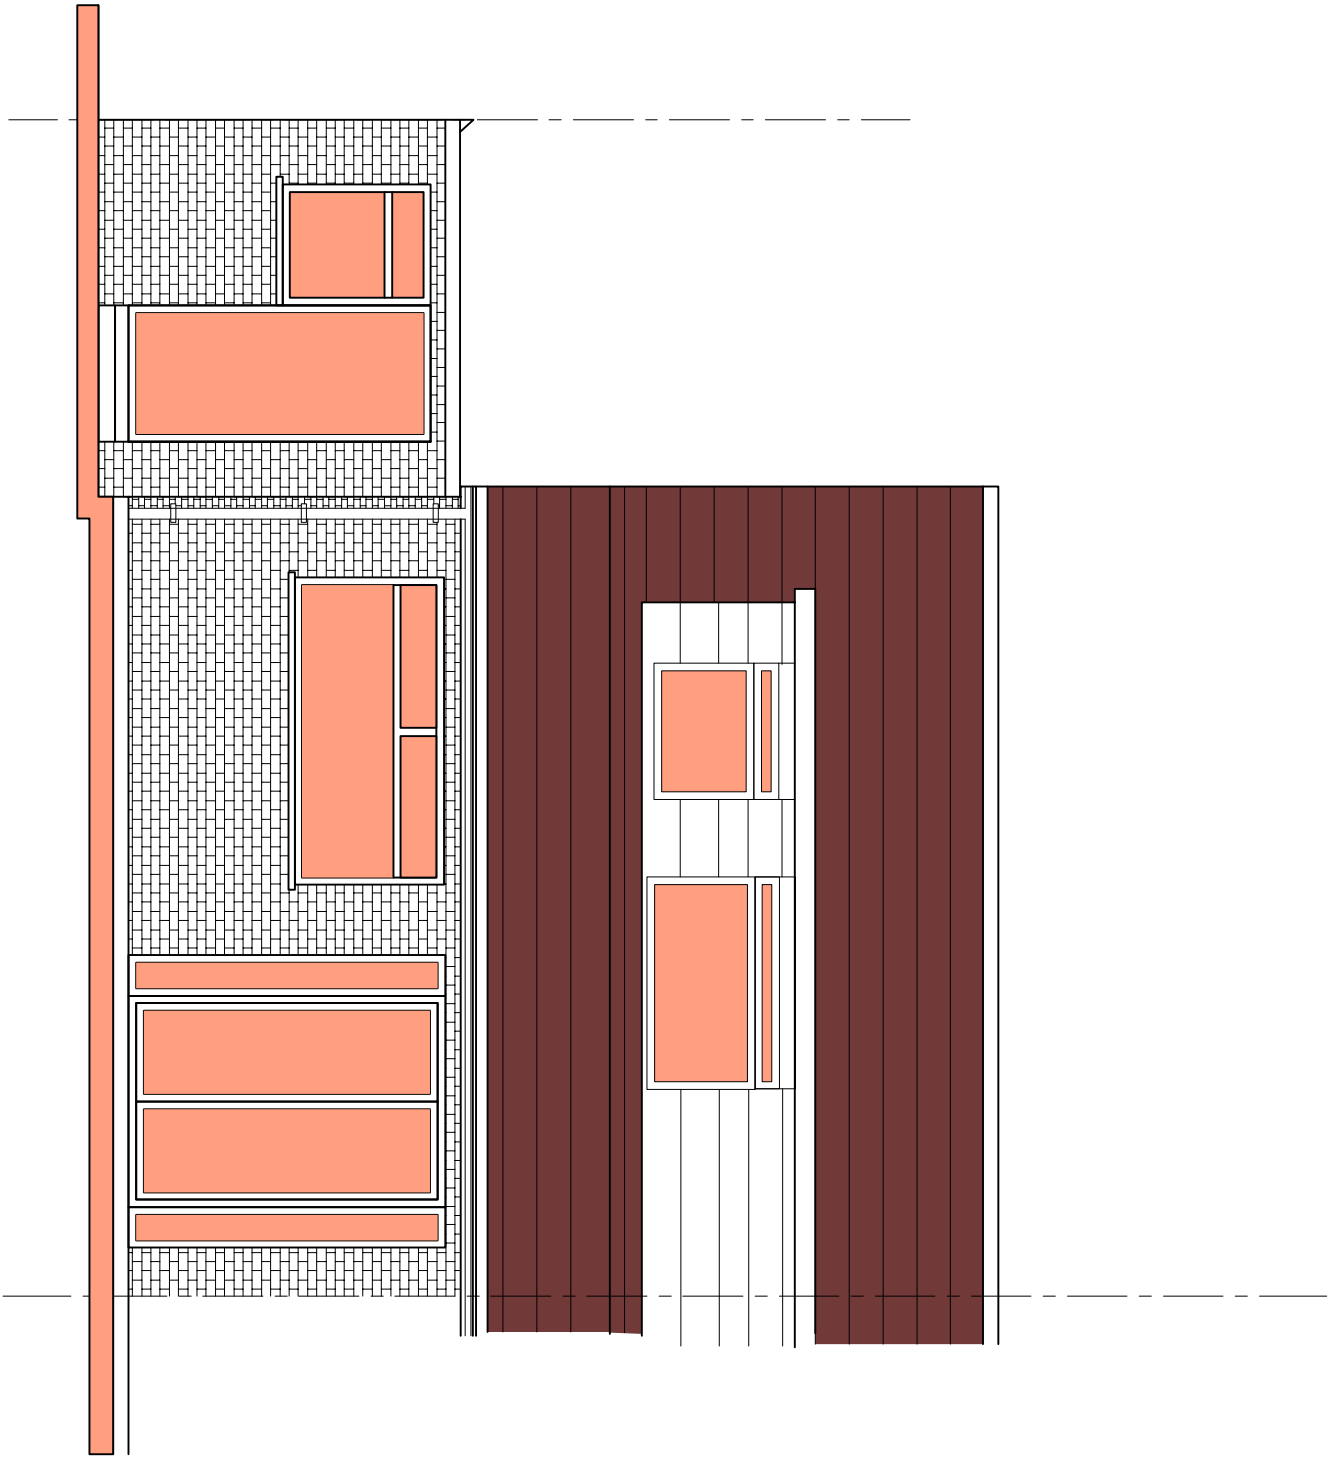


Existing Front Elevation

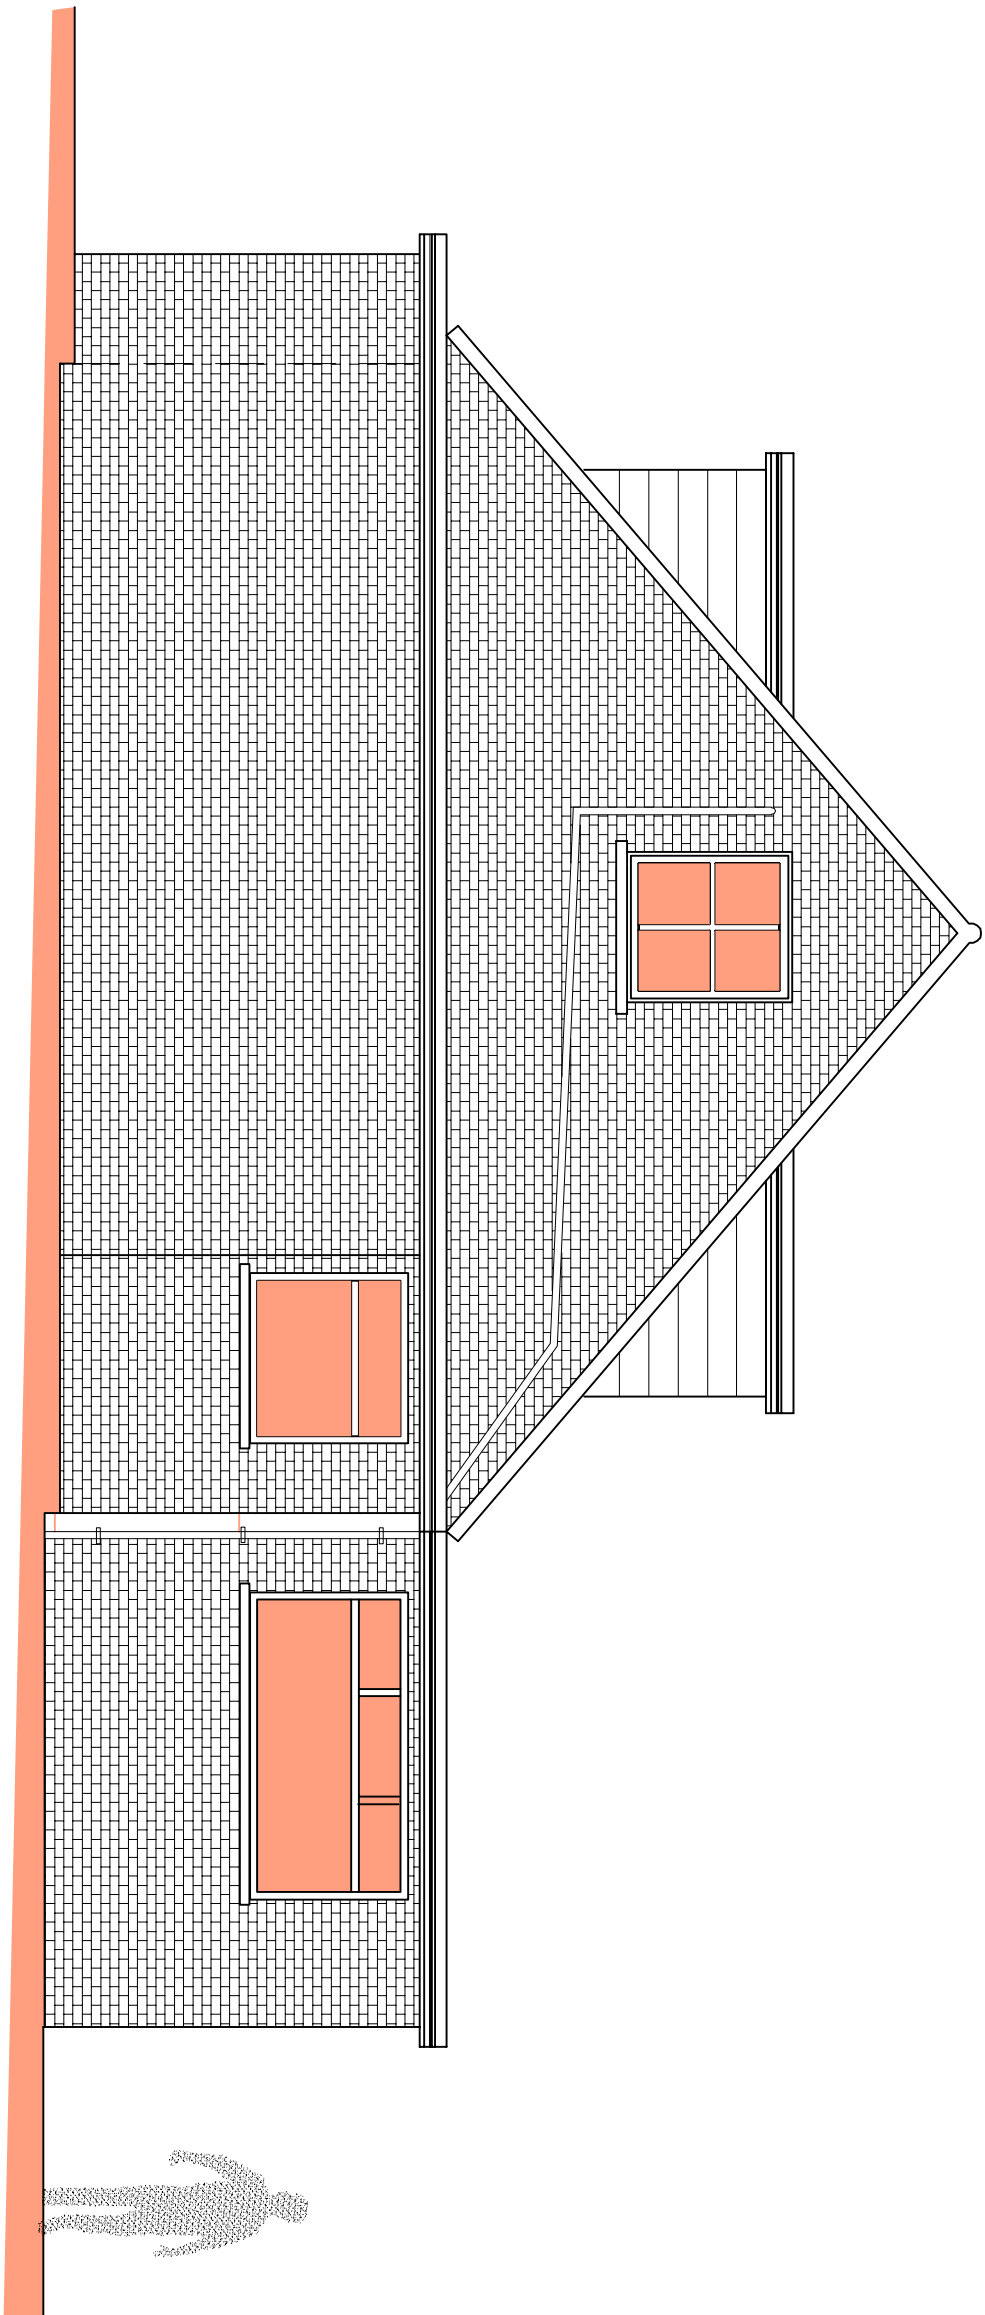

Existing Side Elevation

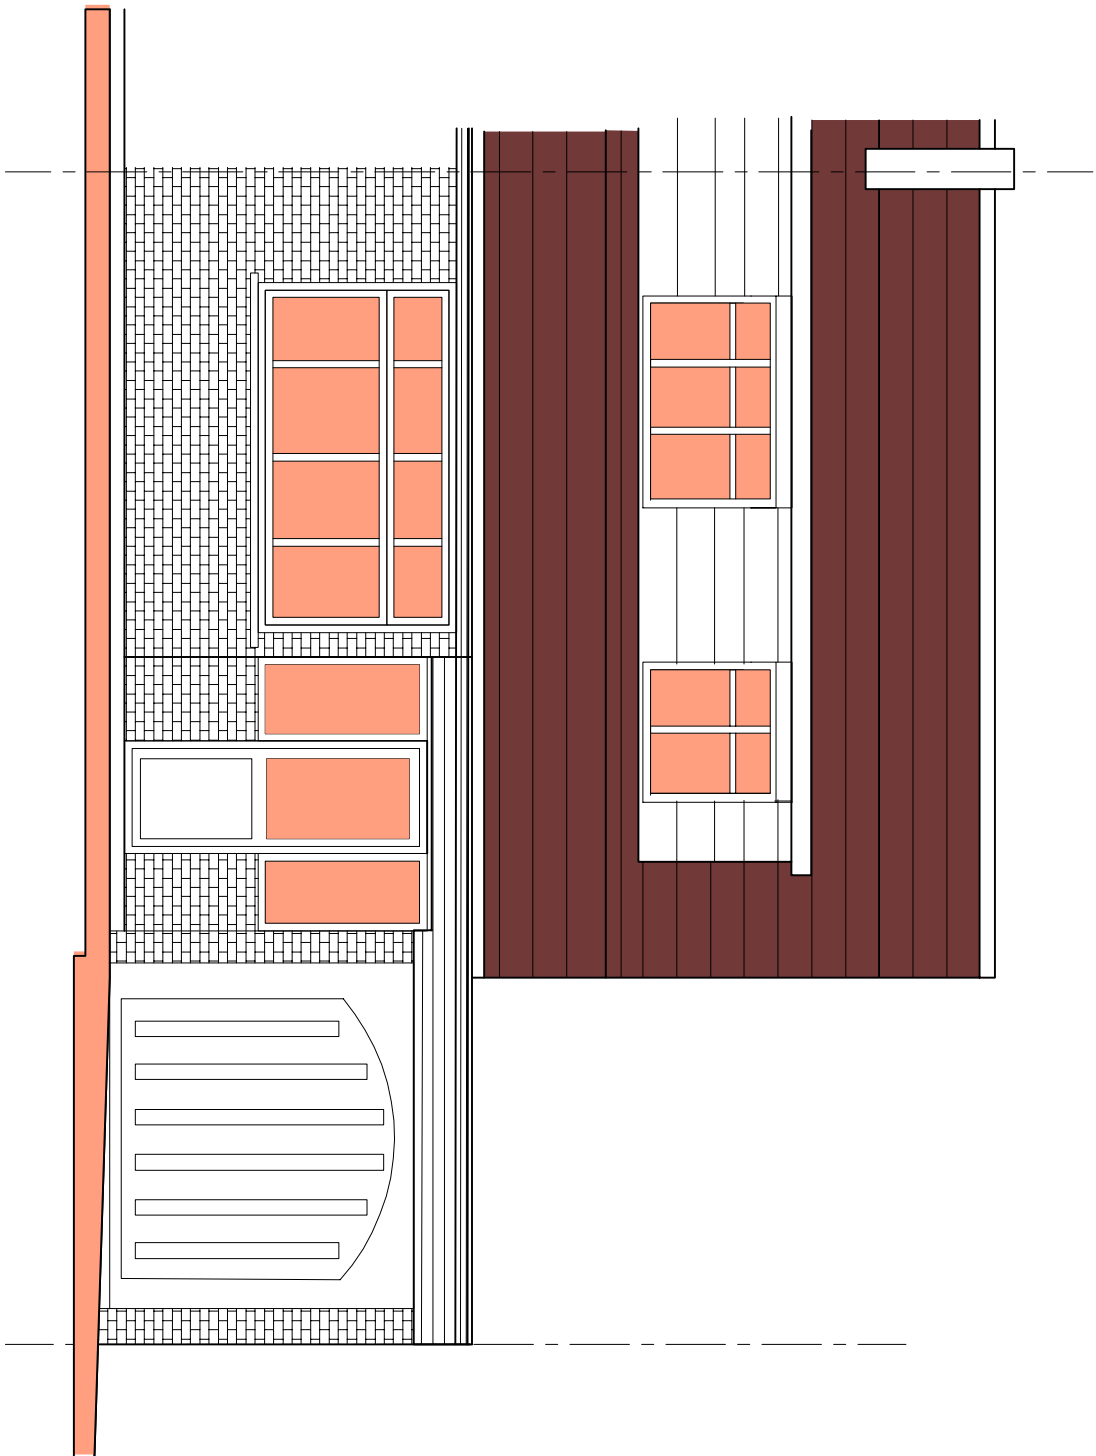

Existing Front Elevation

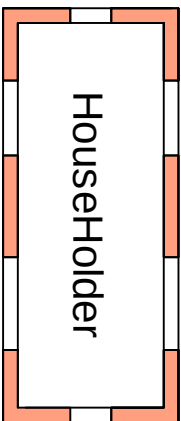

P1	ISSUED TO PLANNING				
Rev					



OFFICE: 48, 55 WILTON ROAD, LONDON, E16 3JG
07540312125

Job Title	21 Fleet Road Northfleet Gravesend DA11 8EF
-----------	--

Drawing Title	Existing Elevations
---------------	---------------------

Scale	1:50 @ A1	DATE	MAR` 24	Draw No.		Rev	
Job No.	51-1000-989	S03				P1	

