



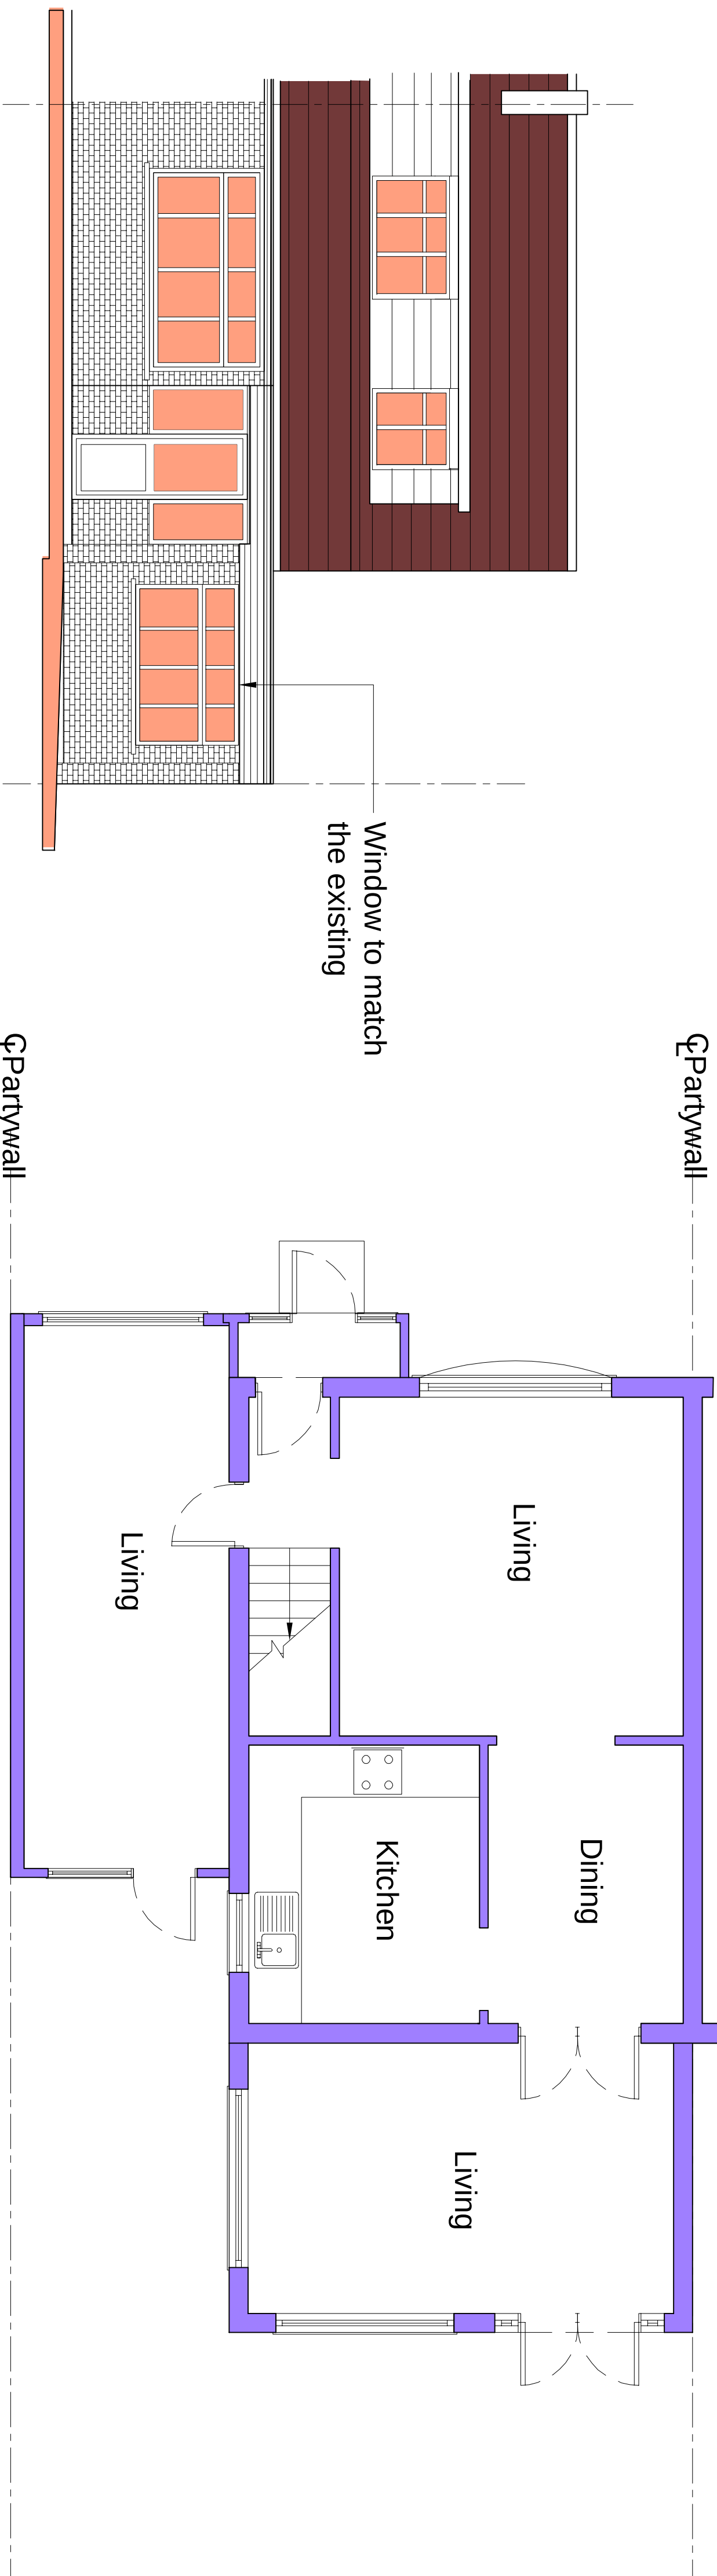

Proposed Front Elevation

Proposed Ground Floor Plan

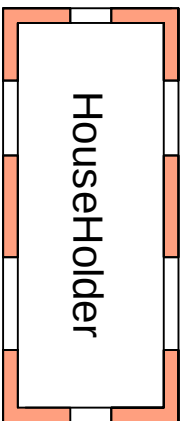

P1	ISSUED TO PLANNING				
Rev					



OFFICE: 48, 55 WILTON ROAD LONDON SE10 2JZ
07540312122

Job Title
21 Fleet Road Northfleet
Gravesend DA11 8EF

Drawing Title
Proposed Plans

Scale	1:50 @ A1	Date	MAR` 24		
Job No.	51-1000-989	Page No.	S03	Rev	P1

