



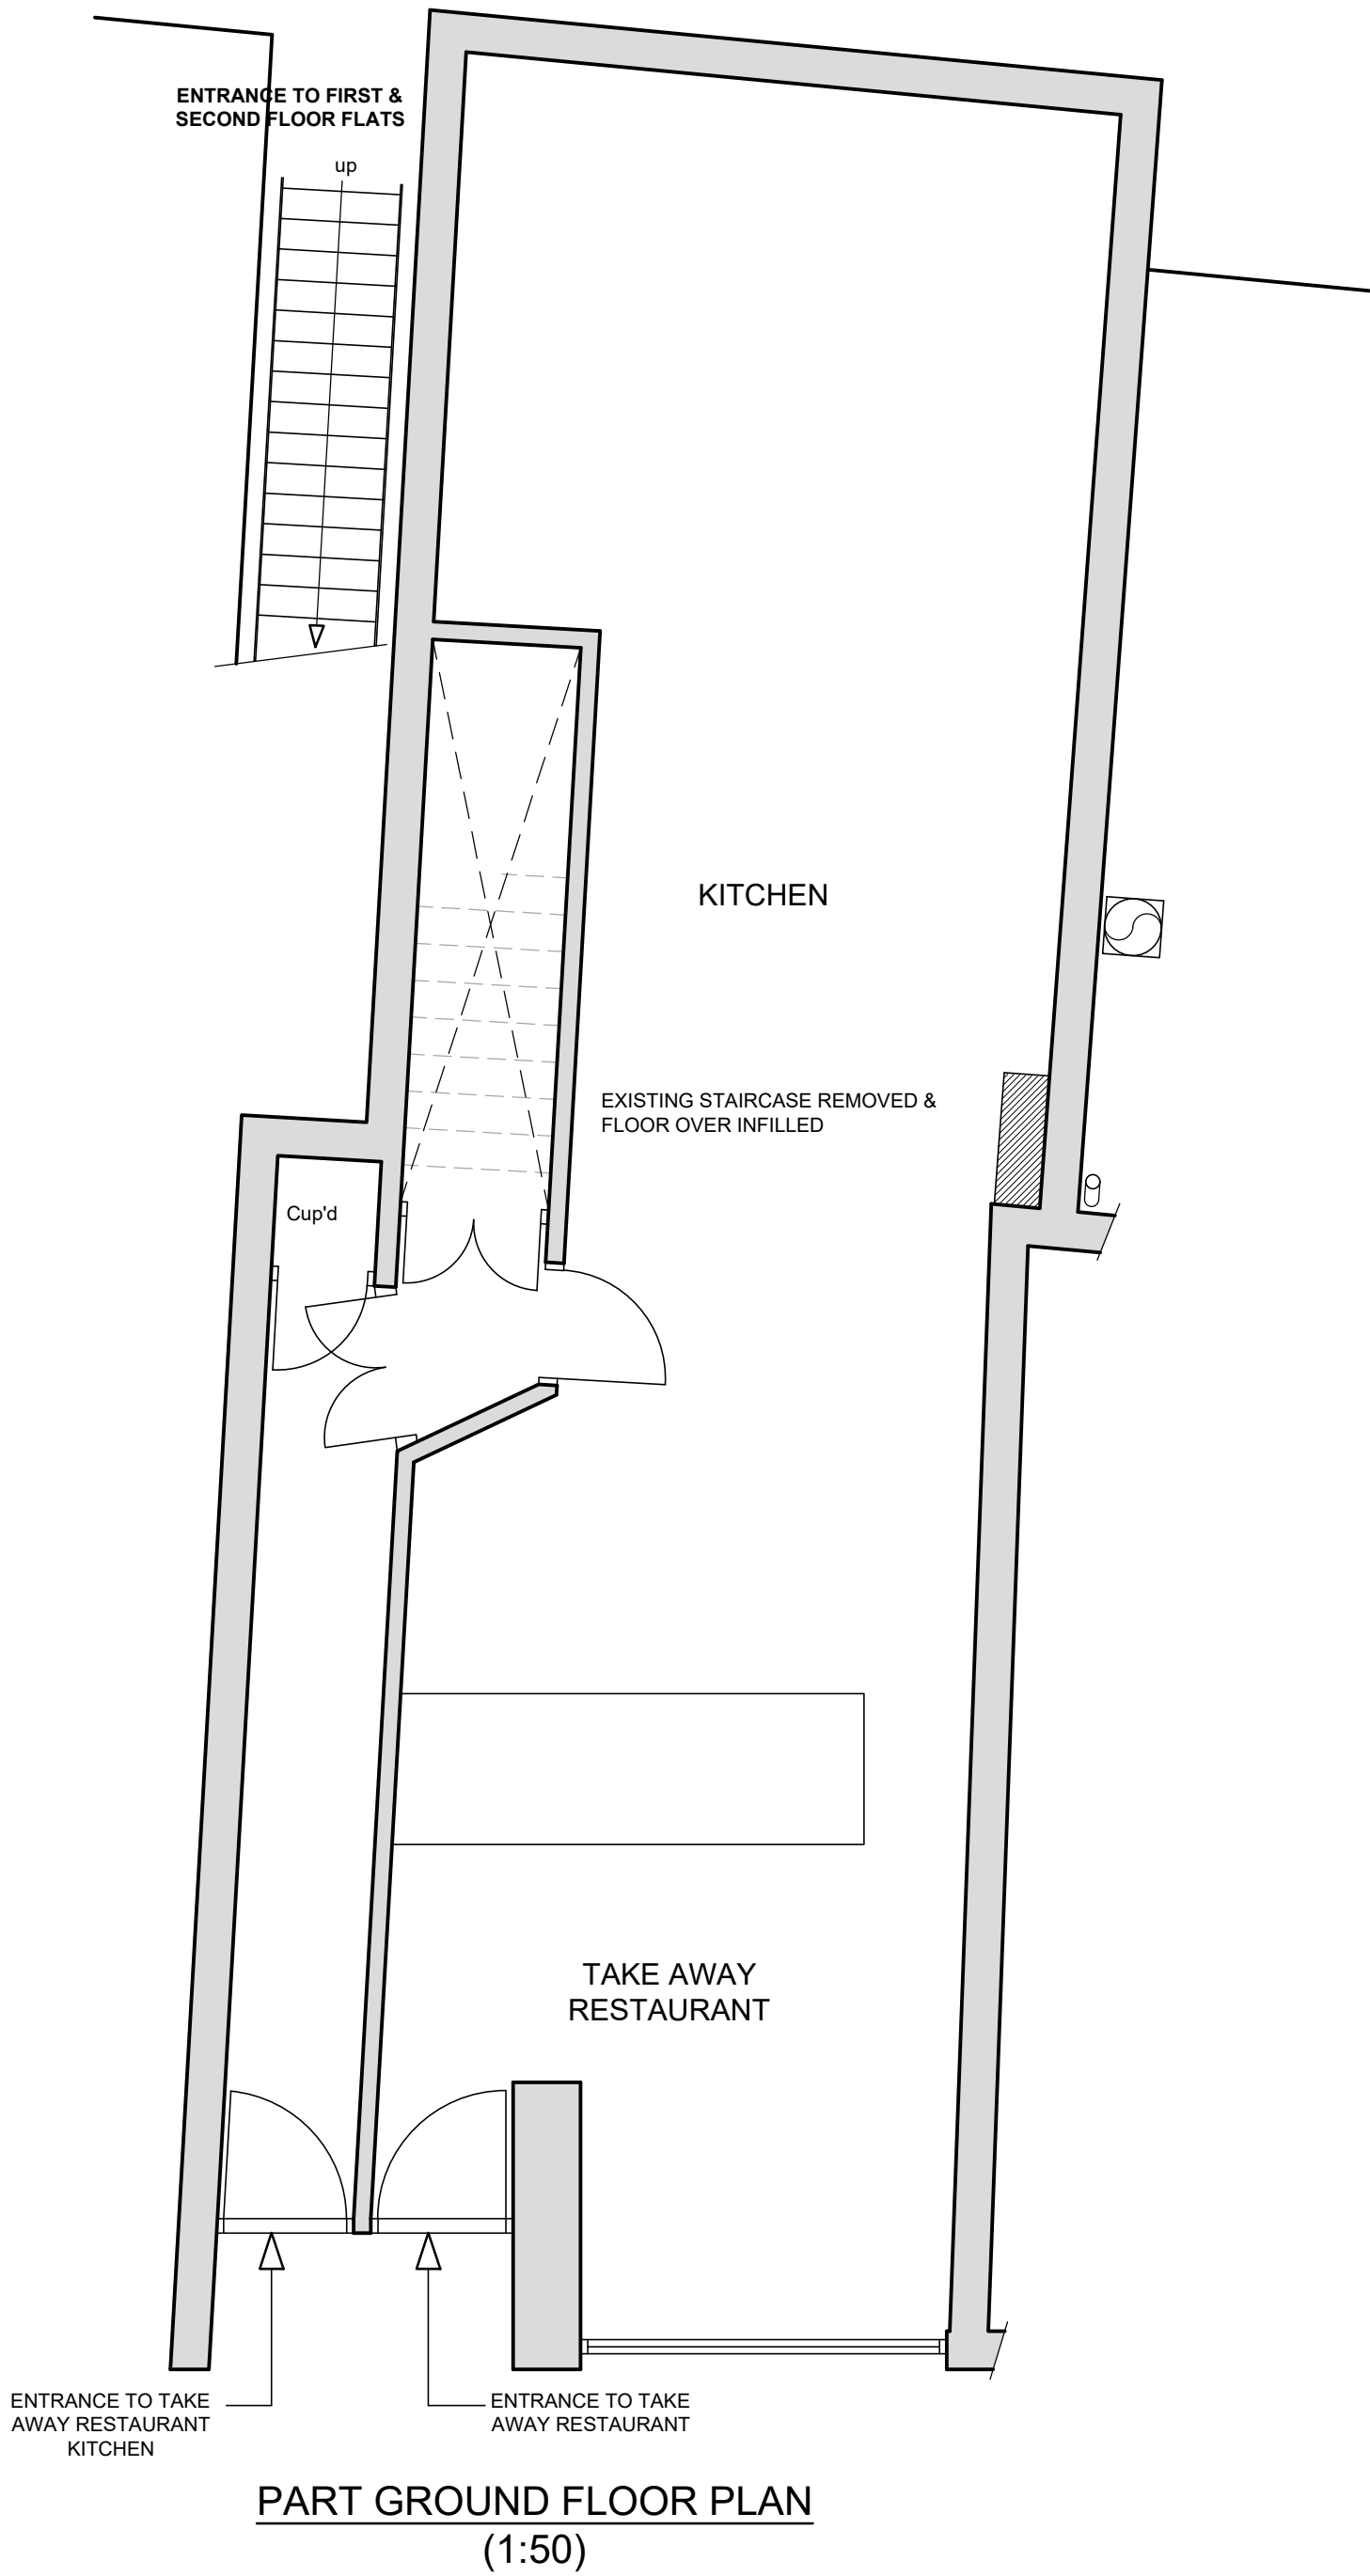

FLOOR AREAS

FLAT 1		
2 Bedroom 3 Person		
	Floor Area (actual)	Min Floor Area (NDSS)
GIA	65.13m²	61.00m²
LR/K/D	29.13m²	27.00m²
Bedroom 1	12.99m²	11.50m²
Bedroom 2	7.50m²	7.50m²
Bathroom	4.47m²	3.50m²
Store	2.00m²	2.00m²

FLAT 2		
1 Bedroom 2 Person		
	Floor Area (actual)	Min Floor Area (NDSS)
GIA	61.94m²	50.00m²
LR/K/D	37.50m²	27.00m²
Bedroom 1	12.52m²	11.50m²
Bathroom	4.41m²	3.50m²
Store	1.50m²	1.50m²

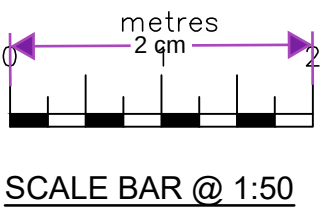

Date	No	Revision
Penfold Project Services		
Epmarket, Wrotham Road, Meopham, Kent, DA13 0HH Telephone: 01474 816690 e-mail: apenfold448@btinternet.com		
Job Title:	19 MILTON ROAD GRAVESEND KENT DA12 2RF	
Dwg Title:	PART GROUND FLOOR & FIRST FLOOR PLANS AS PROPOSED	
Scale:	1:50 @ A1	
Dwg No.:	104	
Date:	January 2019	