

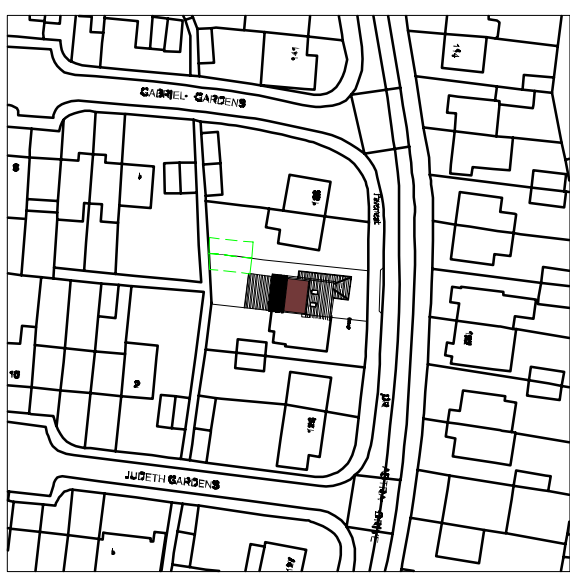
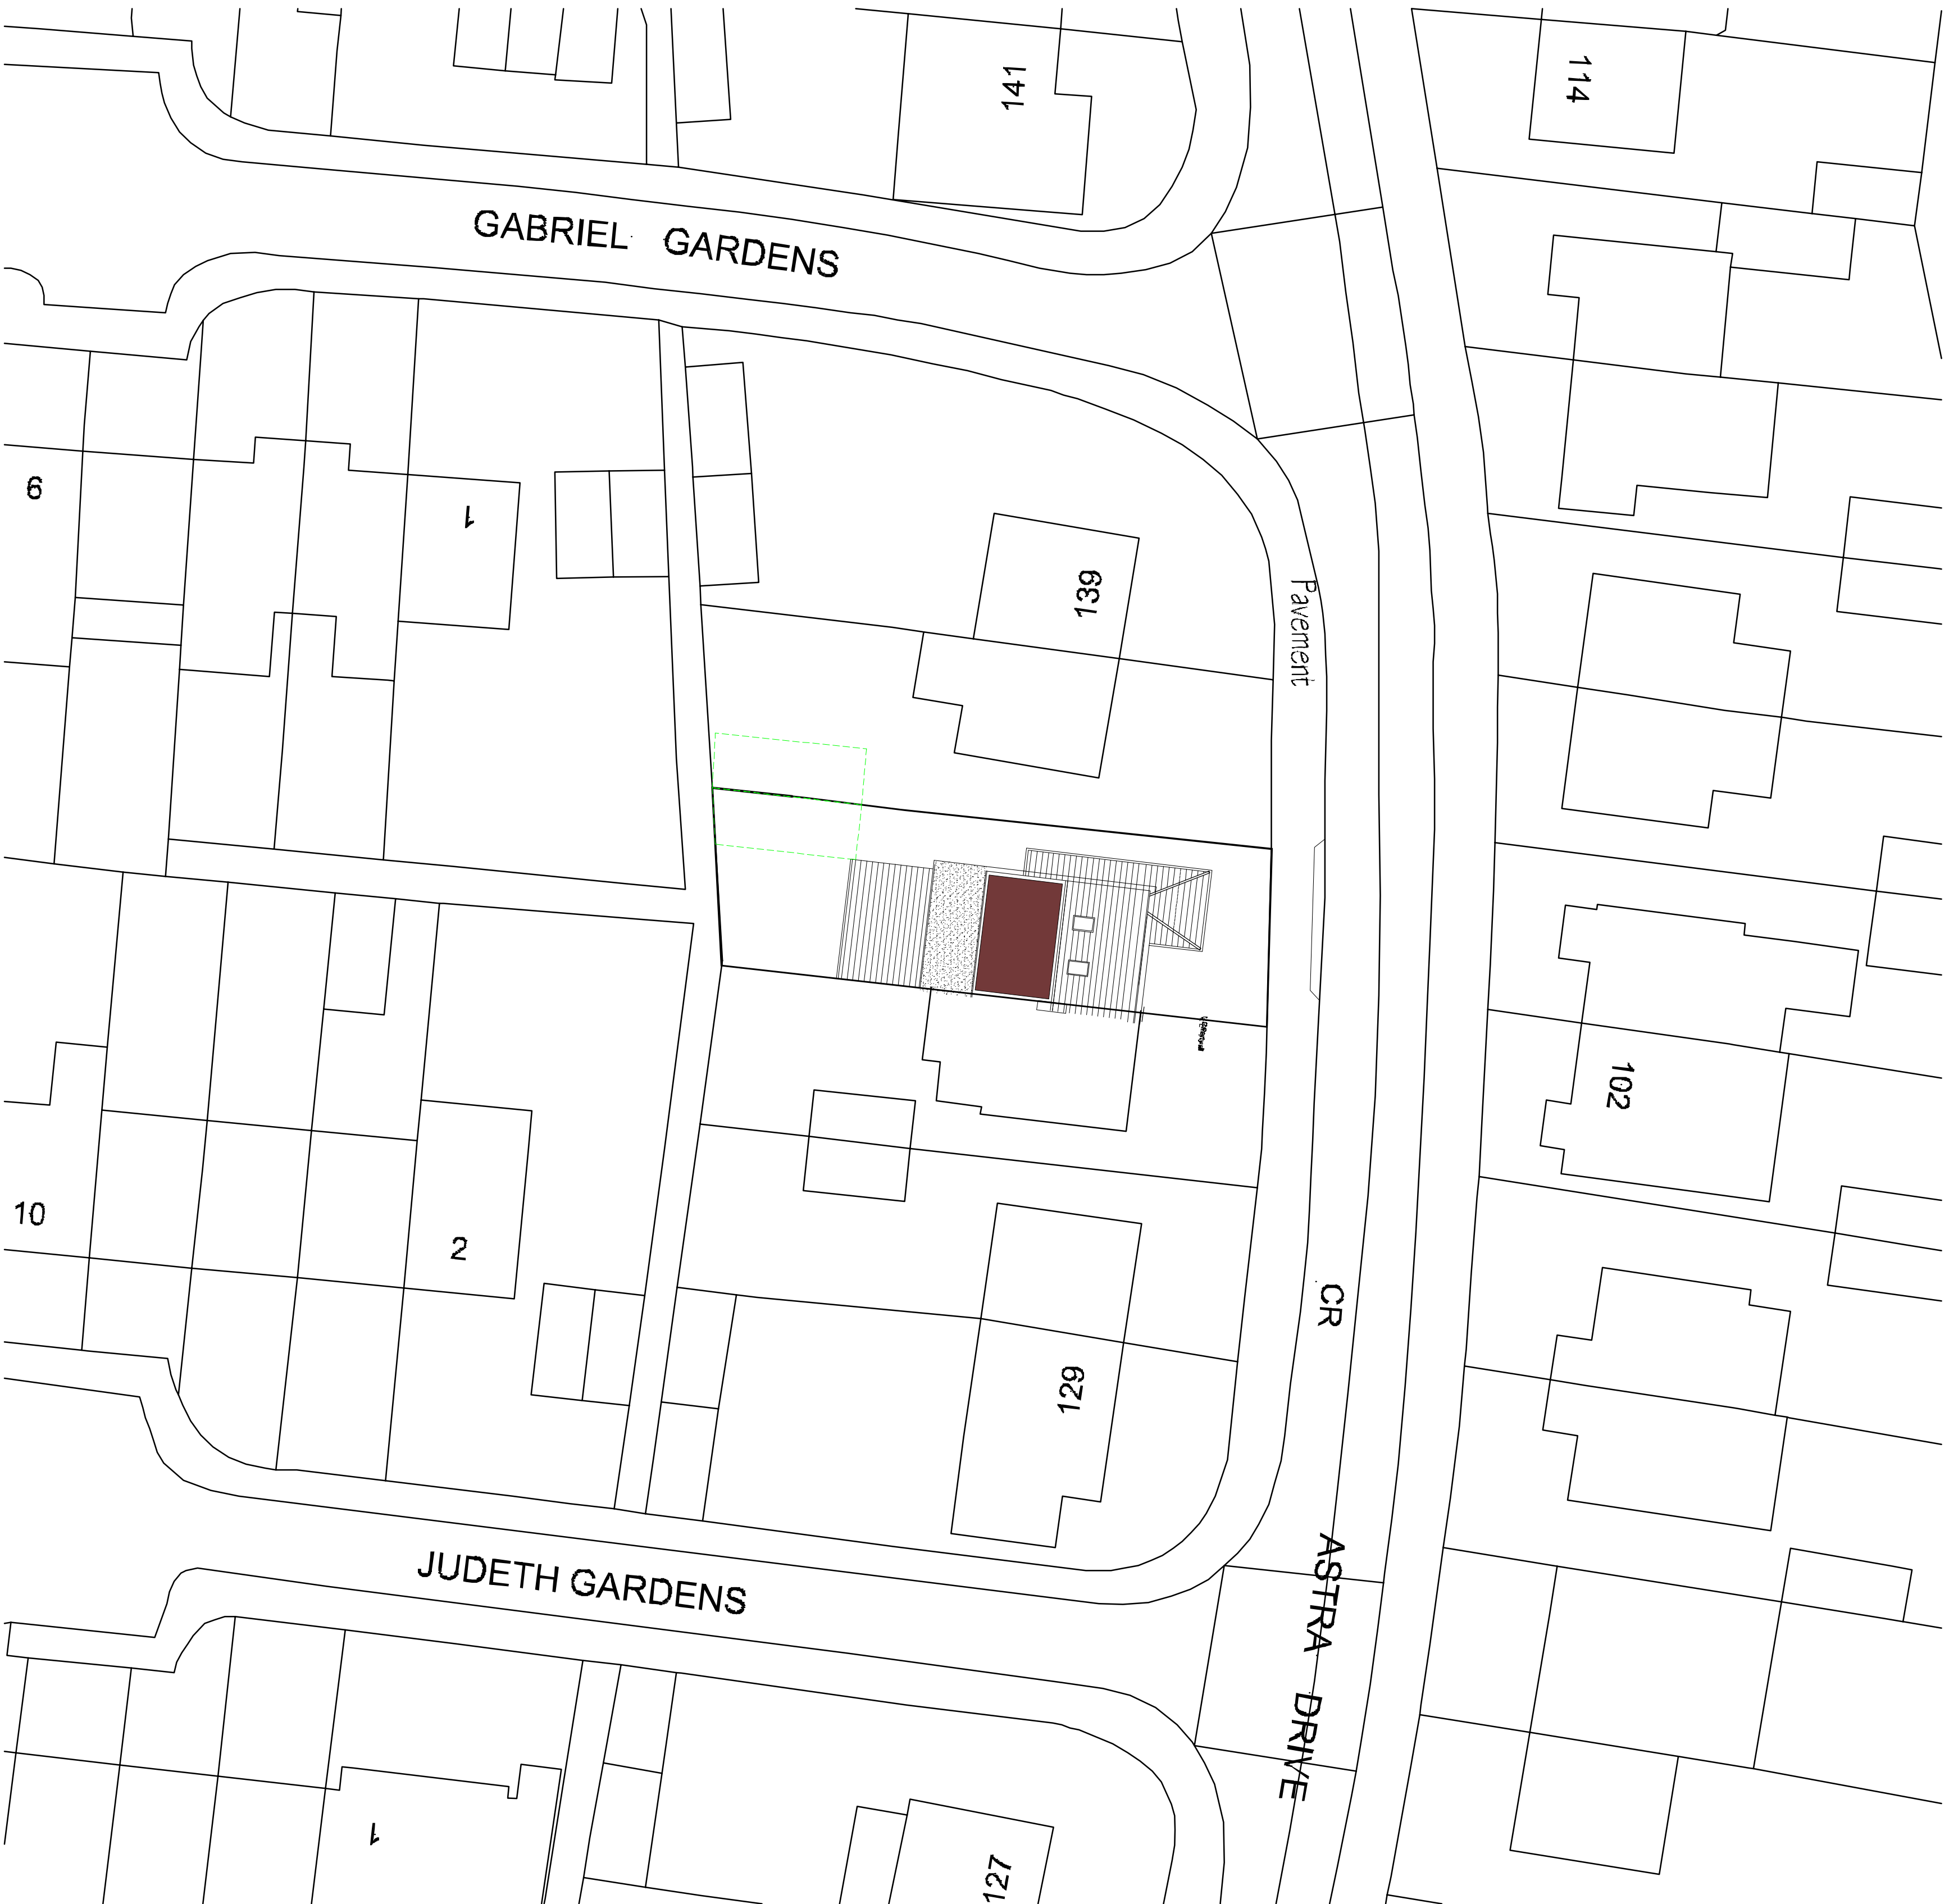


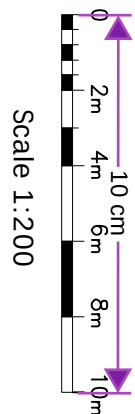

OS Plan Scale 1:1250
0 10m 20m 30m 40m 50m

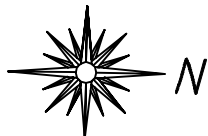

Scale 1:200

PI	ISSUED TO PLANNING				
Rev		Date			



OFFICE 48, 95 WILTON ROAD LONDON SW1V 1BZ
07940121222

Job Title

135 Astra Drive Gravesend
DA12 4QF

Drawing Title

Existing Block and Site plan

Scale	1:200 @ A1	Date	
Job No.	51-1000-989	Draw No.	S01
		Rev	P1